





Existing Front Elevation
Scale 1:100

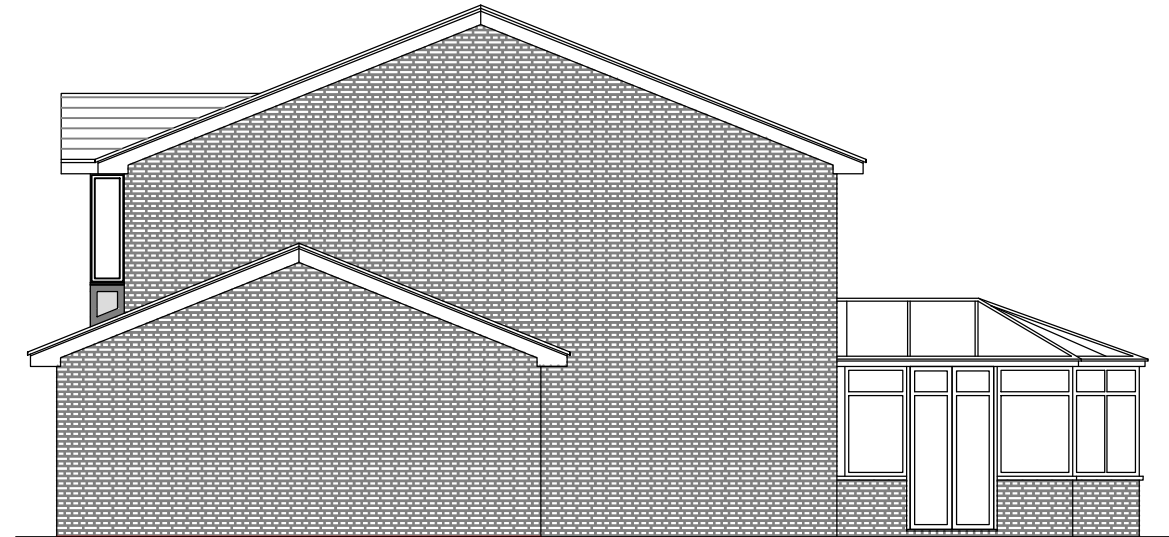


Existing Side Elevation
Scale 1:100



Existing Rear Elevation
Scale 1:100

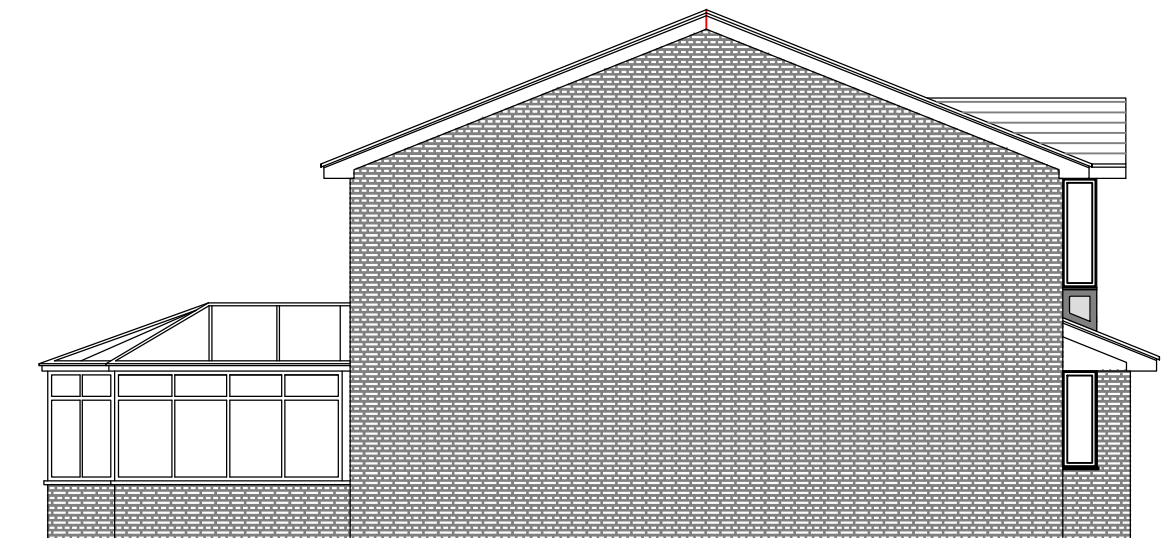

Existing Side Elevation
Scale 1:100

 

Office: Unit 17, Denton Enterprise
Centre, Pitt Street, Denton,
Tameside, M34 6PT

Telephone: +44 (0) 1625 326 777
Email: garry@theextensionguys.co.uk

Client:
The Extension Guys
Ash 3-4 Centrix House,
Newton Le Willows, WA12 9UY

AutoCAD Location	D:\BentleyP&PM\Planning Apps\		
Drawn: MJD	Scale: As Shown @ A3	Date:	18.09.24

Project / Title:
Proposed Single Storey Side / Rear Extension
35 St Georges Road, Unsworth,
Bury BL9 8JG

No. SSSE-35SR-004

Rev. A