


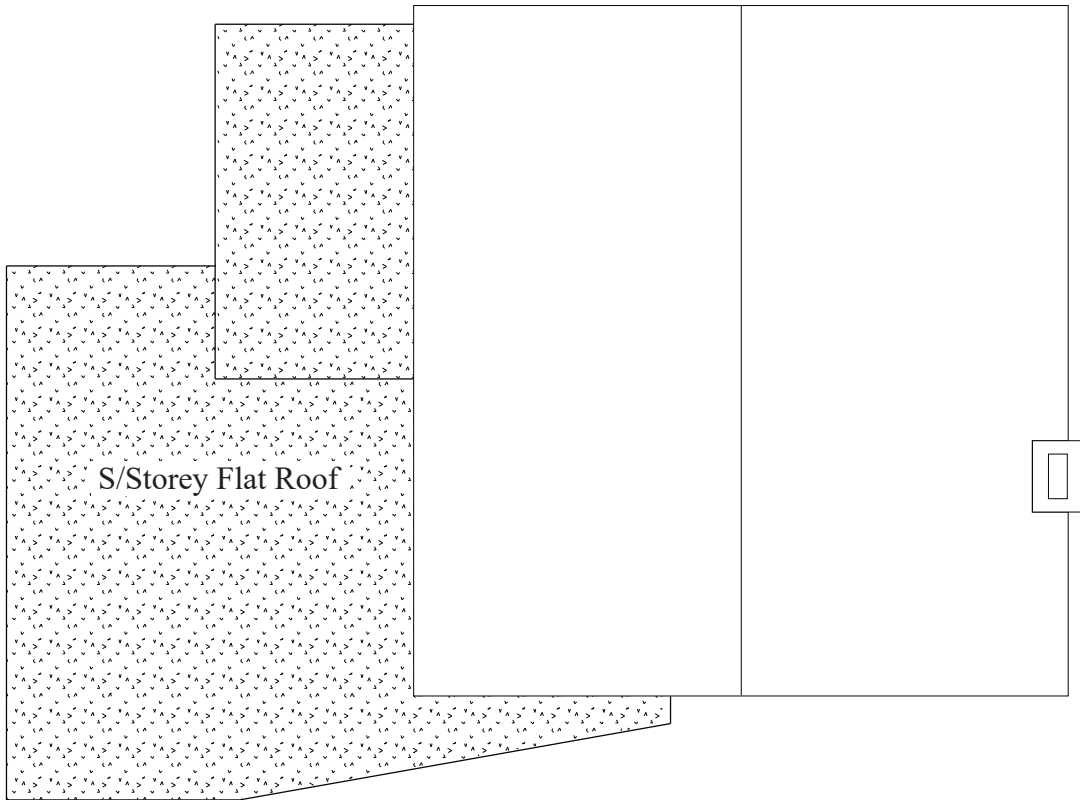

BRADLEY BUILDING DESIGN LTD.  
KEEPERS COTTAGE,  
LYME PARK,  
DISLEY,  
STOCKPORT.  
SK12 2NS.  
01625 858244  
Mob 07989 326039  
bradleybuildingdesign@btopenworld.com



SCALE

EXISTING ROOF PLAN  
for  
Mr. & Mrs J. CROUS,  
at  
4, RINGLEY CLOSE,  
WHITEFIELD,  
M45 7HR  
Scale 1:100 @ A3  
Date MAY 2024  
Drawing Number 2234/11