




EXISTING STREETSCENE (SOUTH) - 1:100

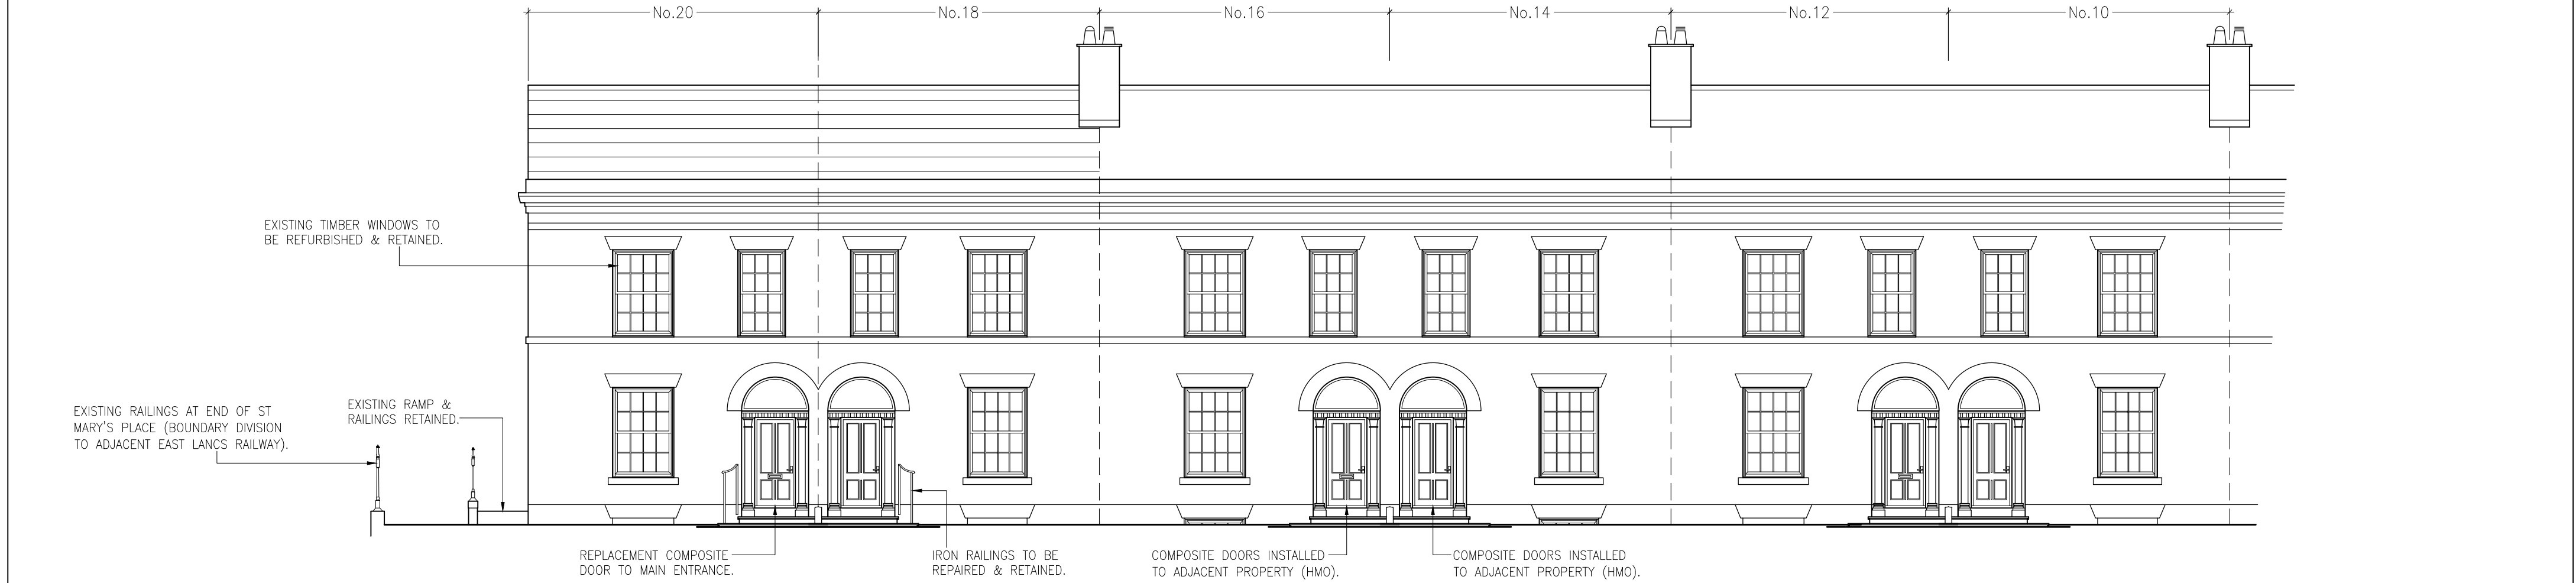

PROPOSED STREETSCENE (SOUTH) - 1:100

|        |  |        |  |        |  |             |  |            |   |
|--------|--|--------|--|--------|--|-------------|--|------------|---|
| Notes: |  | Notes: |  | Notes: |  | Amendments: |  | Project:   |   |
|        |  |        |  |        |  |             |  | Title      | PROPOSED CHANGE OF USE FROM OFFICES TO 9No. ONE BED APARTMENTS AT 18-20 ST MARY'S PLACE, BURY, BL9 0DZ~ |
|        |  |        |  |        |  |             |  | Client     | HENMORT DEVELOPMENTS LIMITED                                                                            |
|        |  |        |  |        |  |             |  | Dwg. No.   | 22/1289/205 - STREETSCENE - SOUTH ELEVATIONS                                                            |
|        |  |        |  |        |  |             |  | Date       | 20.02.2023                                                                                              |
|        |  |        |  |        |  |             |  | Plot Scale | A2@1:100                                                                                                |
|        |  |        |  |        |  |             |  | Drawn by   | JPE   |
|        |  |        |  |        |  |             |  | Status     | PLANNING                                                                                                |