



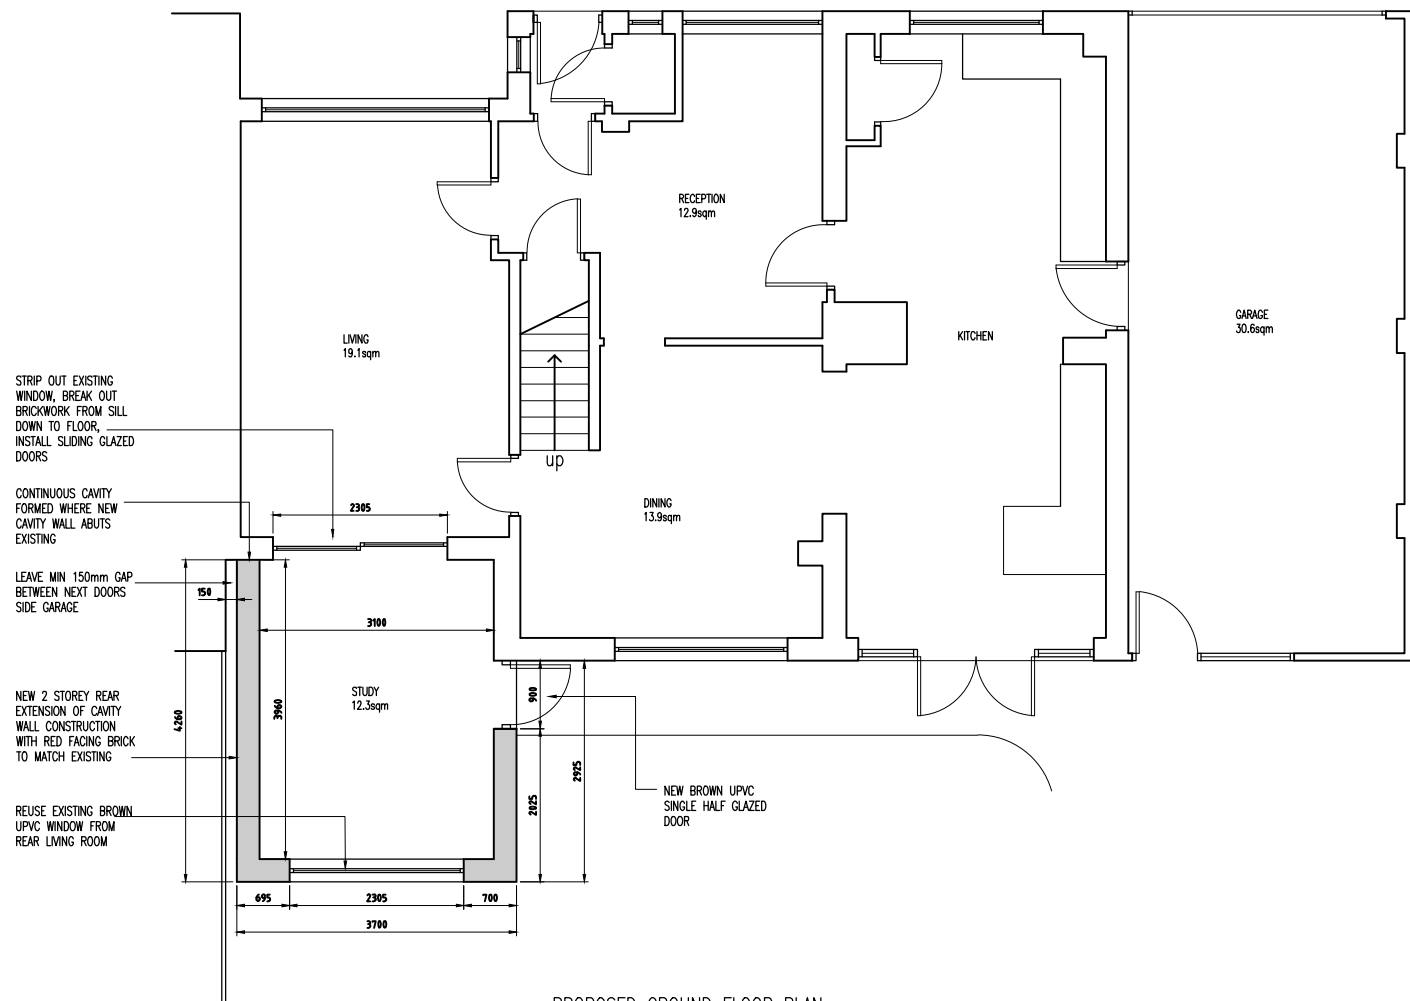

PROPOSED GROUND FLOOR PLAN
1:100 @ A3

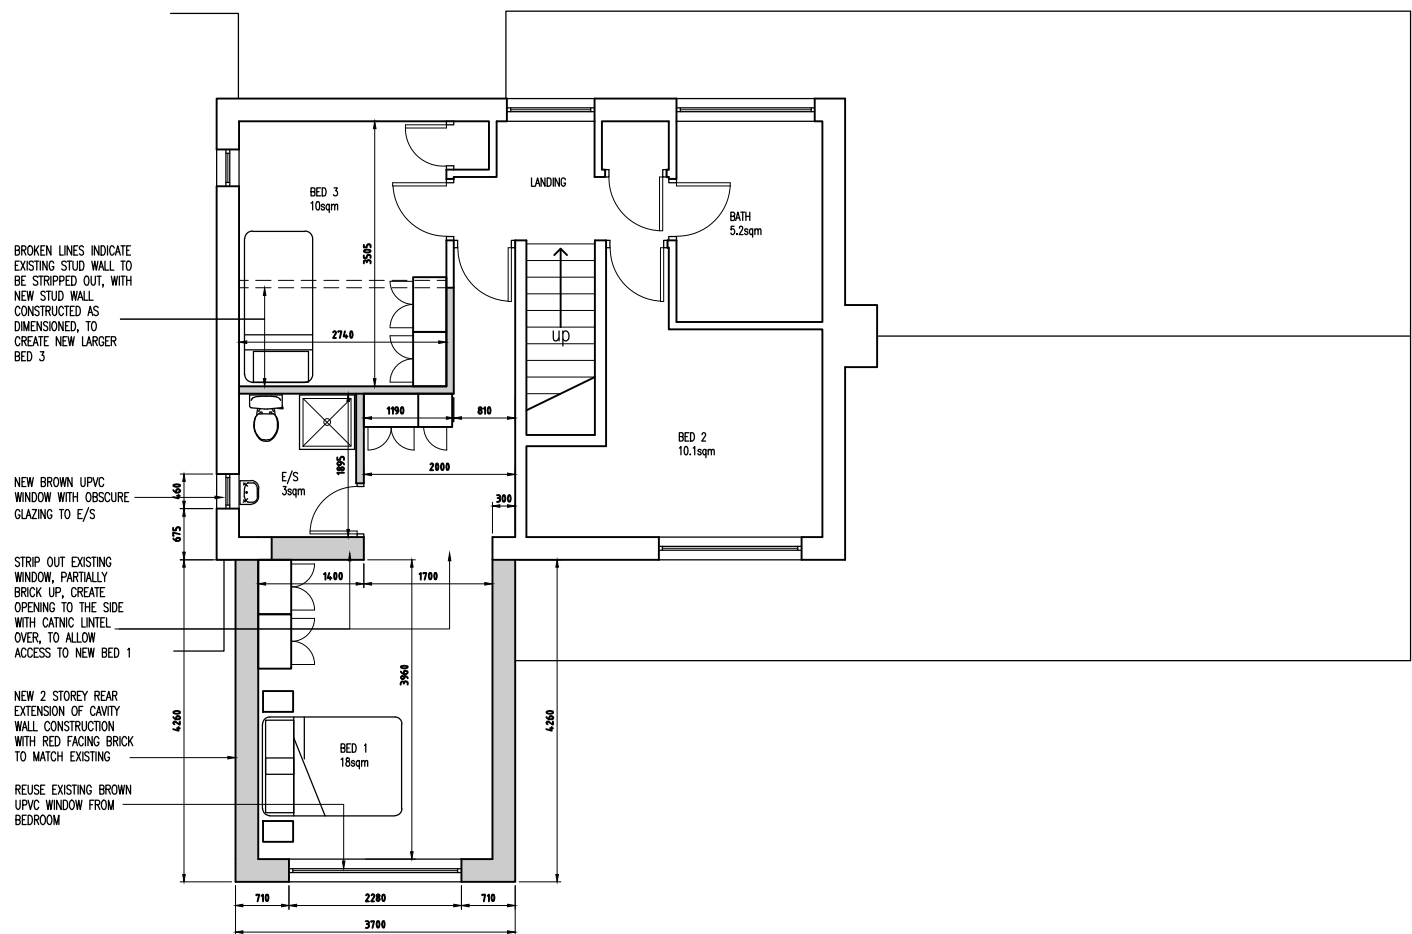

PROPOSED FIRST FLOOR PLAN
1:100 @ A3

Rev	Amendments	Date	Ints
Mark Gordon <i>Design + Associates</i>			
Project 1 ANDERTON CLOSE, BURY, BL8 2HQ			
Drawing Title PROPOSED PLAN LAYOUTS			
Drawn	TW	Checked	—
Date	APR 2022	Scale	A3 1 : 100
Drawing No.	1AC/203/PL		Rev.