




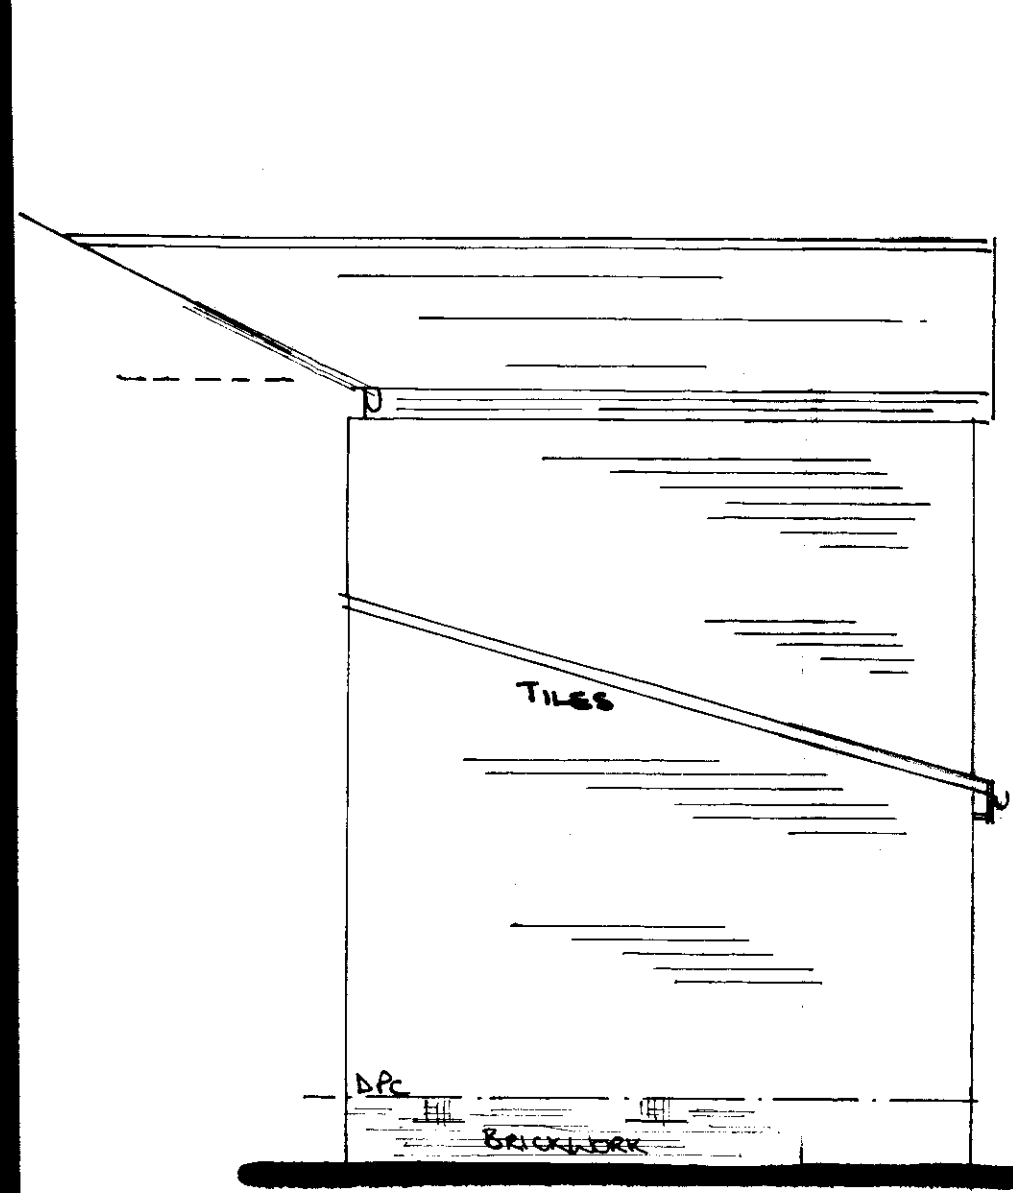


PROPOSED SIDE ELEVATION

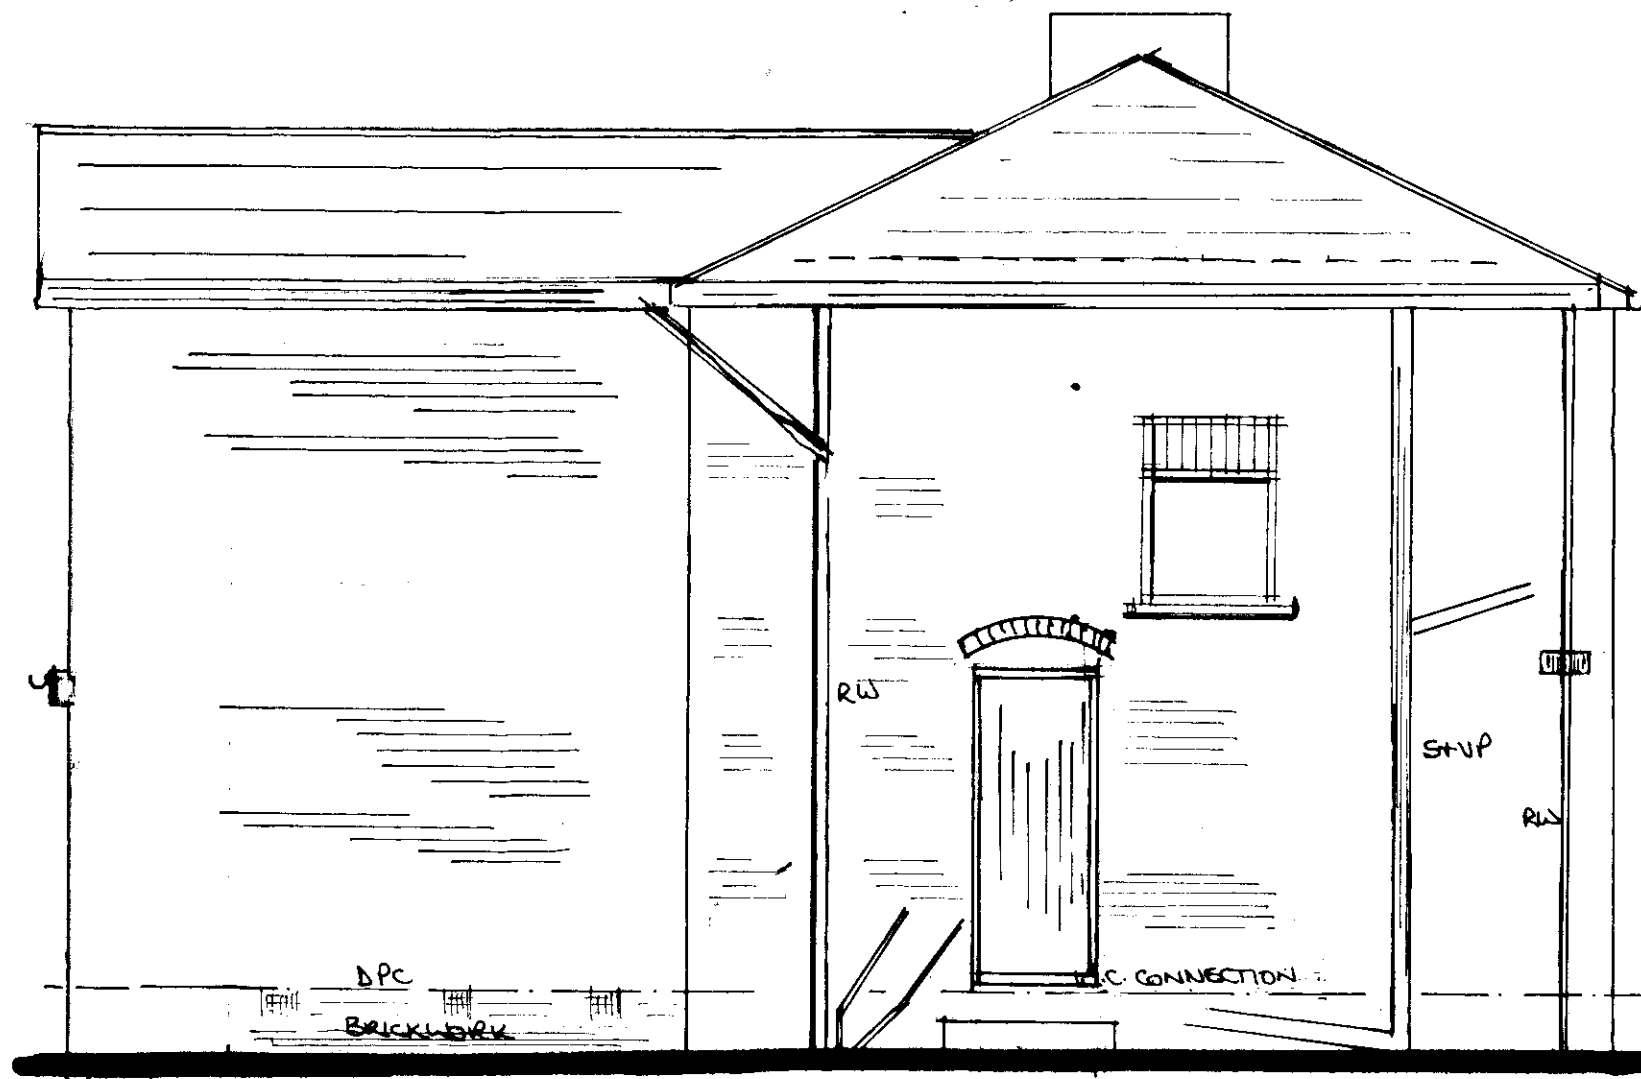

PROPOSED SIDE ELEVATION

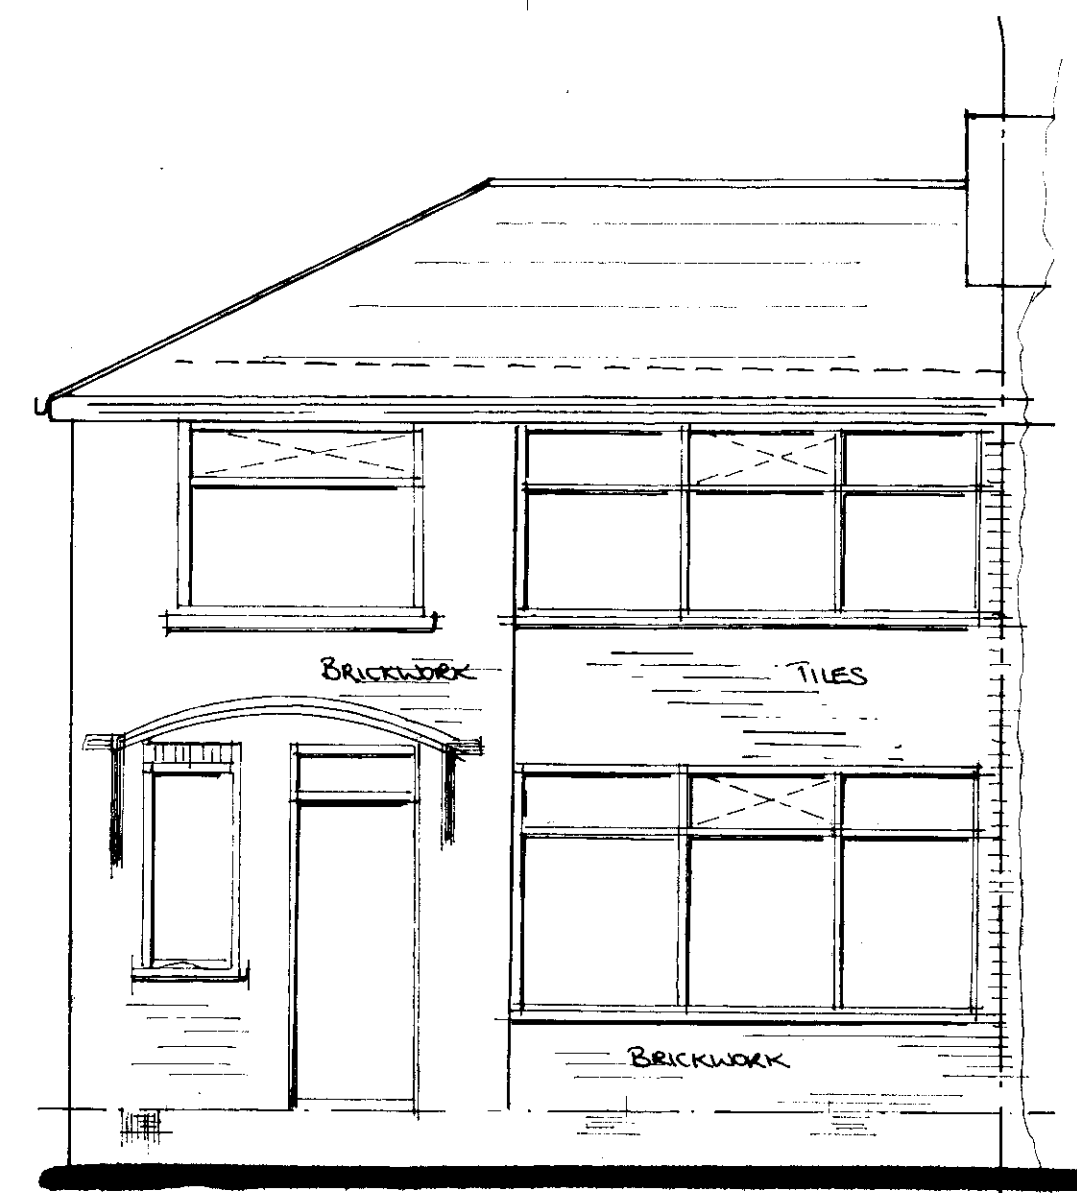


EXISTING FRONT ELEVATION

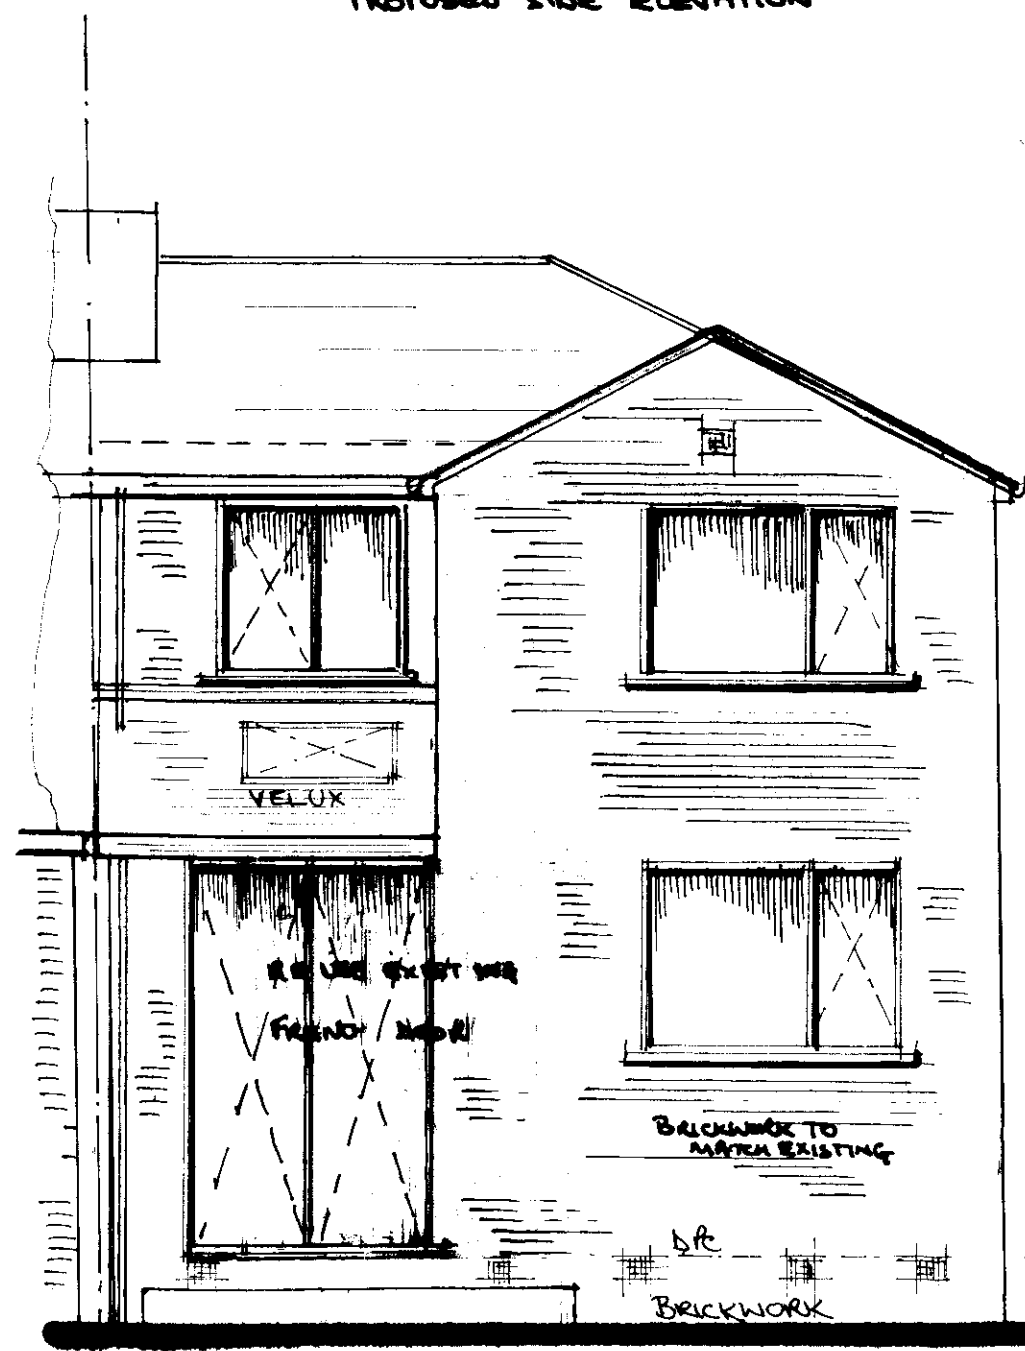


PROPOSED REAR ELEVATION

PROPOSED REAR EXTENSION
48 HEYS ROAD
PRESTWICH
MANCHESTER
M25 1JY
SCALE 1:50

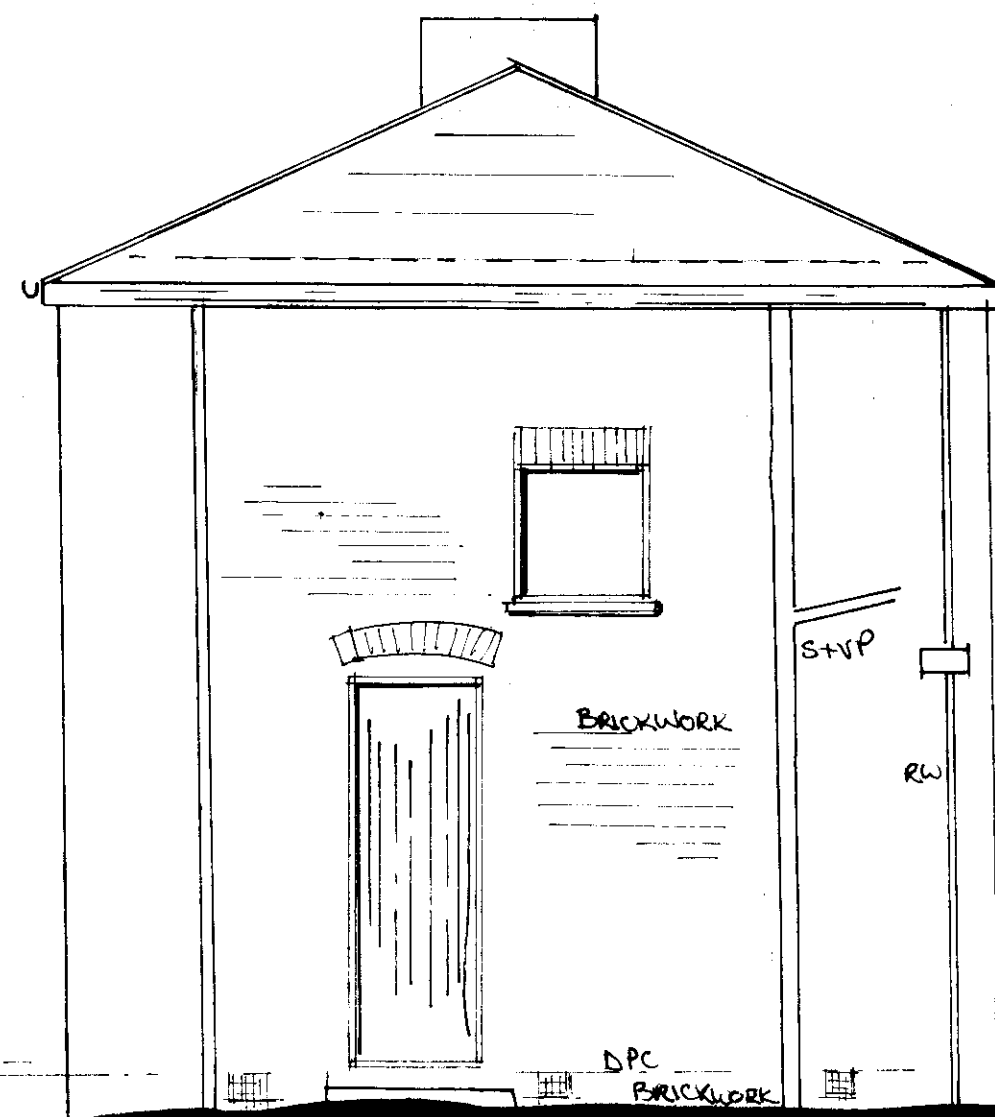

EXISTING SIDE ELEVATION

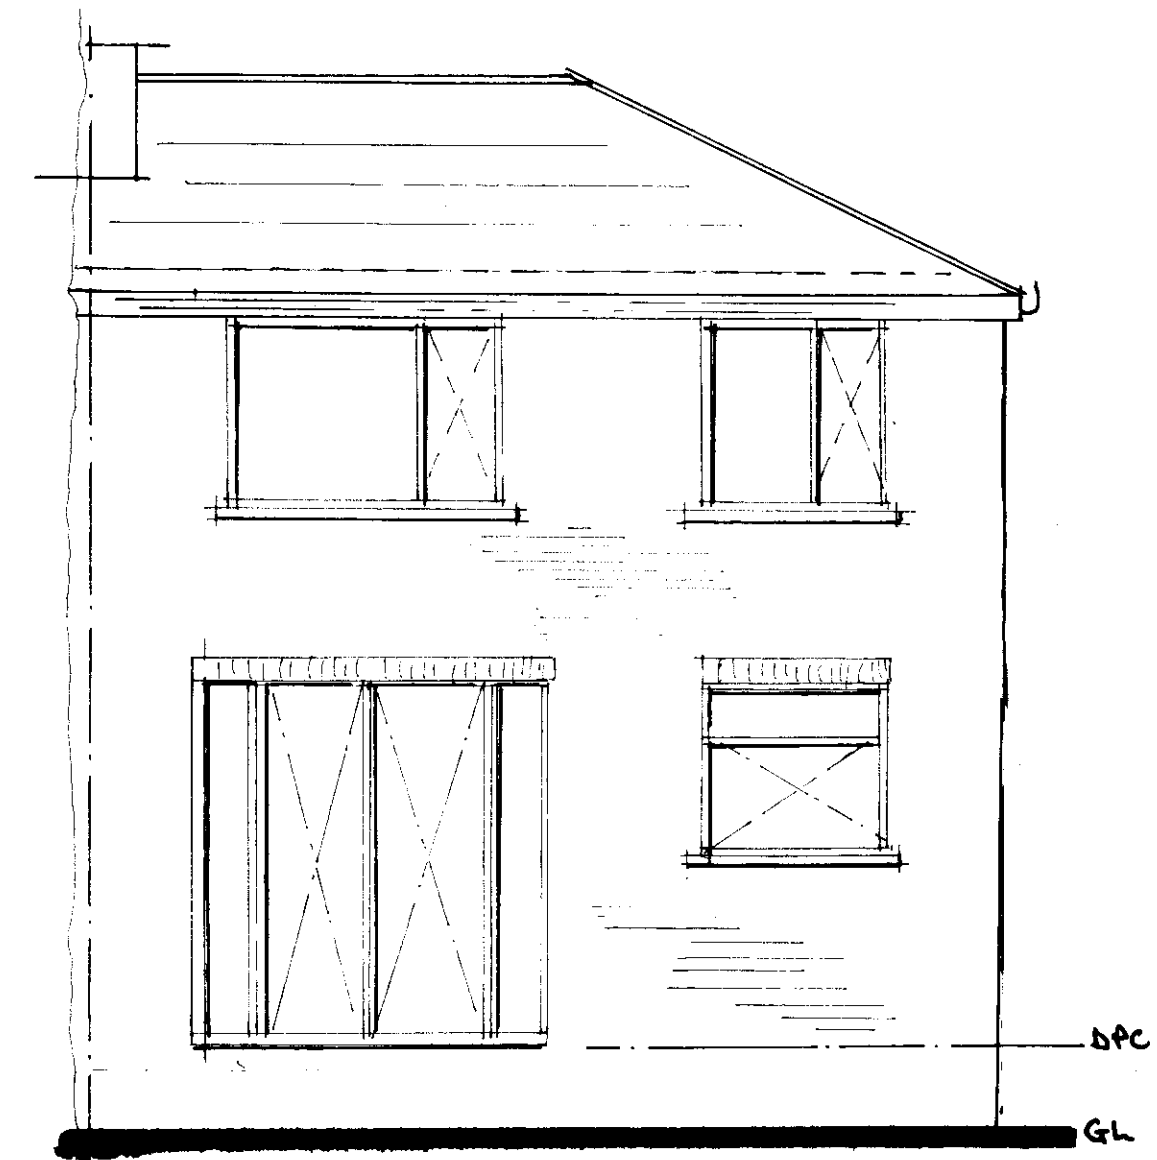

EXISTING REAR ELEVATION