




PROPOSED ELEVATIONS 1 : 100

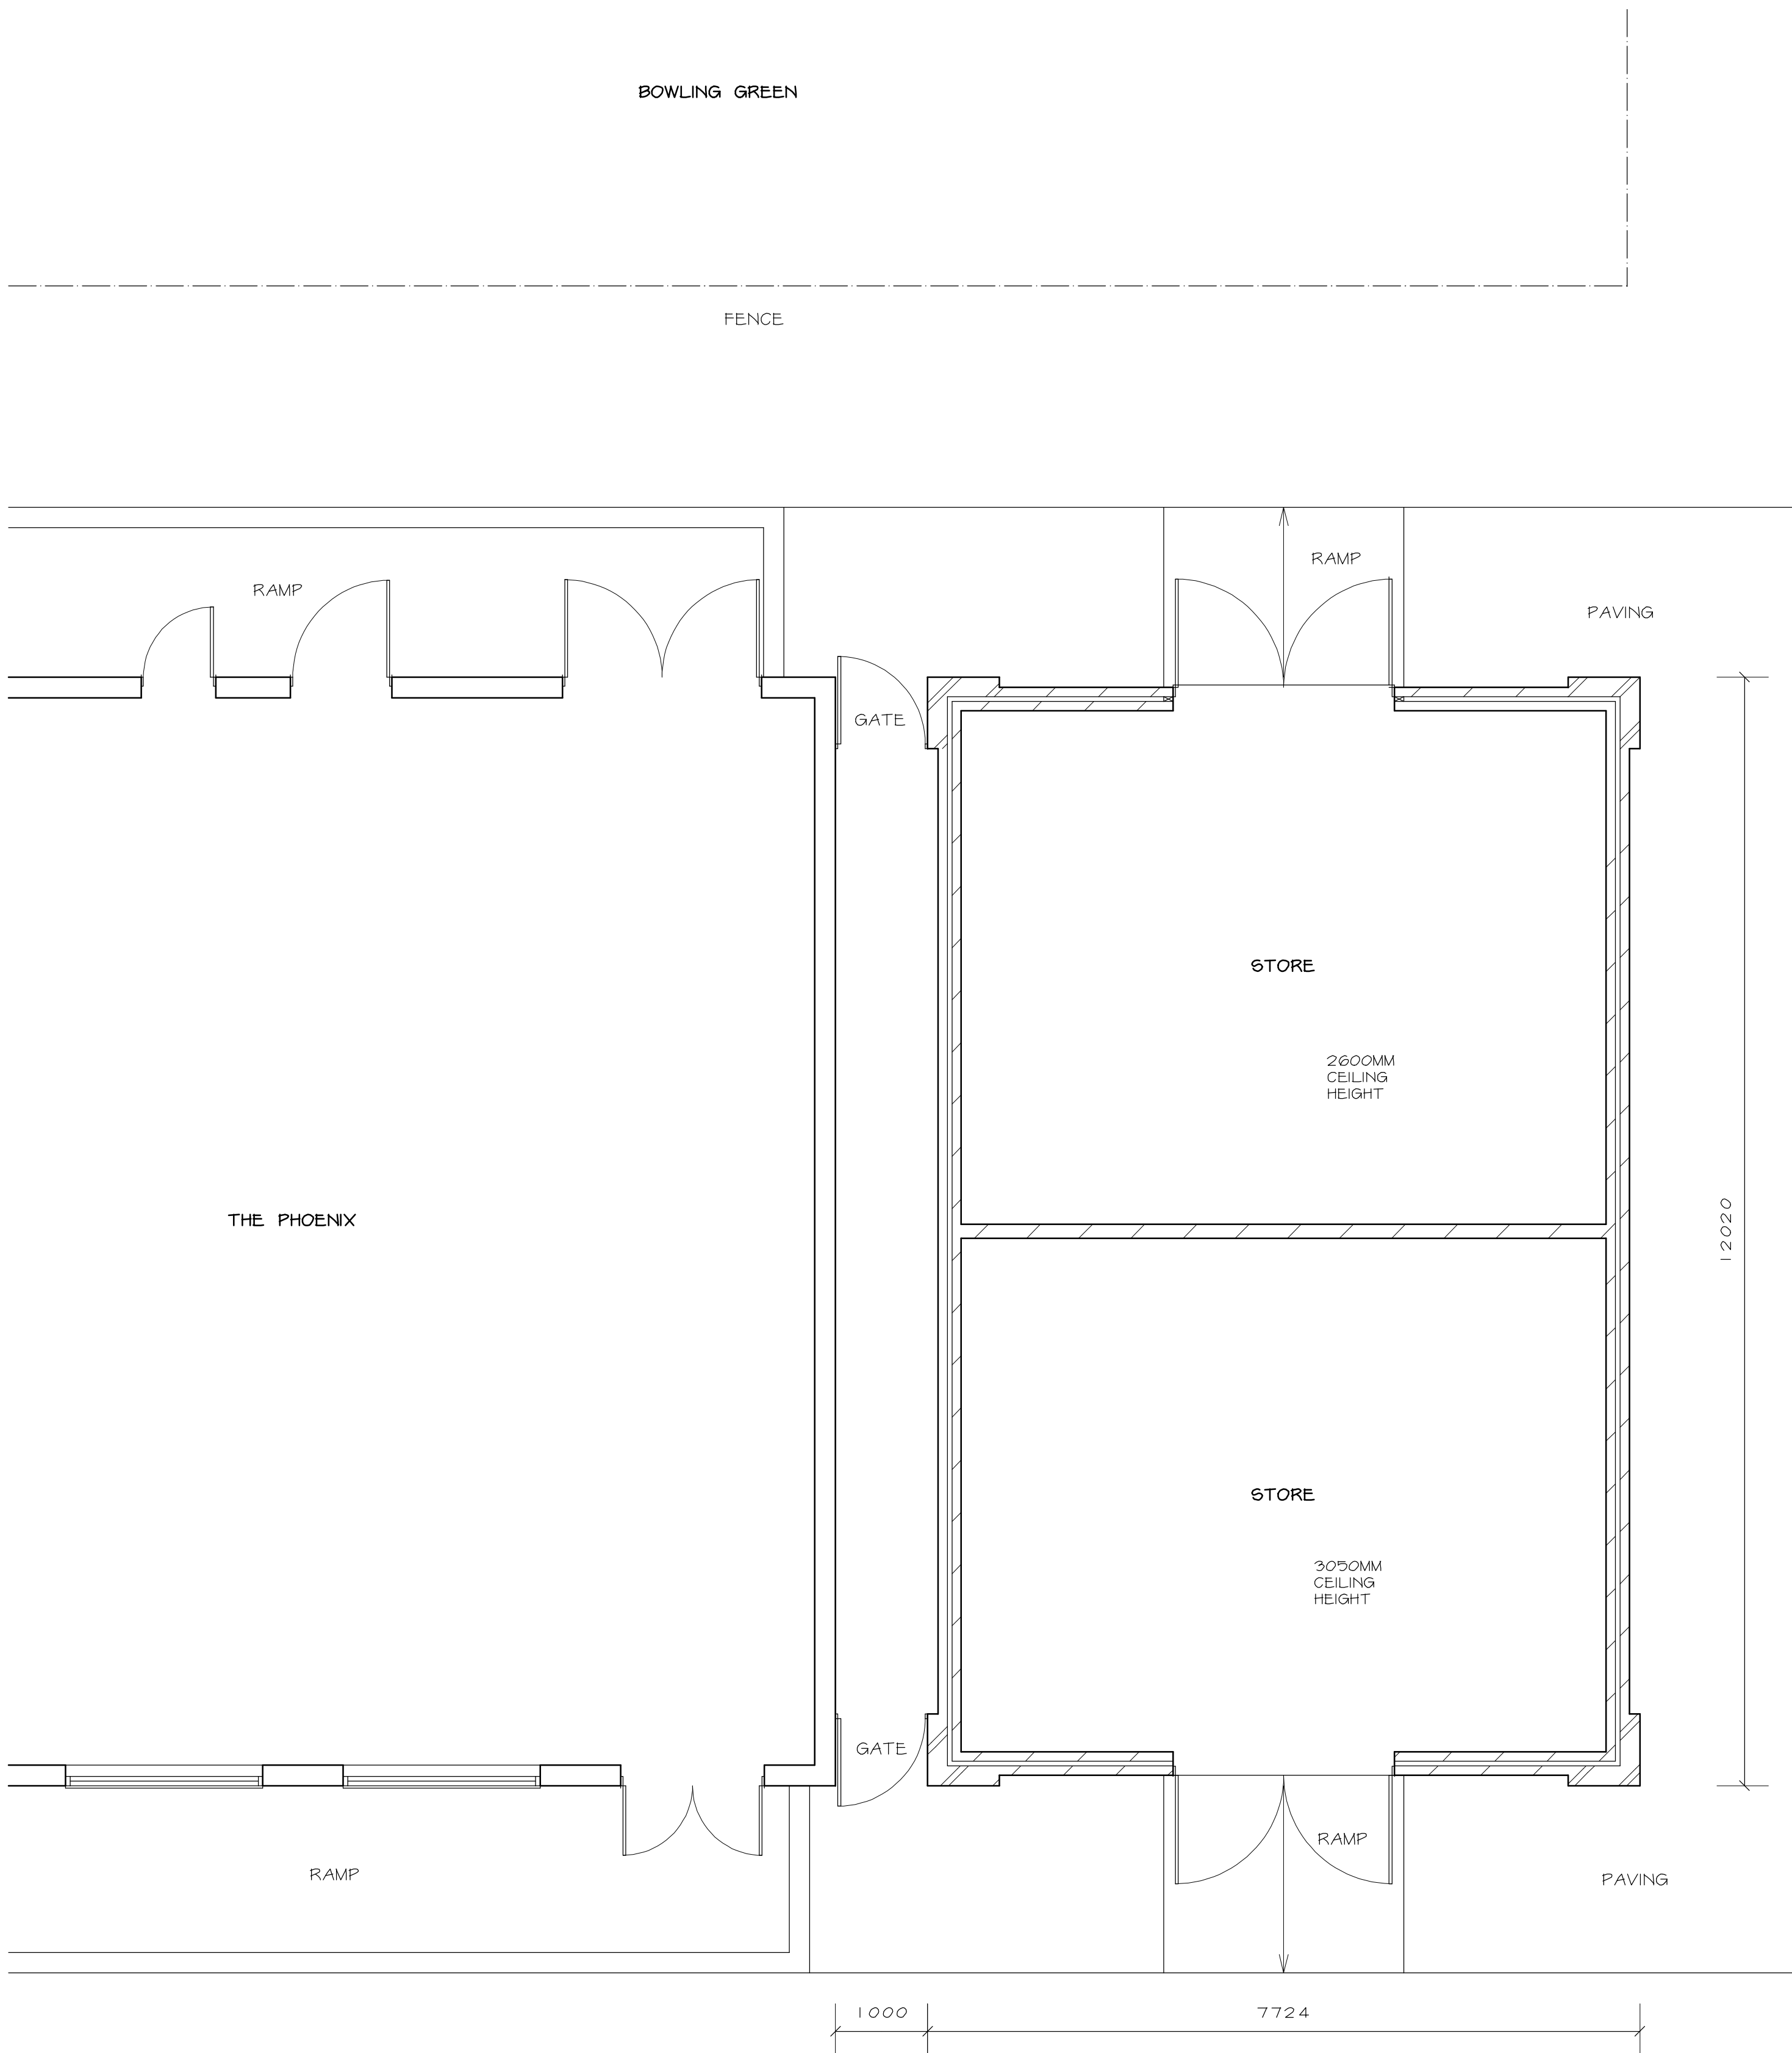

PROPOSED GROUND FLOOR PLAN 1 : 50

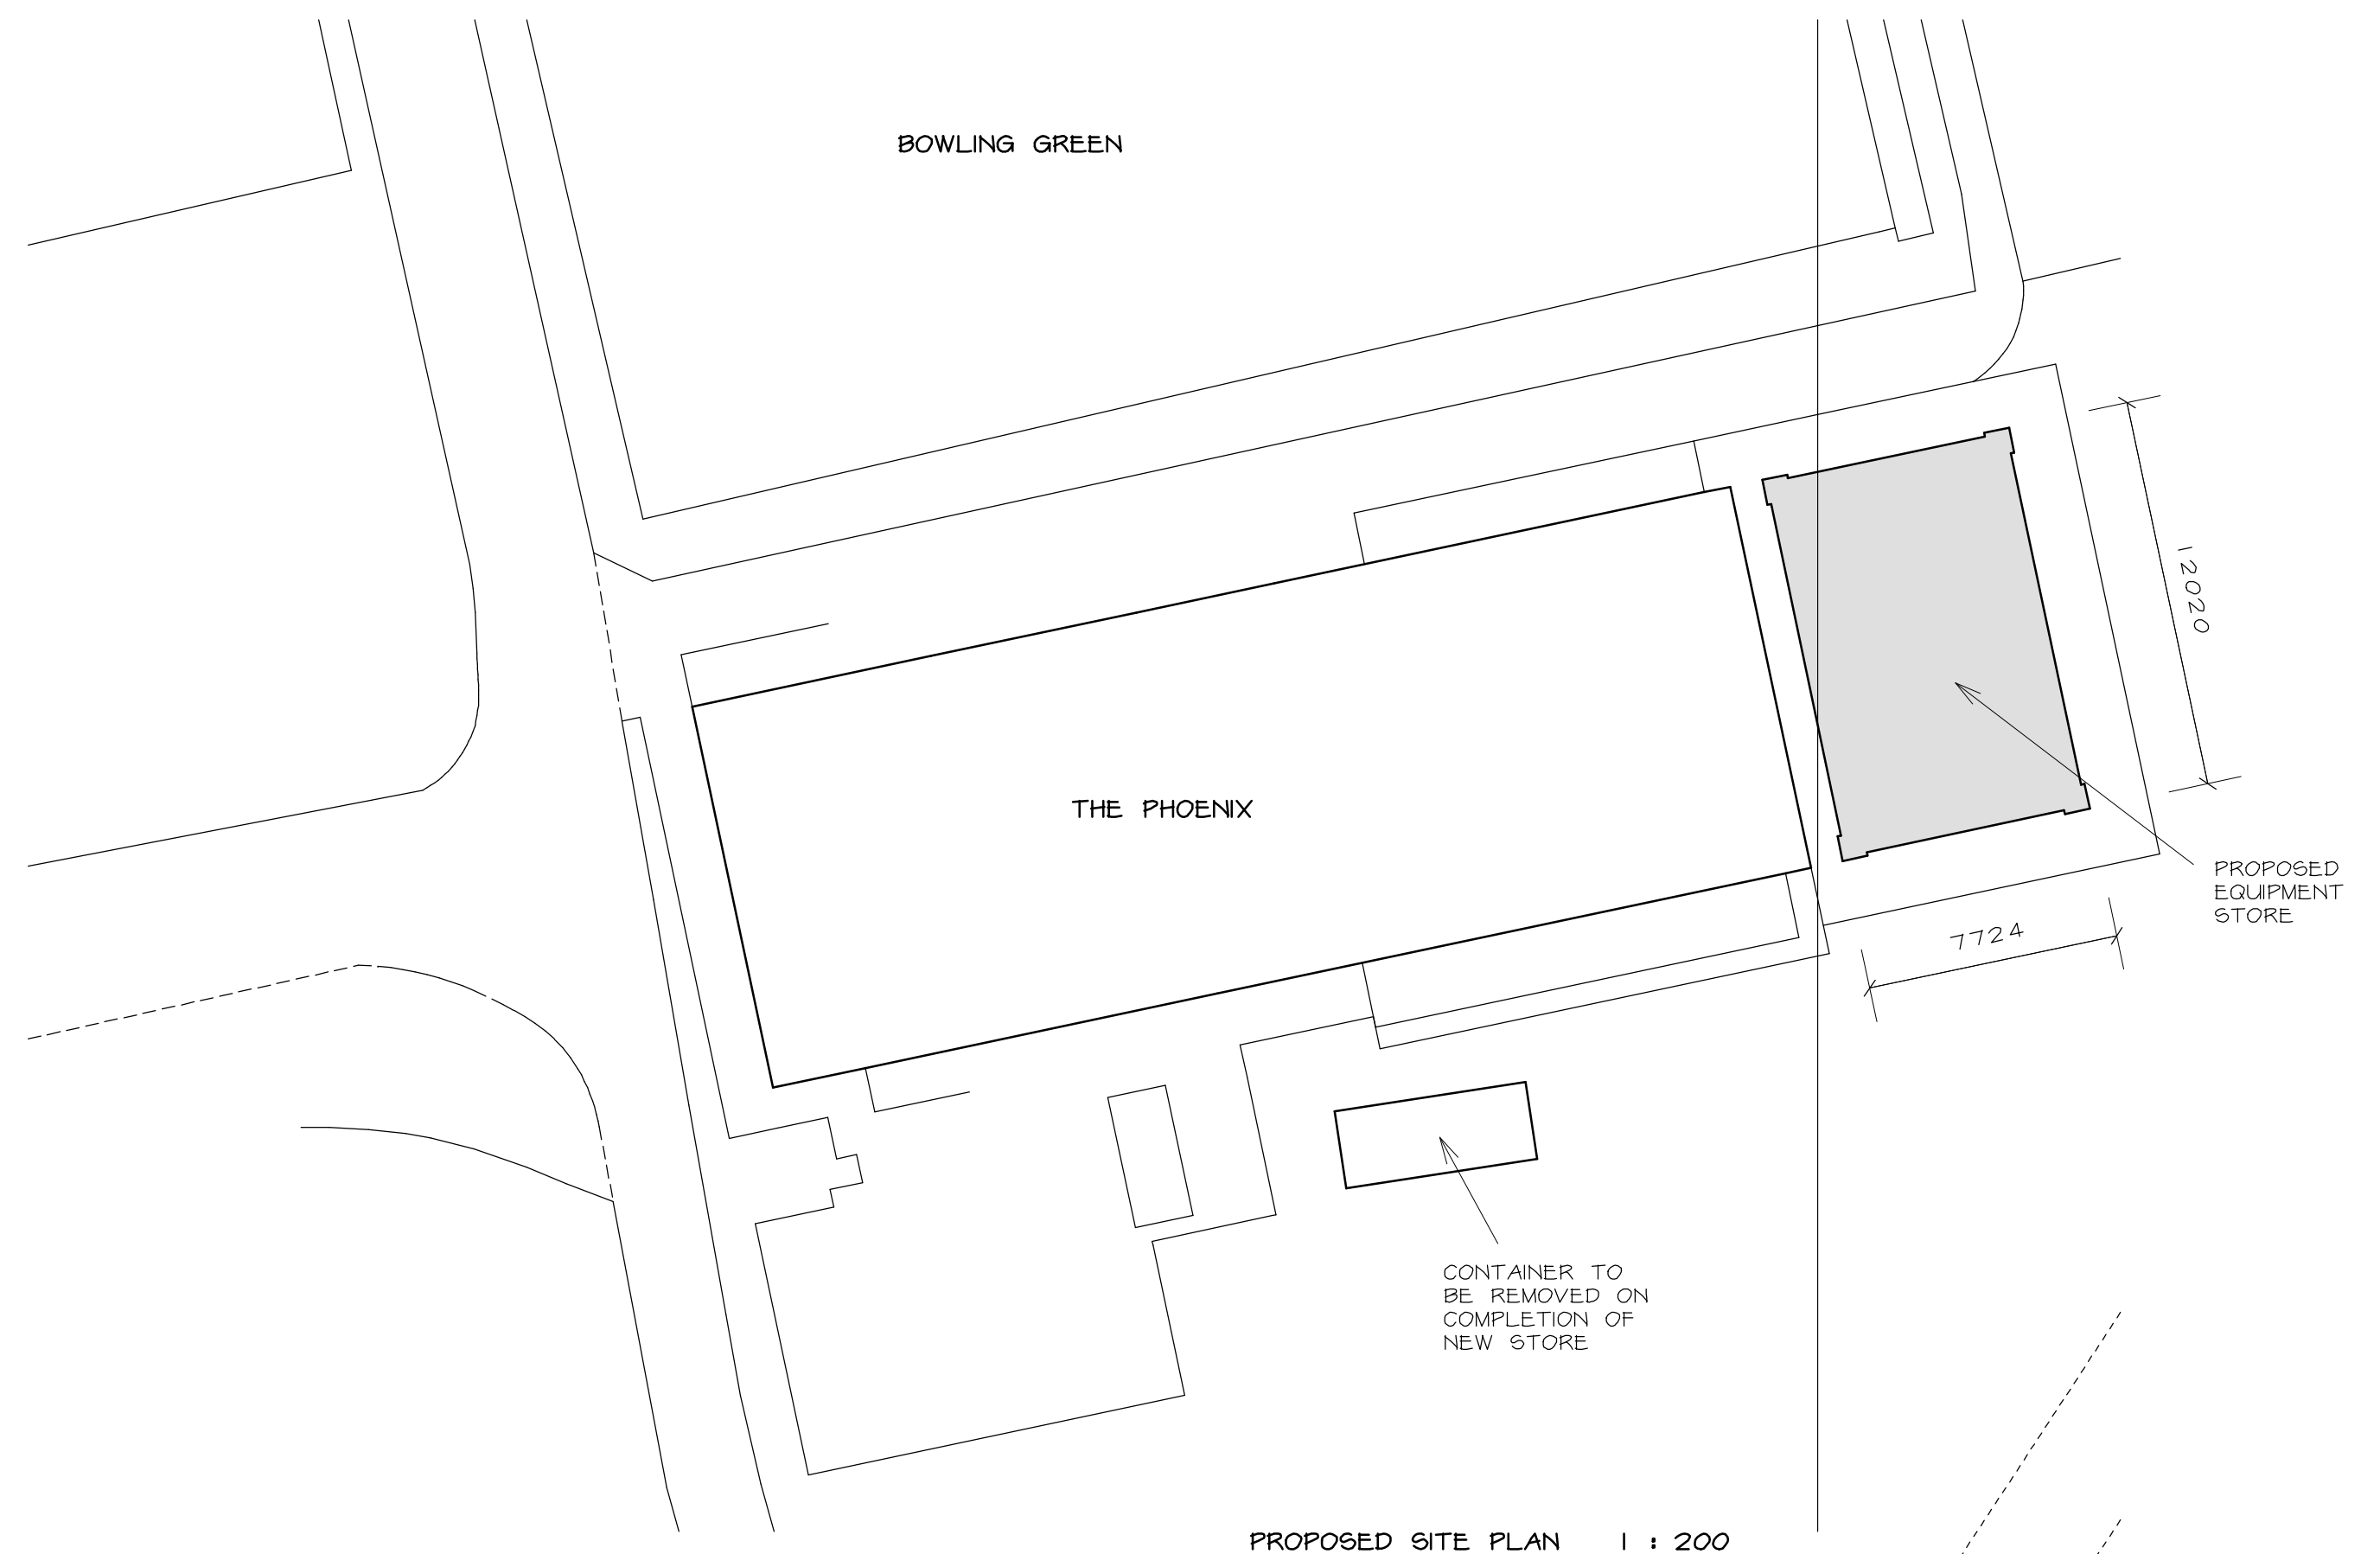

PROPOSED SITE PLAN 1 : 200

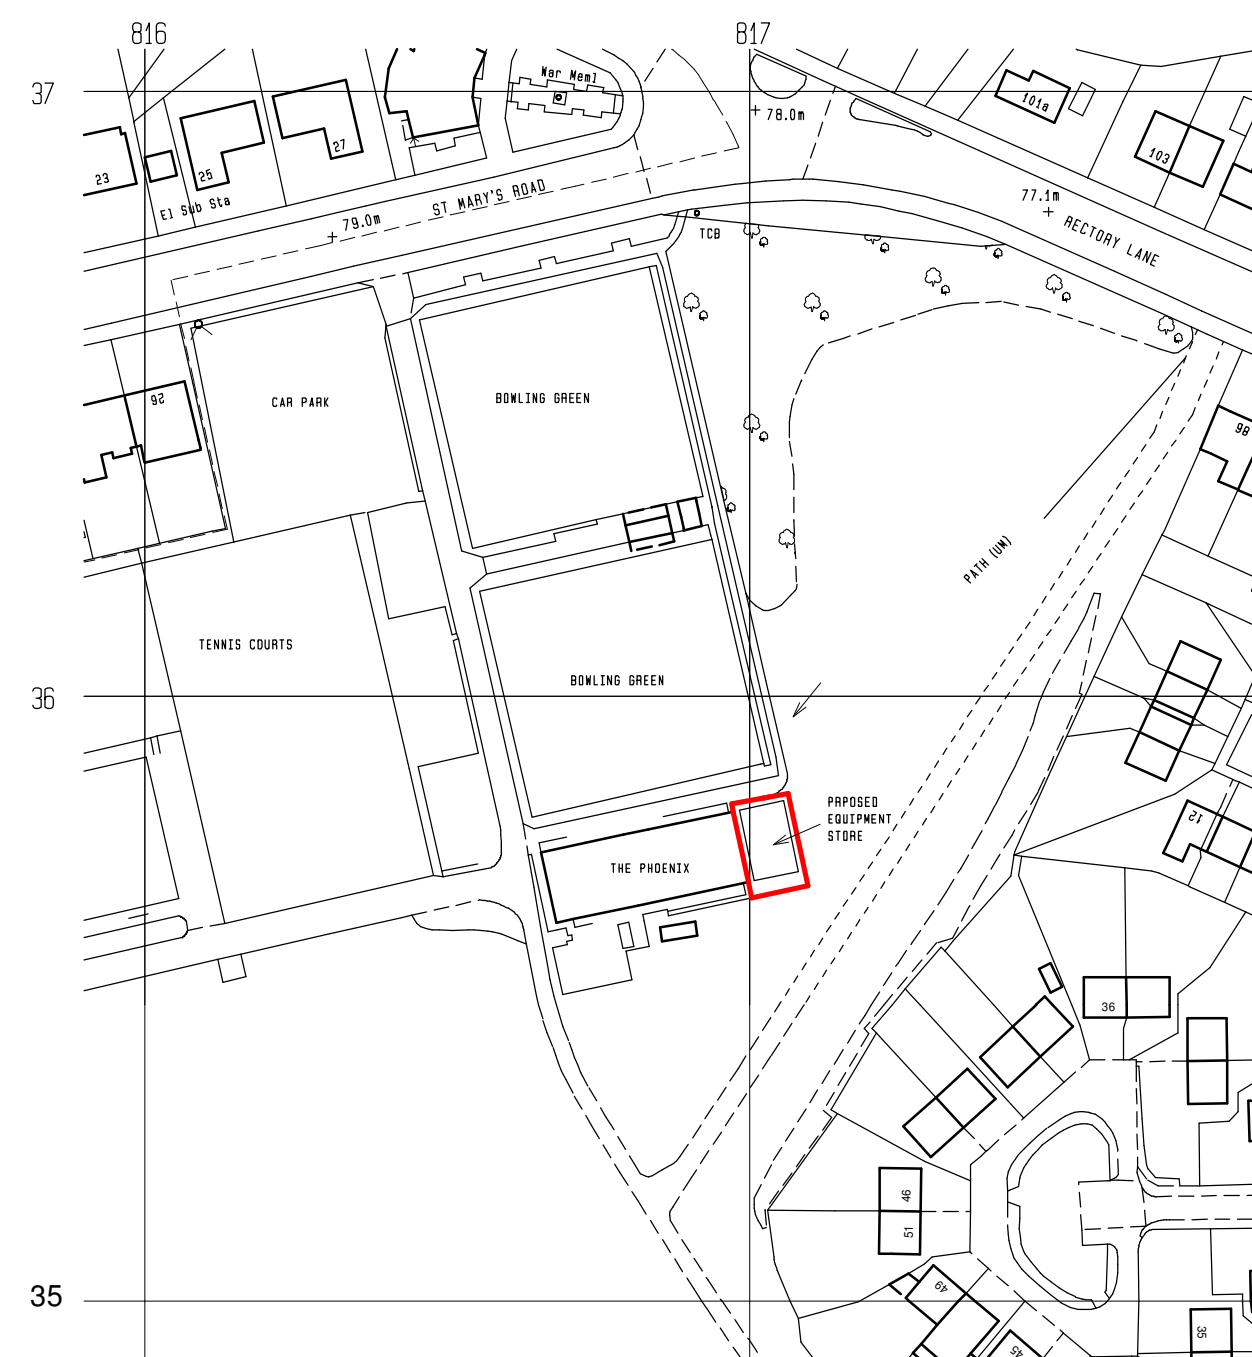

LOCATION PLAN 1 : 1250

MATERIALS

ROOF - GREY PLASTIC COATED PROFILE STEEL SHEETING

EXTERNAL WALLS - LIGHT GREEN RENDER AND SMOOTH RED STOCK BRICK QUOINS

ACCESS DOORS - PAINTED DARK GREEN

SOFFITS, FASCIA AND VERGE BOARDS - PAINTED DARK GREEN

Telephone 0161 643 2422

Northside Plans Ltd

Planning and Building Design

116 Simister Lane Prestwich Manchester M25 2SB

Project

PROPOSED DETACHED EQUIPMENT STORE
ST MARY'S PARK
PRESTWICH

Title

PROPOSED PLANS AND ELEVATIONS

Scale 1:50 1:100 1:200 (A1) Date 06/2022
Drawn by NIGEL TAMM Dwg.no. 6MP/2/N