




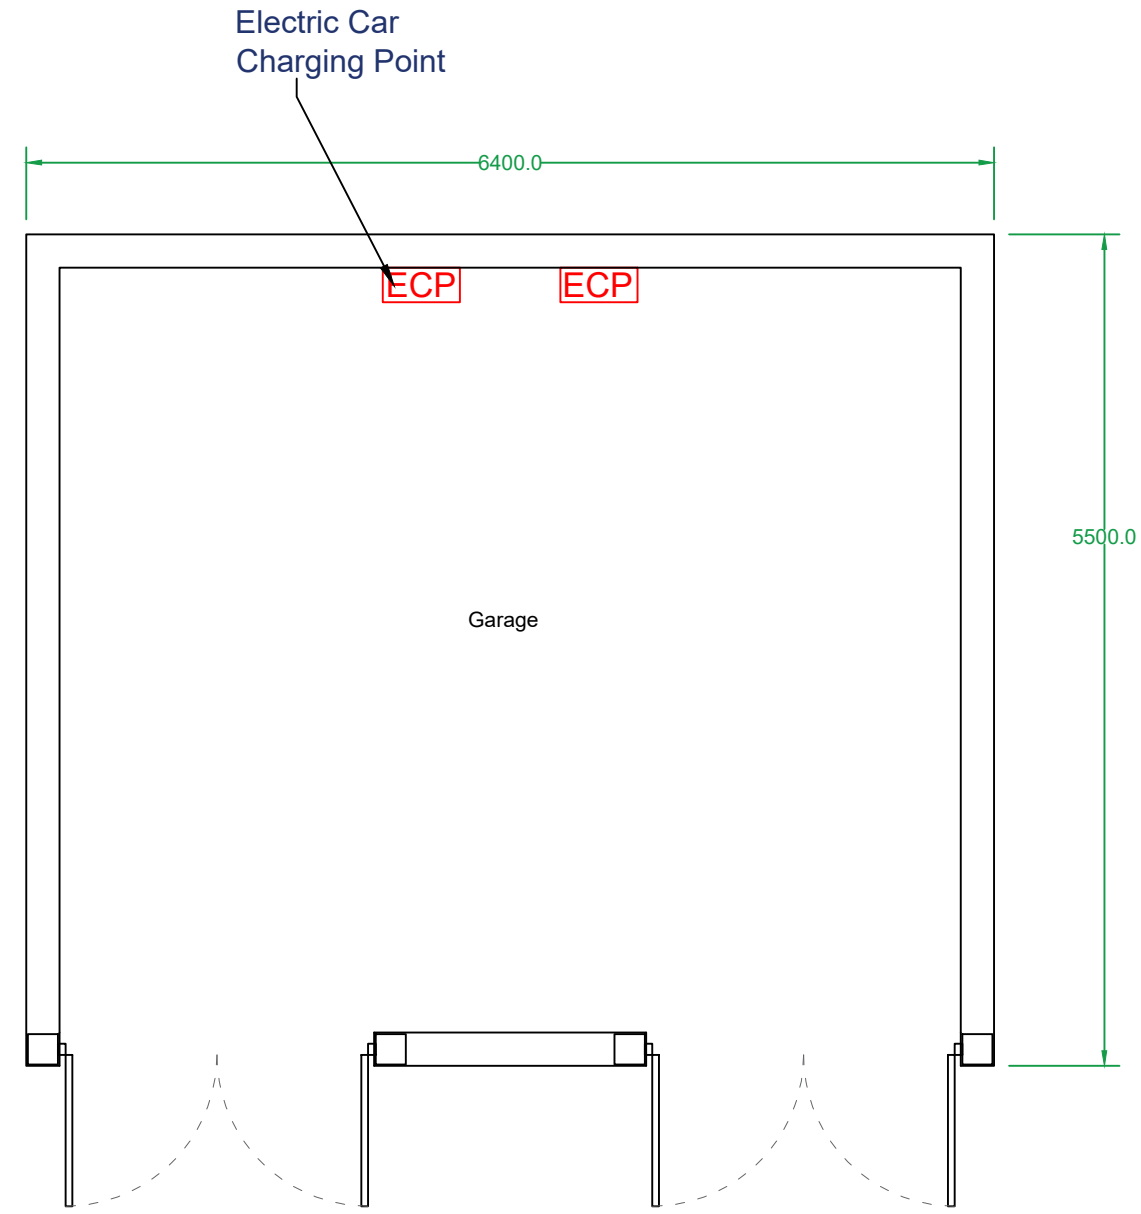


Proposed Garage Ground Floor Plan
Scale (1:50)

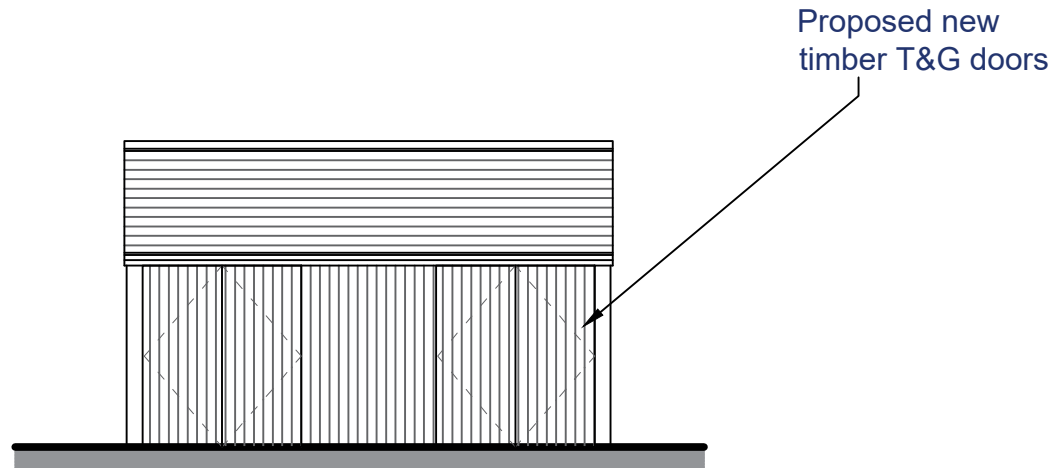


Proposed Garage Front Elevation
Scale (1:100)

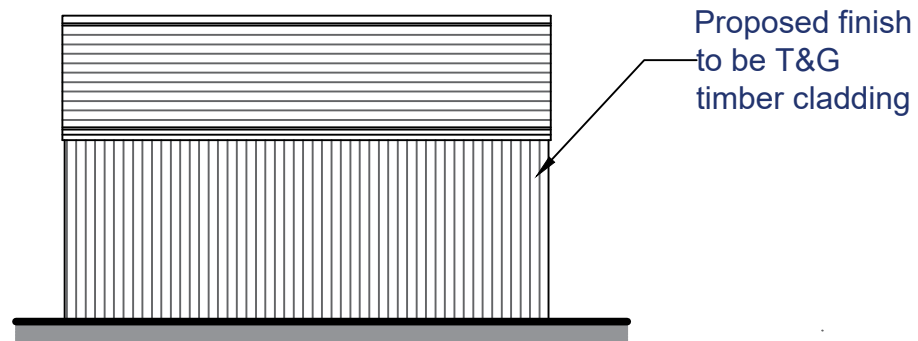


Proposed Garage Rear Elevation
Scale (1:100)

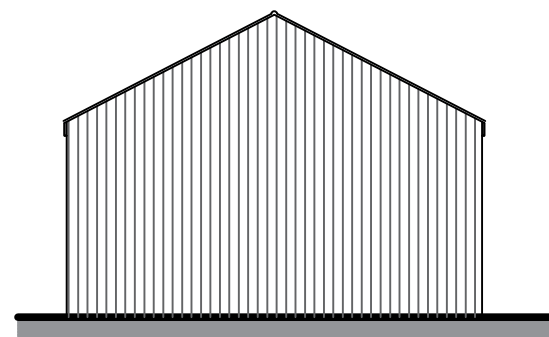


Proposed Garage Side Elevation
Scale (1:100)

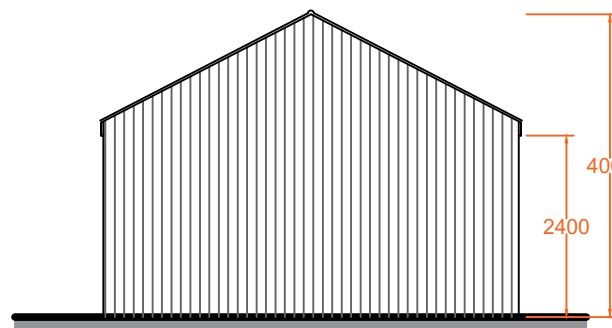


Proposed Garage Side Elevation
Scale (1:100)

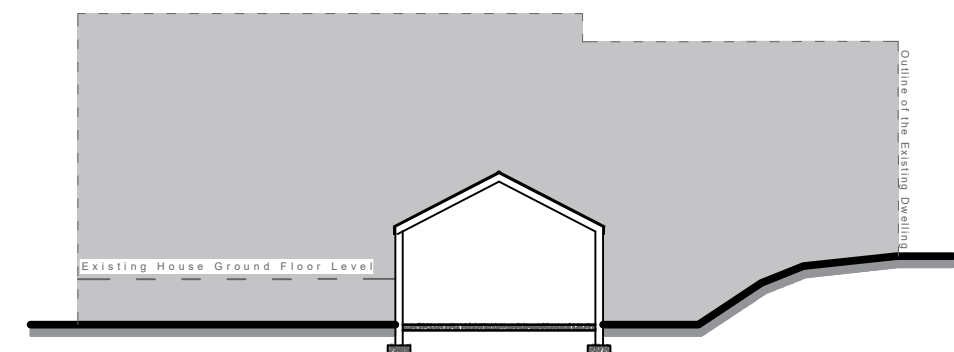

Proposed Section A - A
Scale (1:200)

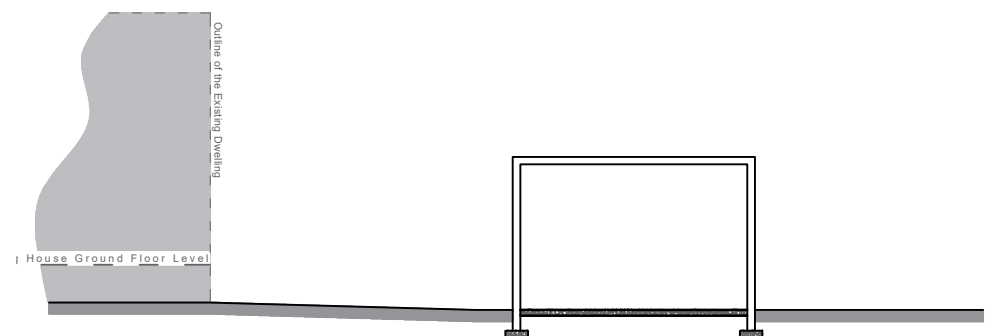


Proposed Section B - B
Scale (1:200)

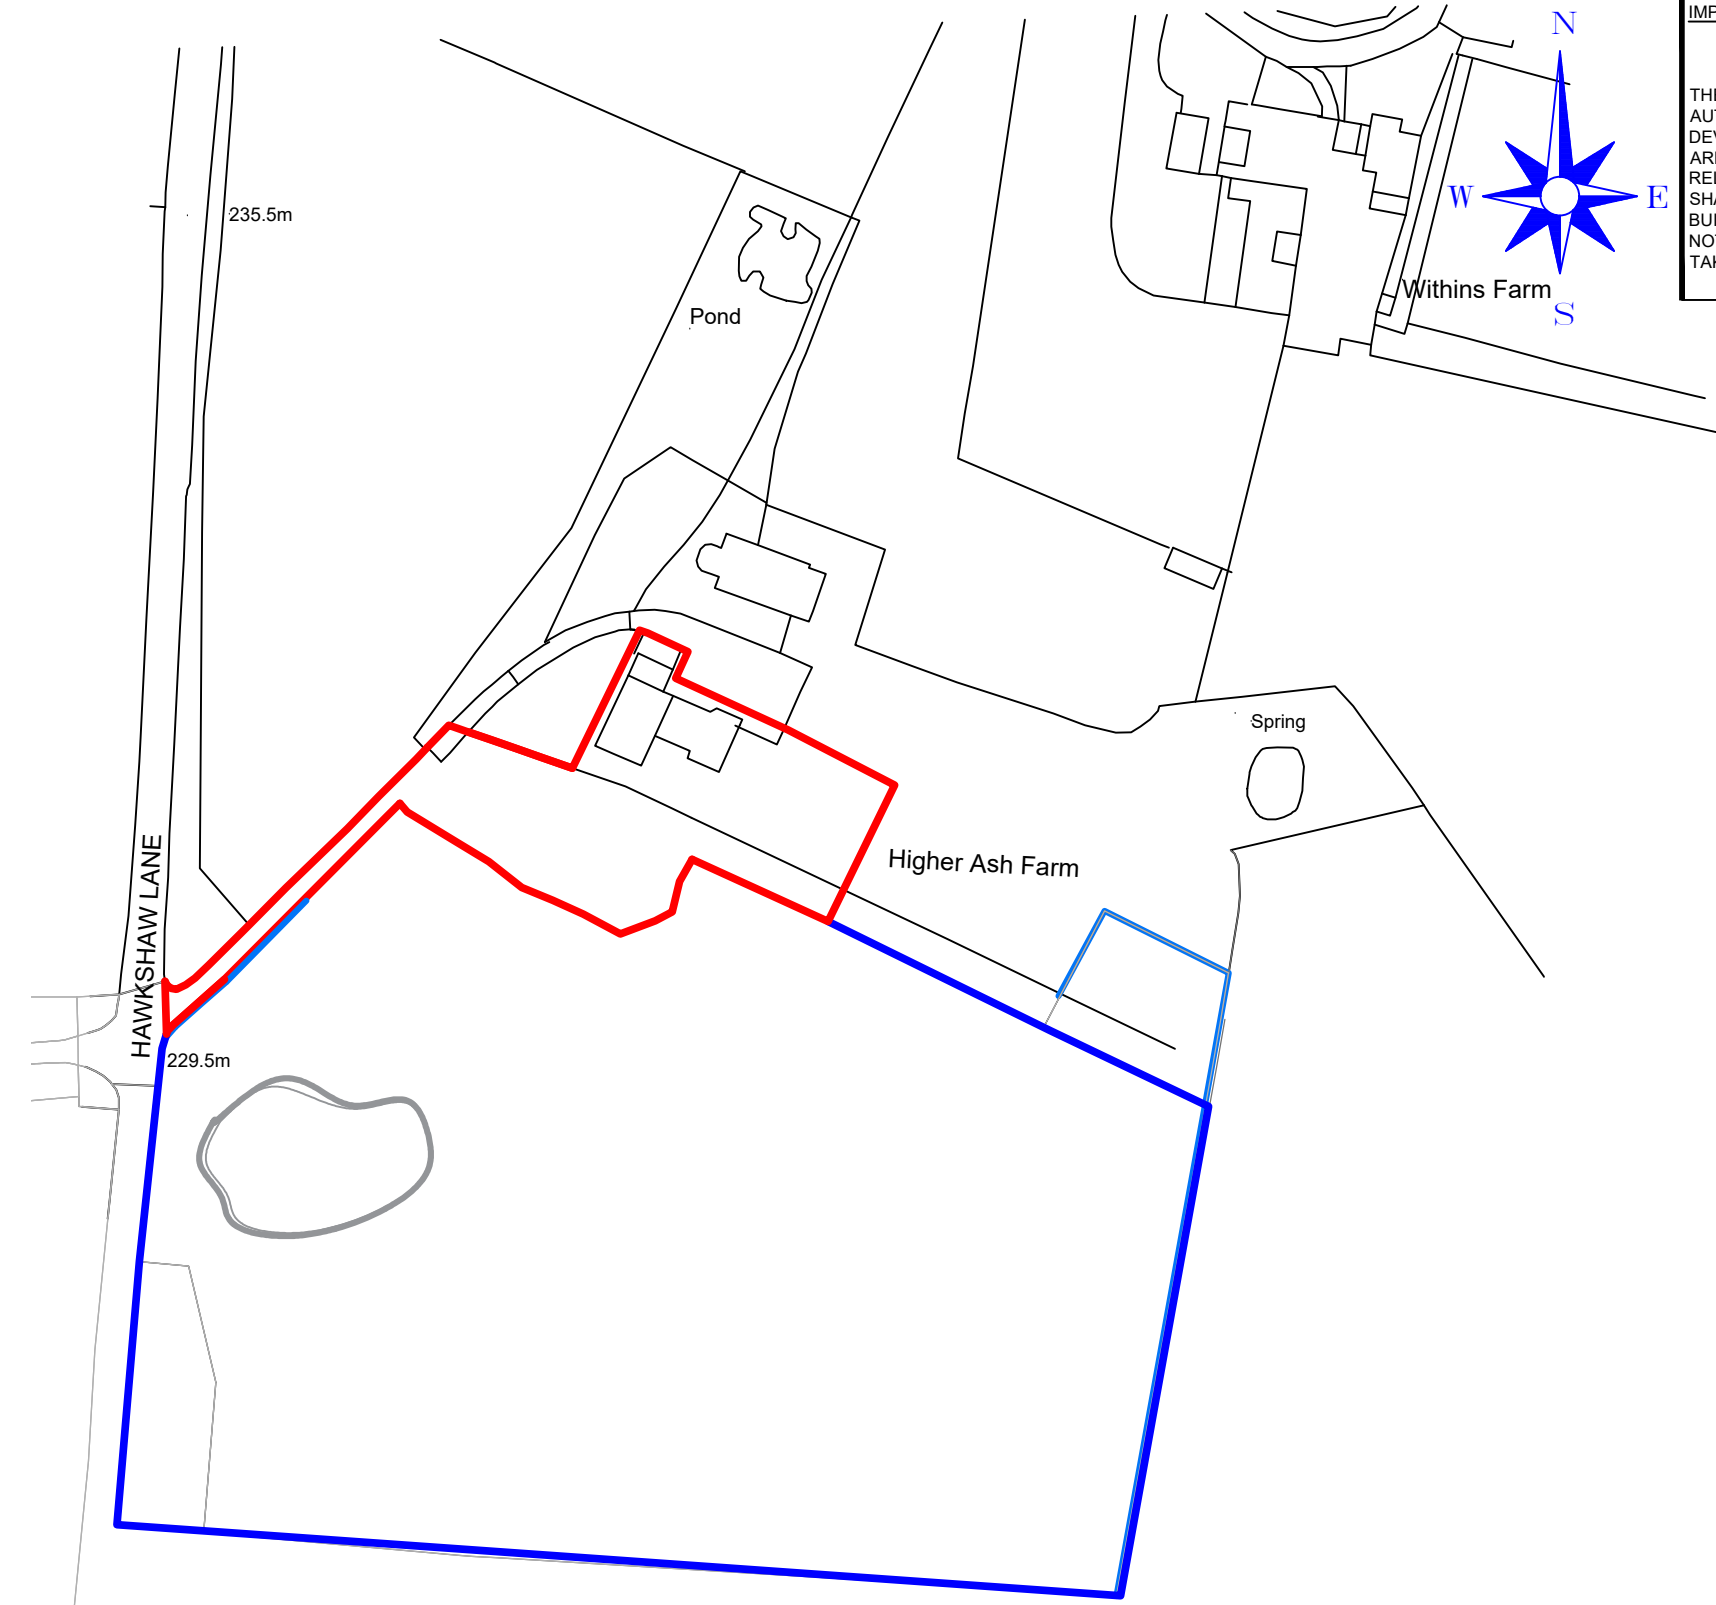

Location Plan
Scale (1:1250)
©Crown Copyright and database rights 2022 OS Licence no. 100041041



Existing Site Plan
Scale (1:500)

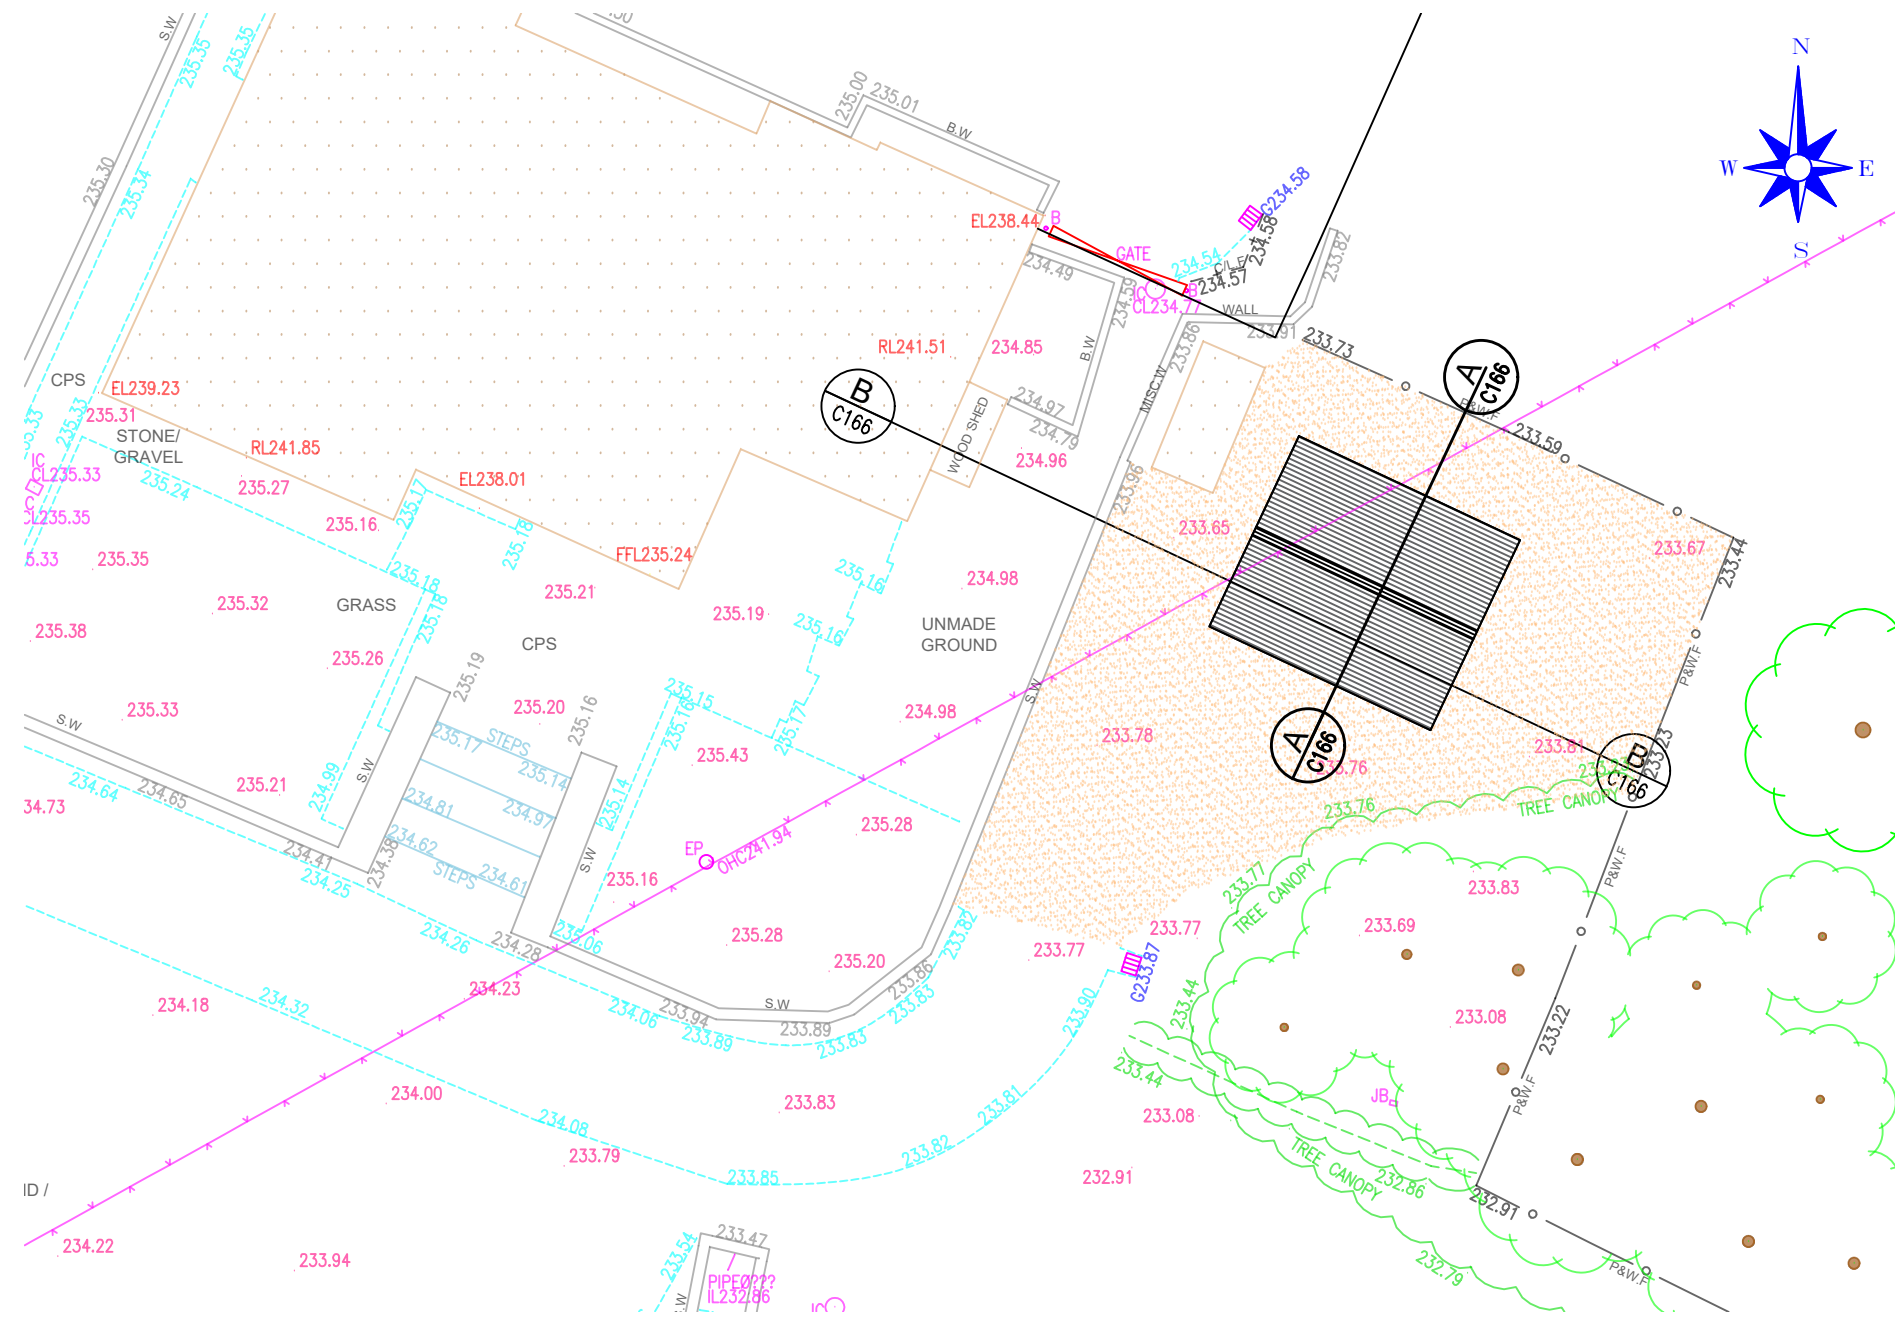

Proposed Site Plan
Scale (1:200)

IMPORTANT NOTES

DO NOT SCALE FROM THIS PLAN

THESE ELEVATIONS ARE DRAFTED TO ALLOW THE PLANNING AUTHORITY TO MAKE A DECISION ON THE PROPOSED DEVELOPMENT AND FOR NO OTHER PURPOSE. THESE ELEVATIONS ARE NOT BUILDING REGULATION COMPLIANT AND SHOULD NOT BE RELIED UPON AS SUCH. THE DECISION NOTICE (WHEN AVAILABLE) SHALL PROVIDE THE EXACT DIMENSIONS OF THE PROPOSED BUILDING AND SHOULD BE RELIED UPON. THESE PLANS SHOULD NOT BE USED AS DEFINITIVE AND ANY MEASUREMENTS SHOULD BE TAKEN AND CHECKED FROM THE PROPOSED SITE.

Proposed Volume of New Garage

115m³

G.	Garage footprint amended at the request of the L.P.A.	11/08/25
F.	Height reduced to on section 4m overall and external finish amended to timber at the request of the L.P.A.	13/08/25
E.	Height reduced to 4m overall at the request of the L.P.A.	01/08/25
D.	Amended at the request of the L.P.A.	28/04/25
C.	Annotation changed on plan	19/08/24
B.	Additional information noted on plan at the request of L.A.	16/04/24
A.	Additional information noted on plan at the request of L.A.	10/10/22
Revision		Date

MACMARSHALLS

MacMarshalls Ltd,
Hamill House,
112-116 Chorley New Road,
Bolton, BL1 4DH

info@macmarshalls.co.uk
Tel: 01204 565600
www.macmarshalls.co.uk

Drawing Title:

Proposed Garage

Site Location:

Higher Ash Barn, Hawkshaw,
BL8 4LD

Drawing Status:

Proposed Plans

Date: 05/05/2022

Drawn by: JHolden

Scale: 1:50 / 1:100 @ A1

Ref: C 267-3

Revision: G.

Client:

Mr & Mrs Packun