
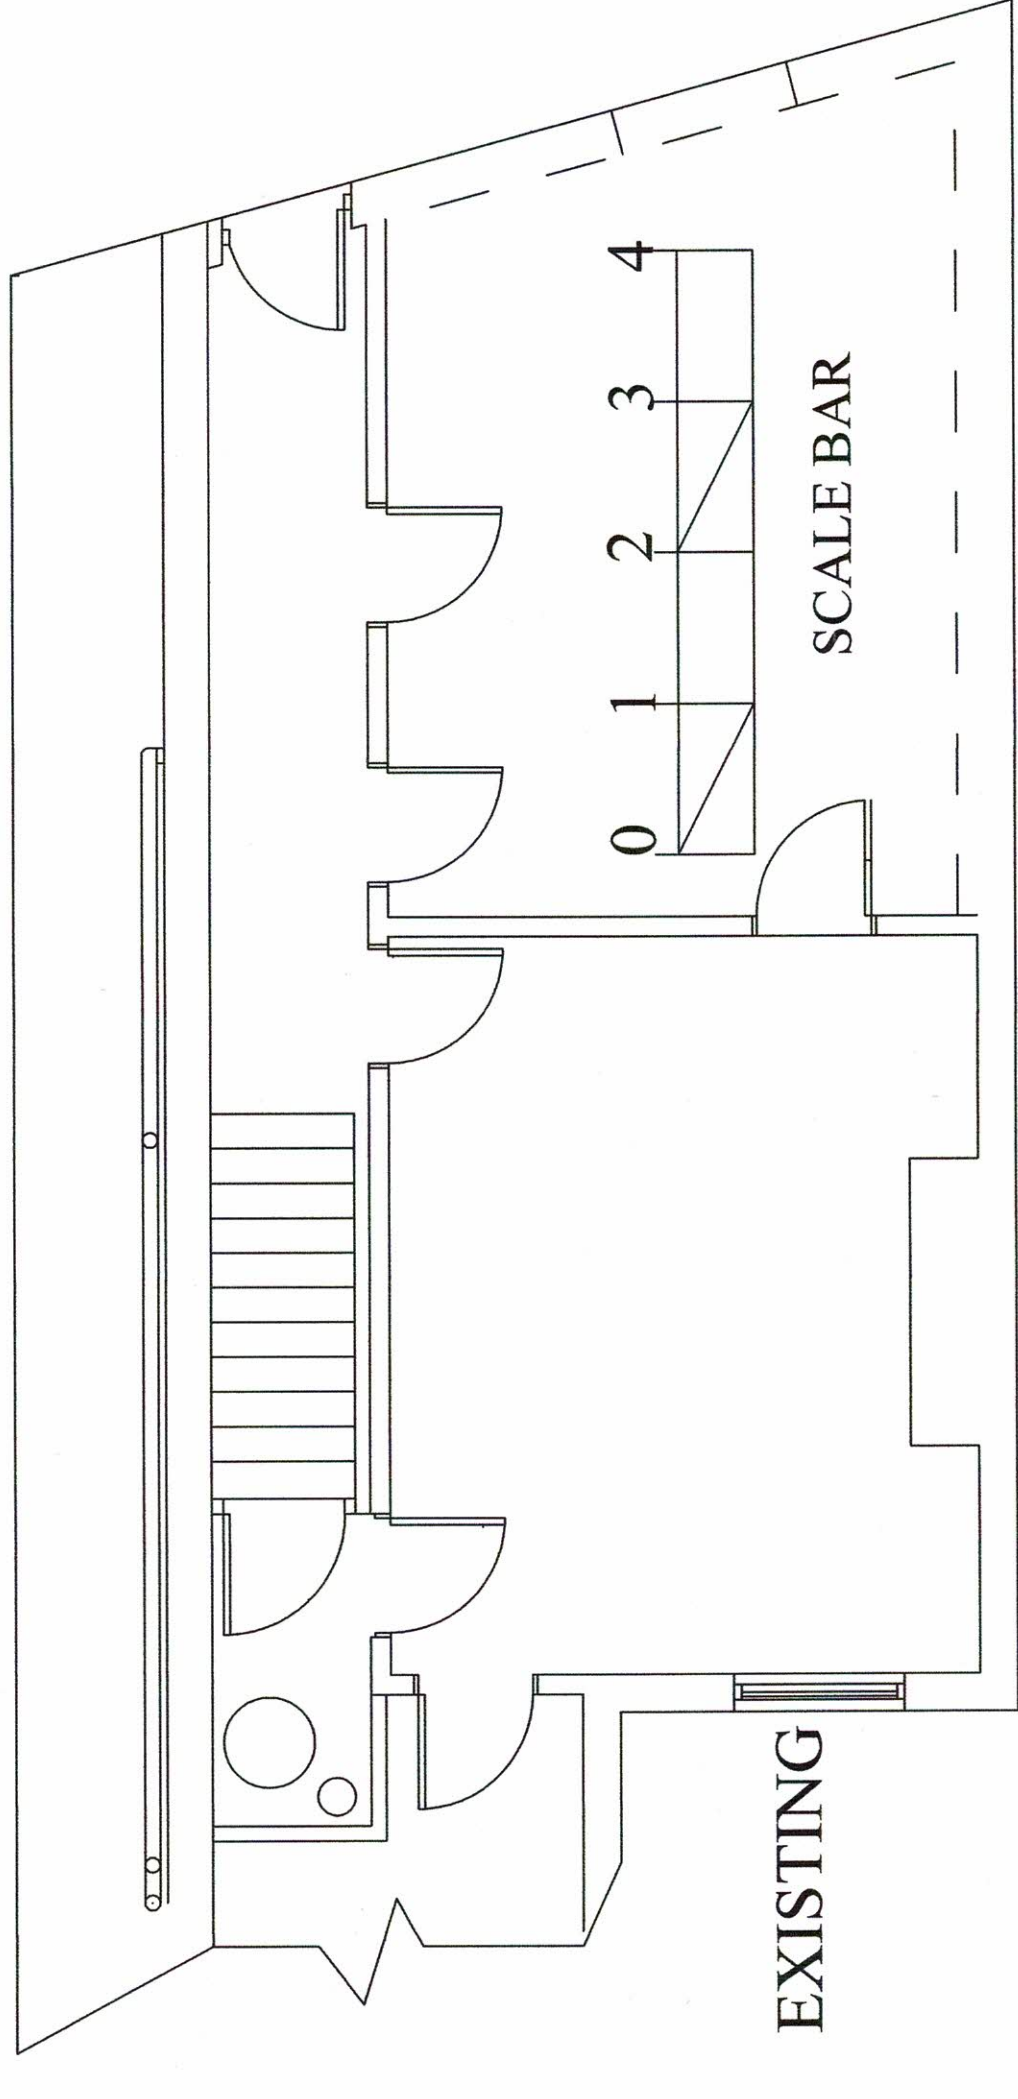


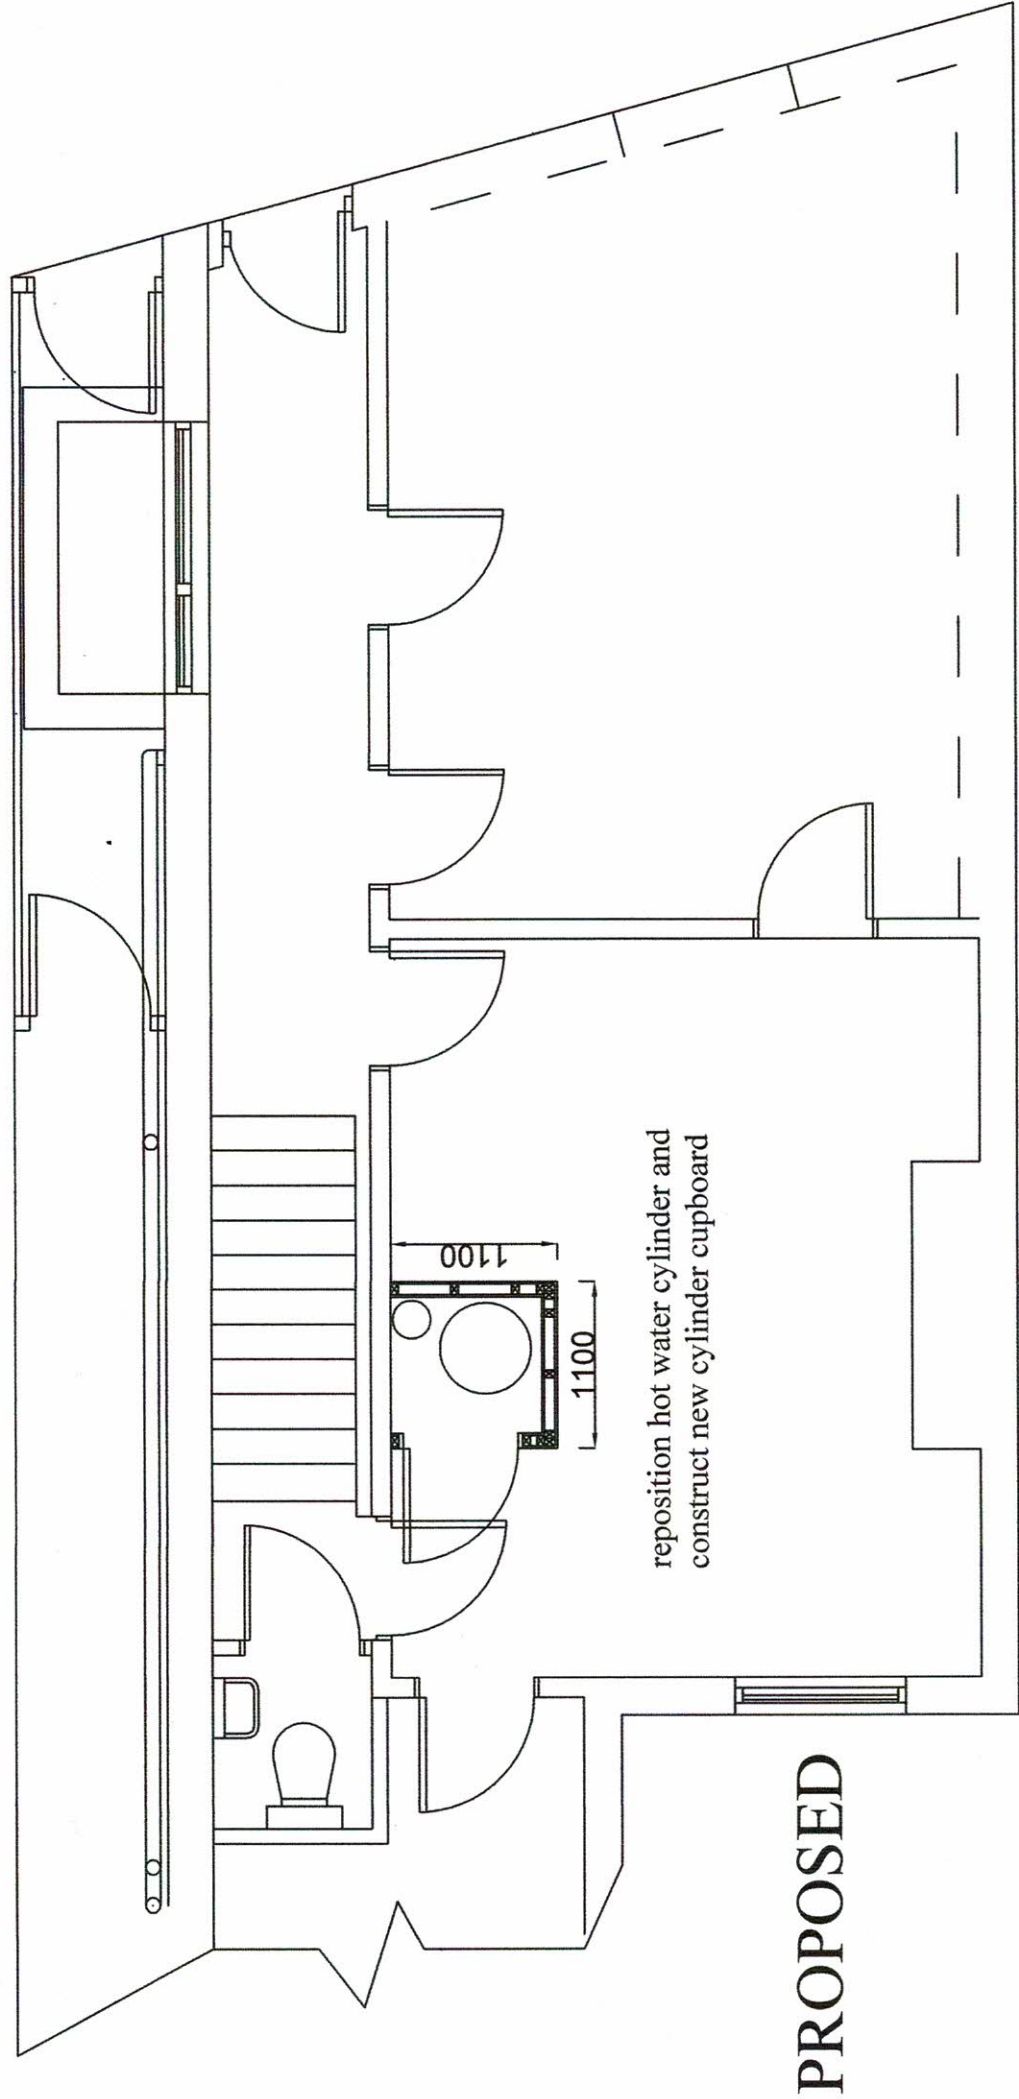

Notes	
Rev	Date
A	
B	
C	
Detail	
Pentland Design & Management Construction Design & Management 6 Orient Road Salford Manchester M6 8LD Tel Nr: 0161 278 1467	
Client: JJ's First Limited Scale: 1 : 50 @ A3 Date: April 2026 Drawn: GAW	
Site: 10 Tottington Road, Bury, Lancashire, BL8 1LH	
Drawing: Title: Existing & proposed ground floor plans Job Ref: J05/B/26 Drawing Nr: 003 This drawing is copyright and shall not be reproduced either in part or in whole without prior written permission from Pentland Design & Management	