






Proposed Front Elevation

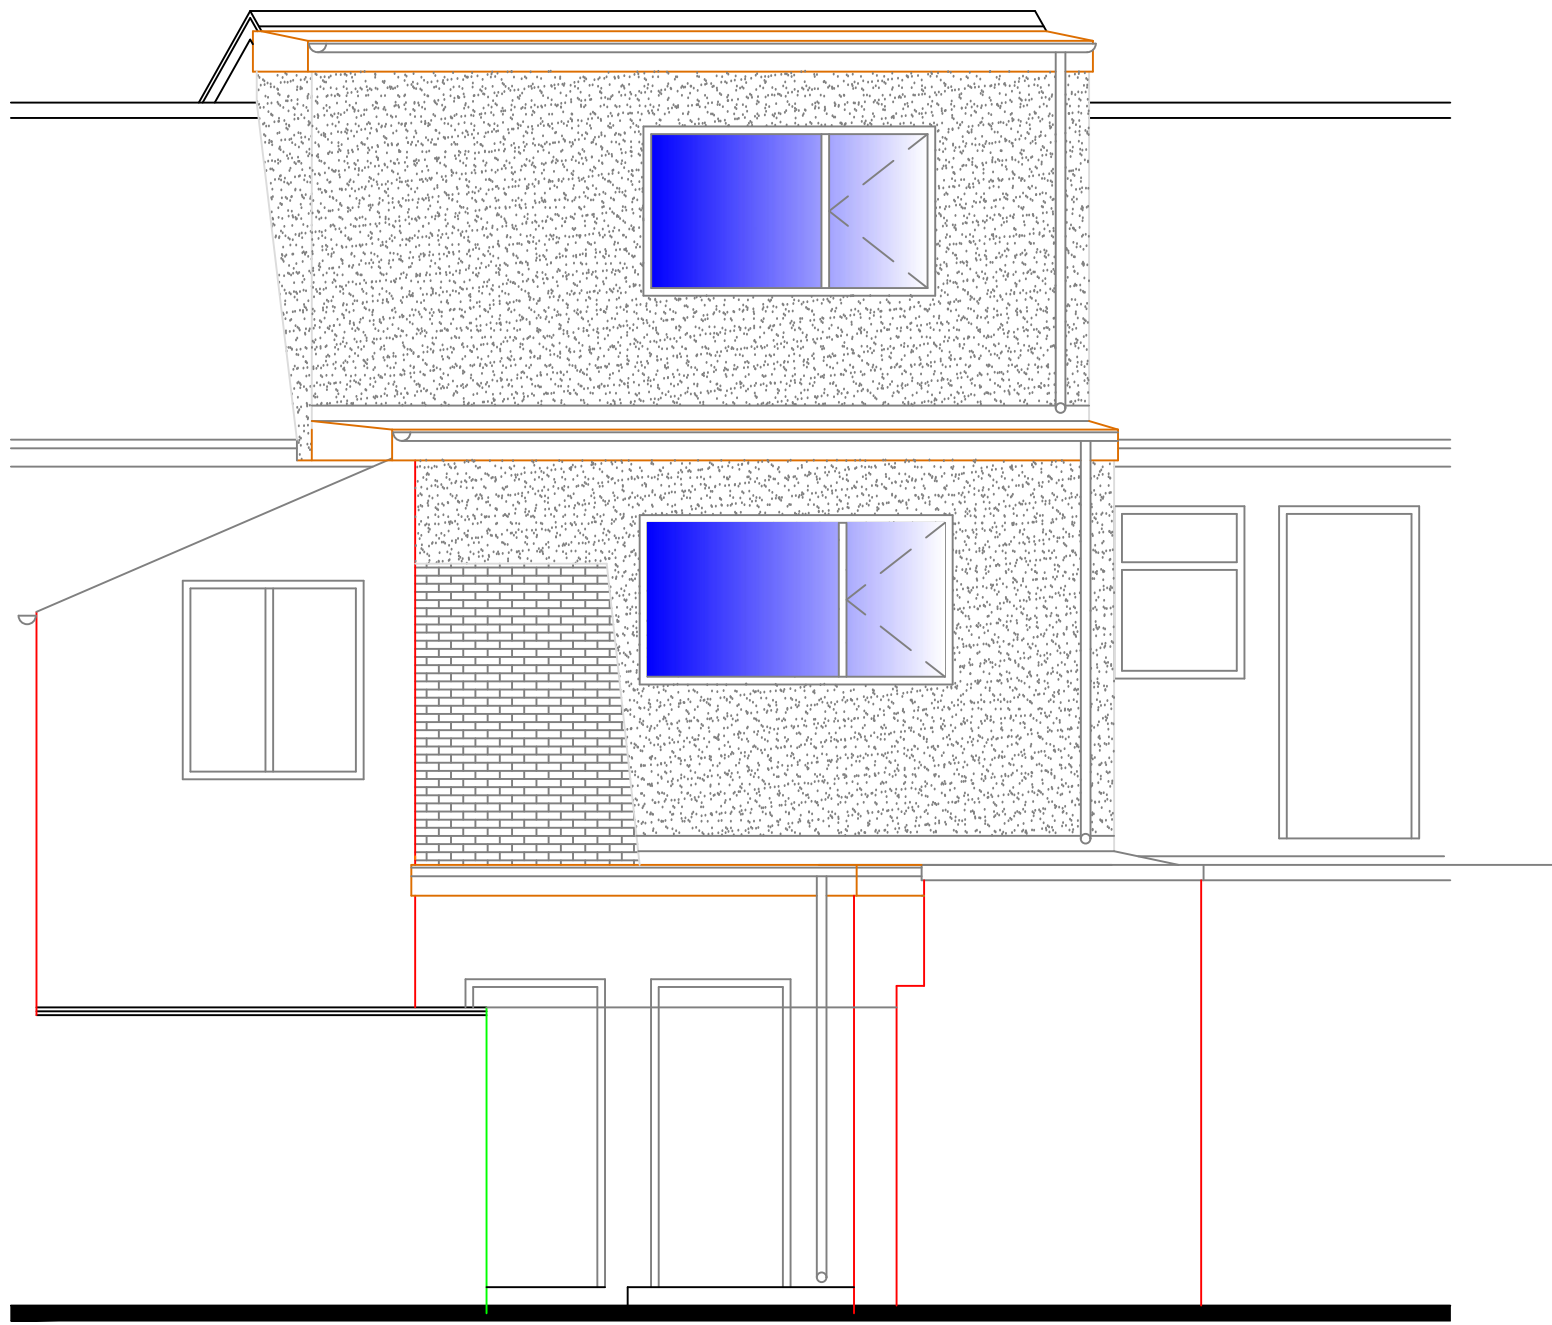


Proposed Rear Elevation

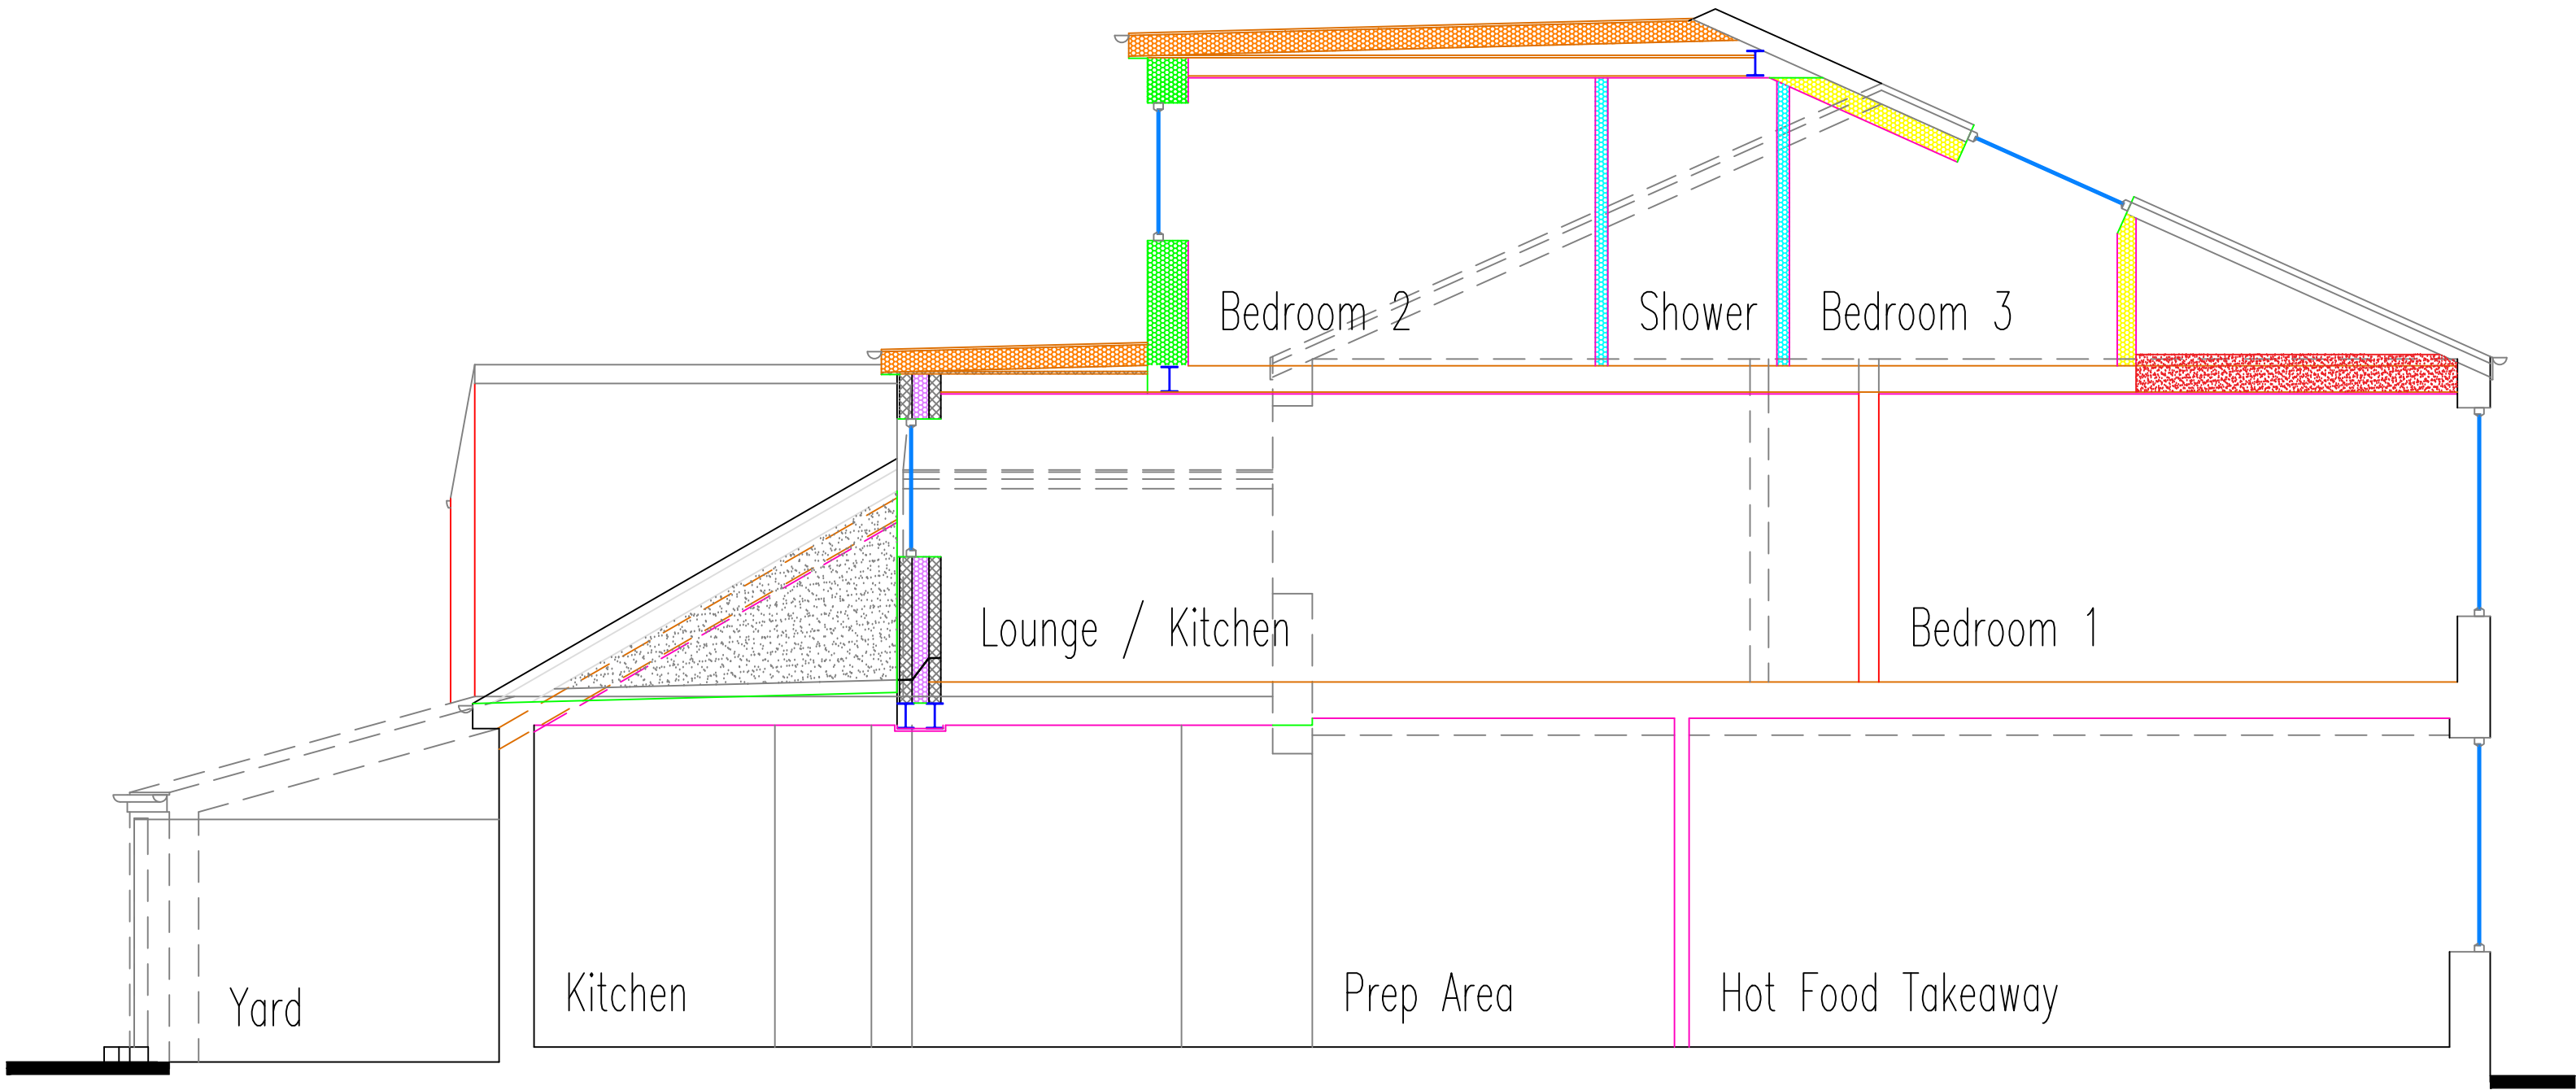


Proposed Section A-A

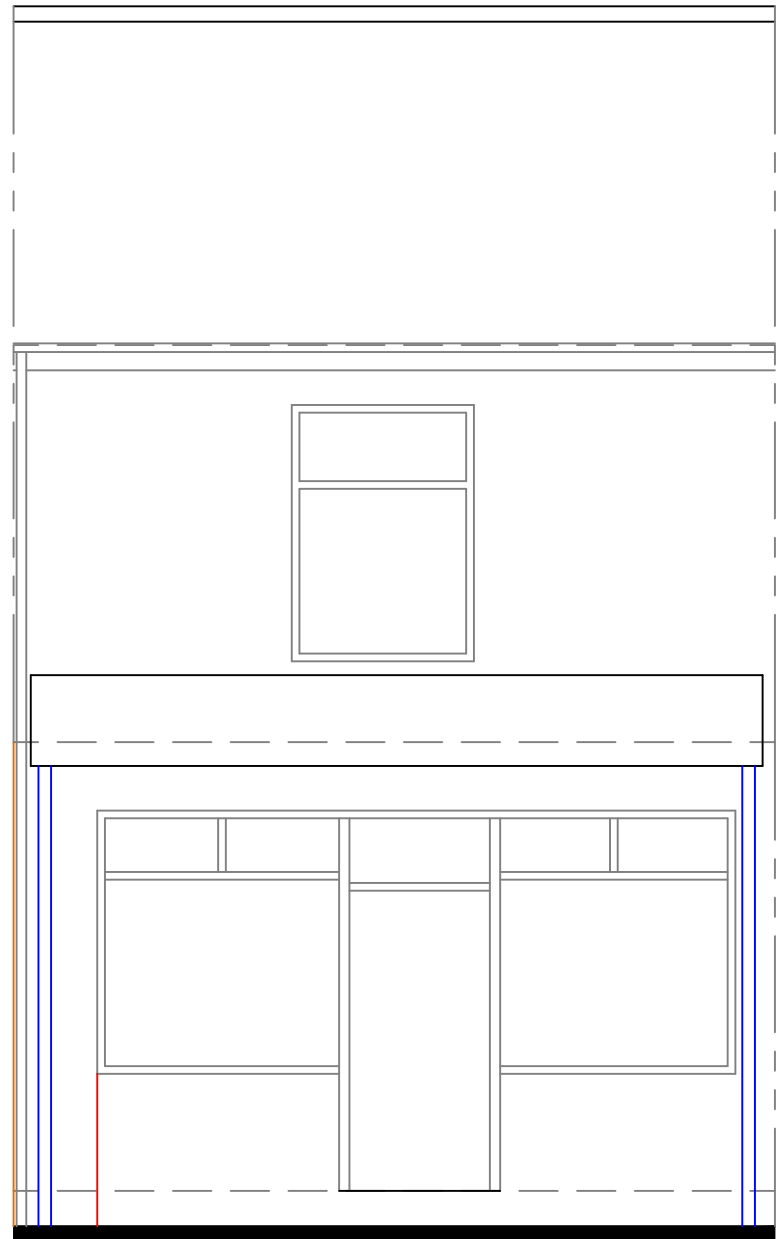

Existing Front Elevation

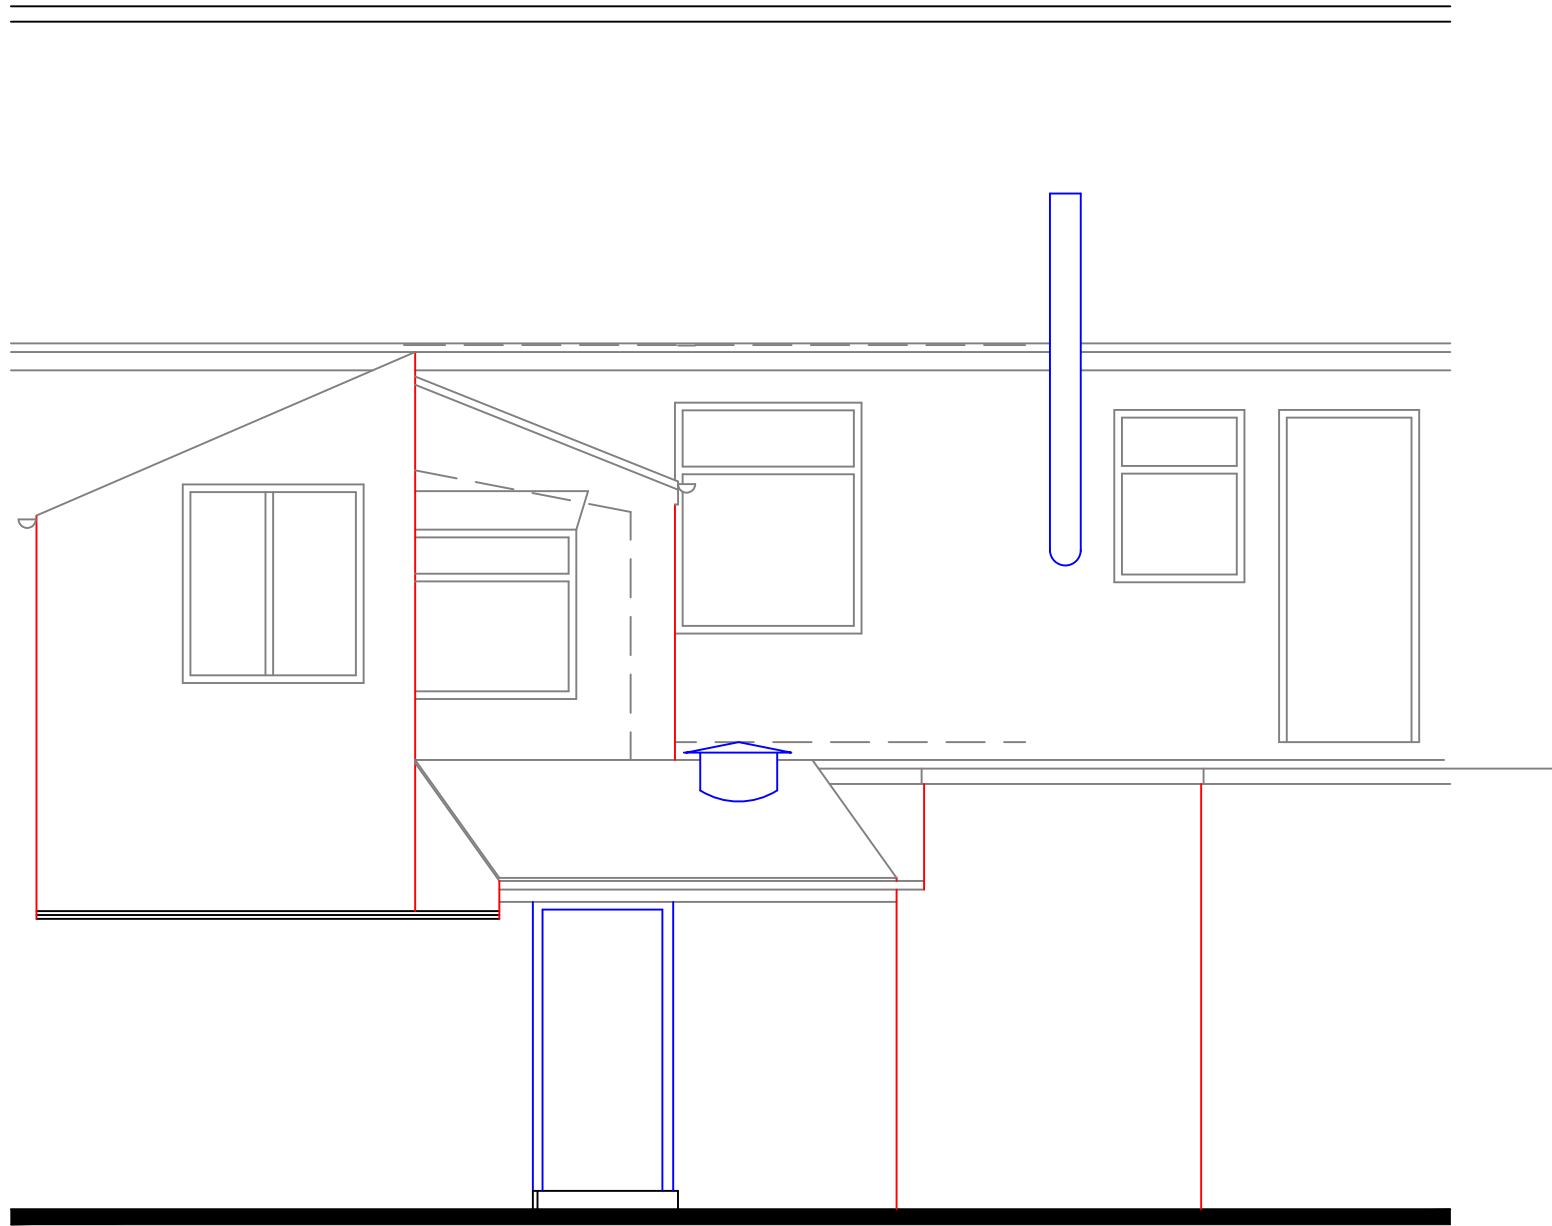

Existing Rear Elevation

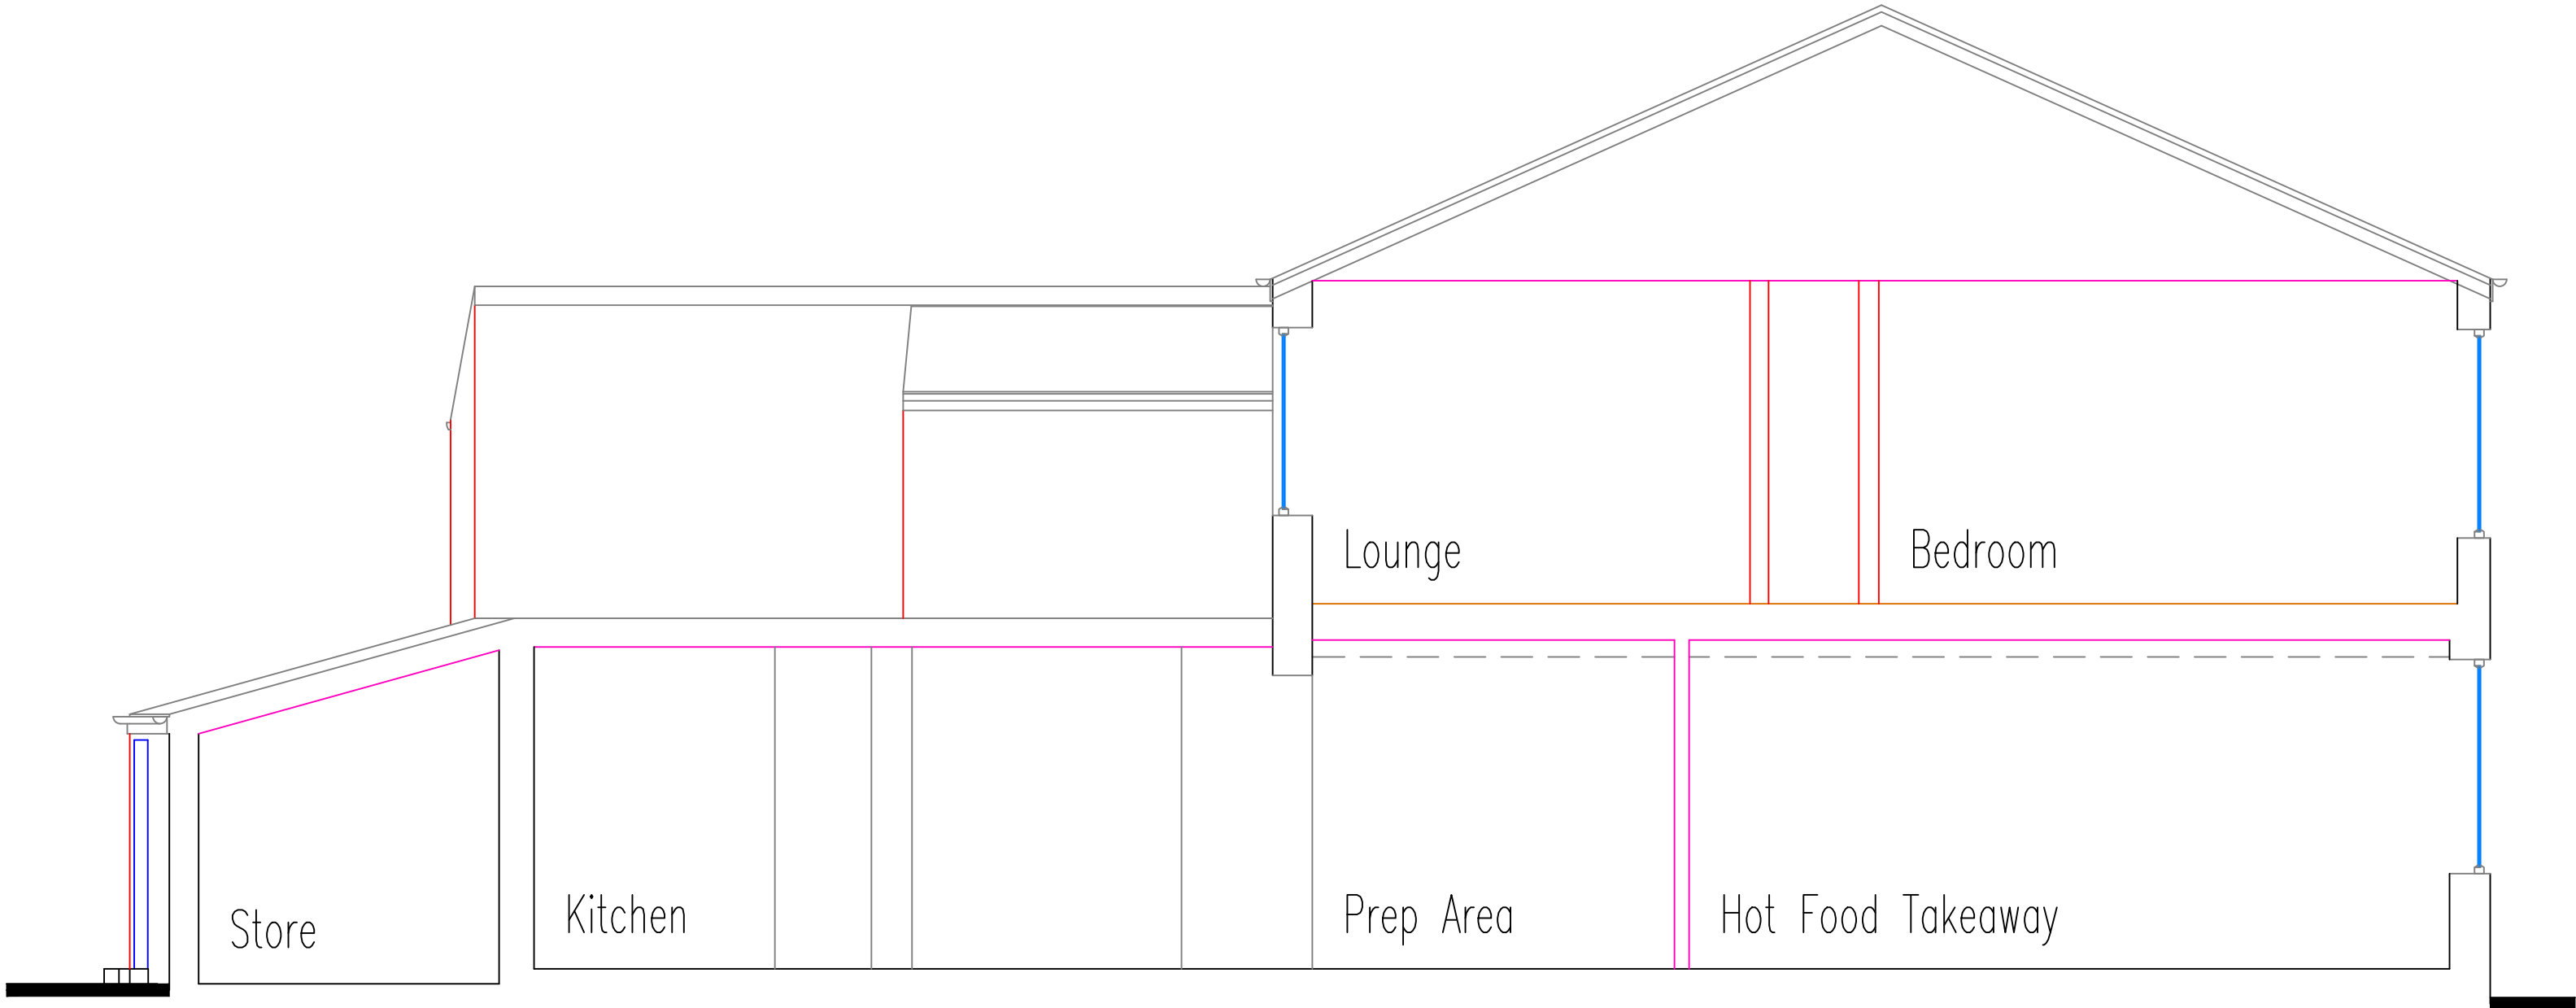

Existing Section A-A

A	Issued for planning	Feb 25	DAP
Rev.	Mod. Notes	Date	By
Client			
BMSL Ltd			
Location			
32 Stand Lane			
Radcliffe M26 1LJ			
Job Title			
Extensions and alterations			
Drawing Title			
Existing and Proposed Floor Elevations and Section			
Scale See scale bar		Sheet A1	
Date Nov 24		Drawn by DAP	
Dwg. No.			Rev.
92/24-02			A

