




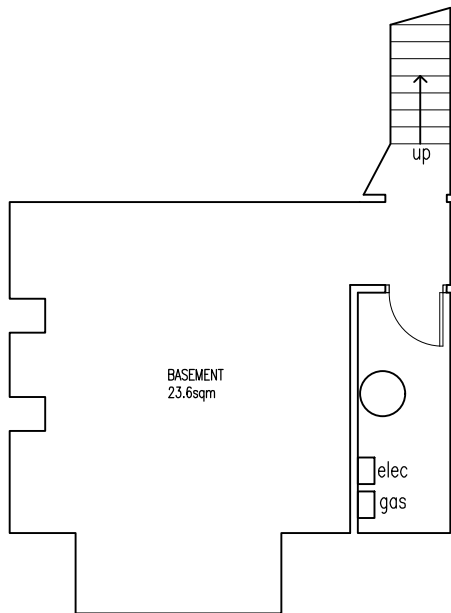


EXISTING BASEMENT FLOOR PLAN
1:100 @ A3

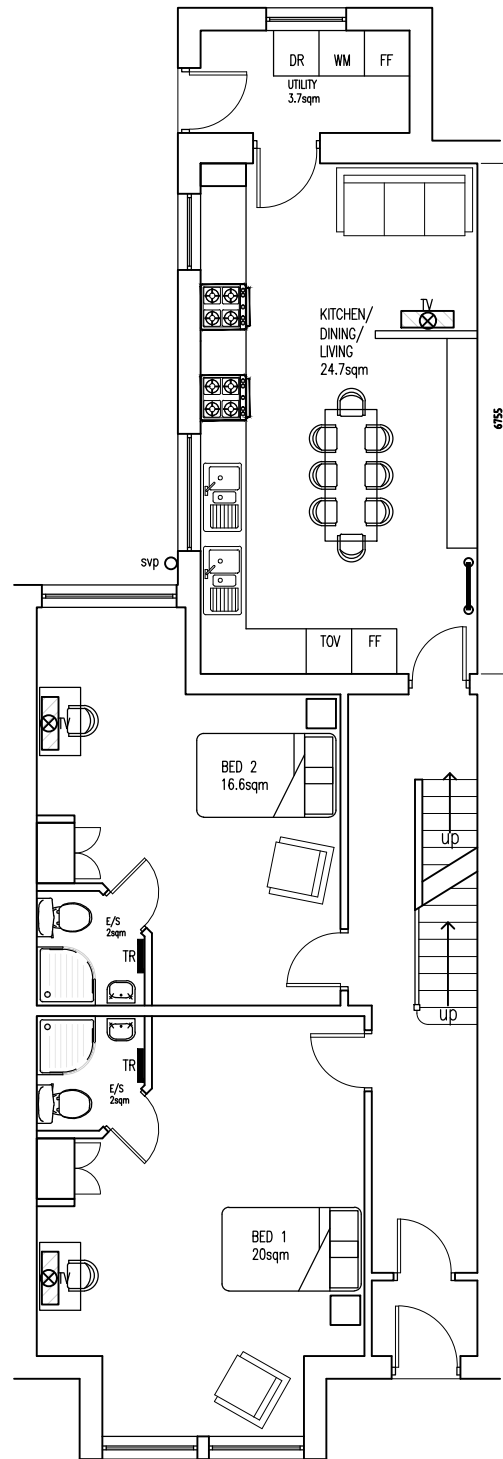


EXISTING GROUND FLOOR PLAN
1:100 @ A3

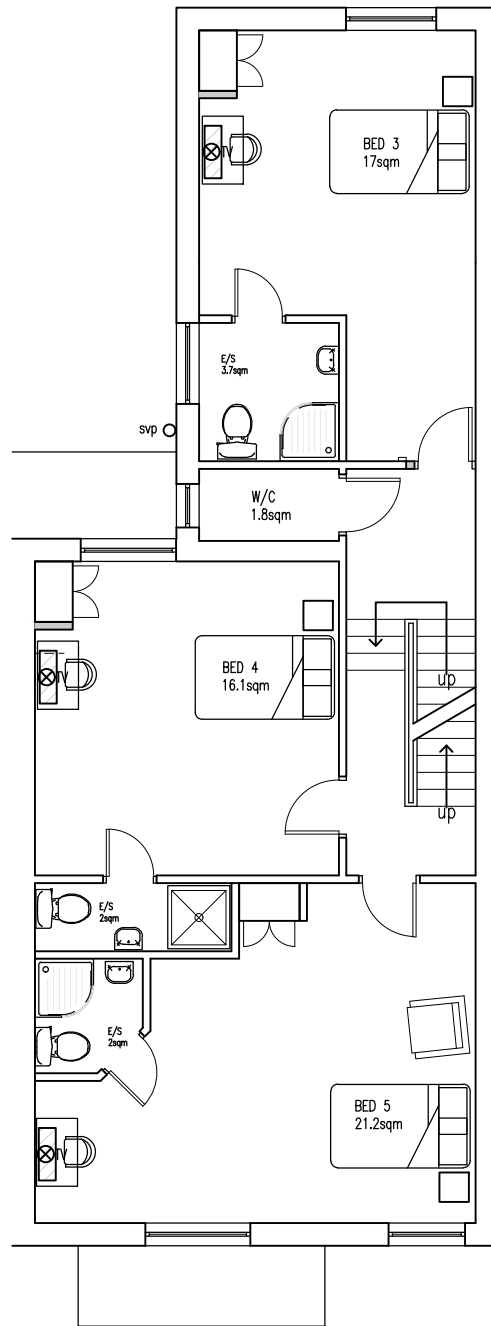

EXISTING FIRST FLOOR PLAN
1:100 @ A3

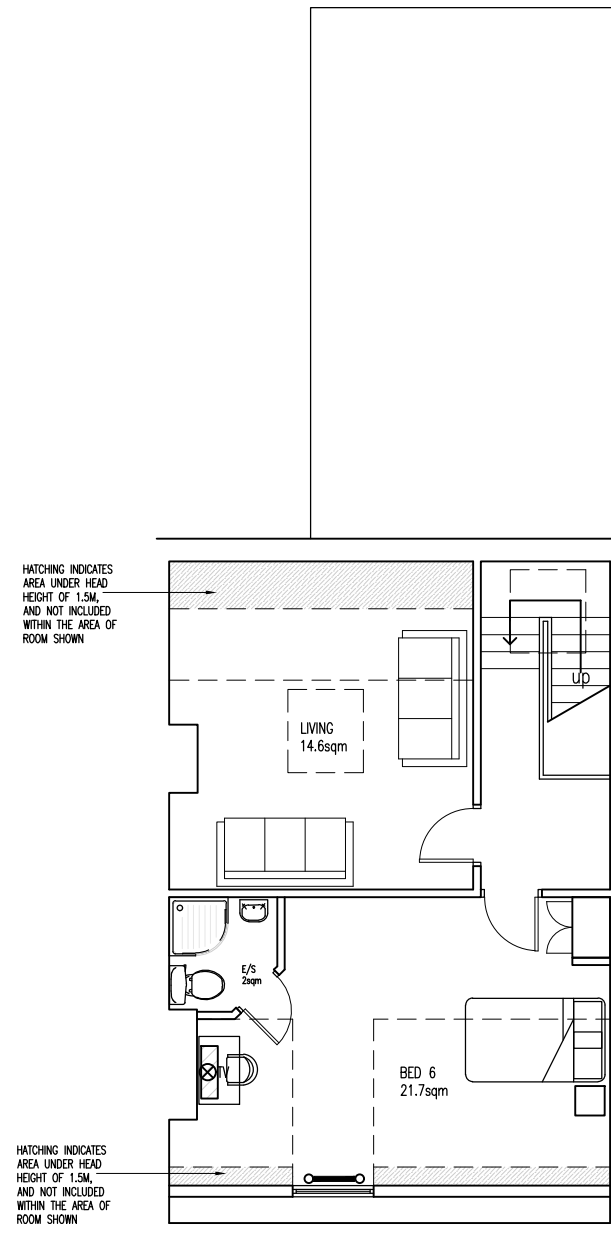

EXISTING SECOND FLOOR PLAN
1:100 @ A3

 

Rev	Amendments	Date	Ints
Mark Gordon Design + Associates			
Project			
156 WALMERSLEY ROAD BURY, BL9 6LL			
Drawing Title			
EXISTING PLAN LAYOUTS			
Drawn	MG	Checked	—
Date	AUG 2024	Scale	A3 1 : 100
Drawing No.	156WR/301/PL	Rev.	