

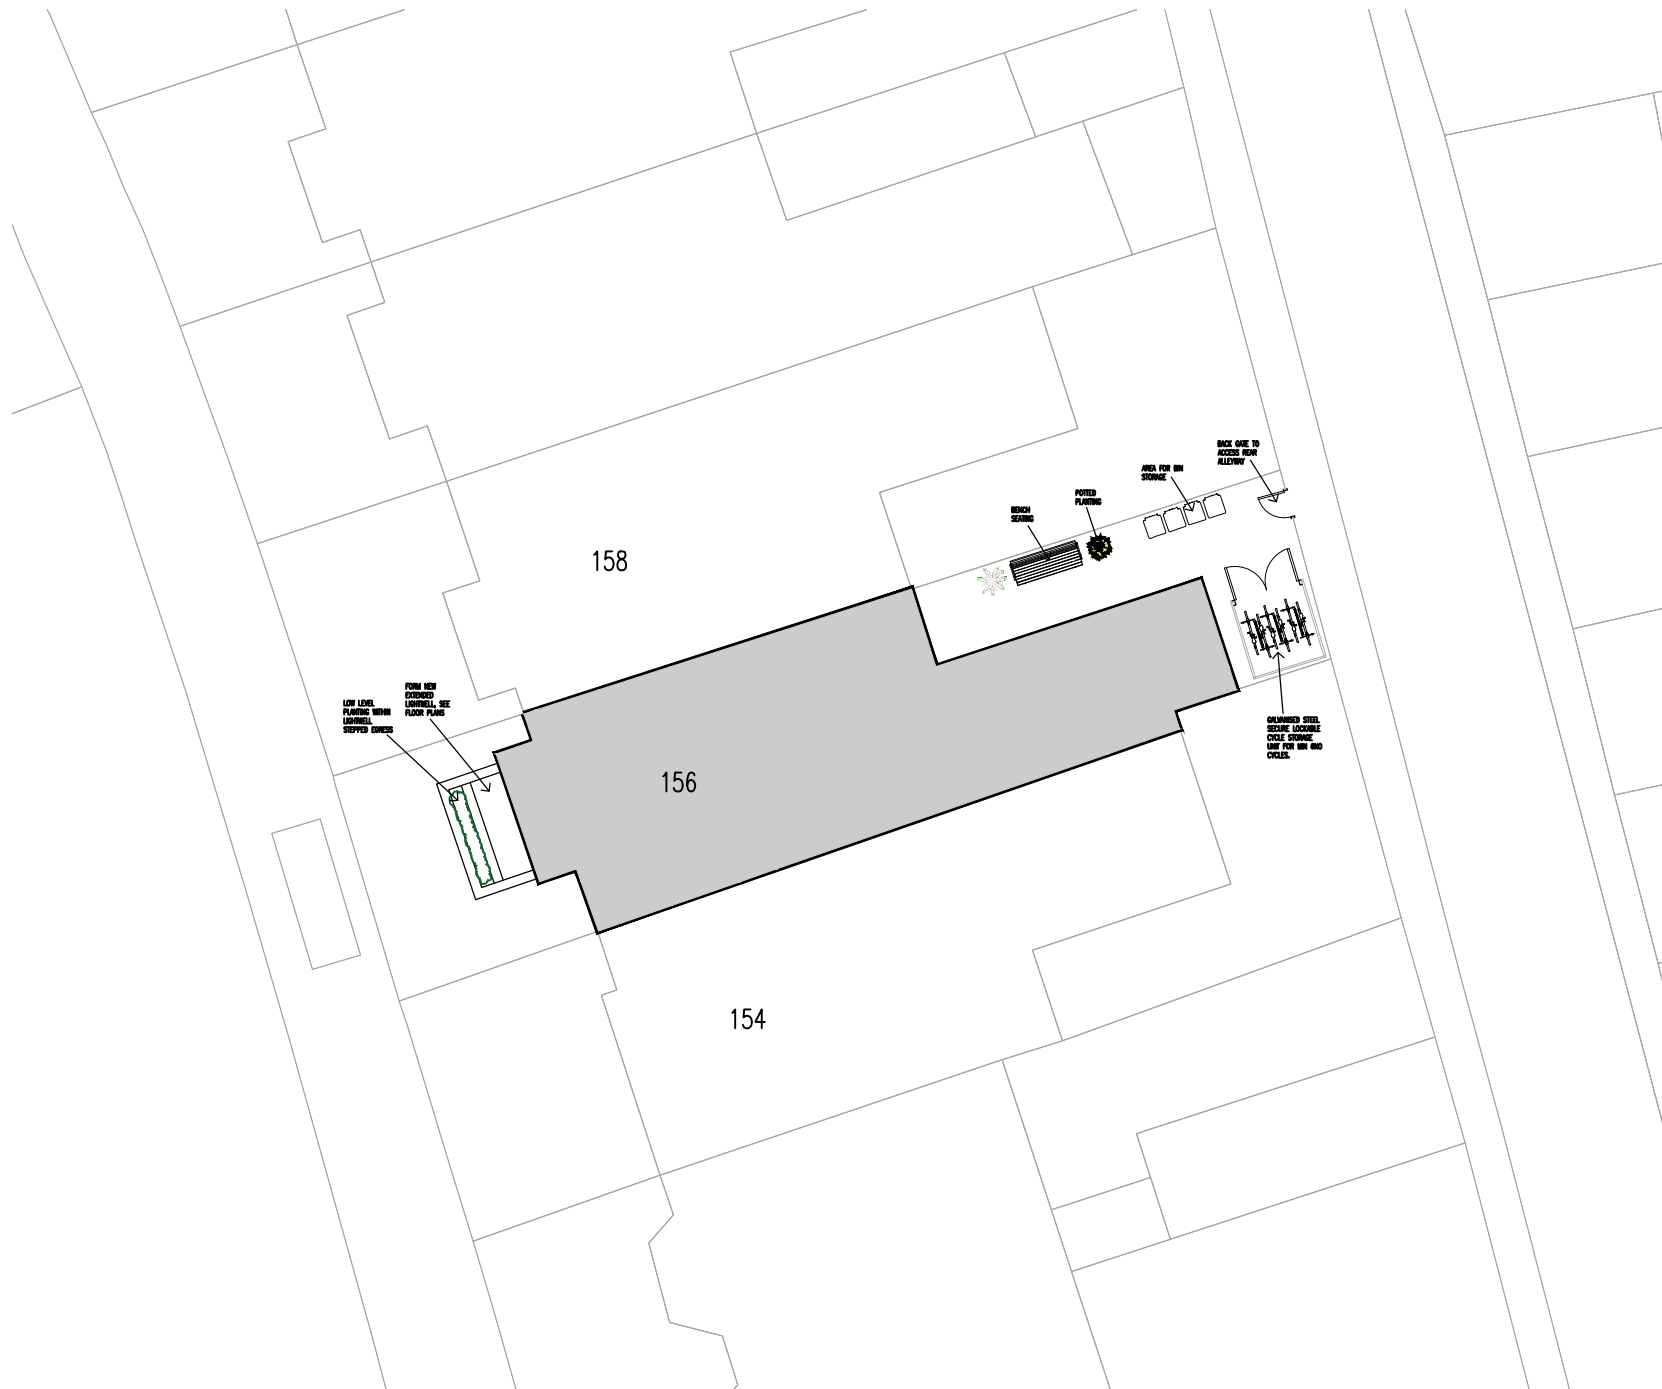


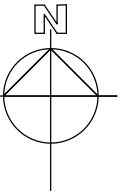

PROPOSED BLOCK SITE PLAN
1:200 @ A3

 

GALVANISED STEEL FRAMED CYCLE STORAGE SHELTER, FOR 6 CYCLES, 2150mm LONG x 2000mm WIDE x 2200mm HIGH, GATED FRAMES TO RECEIVE PERFORATED INFILL PANELS. PROVIDE 3no SHEFFIELD STANDS, FIXED TO TO HARD STANDING.

Rev	Amendments	Date	Ints
Mark Gordon Design + Associates			
Project			
156 WALMERSLEY ROAD BURY, BL9 6LL			
Drawing Title			
SITE LOCATION PLAN PROPOSED SITE PLAN			
Drawn	MG	Checked	—
Date	AUG 2024	Scale	A3 1 : 100
Drawing No.	156WR/300/PL	Rev.	