




# Existing and Proposed Ground , First & Attic Floors

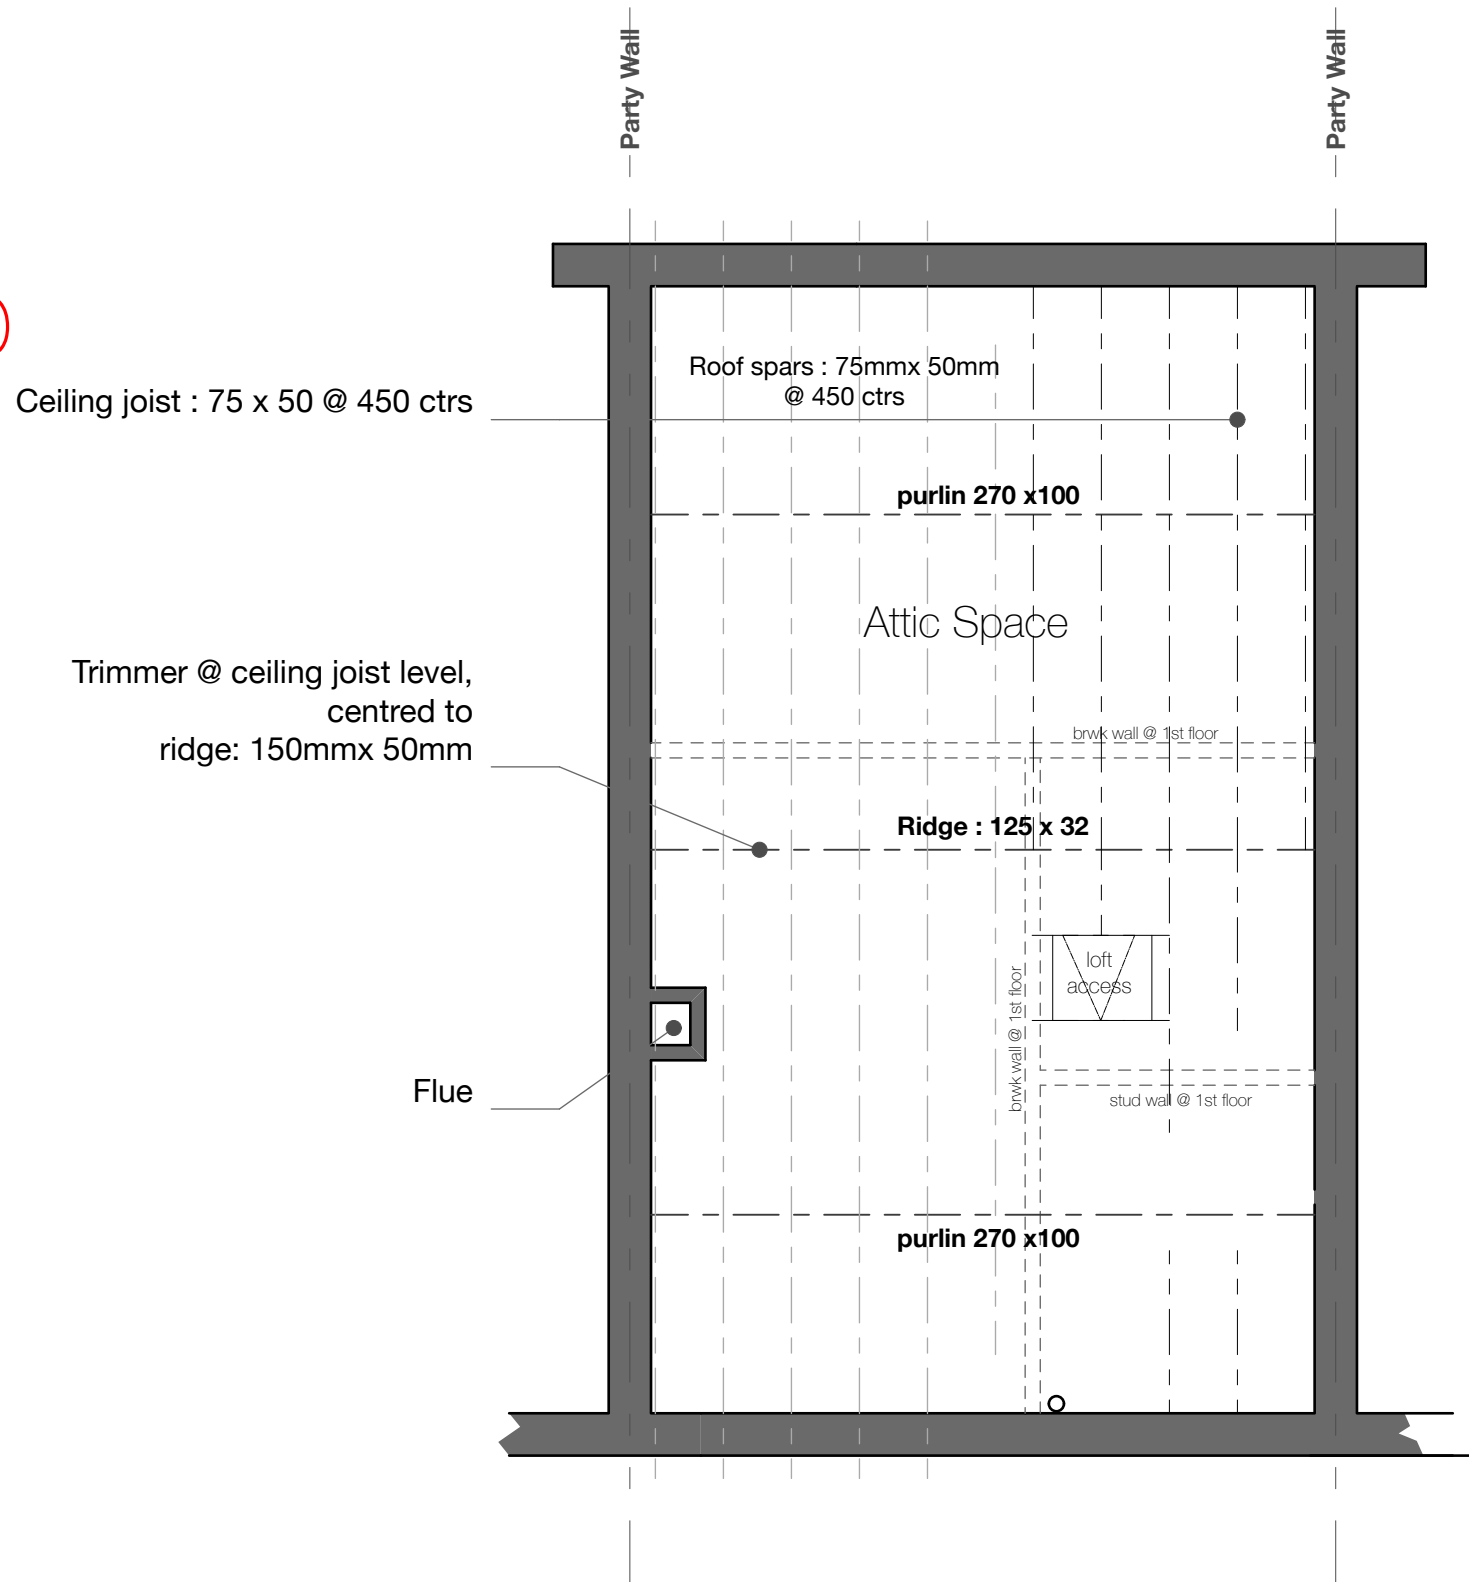


Existing Attic

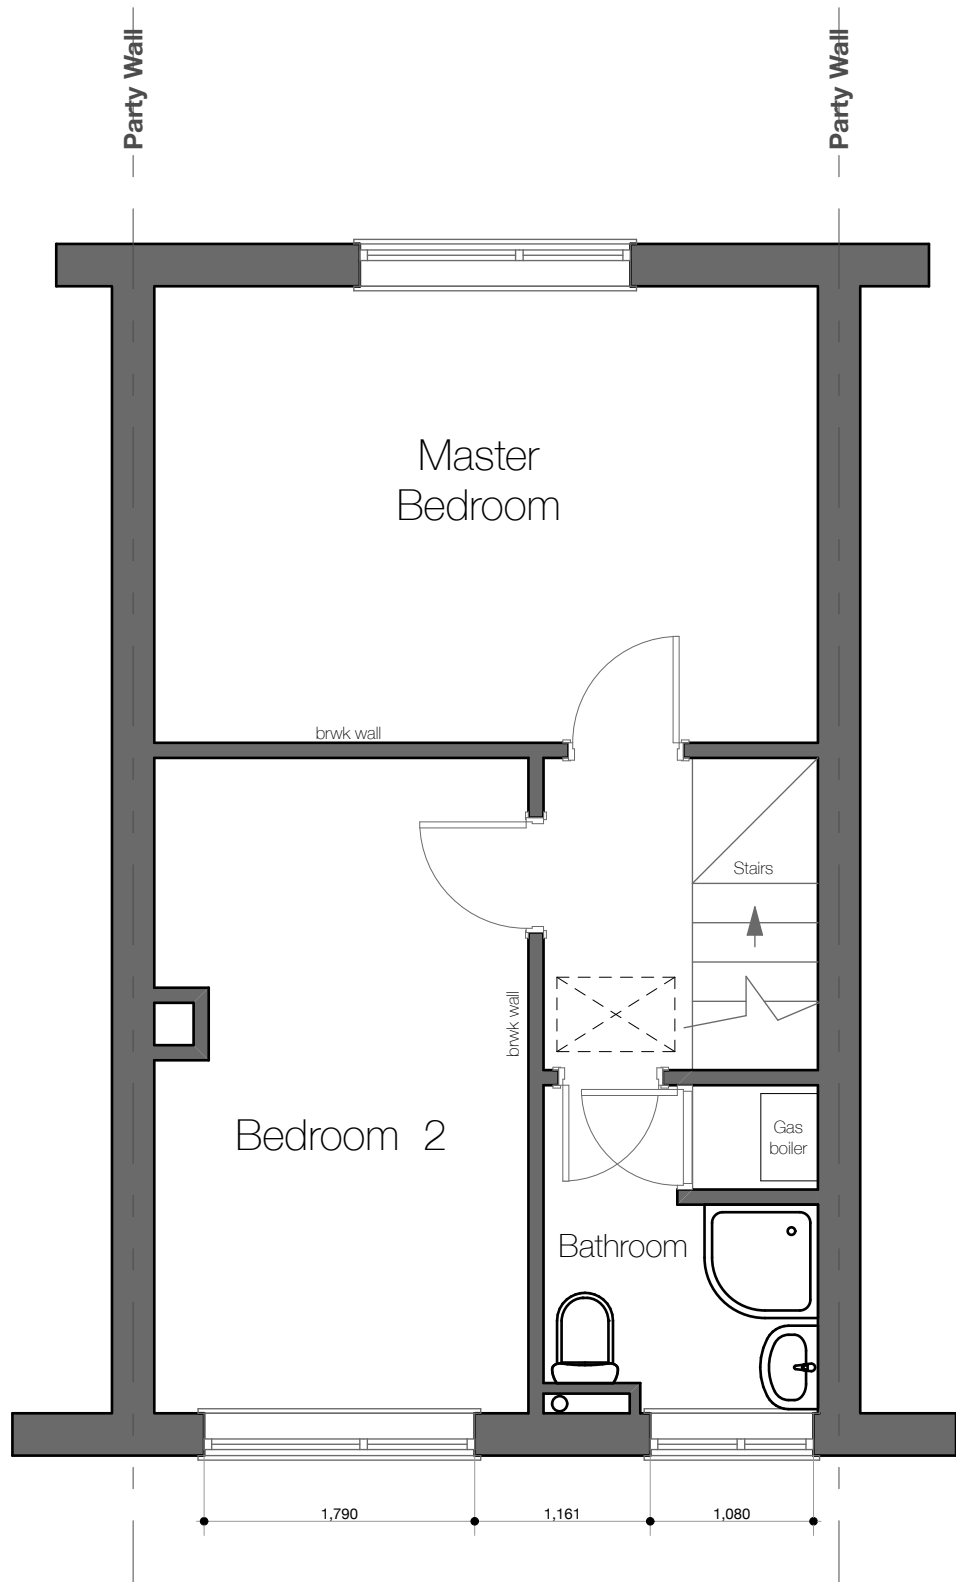


Existing First

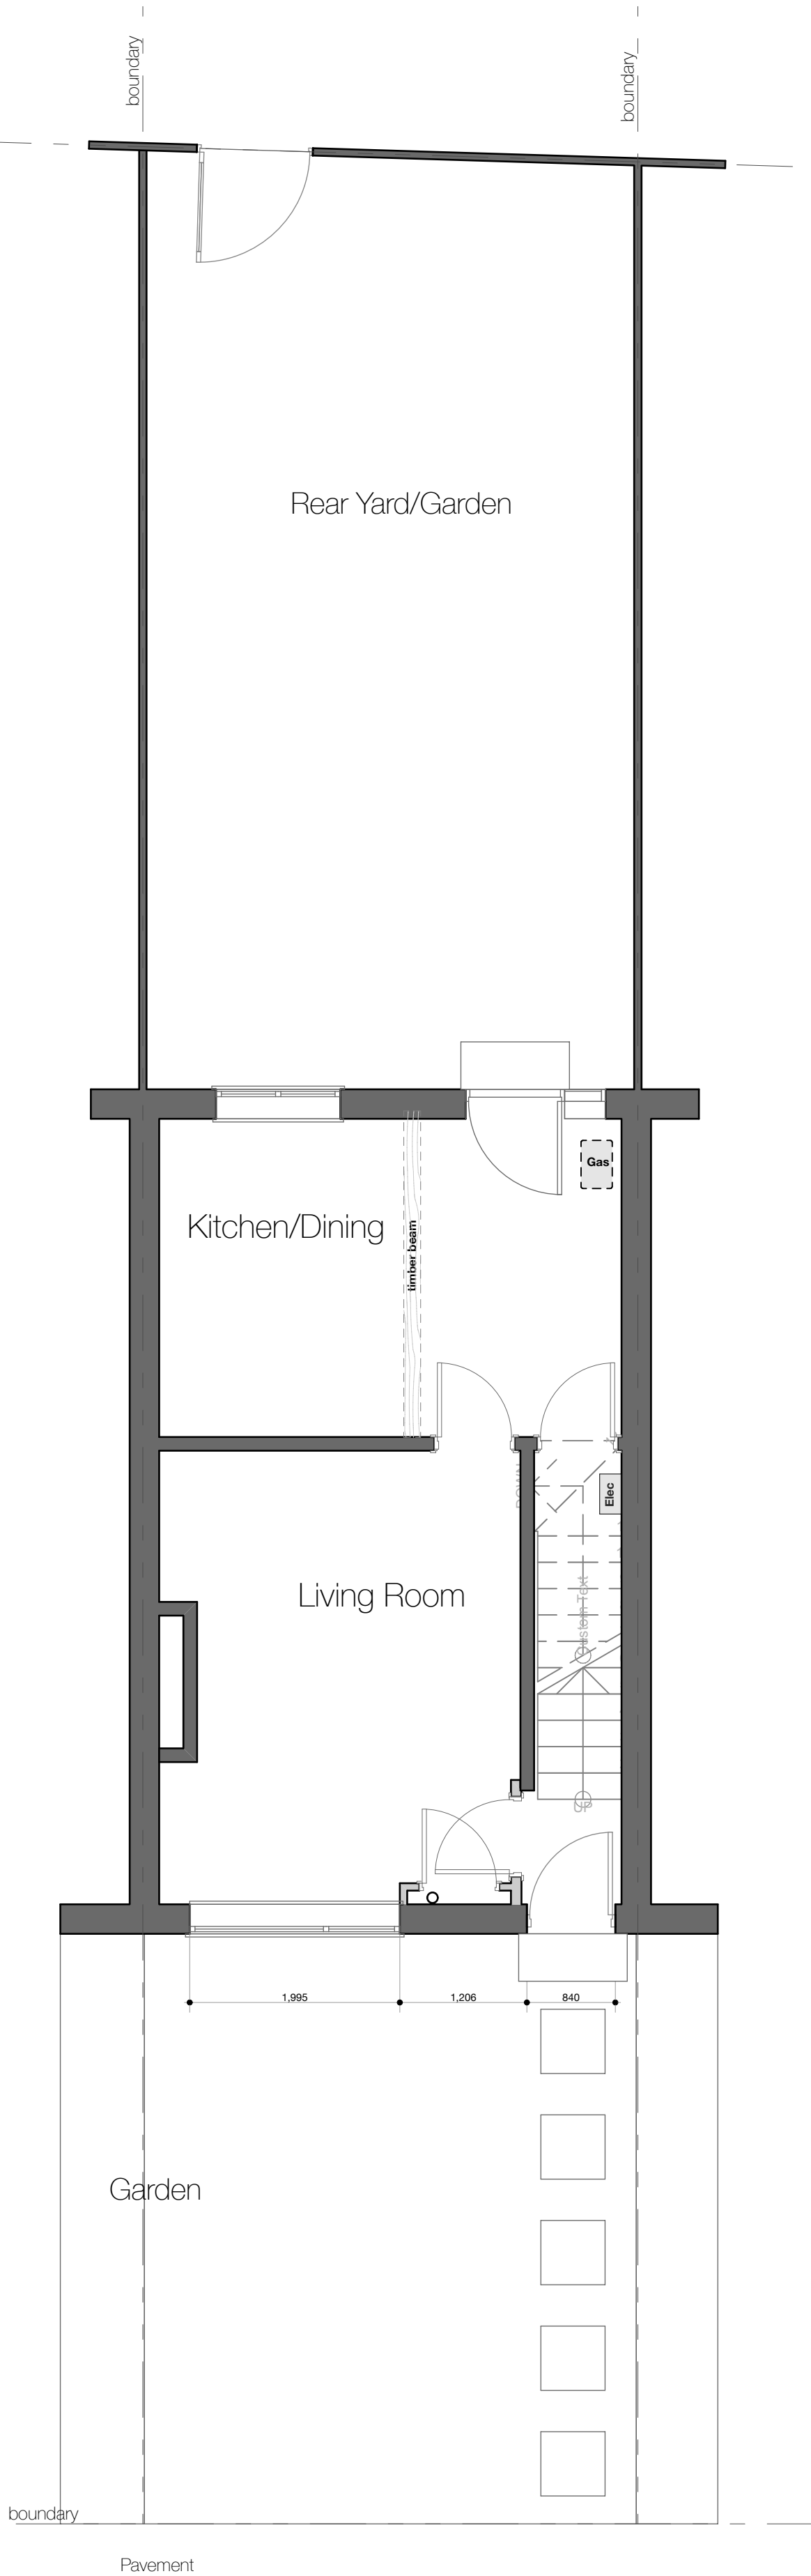

Existing Ground

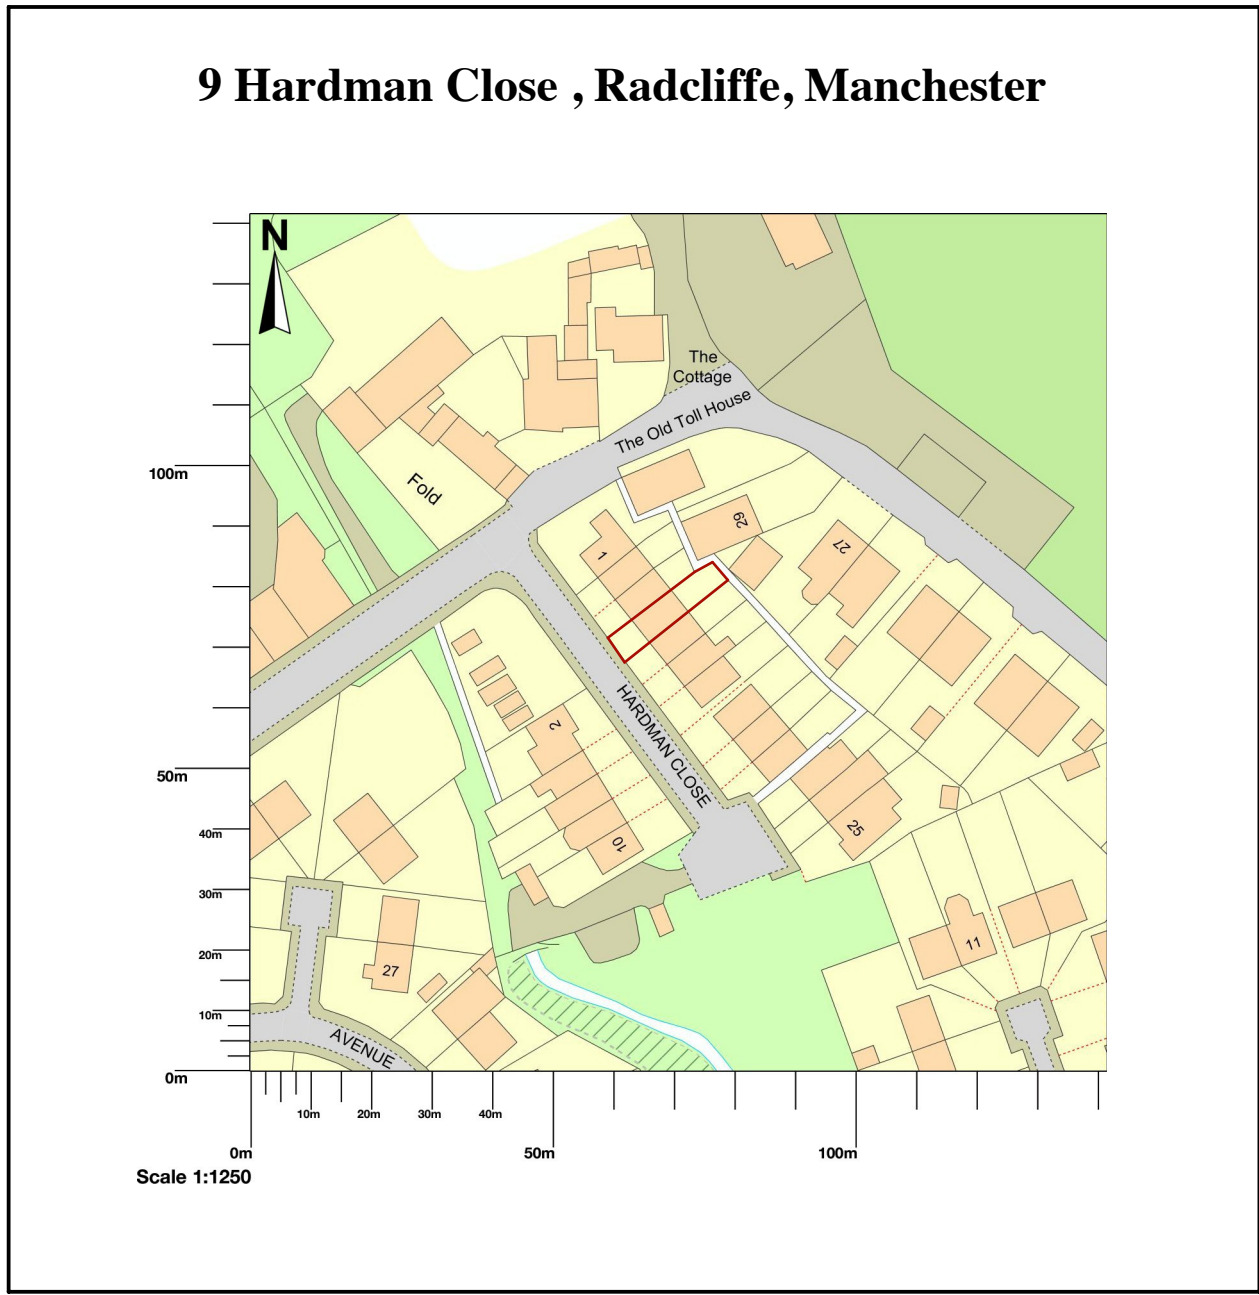

Location Plan  
scale 1:1250 @ A1

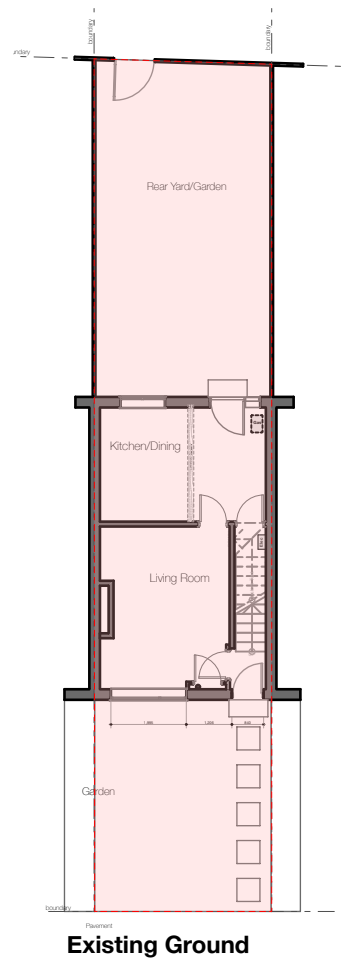

Site Plan  
scale 1:200 @ A1

DESIGN

greentop  
old mount road  
marsden  
HD7 6NN  
T: 07545 696911  
E: design\_email@mac.com

Client  
**Mr R Crolla**  
Job Title  
**Rear Double Extension, Dorma & House Remodelling**  
Site Address  
9 Hardman Close Radcliffe Manchester  
Lancs M26 4HY

Drawing Name  
**Existing , Ground & Attic Layouts**

Drawing Status  
**Planning**

Issue Date: **20.06.22** by : D Hobson

Drawing Scale  
as indicated

Layout ID Status Revision  
**RC.H.Plan: 01**