



- NOTES:
- ALL INFORMATION ON THIS DRAWING IS COPYRIGHT ©
 - ALL SIZES TO BE VERIFIED ON SITE
 - NO DIMENSIONS TO BE SCALED OFF THIS DRAWING
 - ALL DIMENSIONS ARE TO STRUCTURE ONLY UNLESS OTHERWISE STATED
 - ALL DIMENSIONS TO DRAWING IN MILLIMETRES UNLESS OTHERWISE STATED
 - THIS DRAWING TO BE READ IN CONJUNCTION WITH ALL OTHER PROJECT DRAWINGS

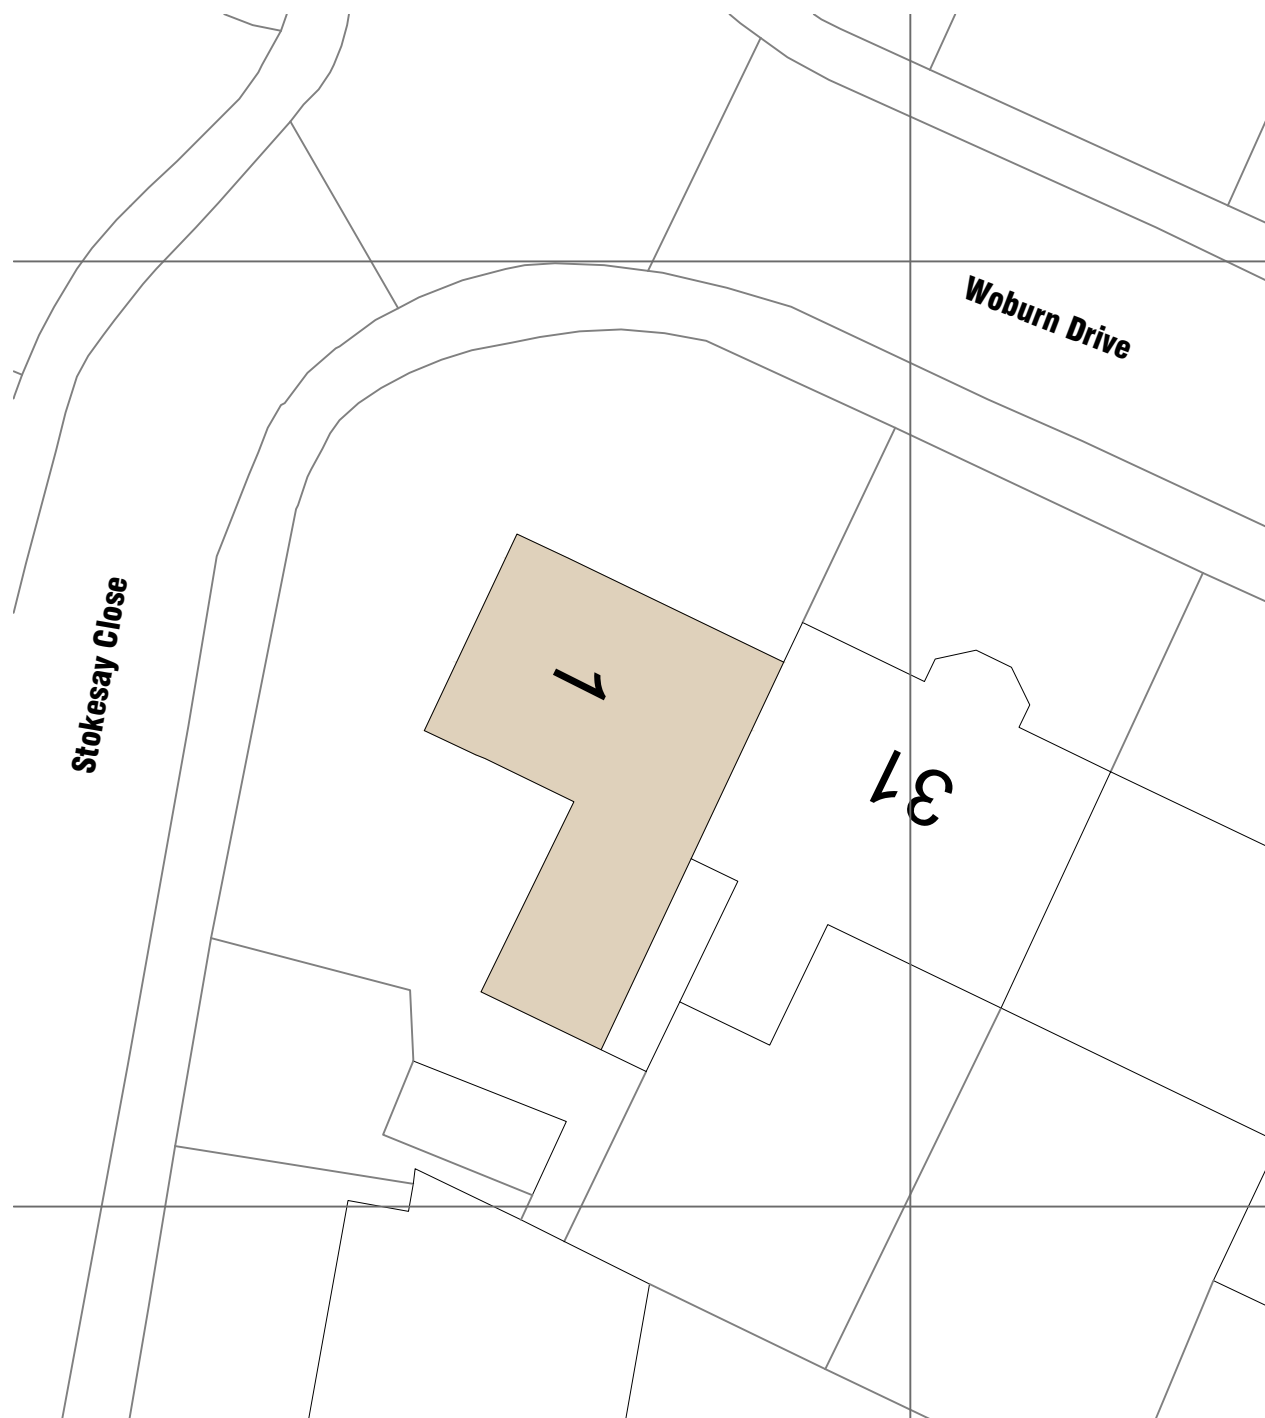

Existing Site Plan 1:200

 

Location Plan 1:1250

REV.	DATE	DESCRIPTION	BY
FONTWELL ARCHITECTURAL DESIGN			
PROJECT TITLE: PROPOSED EXTENSION 1 STOKESAY CLOSE BURY BL9 8DB			
DRAWING TITLE: SITE AND LOCATION PLANS			
DRAWING No:	008.01.04		
DRAWING STATUS:	PLANNING ONLY		
SCALE:	1:200 & 1:1250@A3		REVISION: -
DATE:	APR. 24		DRAWN BY: PF