


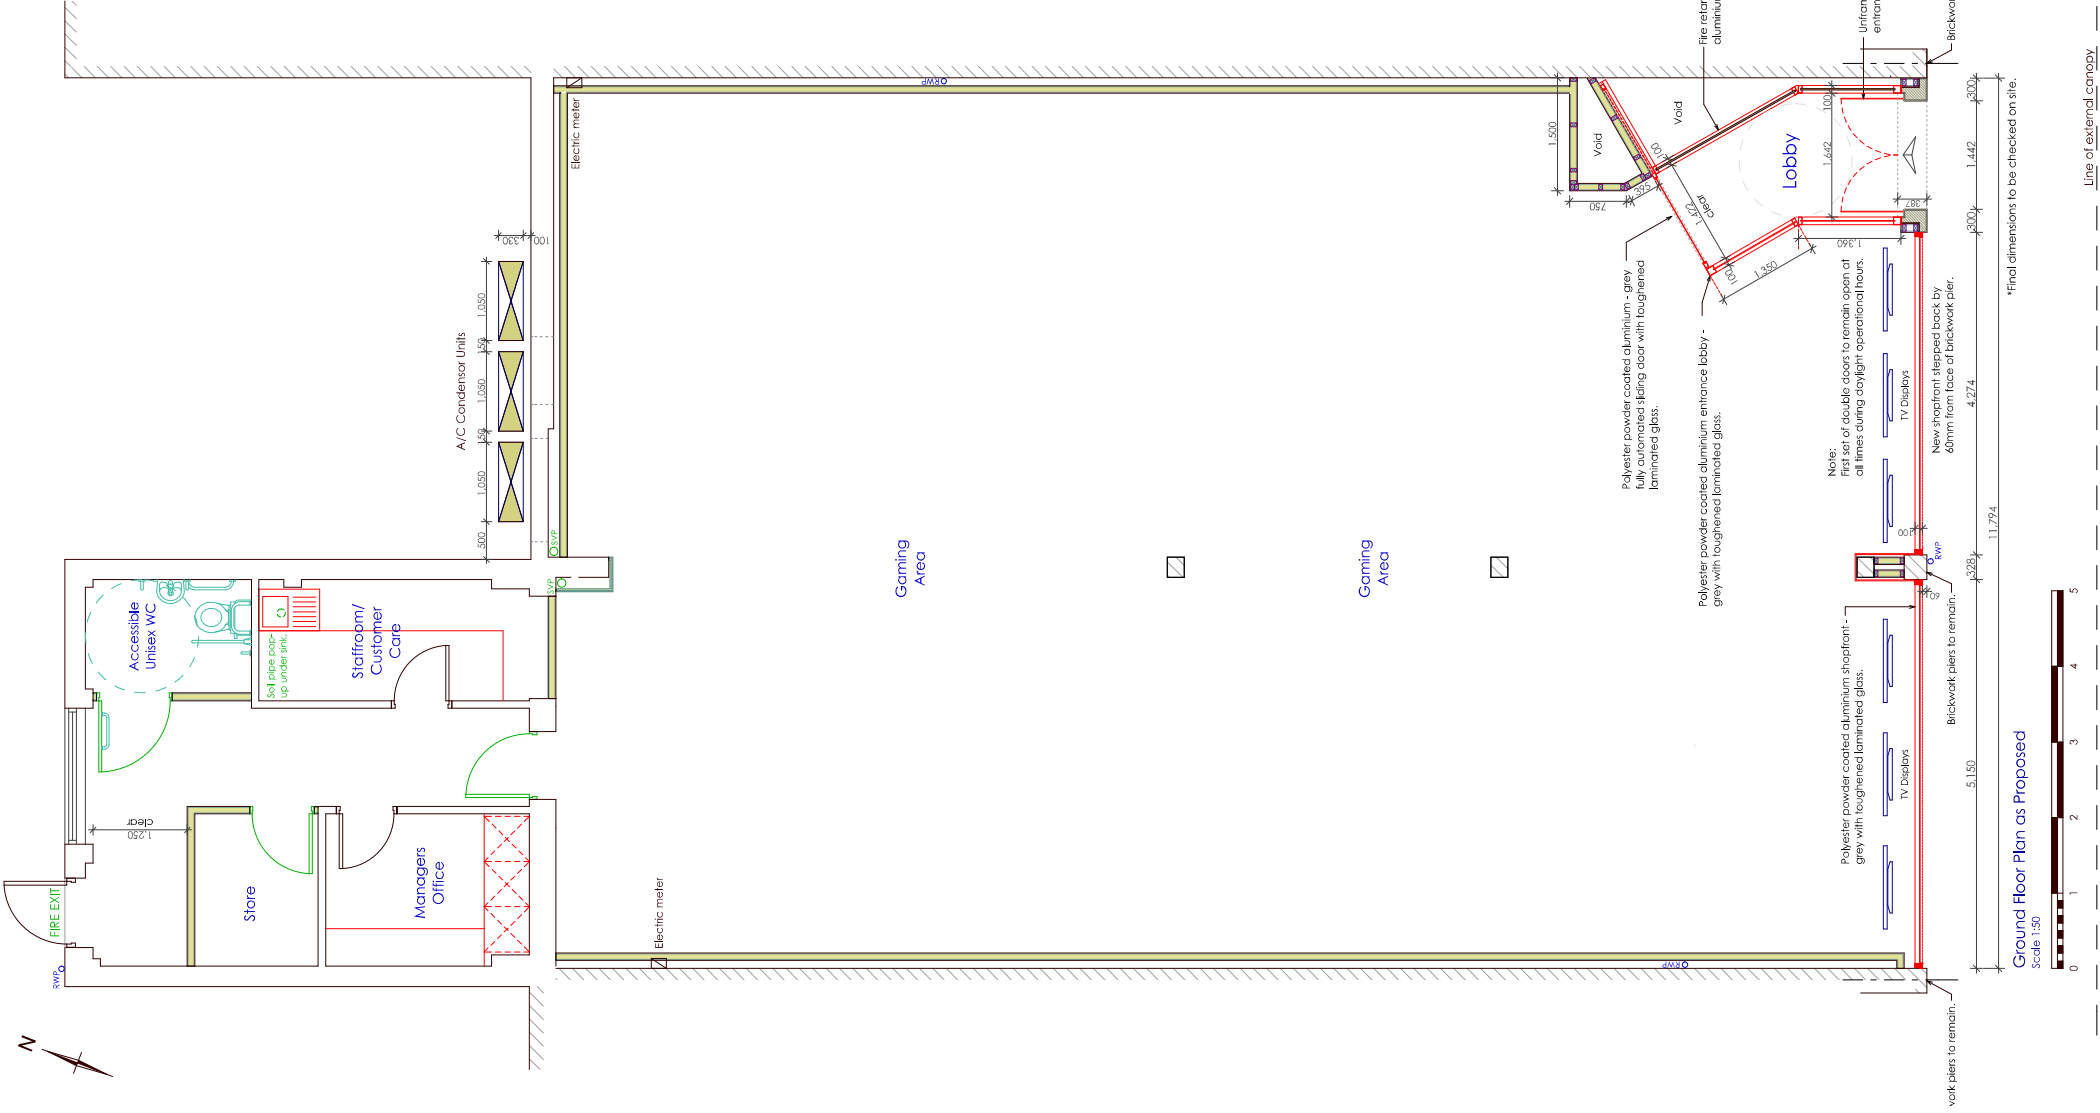

Ground Floor Plan as Proposed

Scale 1:50

Gross Internal floor area: GF: 244m²

Line of external canopy



matrixarchitecture ltd

Matrix Architecture Ltd, 8-9 Brendley Way,
Bleazard Business Park, Seaton Burn, NE13 6DS
T: 0191 2368955 M: 07948 275164
E: sms@matrixarchitecture.co.uk
W: www.matrixarchitecture.co.uk



CLIENT
LUXURY LEISURE LTD


JOB TITLE
3-5 PRINCESS PARADE, BURY

SHEET TITLE
FLOOR PLANS & ELEVATIONS AS PROPOSED

SCALES	1:50 @ A1
SHEET NUMBER	3543(C)01
REVISION	CHECKED
DATE	DRAWN
12/12/2023	S STEEL

All dimensions to be checked on site and the Architects notified of any discrepancies prior to commencement of work.
Any minor variations to the design shall be subject to the Standards Codes of practice and manufacturer's recommendation.
This drawing is copyright


Revision	Date	Description	Initials
----------	------	-------------	----------

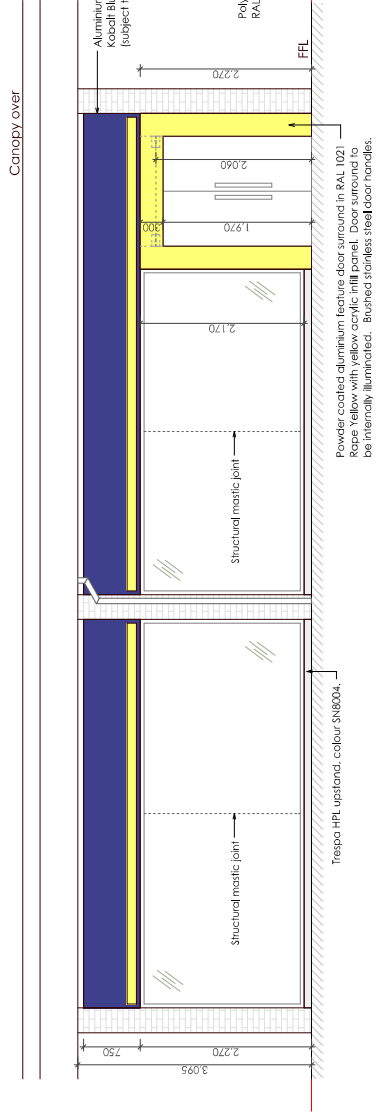

Front Elevation as Proposed


Scale 1:50

Canopy over

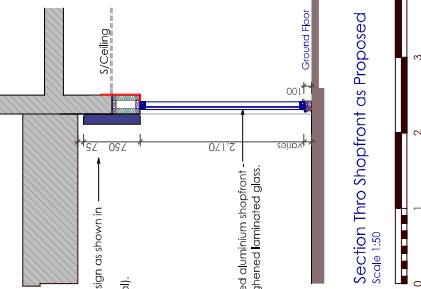

Section Thru Shopfront as Proposed

Scale 1:50

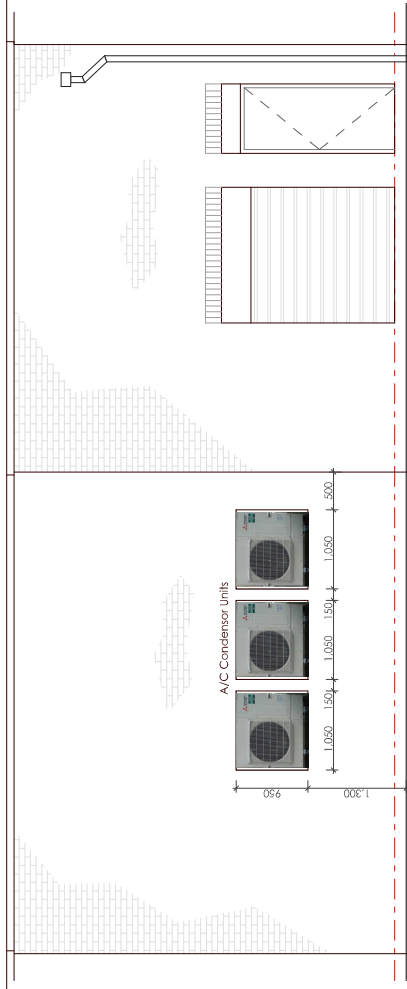

Rear Elevation as Proposed

Scale 1:50