




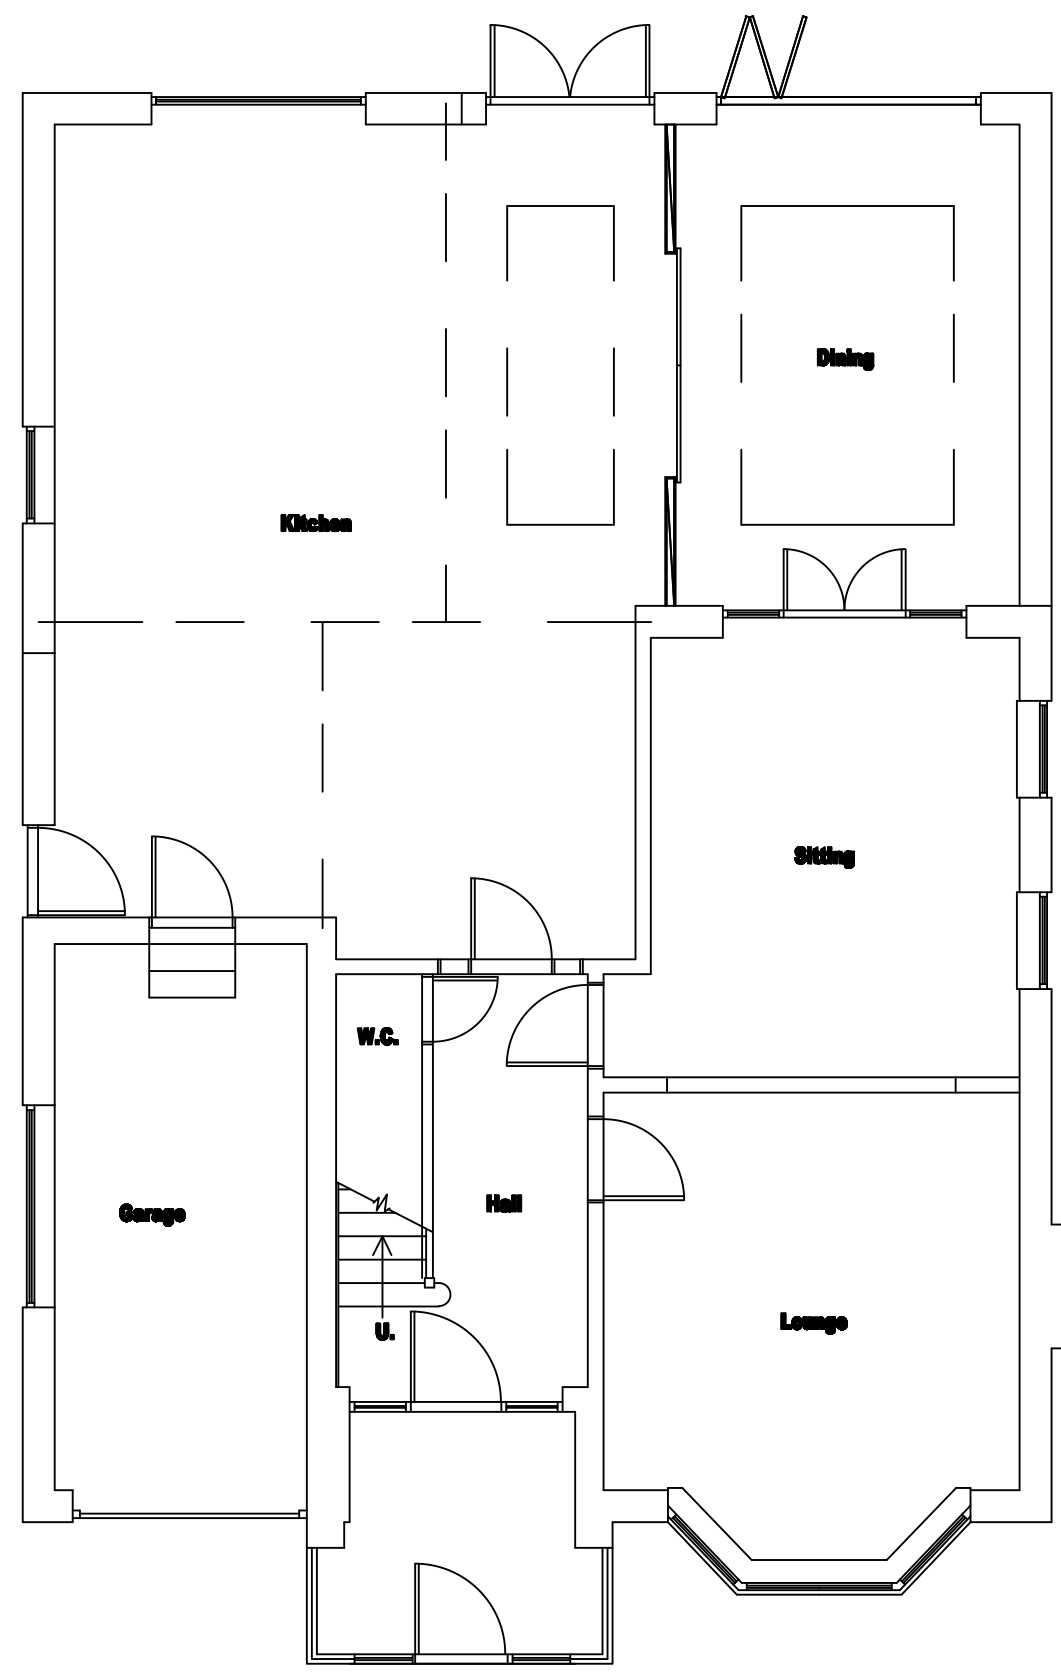

EXISTING FLOOR PLAN

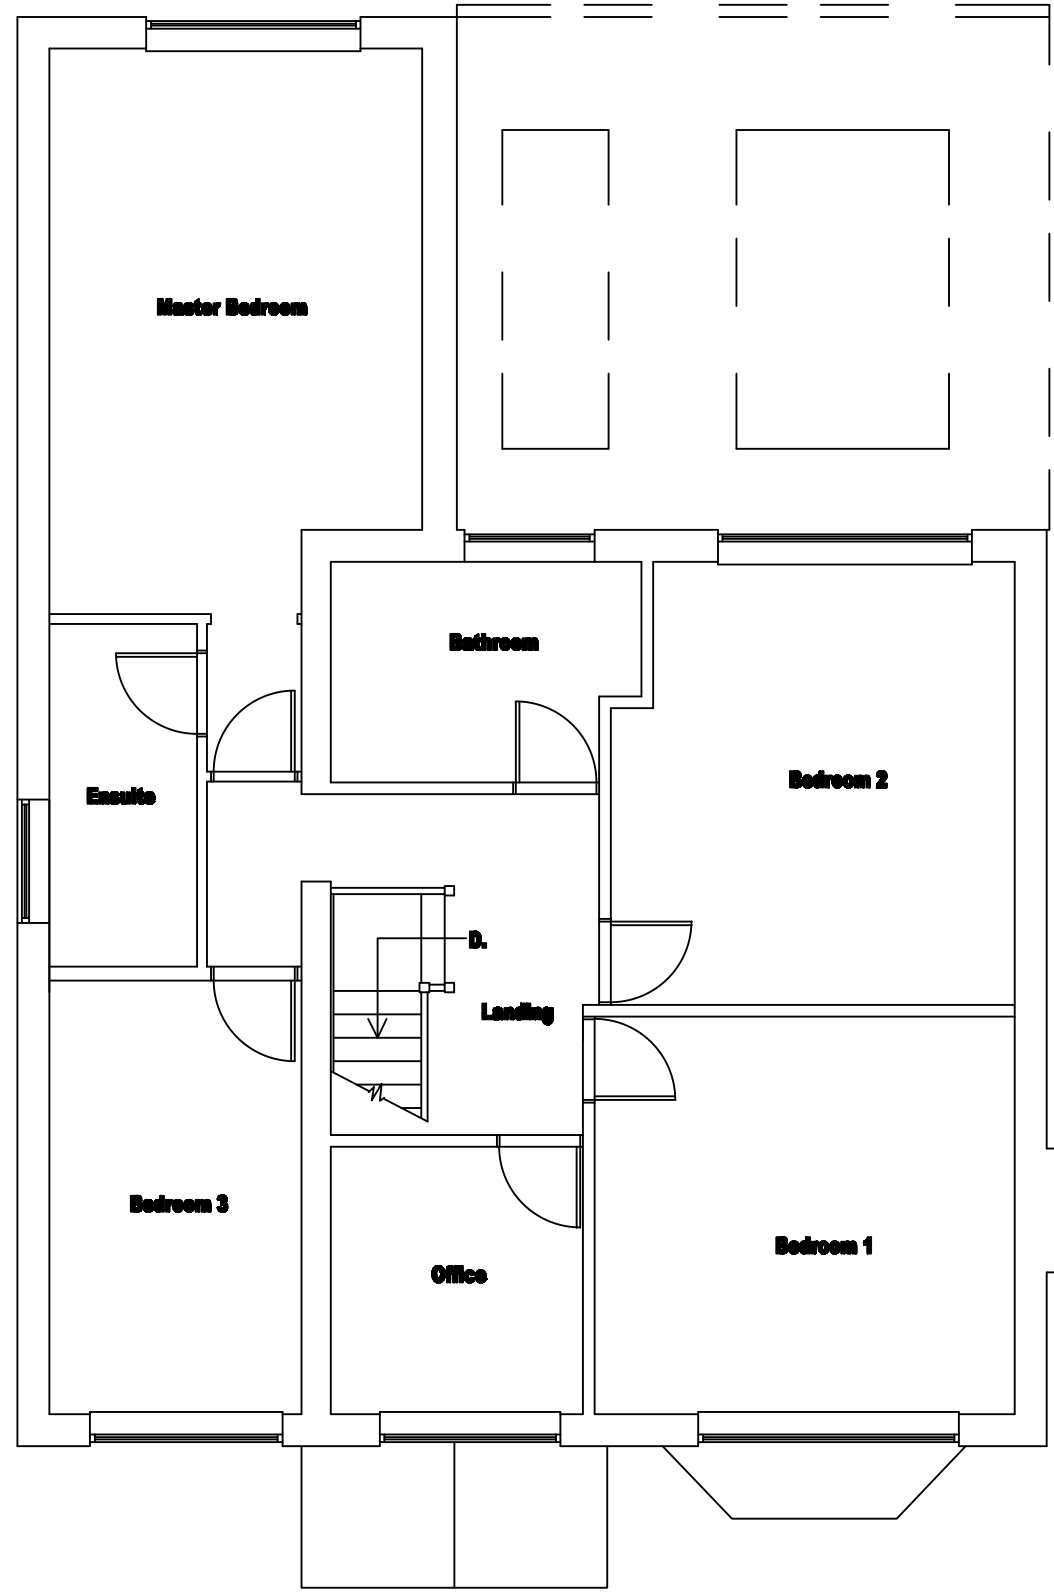


EXISTING 1st. FLOOR PLAN

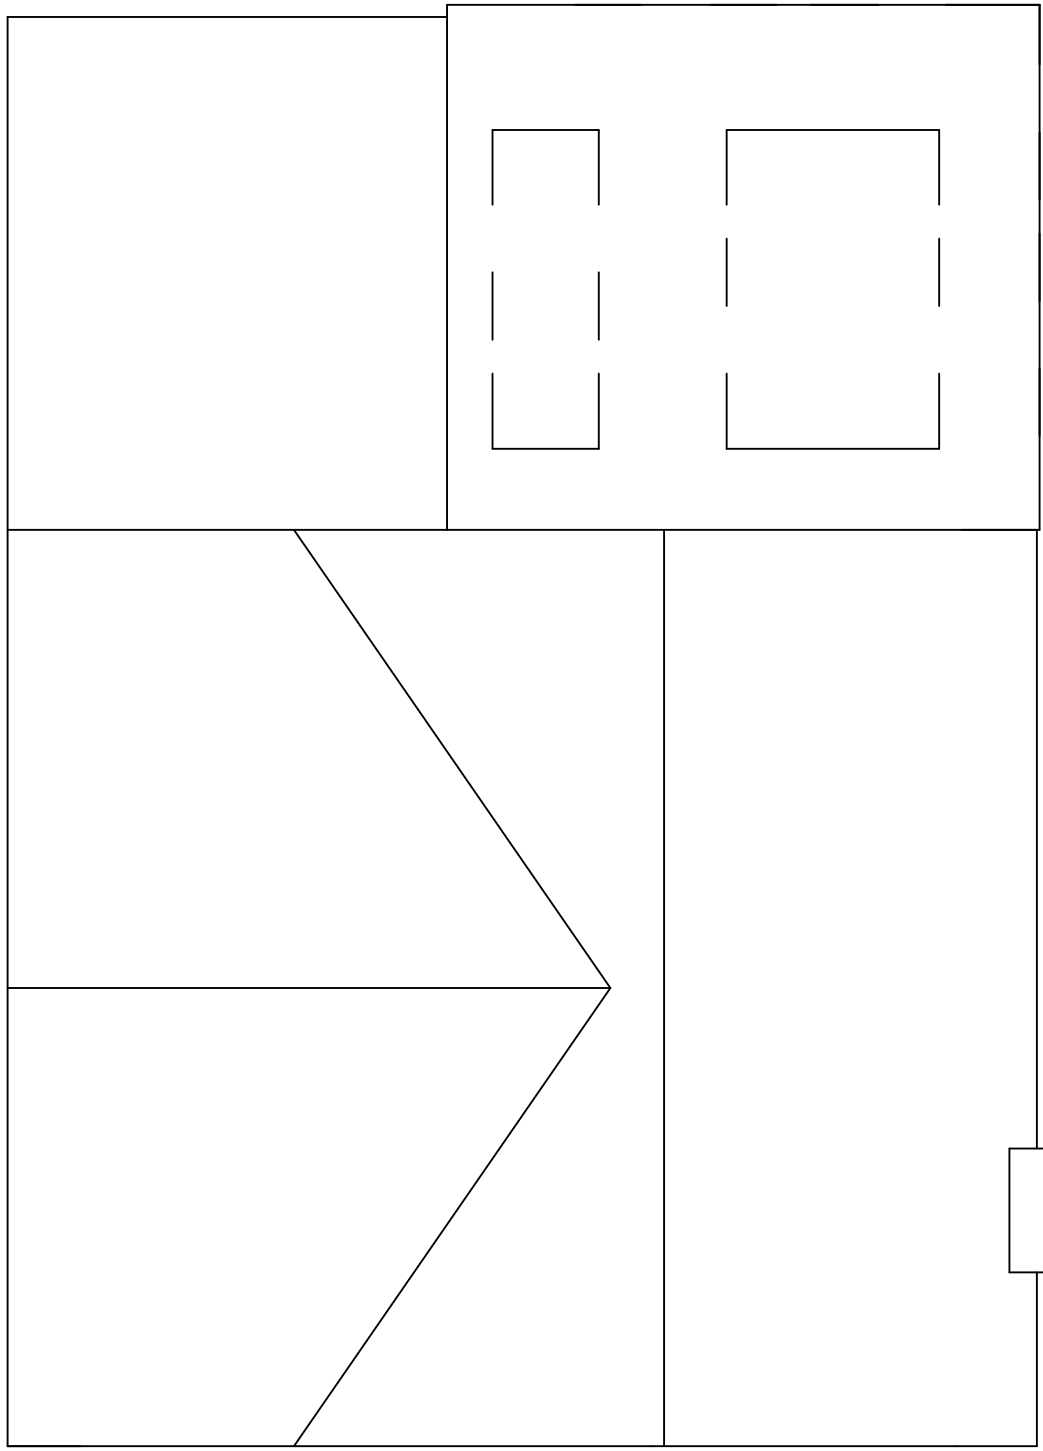

EXISTING ROOF PLAN




EXISTING FRONT ELEVATION

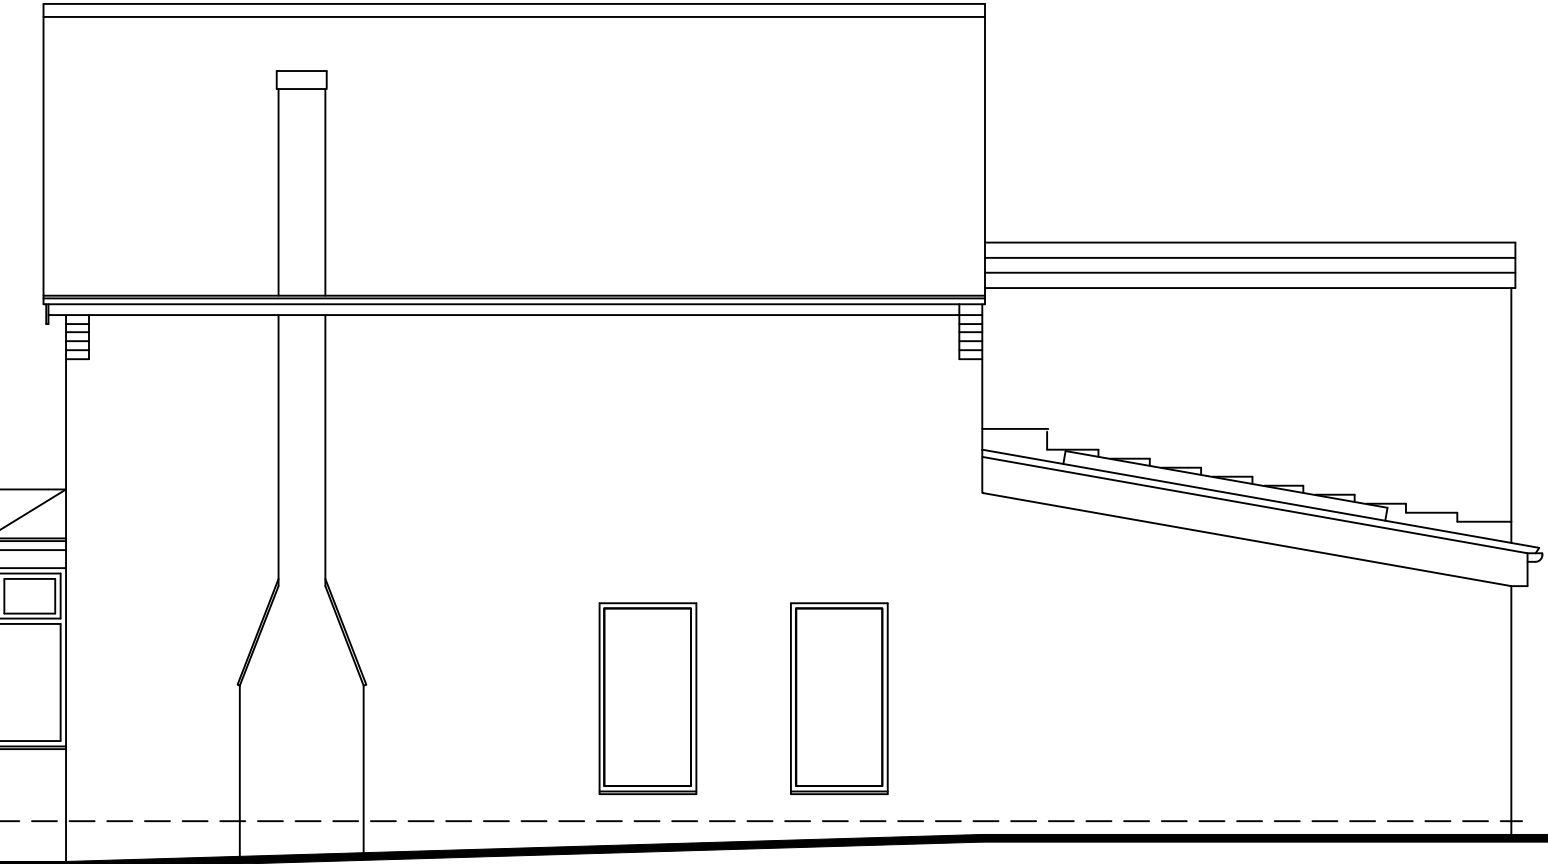


EXISTING NORTH ELEVATION




EXISTING REAR ELEVATION

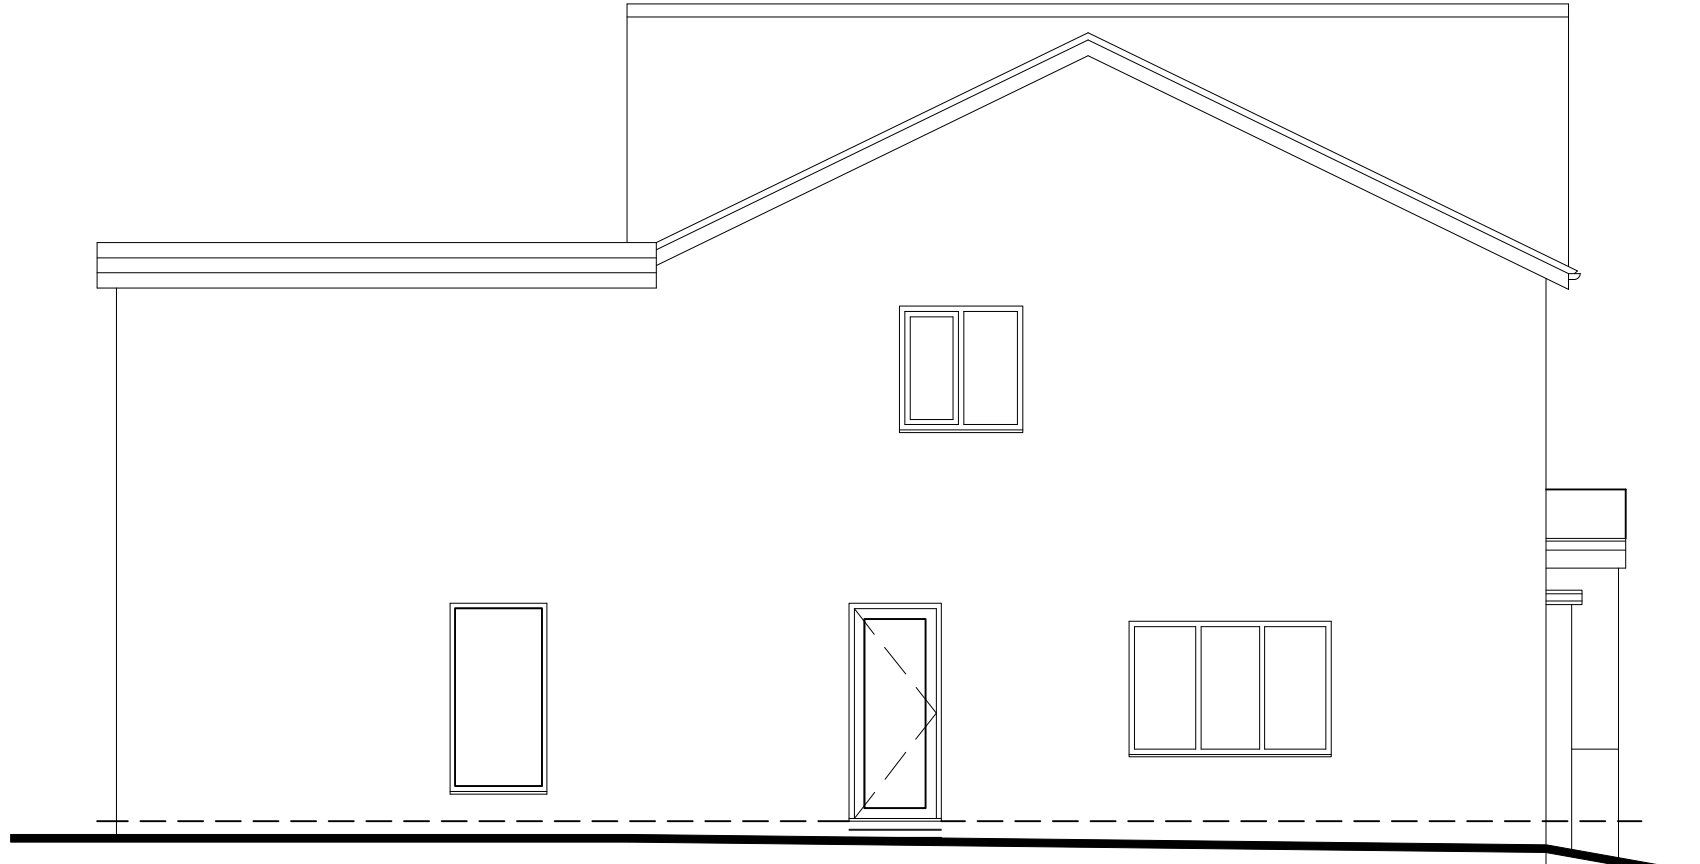


EXISTING SOUTH ELEVATION

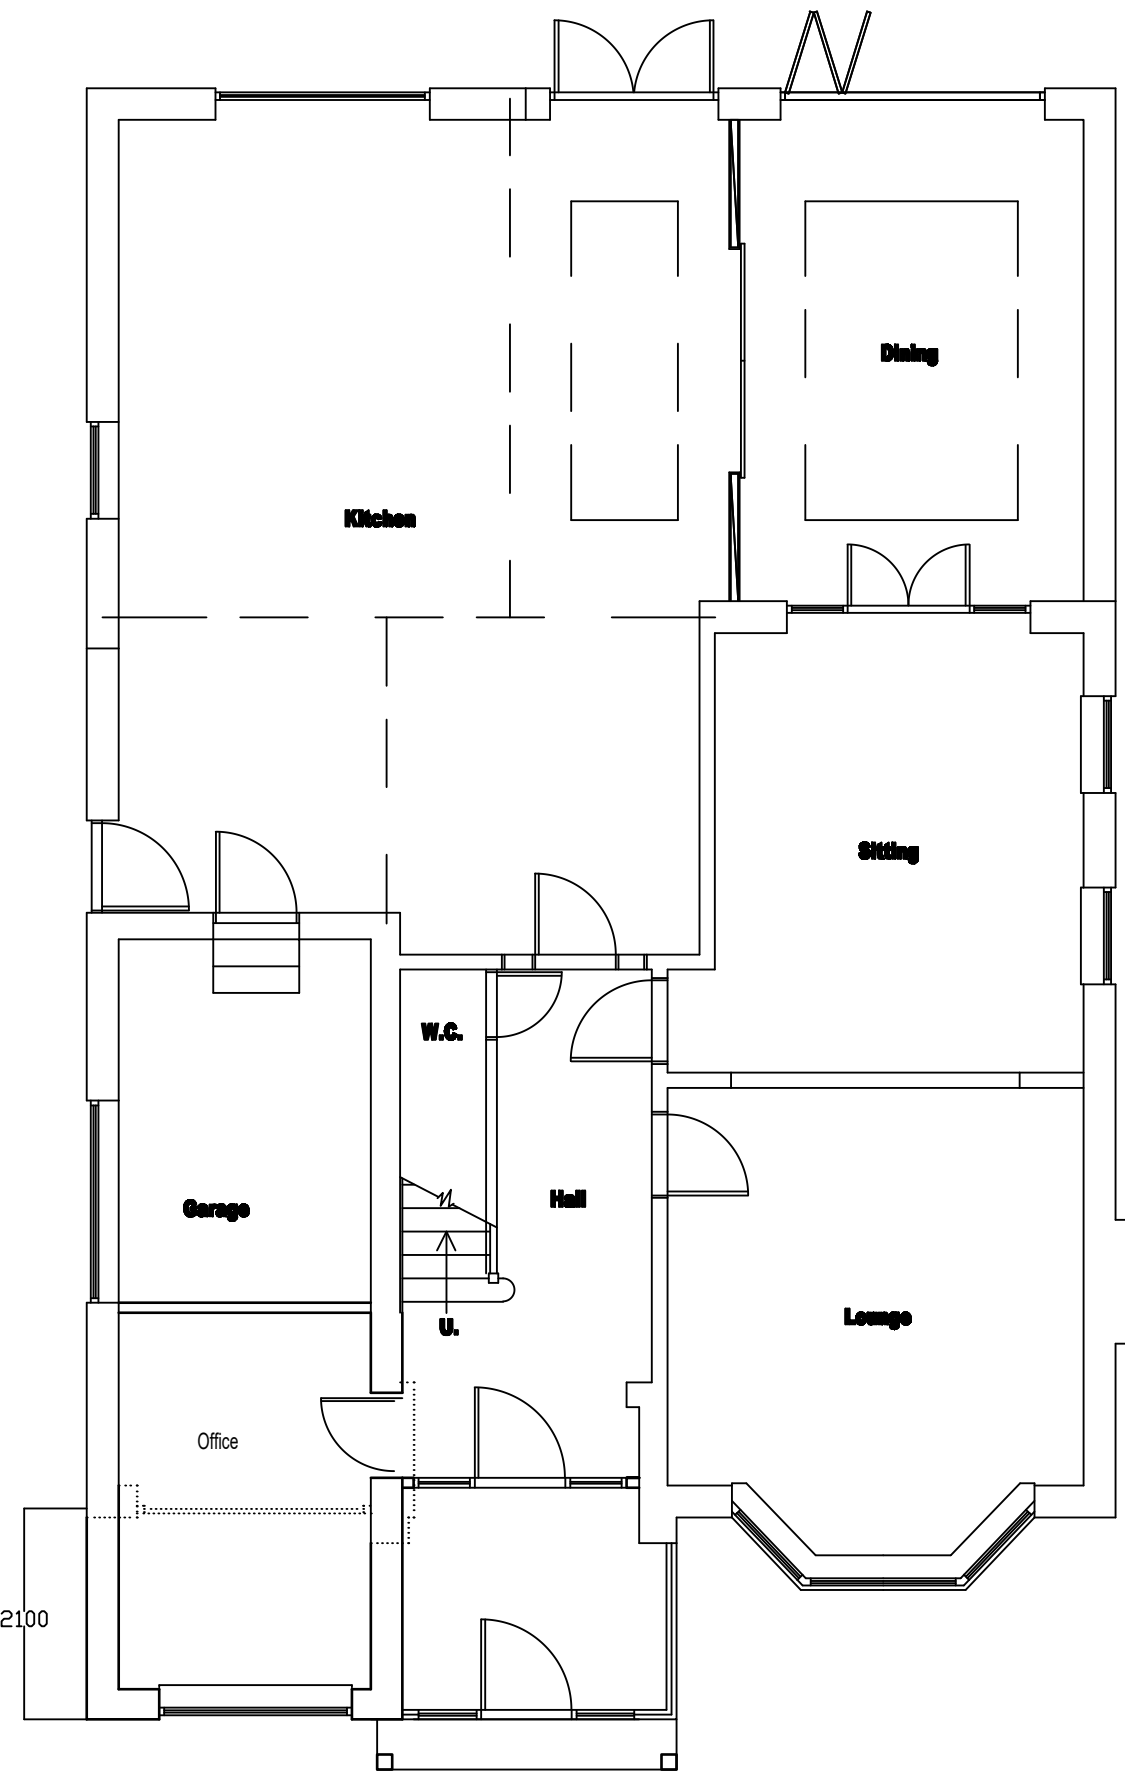

PROPOSED GRD. FLOOR PLAN

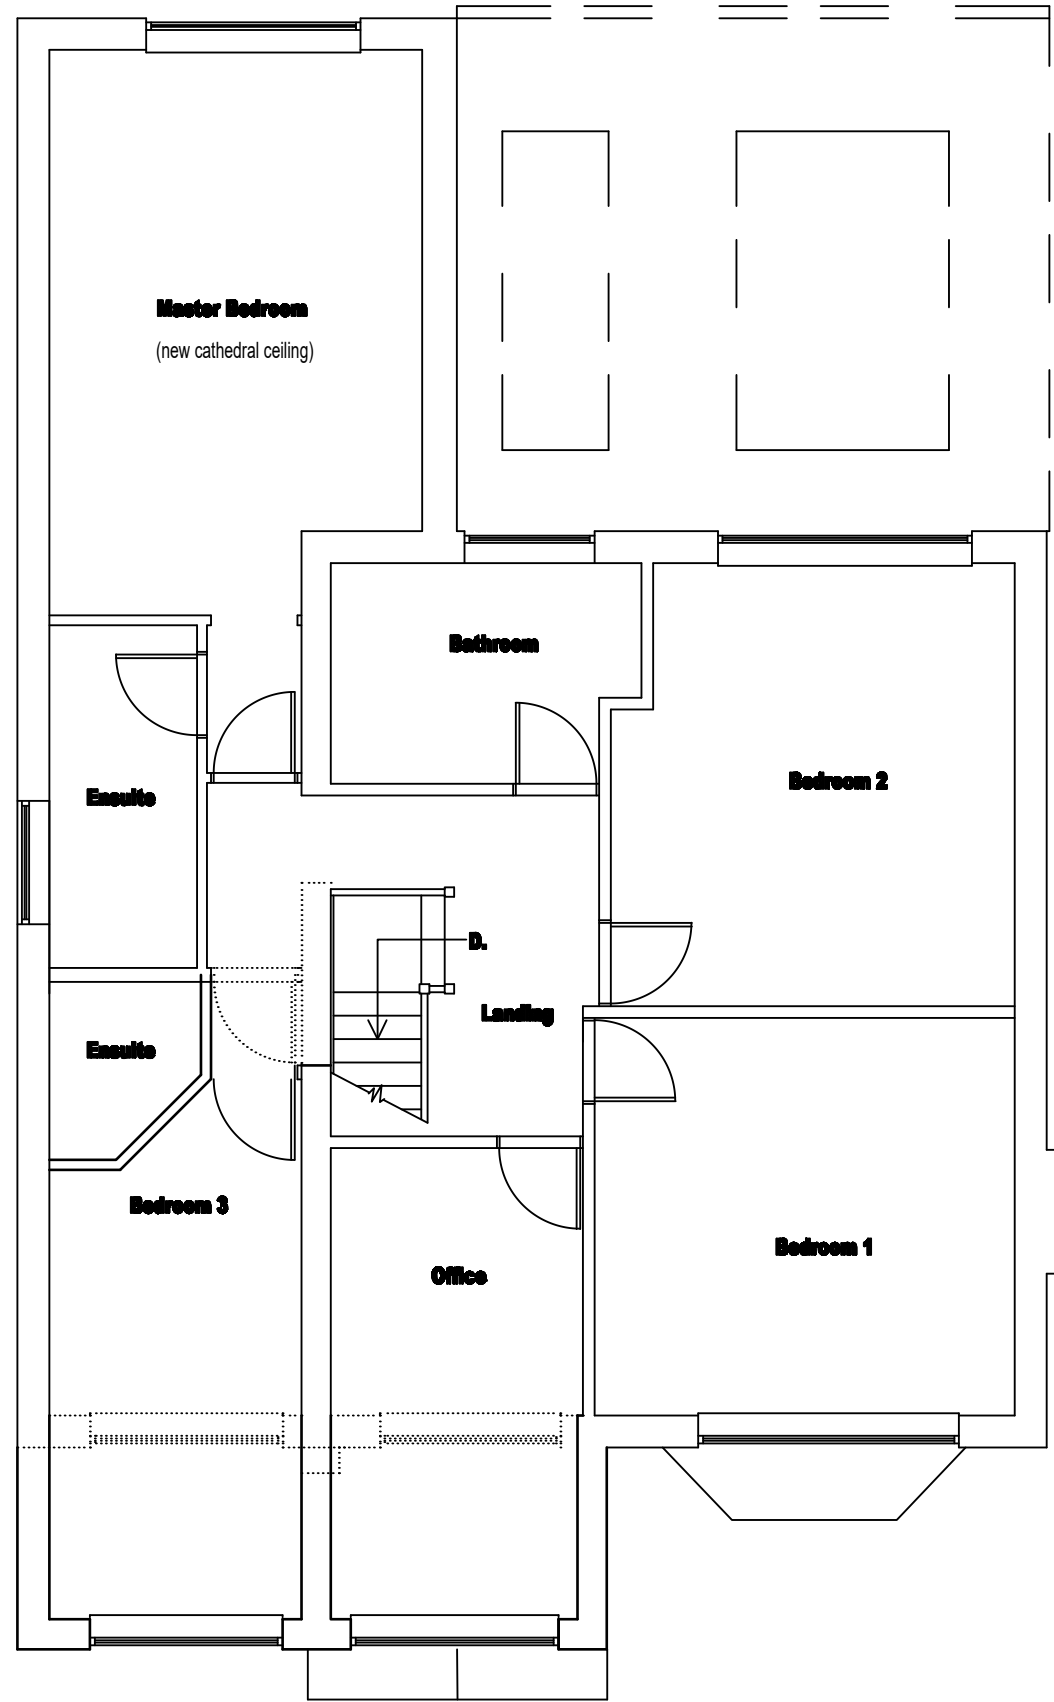


PROPOSED 1st. FLOOR PLAN

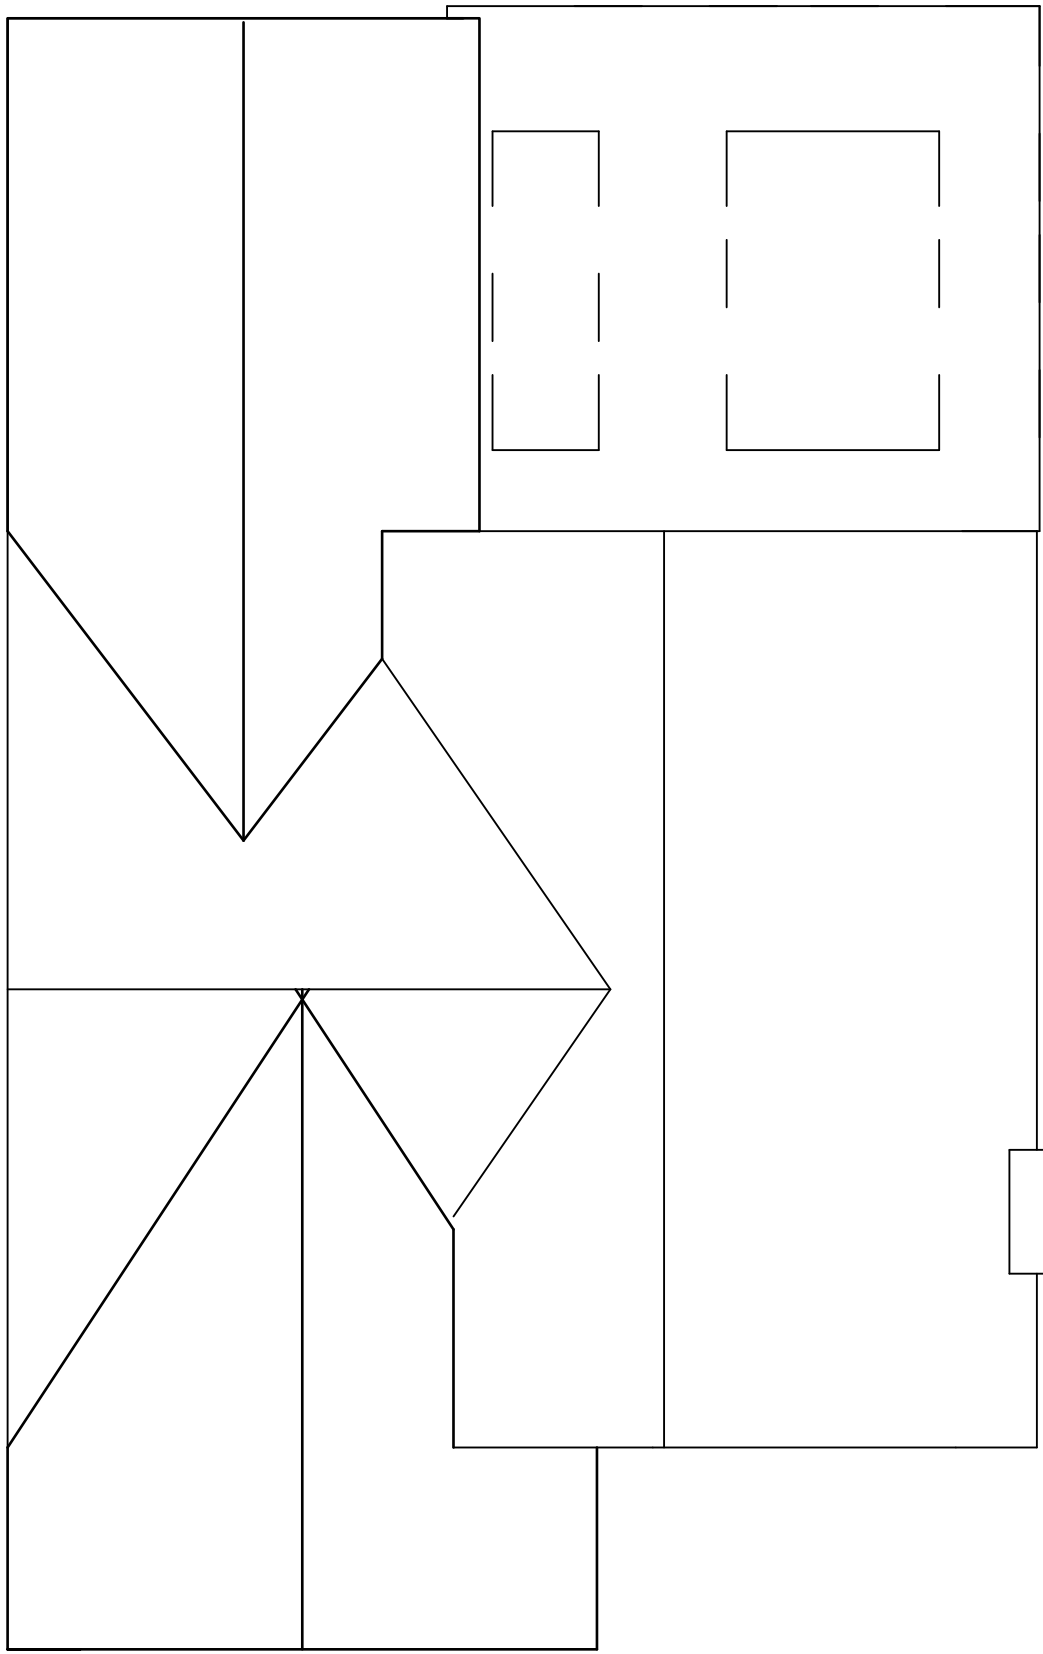

PROPOSED ROOF PLAN




PROPOSED FRONT ELEVATION

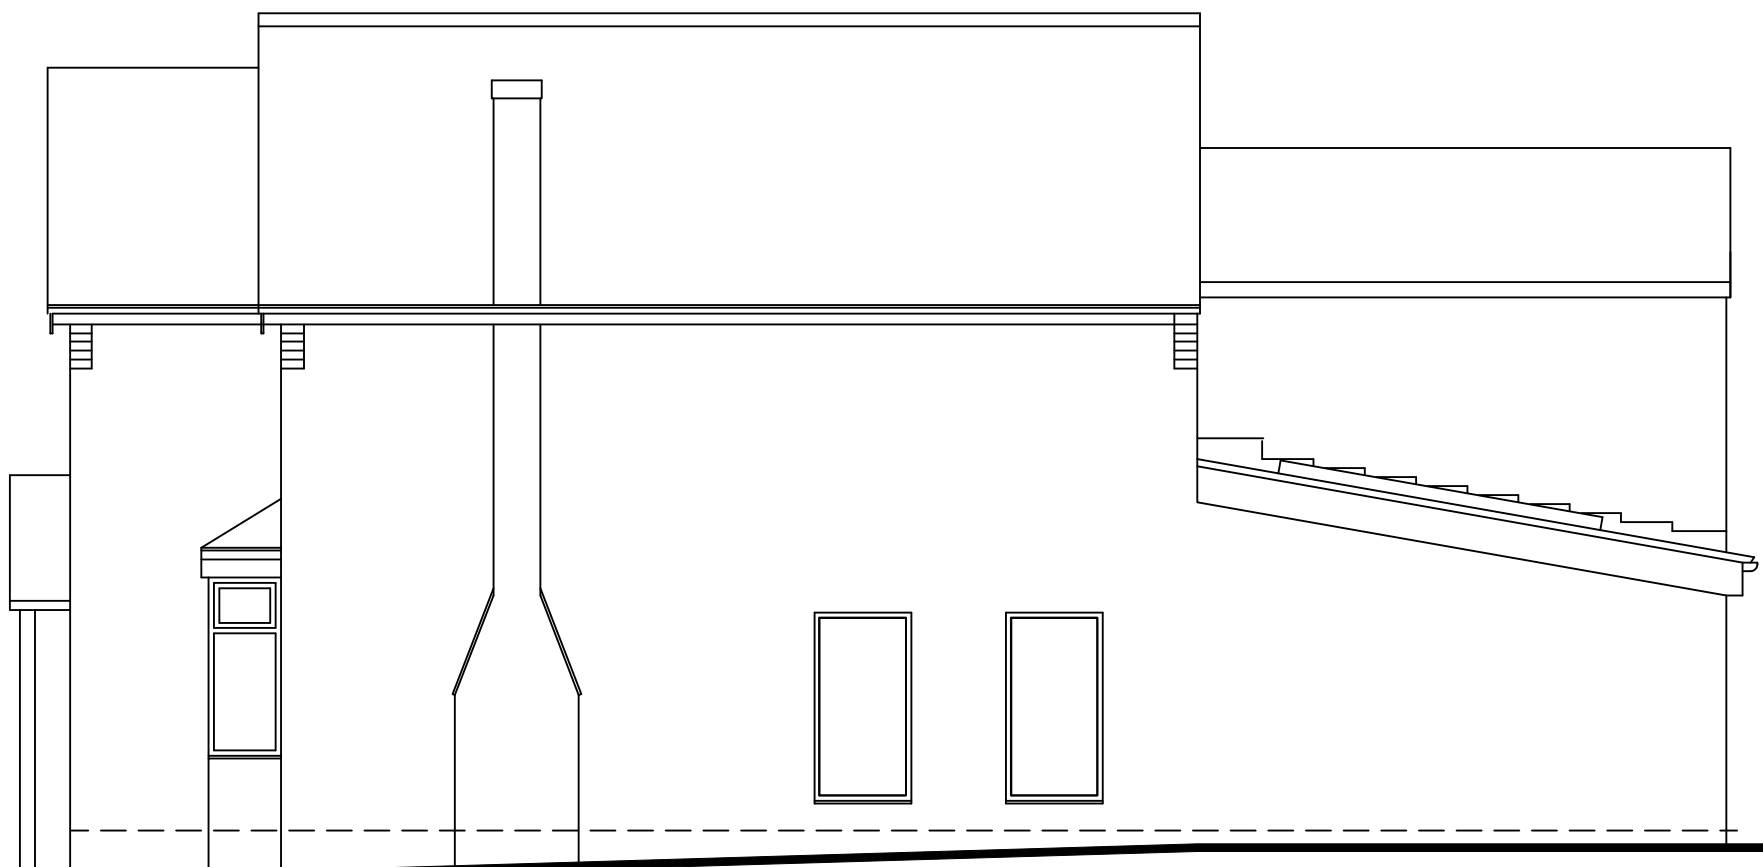

PROPOSED NORTH ELEVATION



PROPOSED REAR ELEVATION

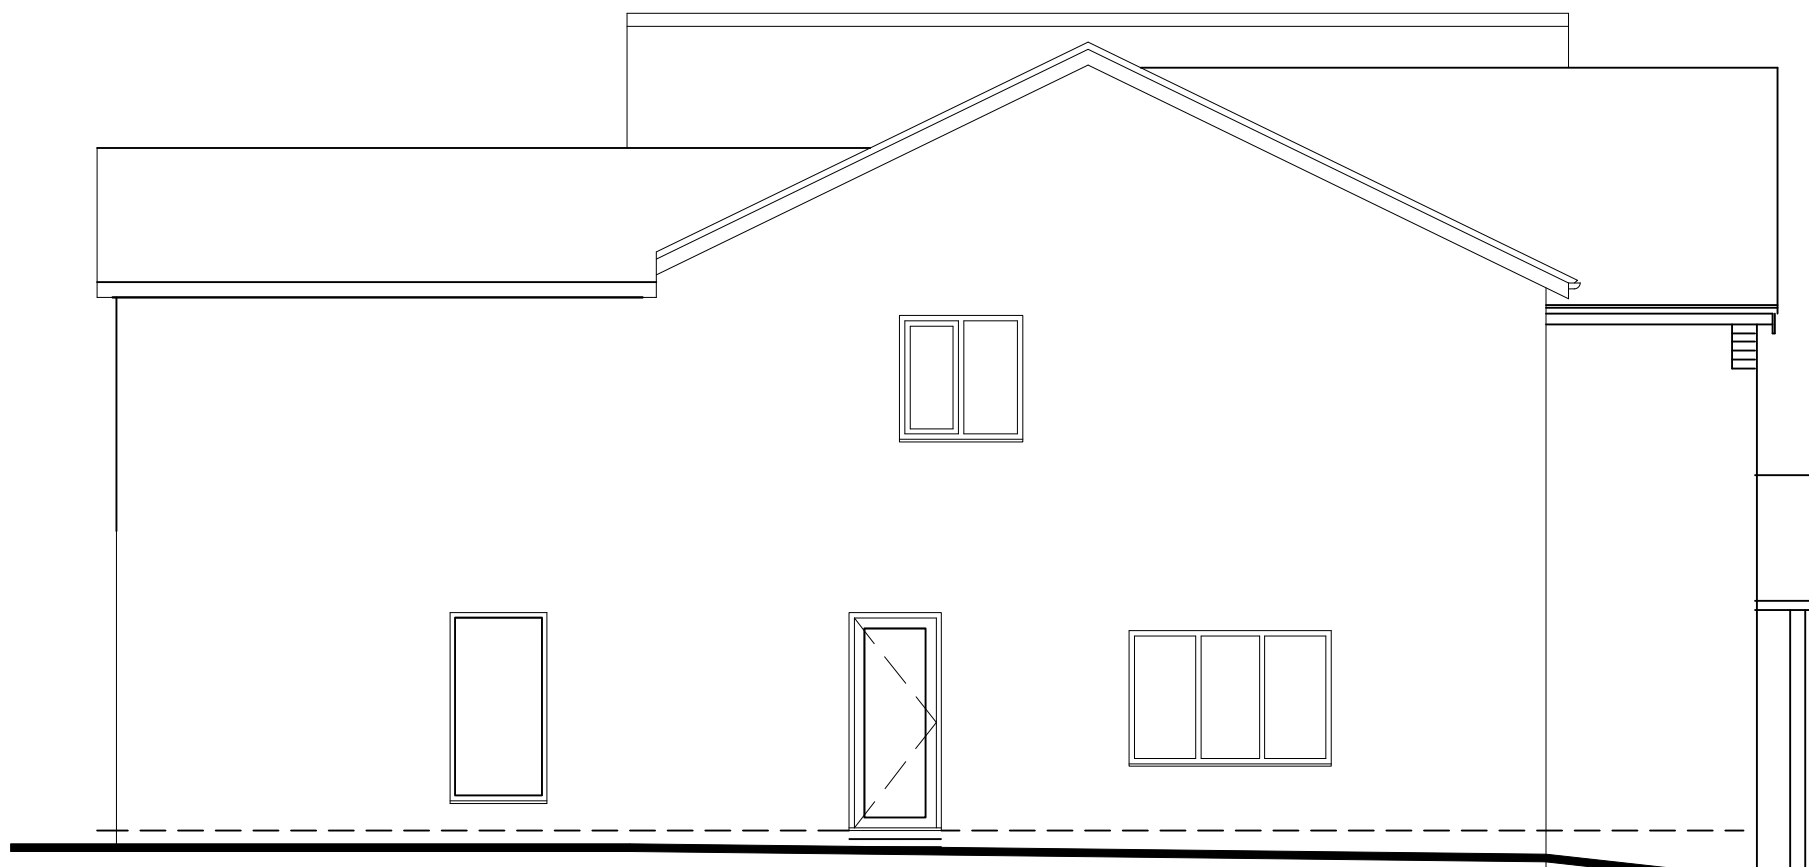

PROPOSED SOUTH ELEVATION

in

JC Design and Build Ltd
nodencraig@gmail.com
Tel: 07752585903
6 Linnet close Offerton,
Stockport
SK2 5JP

Project
Property
Extension and roof amendment

Existing and proposed
plans and elevations

Date 25 july 2021

Scale 1 :100

DrawnJP

Client
Dr. Morris Gordon.
Address
8 barnhill Road
Prestwich,
Manchester, M25 9NH.

Drawing. 2021 / 15 /01

Rev. D

15.05.22