




EXISTING ELEVATIONS - SCALE 1:100

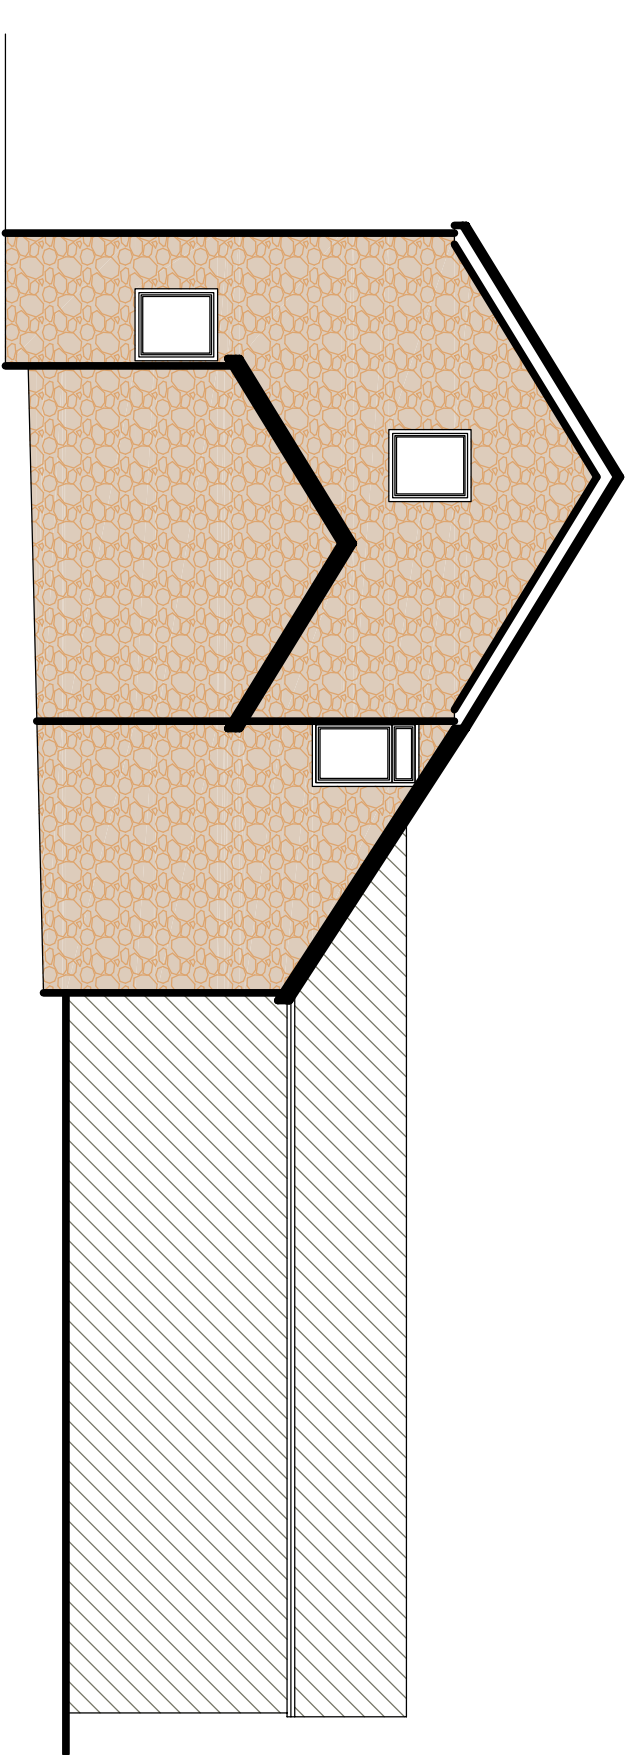


NORTH FACING SIDE ELEVATION

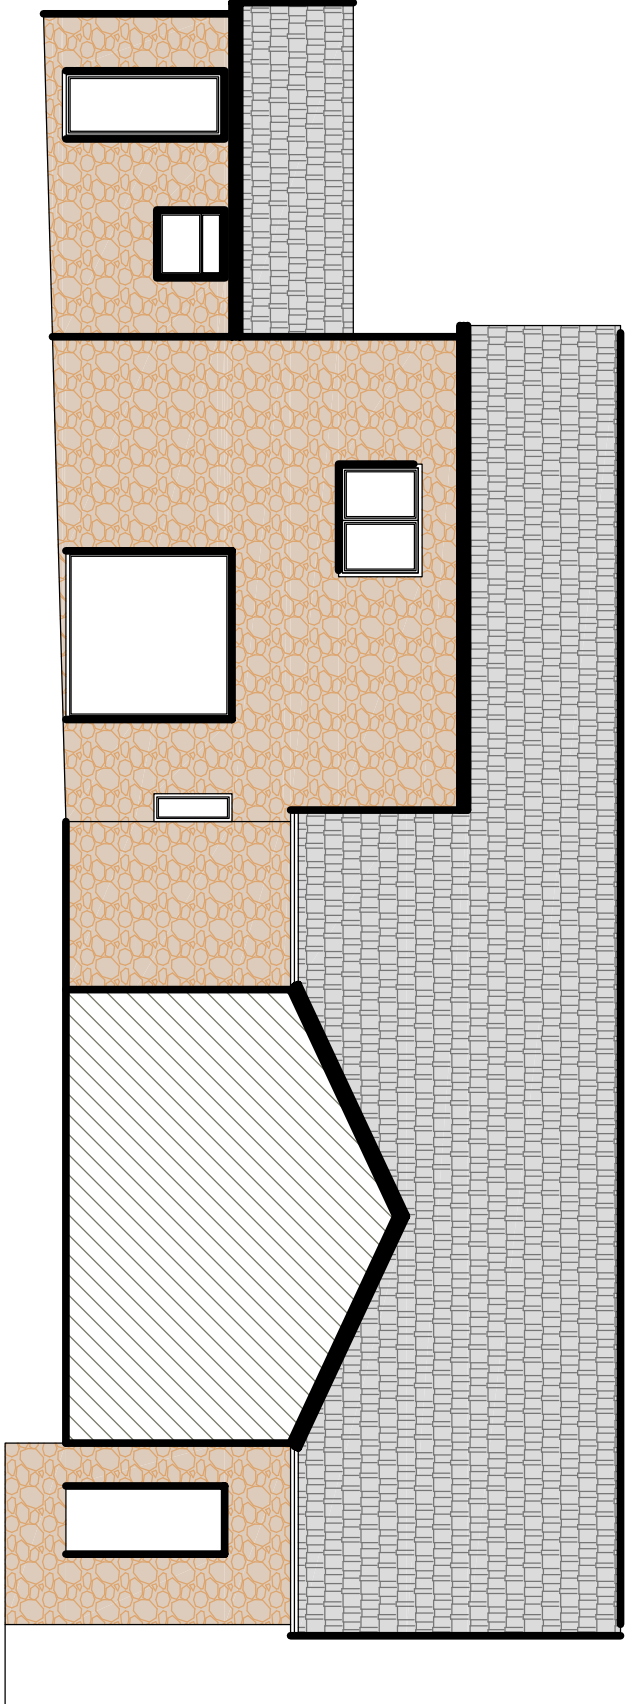

WEST FACING REAR ELEVATION

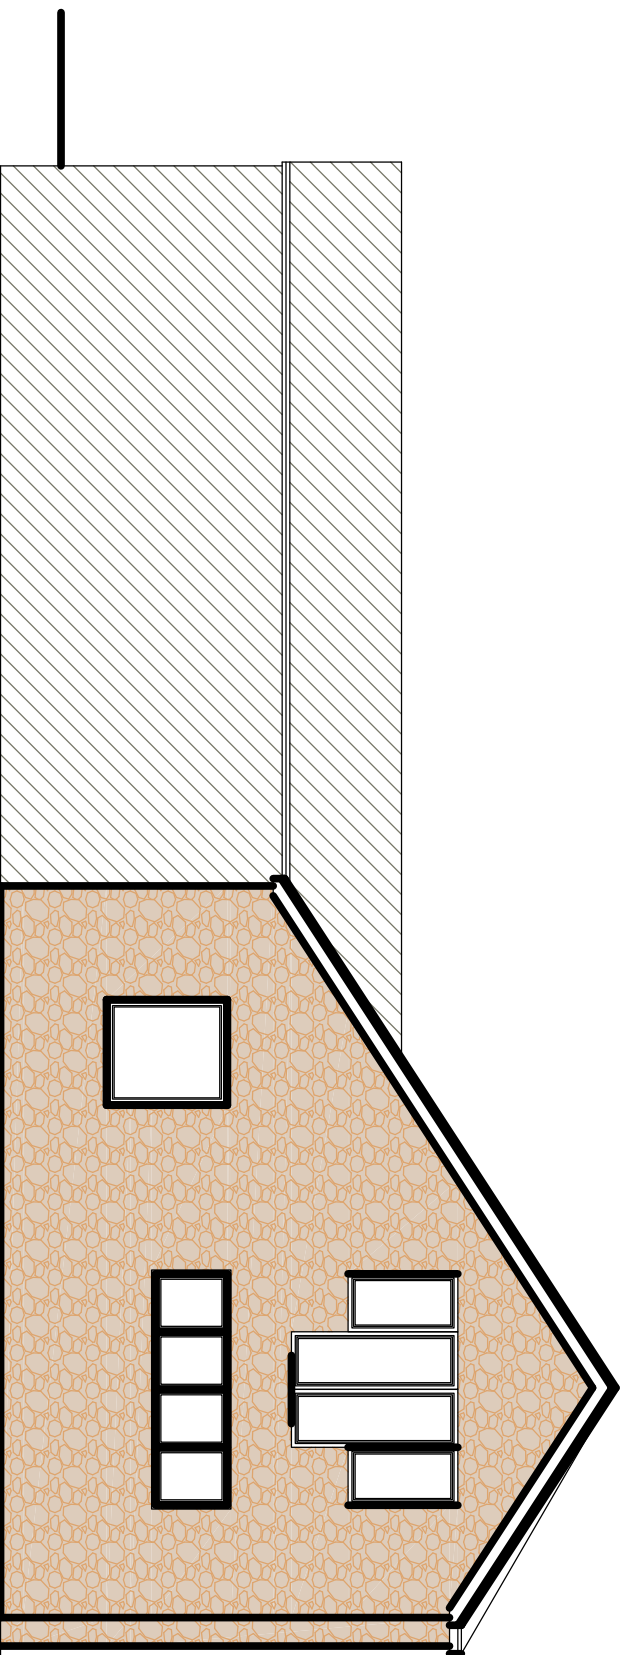


SOUTH FACING SIDE ELEVATION

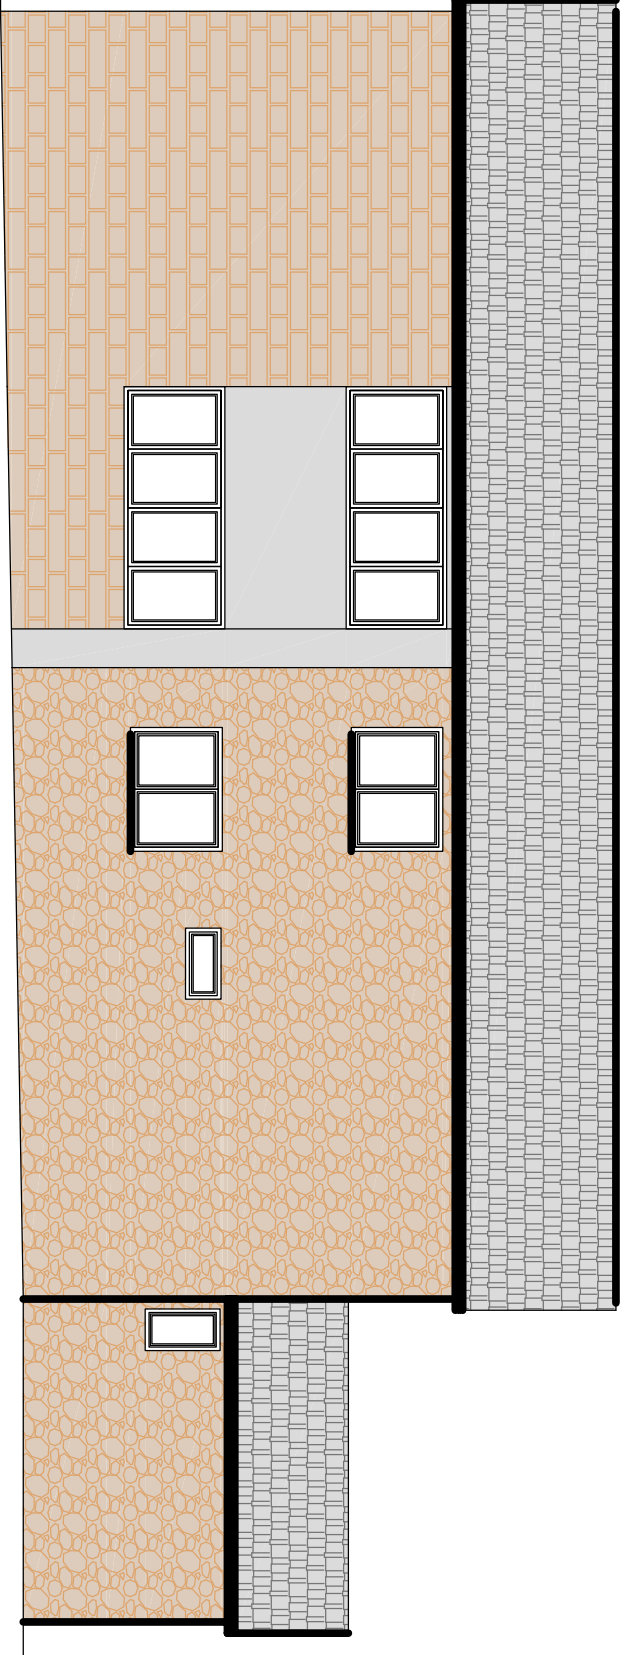


EAST FACING FRONT ELEVATION

EXISTING FLOOR PLANS - SCALE 1:100


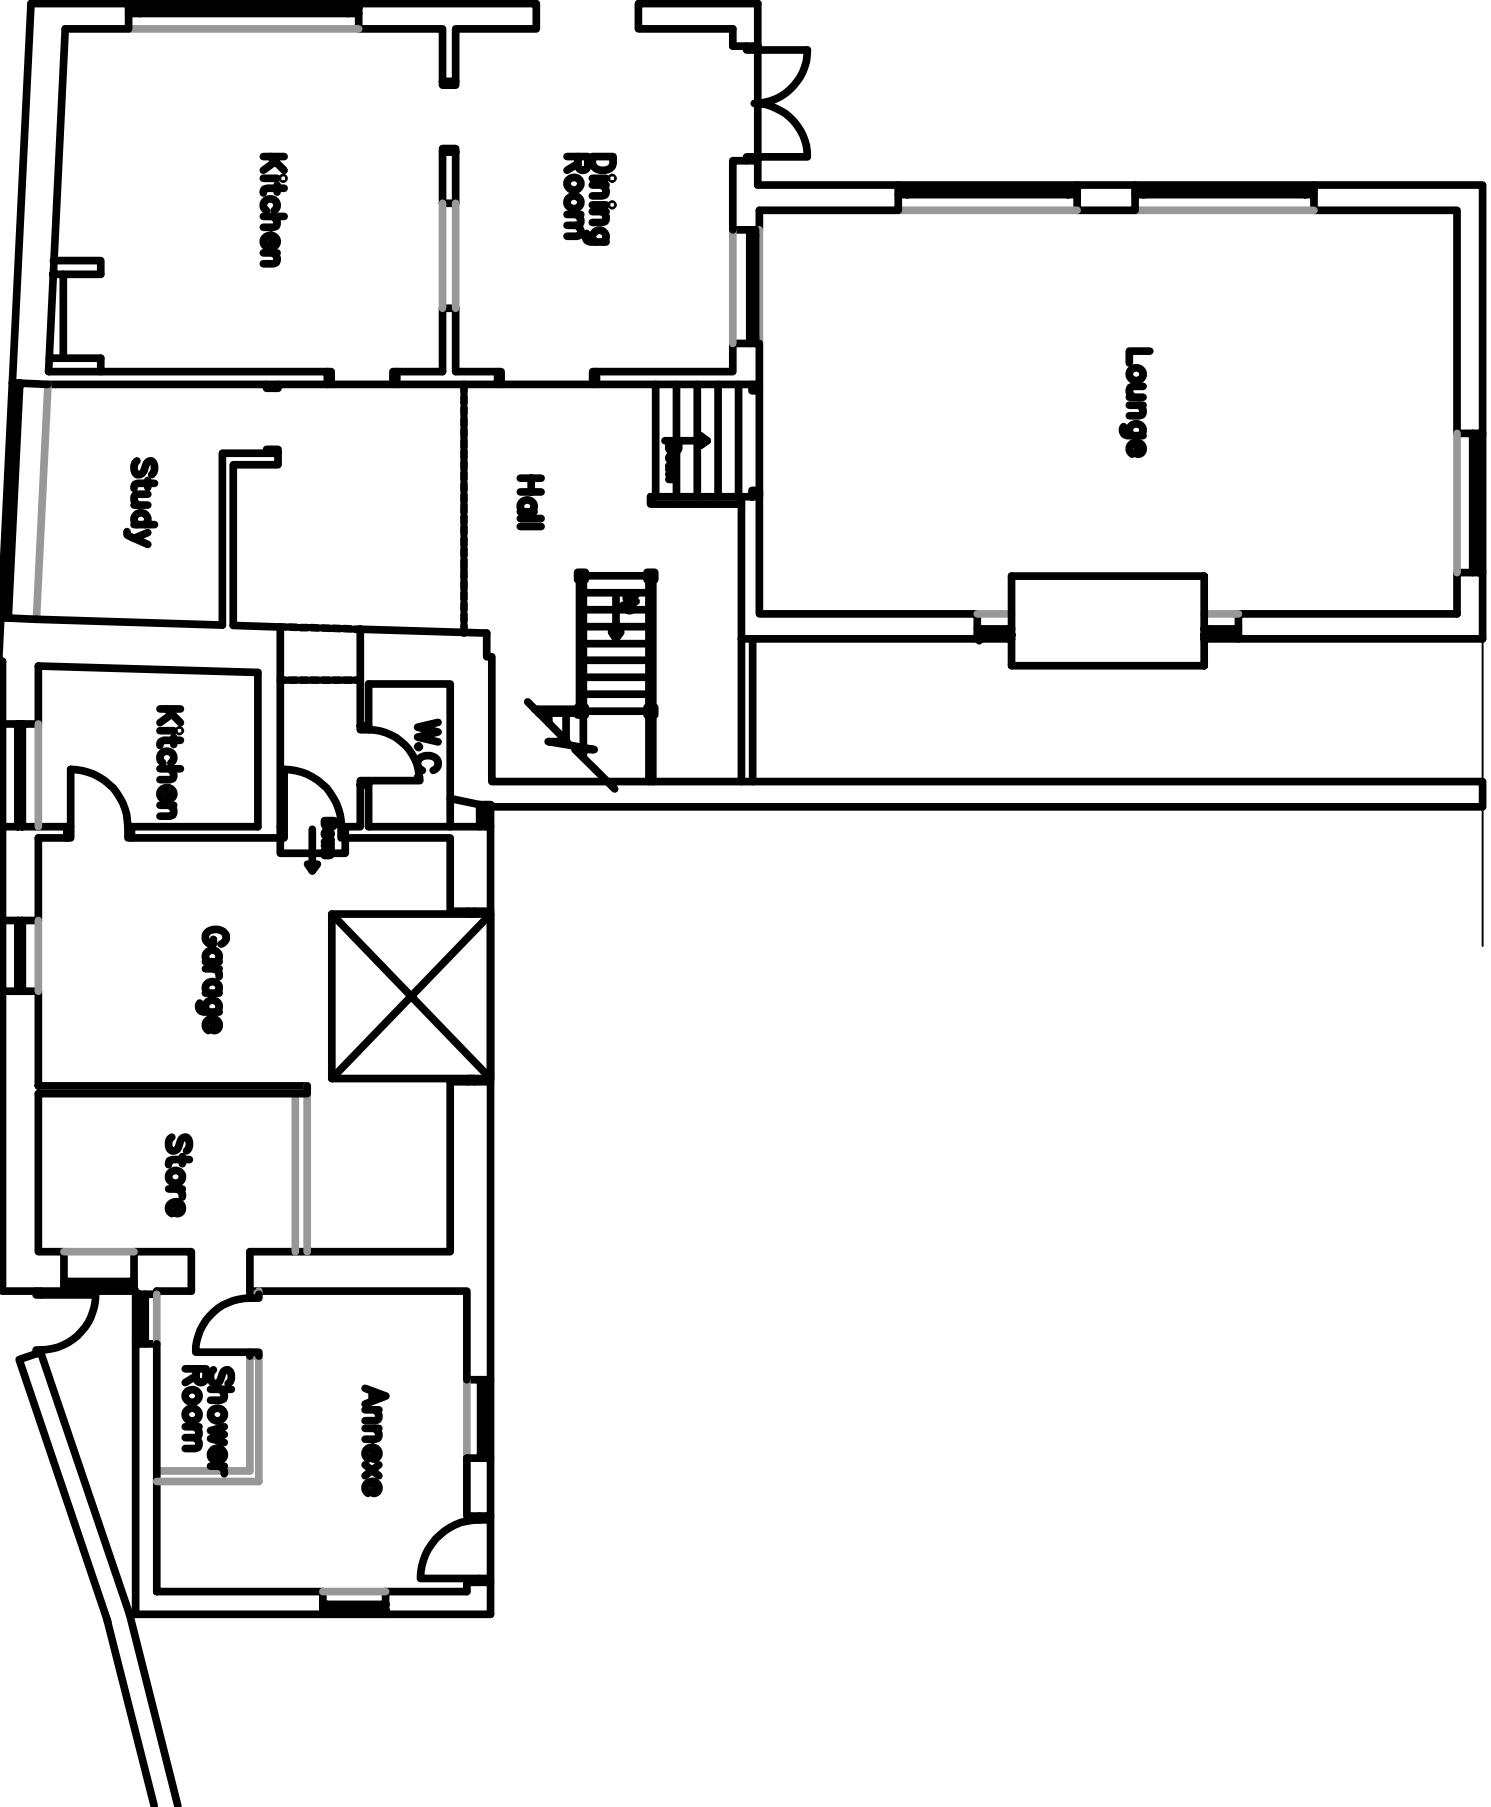



GROUND FLOOR PLAN

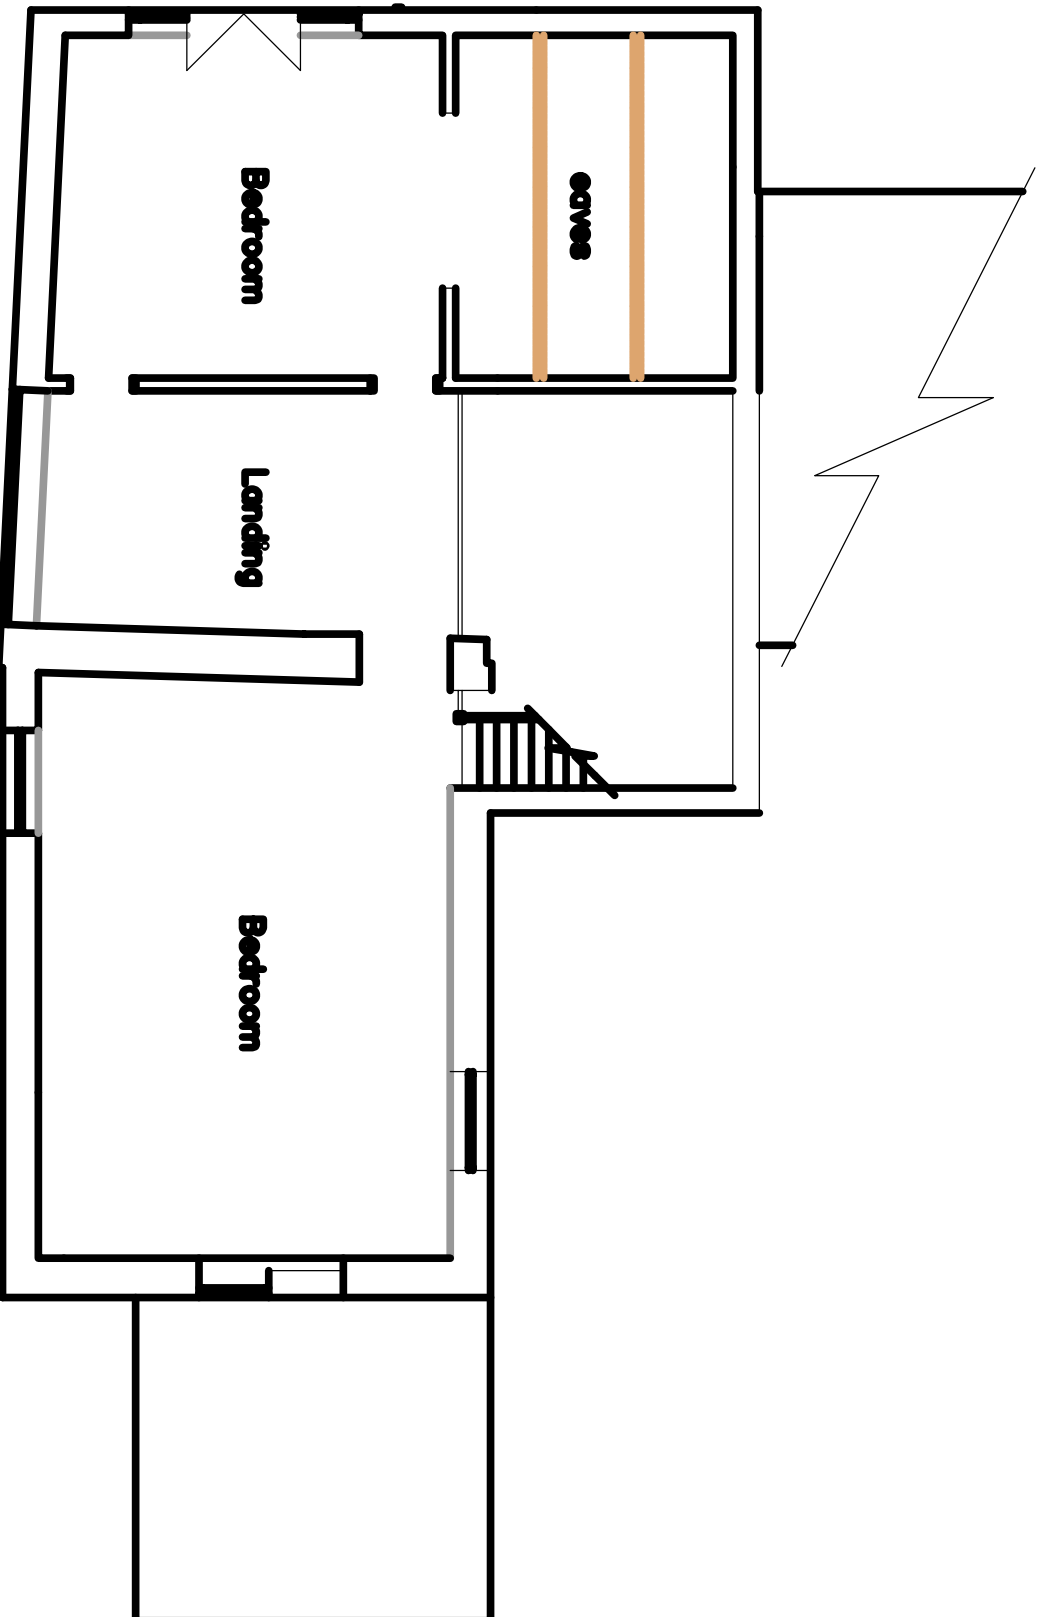

FIRST FLOOR PLAN

SITE PLAN SCALE 1:500

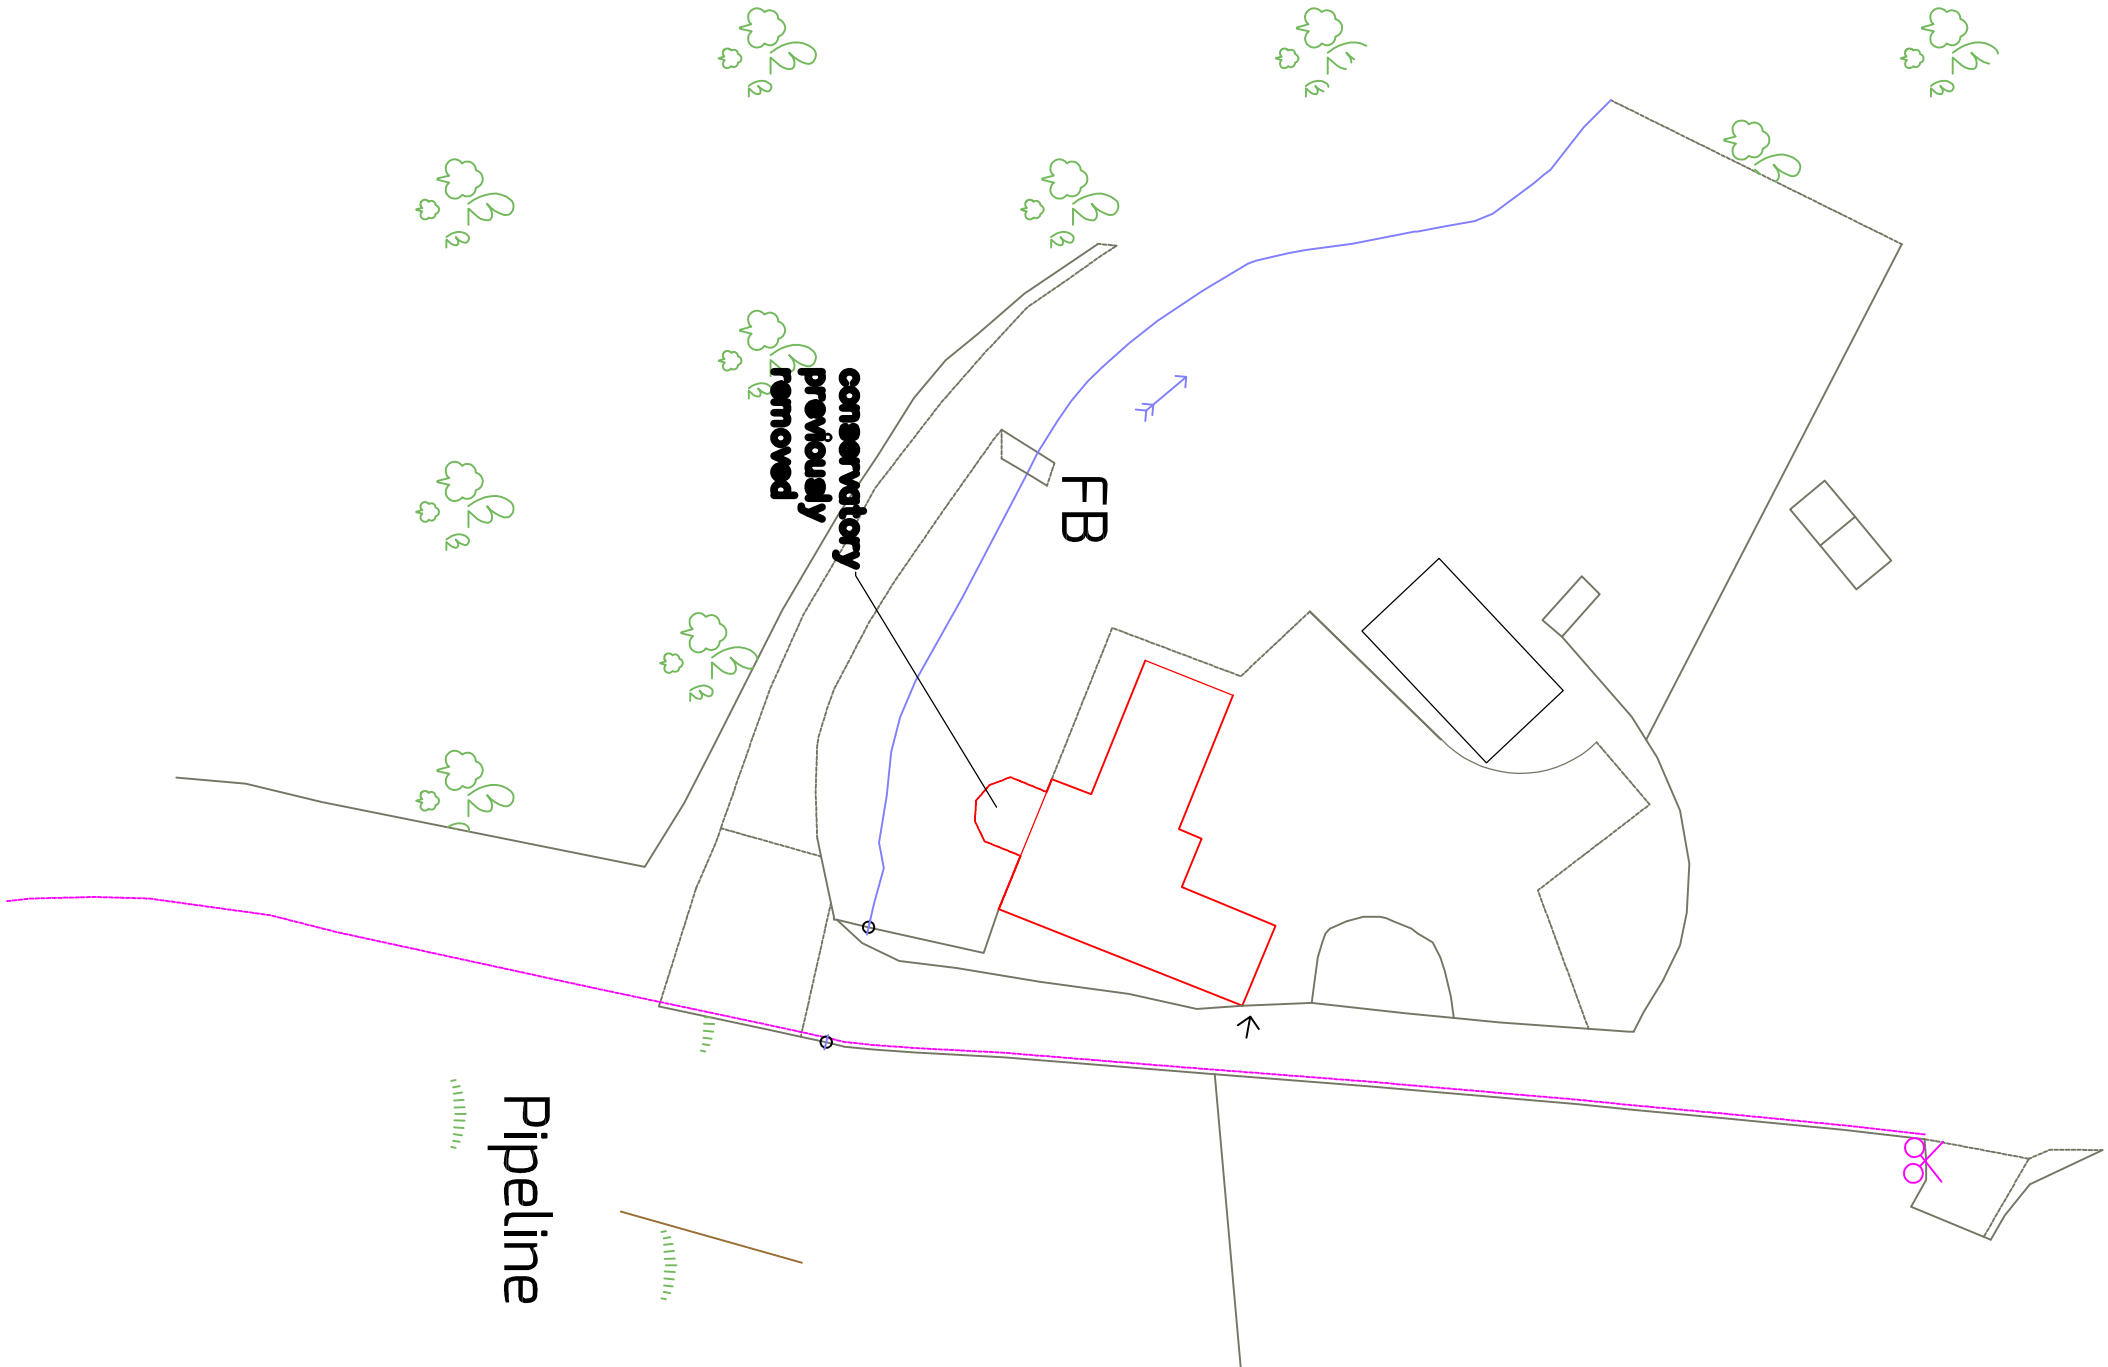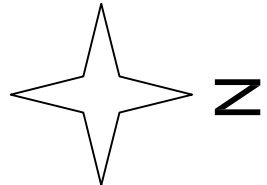

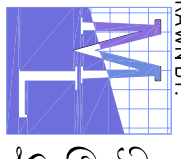DRAWN BY:  Planning Consultancy Ltd	CLIENT: MR HOLLIS	DATE: 01/05/20
5 Bobbin Mill Cottages, Salsburgh Lane, Cloughjordan-on-Black, Preston, PR3 0PL. Telephone: 01795 640135 Mobile: 07813 296 287 e-mail: me@amplanning.co.uk	PROJECT: SINGLE STOREY EXTENSION & BASED PATIO FOLLOWING REMOVAL OF EXISTING KITCHEN	DWG NO: L/AM/3501
	LOCATION: BROOK BOTTOM FARM	SCALE: 1/500 / 1/1000 / 1/500
		AI