

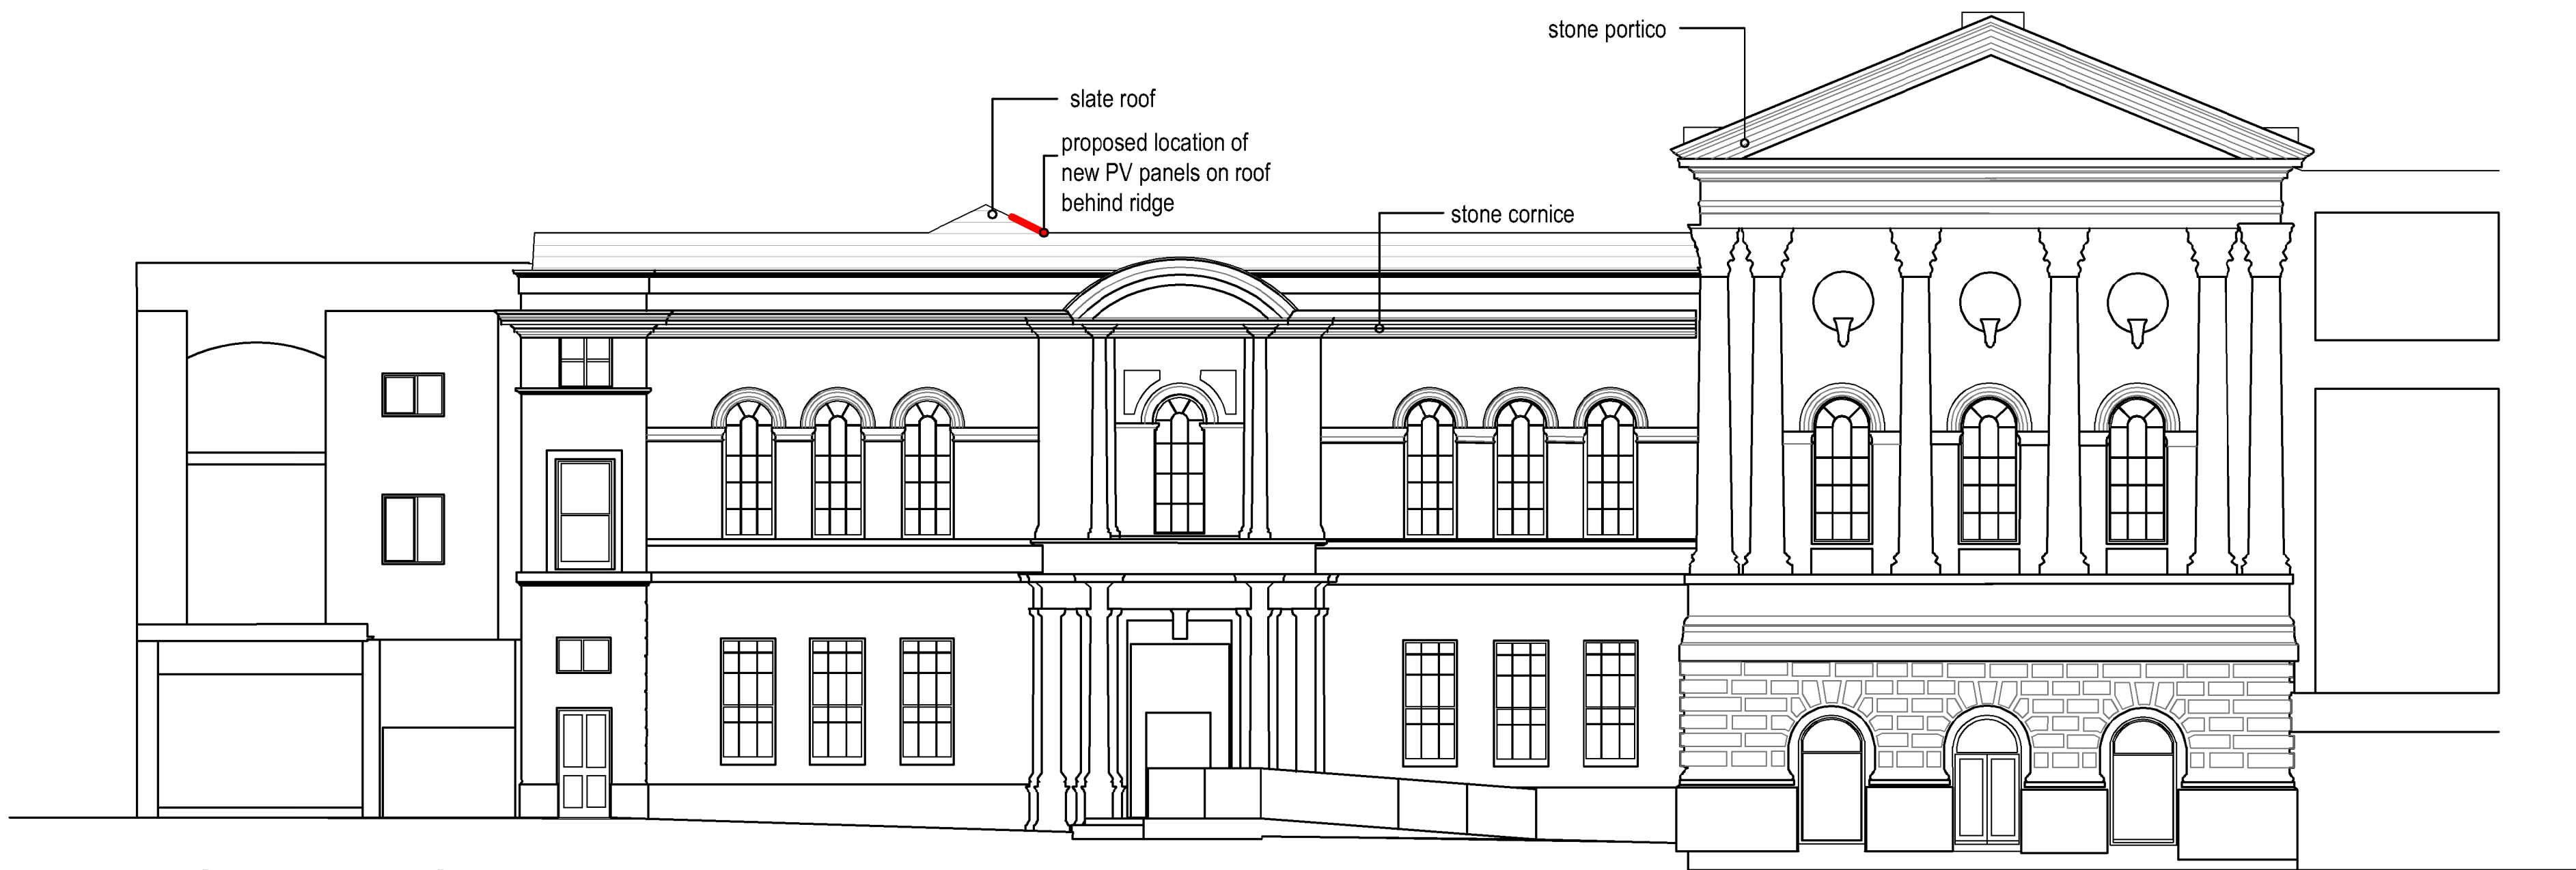


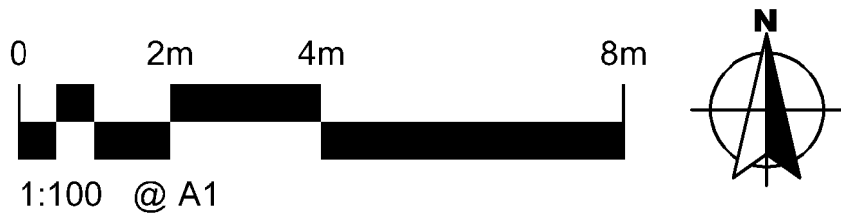

FRONT ELEVATION

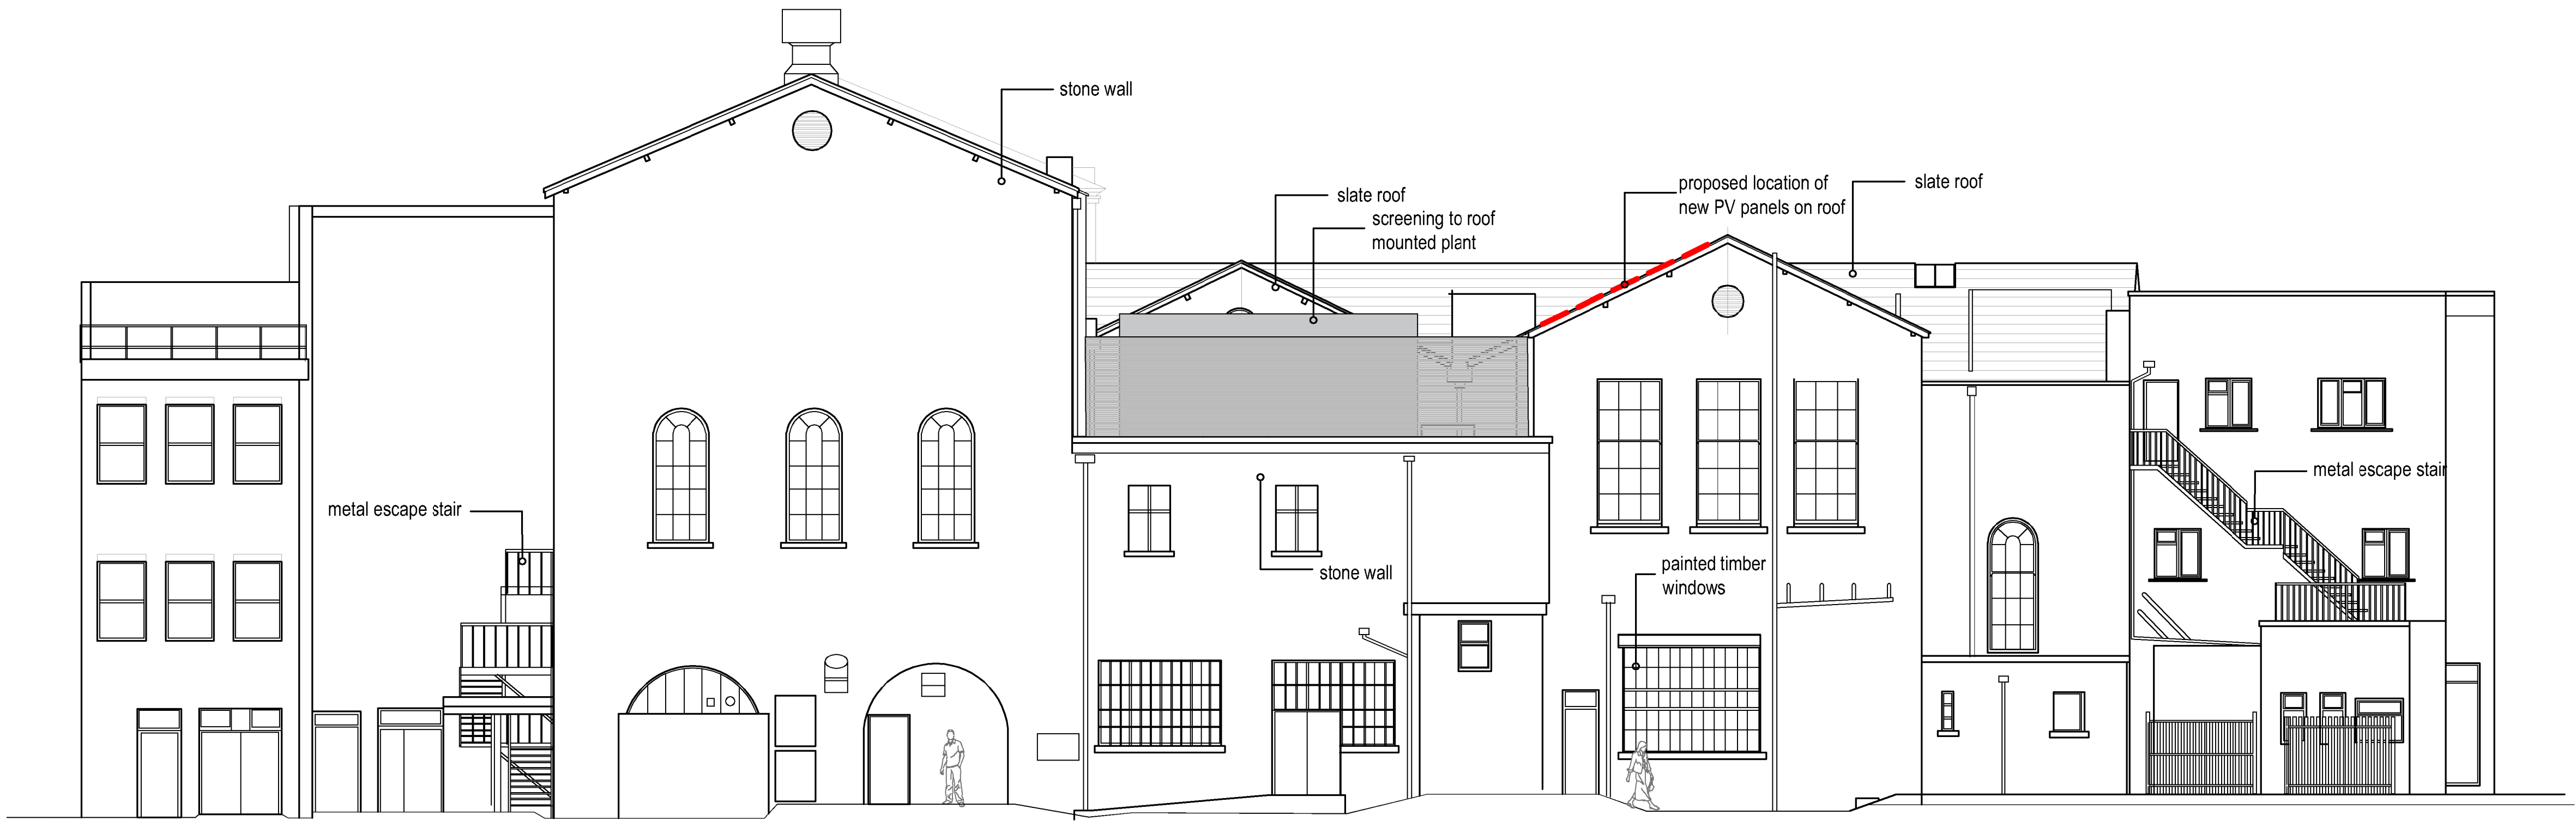

REAR ELEVATION

P3	PV behind front elevation added	18.01.22	EH	TF
P2	Graphics updated	17.01.22	EH	TF
P1	Issued For Comment/Approval	12.12.21	MW	TF
PRELIMINARY				
Revision	Description	Date	Drawn	Checked

Halliday Meecham Architects Limited

111 Piccadilly Manchester M1 2HY
+44 (0)161 661 5566

4 Devonshire Street London W1W 5DT
+44 (0)203 440 5175

hma@hallidaymeecham.com
www.hallidaymeecham.com



Client:	Warden				
Project:	Bury PSD Scheme				
Phase/ Location:	Derby Hall Bury Met				
Drawing:	Proposed Elevations				
Scale @ A1	Scale @ A3	Date:	Drawn:	Checked:	Job No.
1:100	1:200	12.11.21	MW	TF	5449
Drawing Ref.	5449-HMA-TM-00-DR-20201				Revision
					P3