



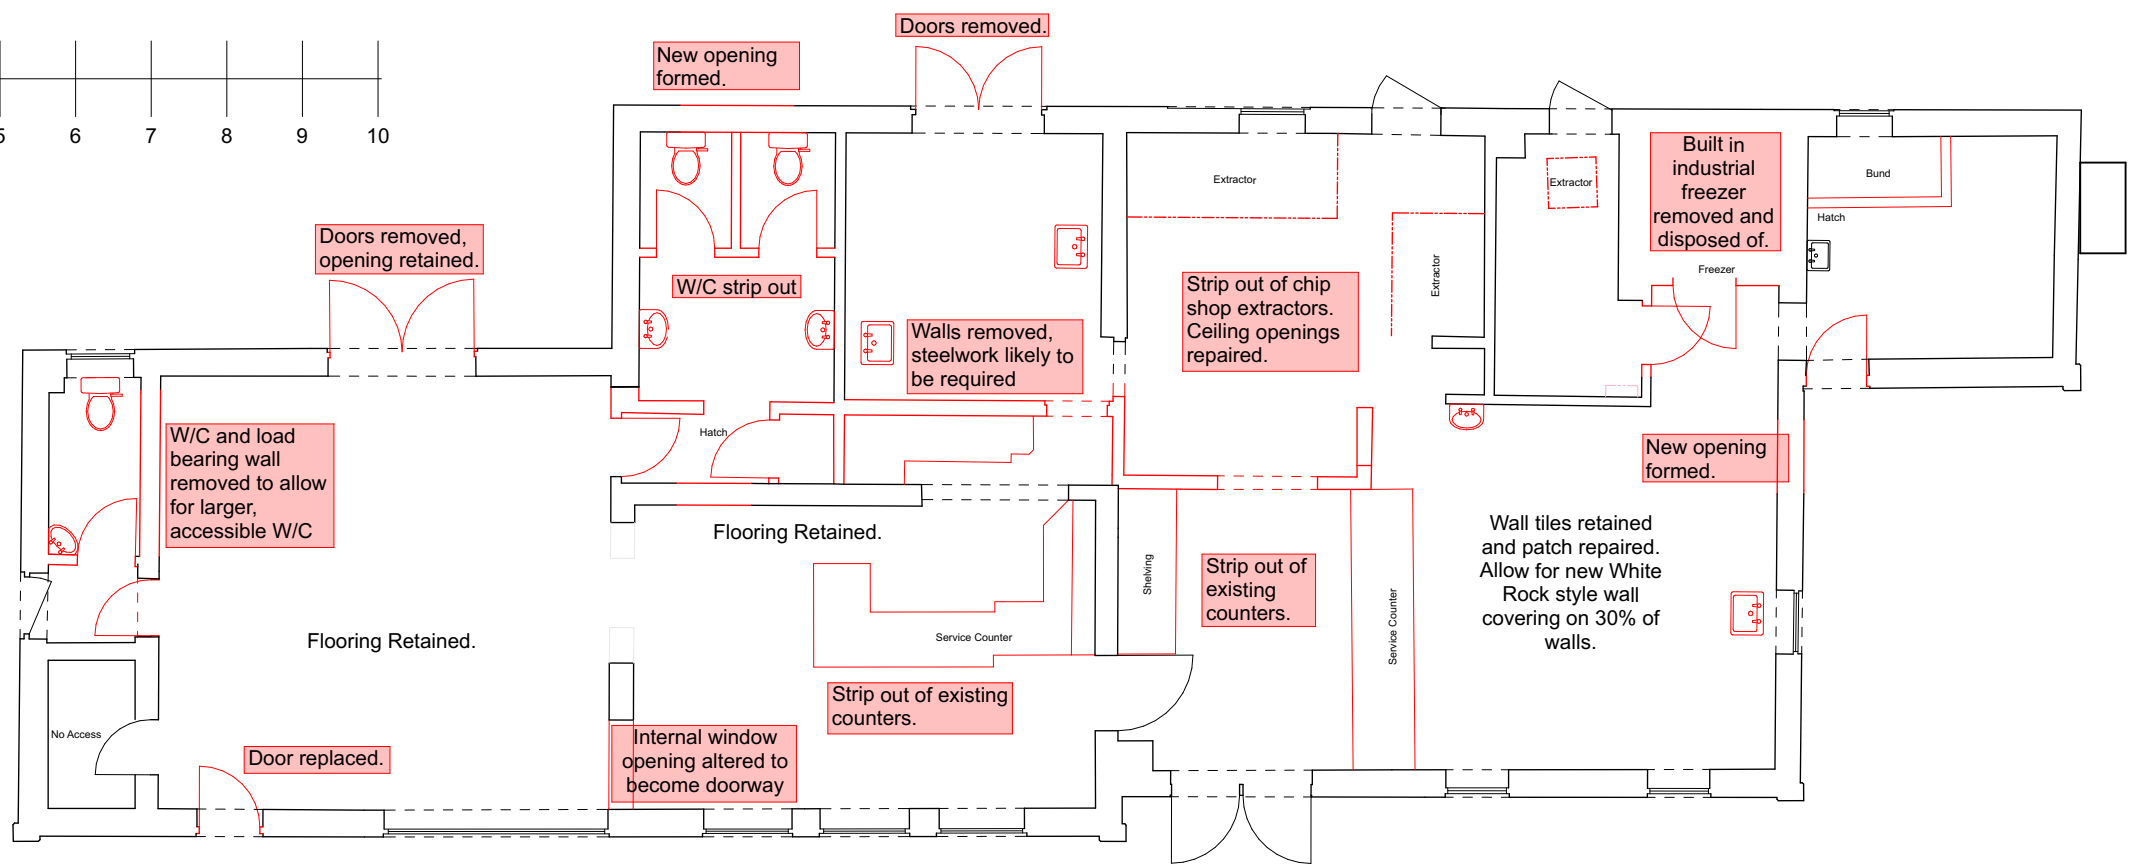


KEY
— Proposed
— Demolition

Existing Plan with Demolition 1:100

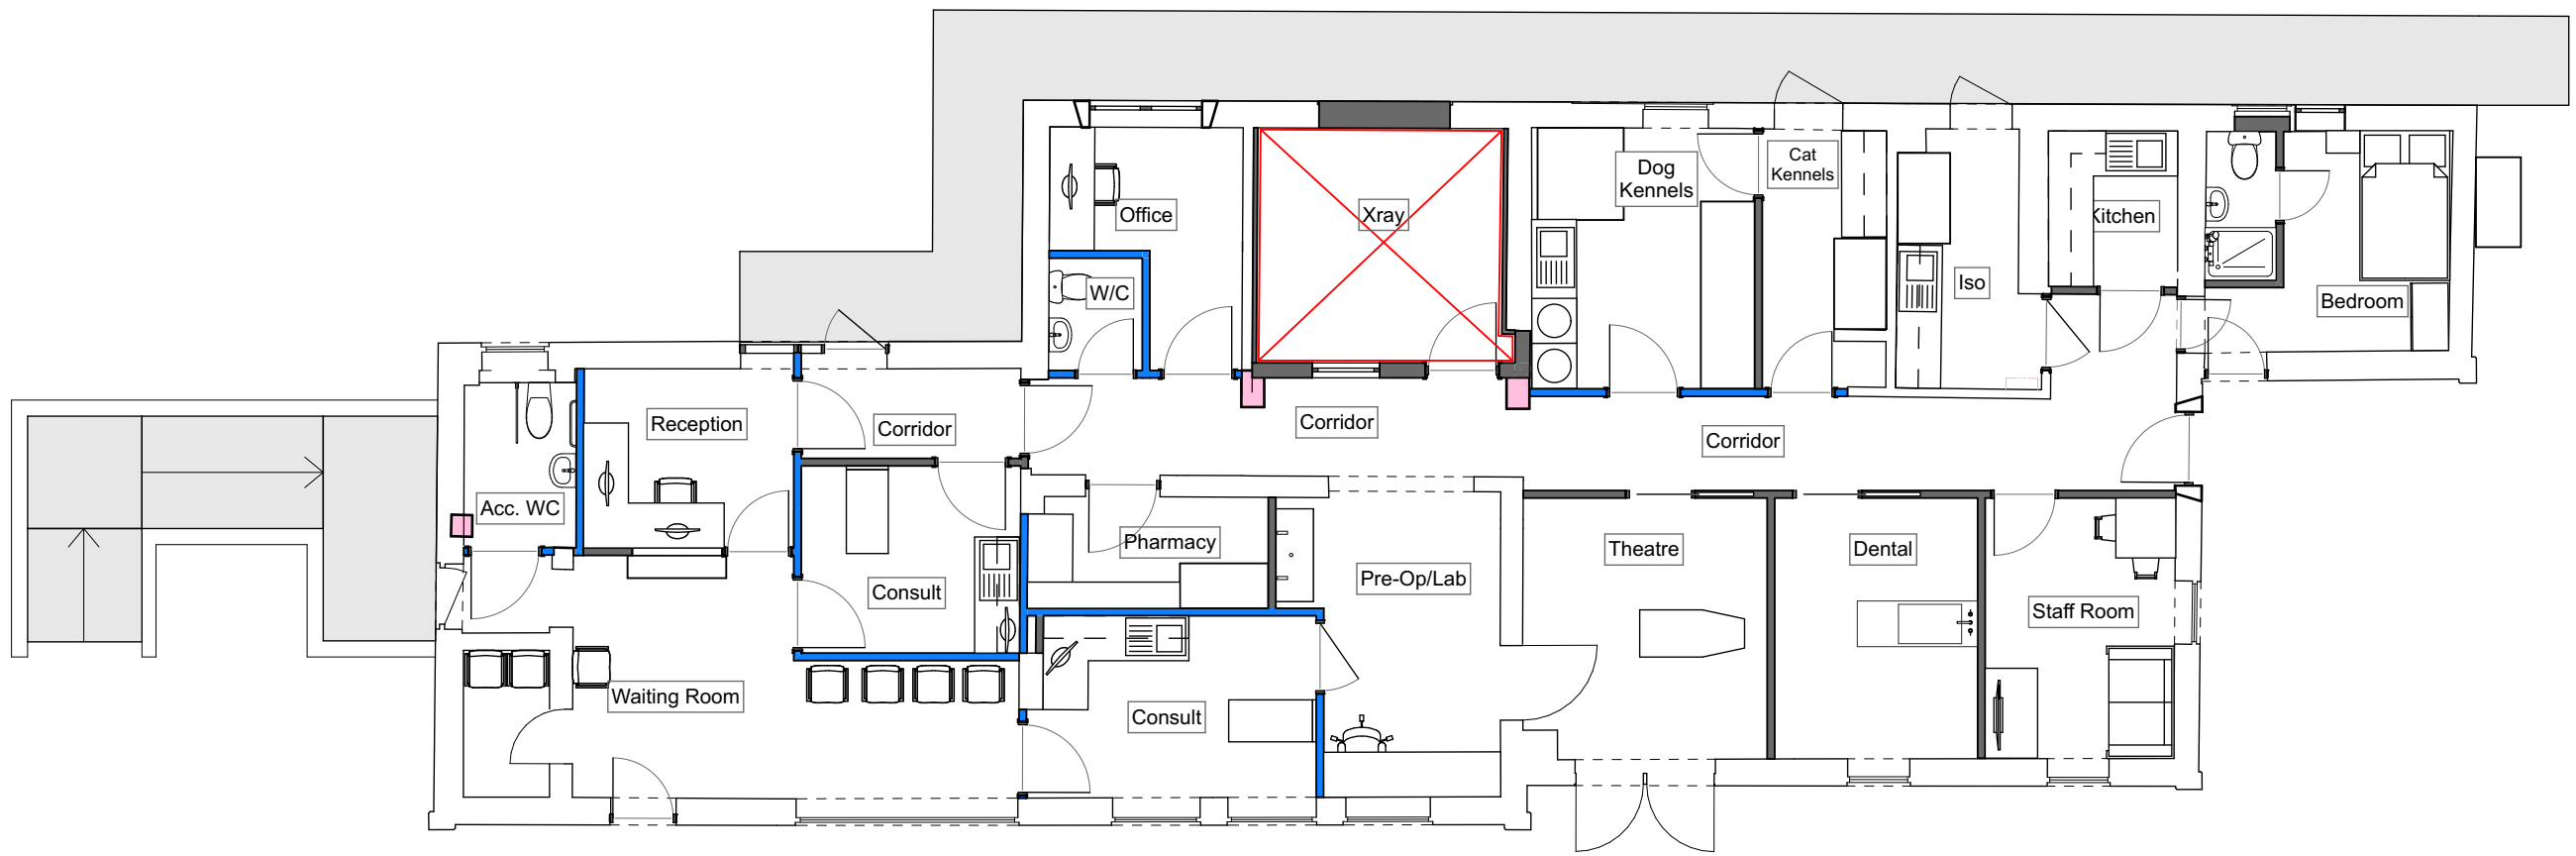

KEY
— Proposed Partition
— Proposed Acoustic Partition
— Radiation Protection to RPA's Specification.
— Proposed Structural Column, subject to structural design.
— External Works

Proposed Plan 1:100

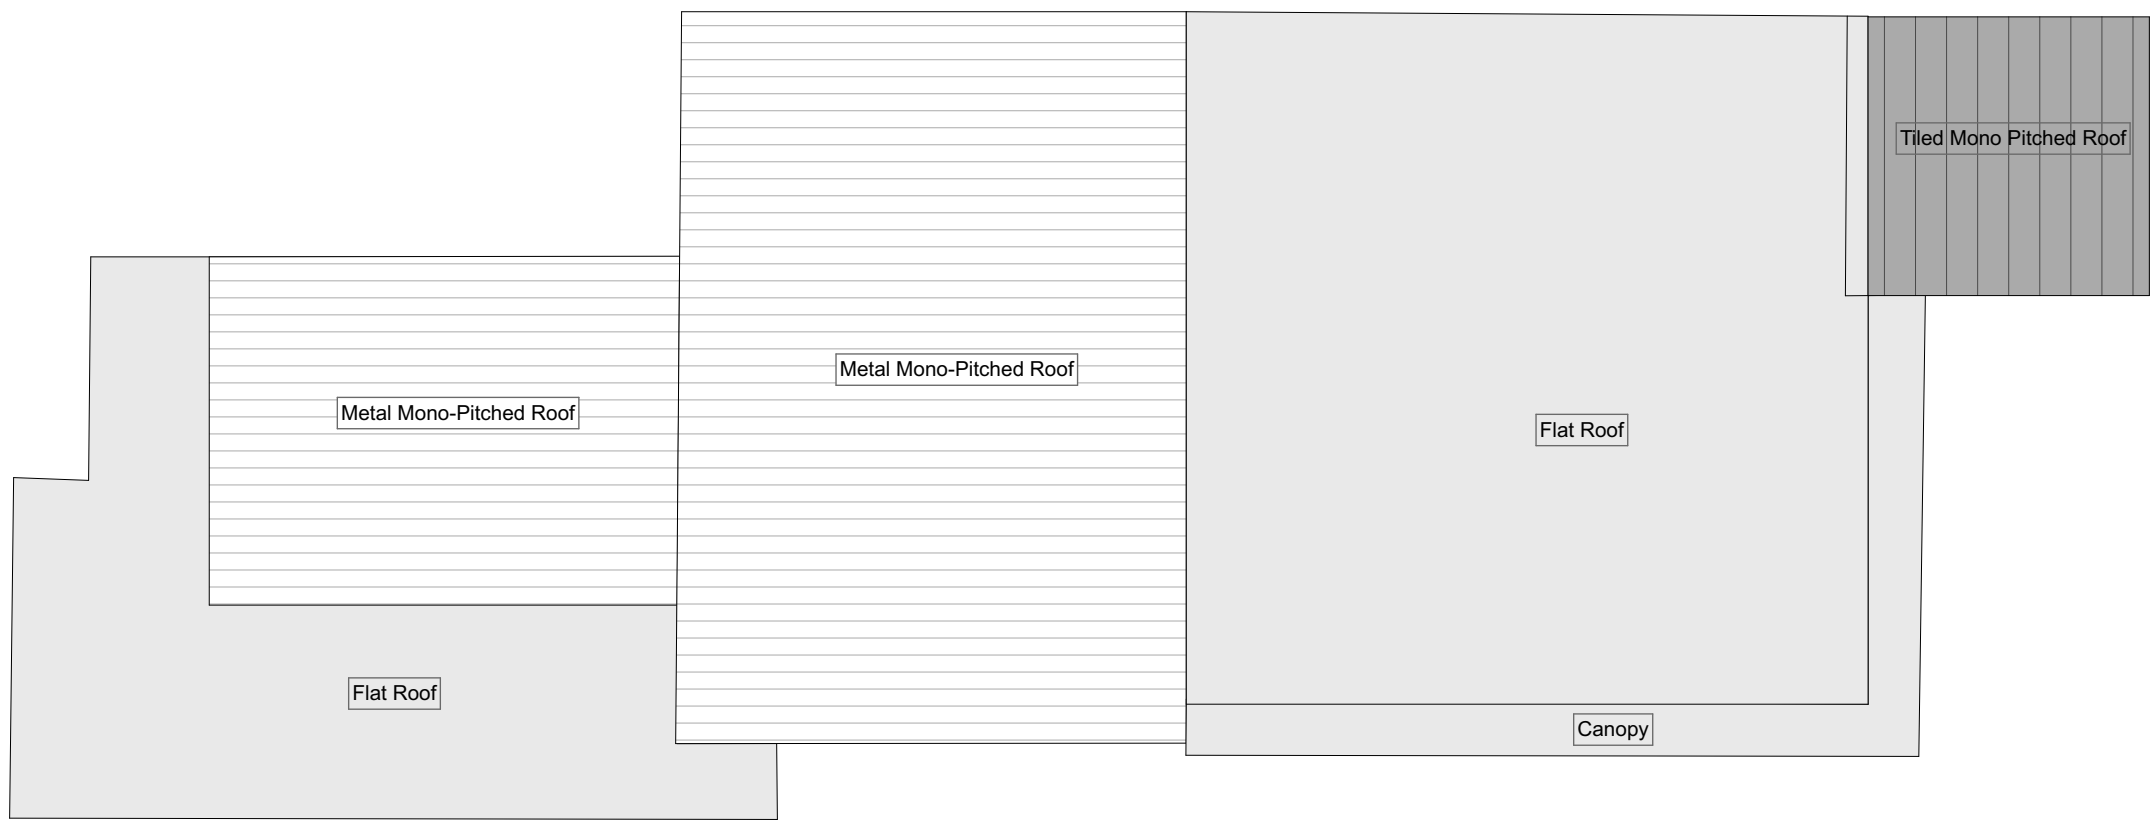

Existing and Proposed Roof Plan 1:100

General notes
This document and its design content is copyright ©. It shall be read in conjunction with all other associated project information including models, specifications, schedules and related consultants documents. Only scale from documents for town planning purposes. All dimensions to be checked on site. Immediately report any discrepancies, errors or omissions on this document to the Originator. If in doubt ASK.

21-05-26 First Issue				OF	OF
Revision	Date	Description	By	Ck	
 olivia@wagtail-architects.co.uk 07365 339804 www.wagtail-architects.co.uk arb Architects Registration Board RIBA Chartered Architect					
Client			Prima Vets Ltd		
Project			825 Manchester Rd		
Layout Title			Existing and Proposed Plans		
Scale(s)			Purpose of Issue		
1:100 / A2			PLANNING		
Drawing Number			Revision		
825 Manchester Road-04			-		