




Existing West Elevation (Front)



Existing North Elevation (Side)



Existing East Elevation (Rear)

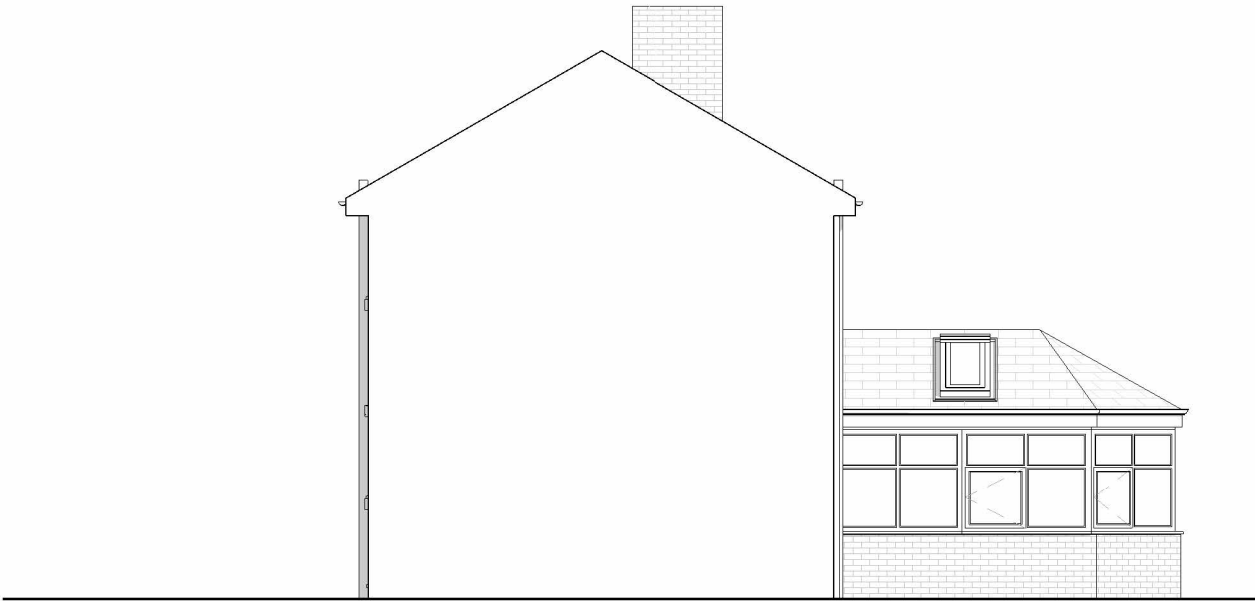

Existing South Elevation (Side)



studio dba

project:Bradshaw Avenue

location:2 Bradshaw Avenue, Whitefield,
Manchester, M45 7JE

drg title:Existing GA Elevations

status:Information

date:15.07.2026scale:1 : 100 / A3

number:BRD-DBA-DR-0301rev:P01