




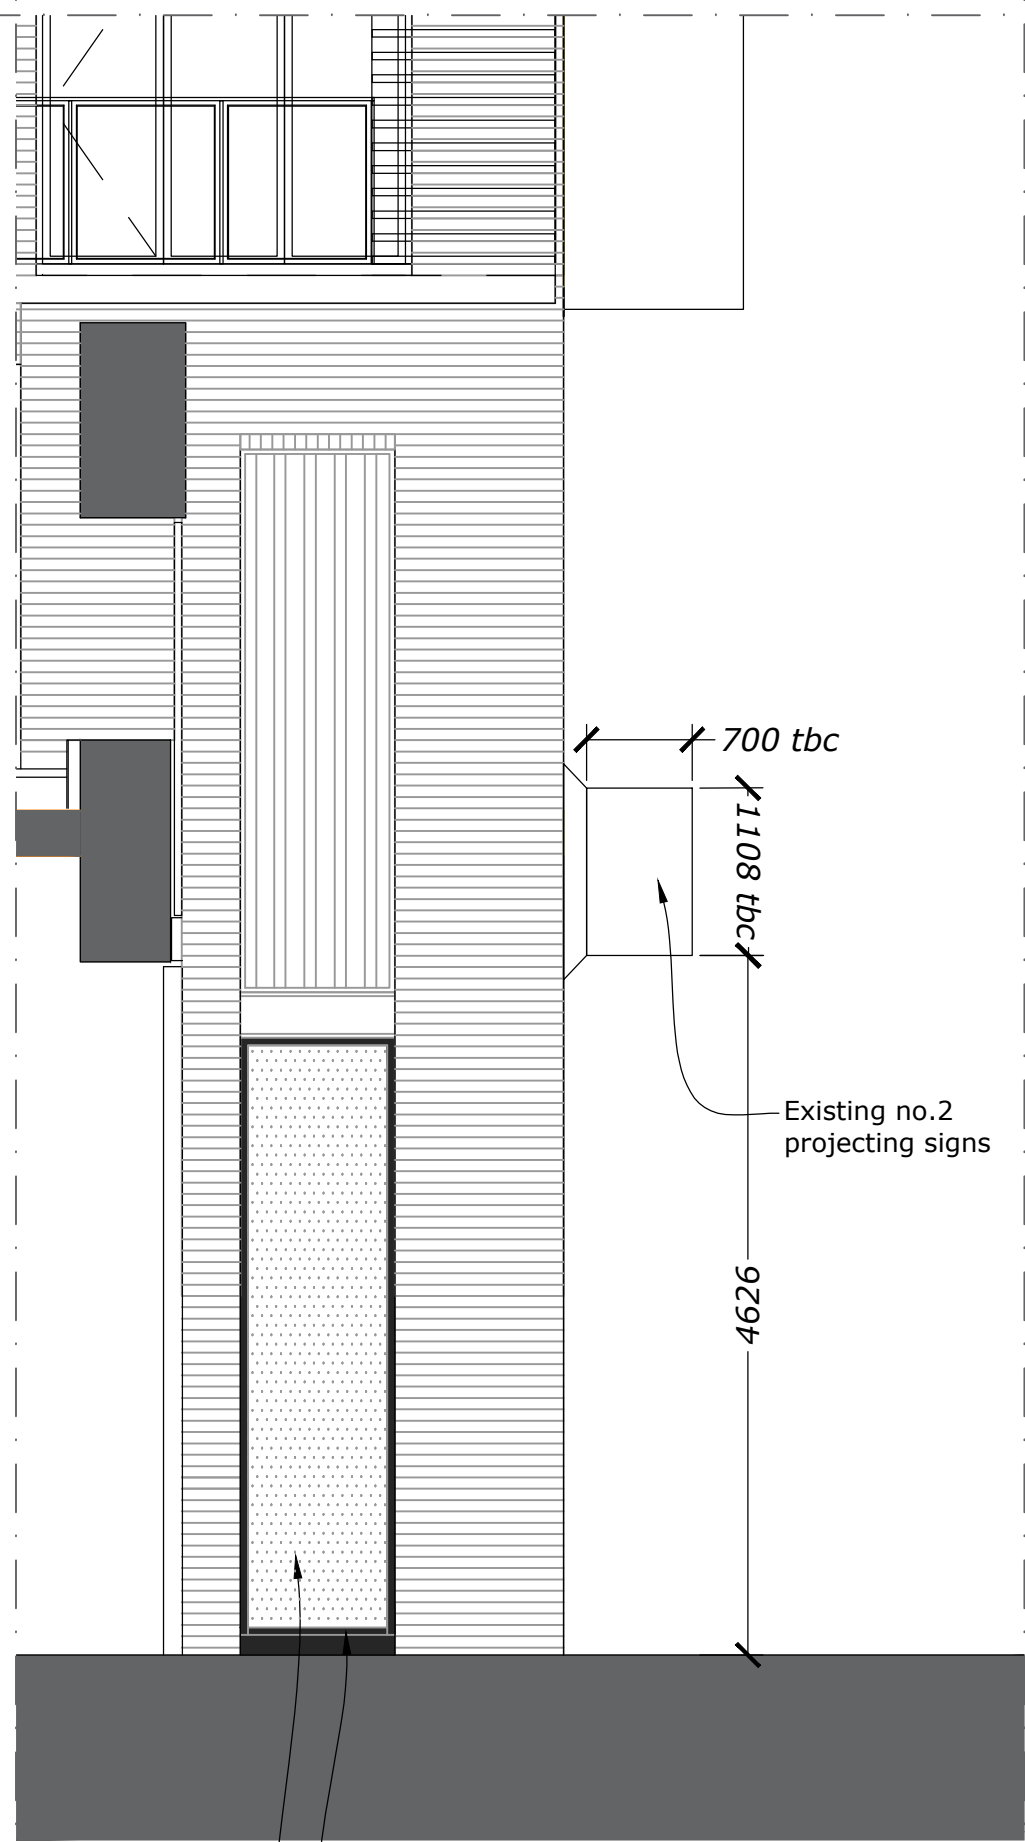

Existing Side Elevation
(Section AA)
Scale 1:50

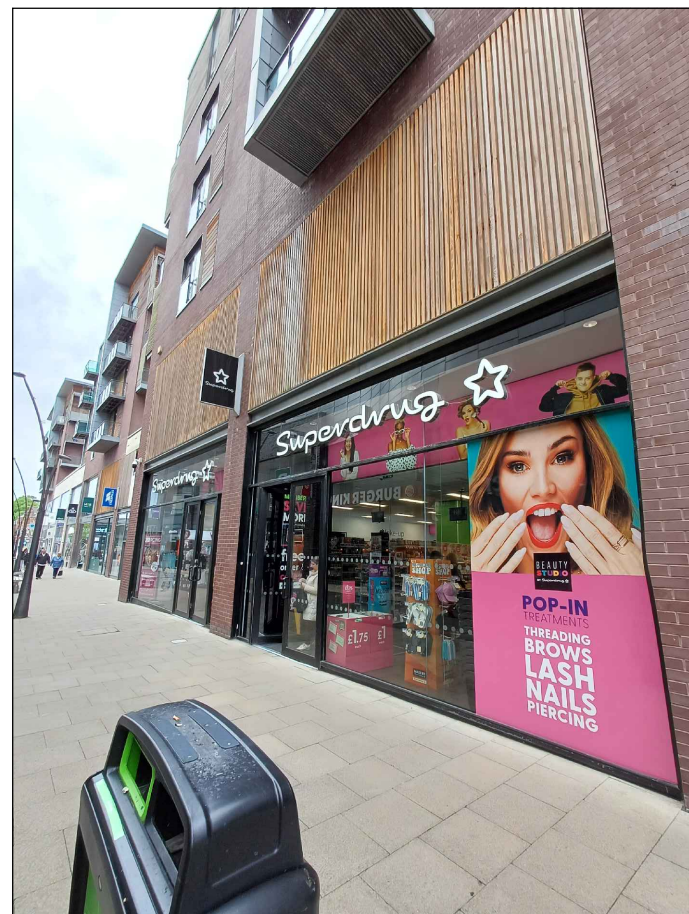

Existing Front Elevation
Scale 1:50

 

Existing Photographs
NTS

- The contractor must verify all dimensions on site before any works are undertaken, discrepancies are to be reported to the project architect/designer for clarification.
- All works will be carried out in accordance with the SUPERDRUG NFOS document & are to comply with the tenants fit out guidelines following landlords approval.
- HVAC, M&E layouts are indicative & must be verified with the relevant contractor before commencement of work.
- All works to be carried out in accordance with the fire strategy and fire cert application schedule produced by the landlord team issued at tender.
- The existing/proposed sprinkler system is to be assessed by contractor to ensure the system is in compliance with building regs part B.
- This drawing remains the property of ASHWATSON/SUPERDRUG & may not be reproduced in any way without prior consent.

- SCHEDULE OF RISKS**
Standard risks and hazards normally associated with the types of work detailed on this drawing, include:
- Electrocution: M&E installation/alterations.
 - Working at height: Falls from scaffolds, platforms & ladders. Falling materials.
 - Noise: Use of power tools & demolition equipment.
 - Dust: Use of power tools & demolition equipment.
 - Suffocation: Fume inhalation from installation/alterations to incoming services, working with hazardous materials/solvents.
 - Trip hazards: Loose cables & materials.
 - Working in close proximity to the public.
 - Risks associated with structural works will be assessed by a structural engineer.
 - It is assumed that all works on this drawing will be carried out by a competent contractor working, where appropriate to an approved method statement.

REV	REVISION NOTE	DATE	BY
L2	L2 ISSUE	24.07.26	MD

DRAWING TITLE EXISTING ELEVATION			
DRAWING NUMBER CPS 26 115004		REVISION L2	
SCALE 1:50 @ A1	DATE 21.05.26	DRAWN MD	CHECKED DL
PROJECT Units B9-10 & B11, The Rock Shopping Centre, Bury, BL9 0JN			

STATUS
L2