






PROPOSED SITE PLAN @ Scale: 1: 200
(NO CHANGE)

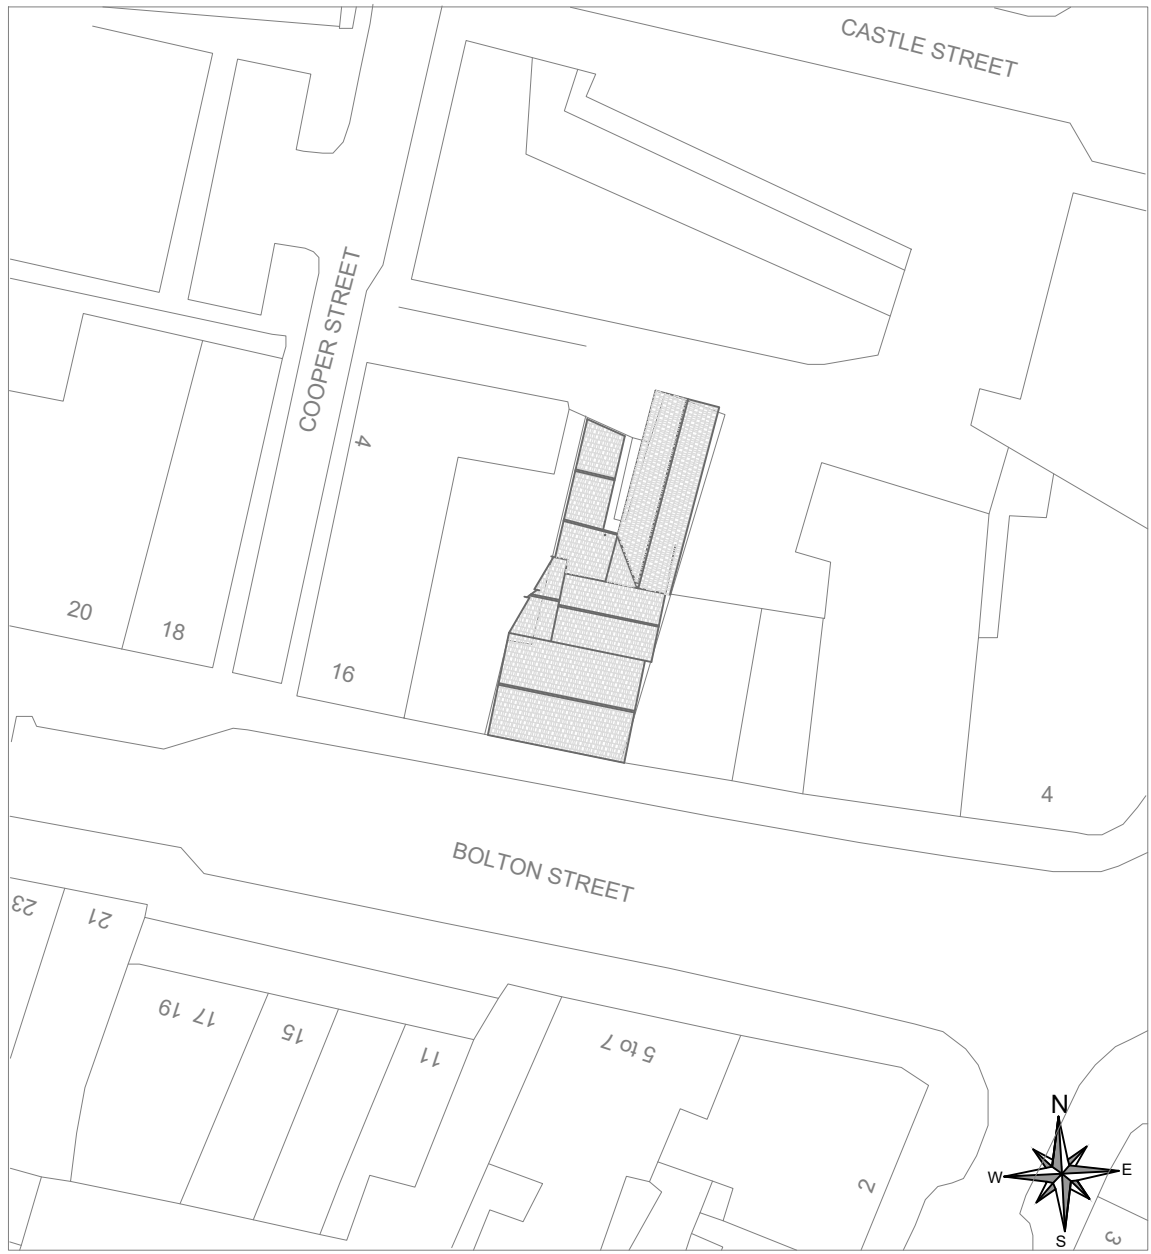


PROPOSED SITE PLAN @ Scale: 1: 500
(NO CHANGE)

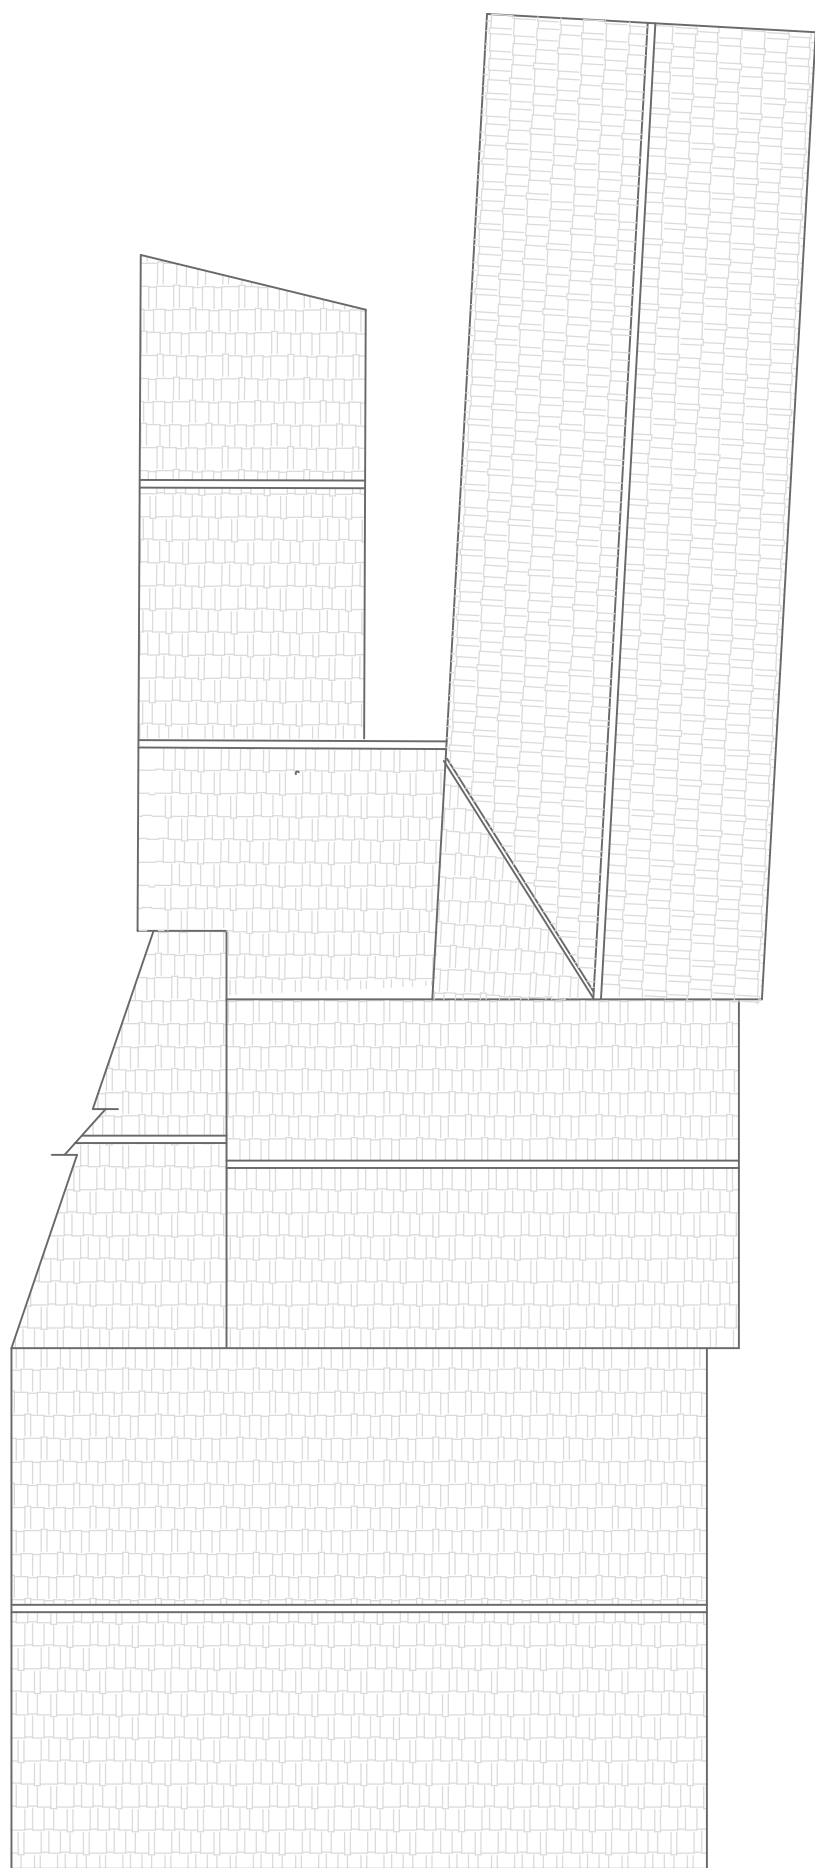


PROPOSED SITE PLAN
(NO CHANGE)

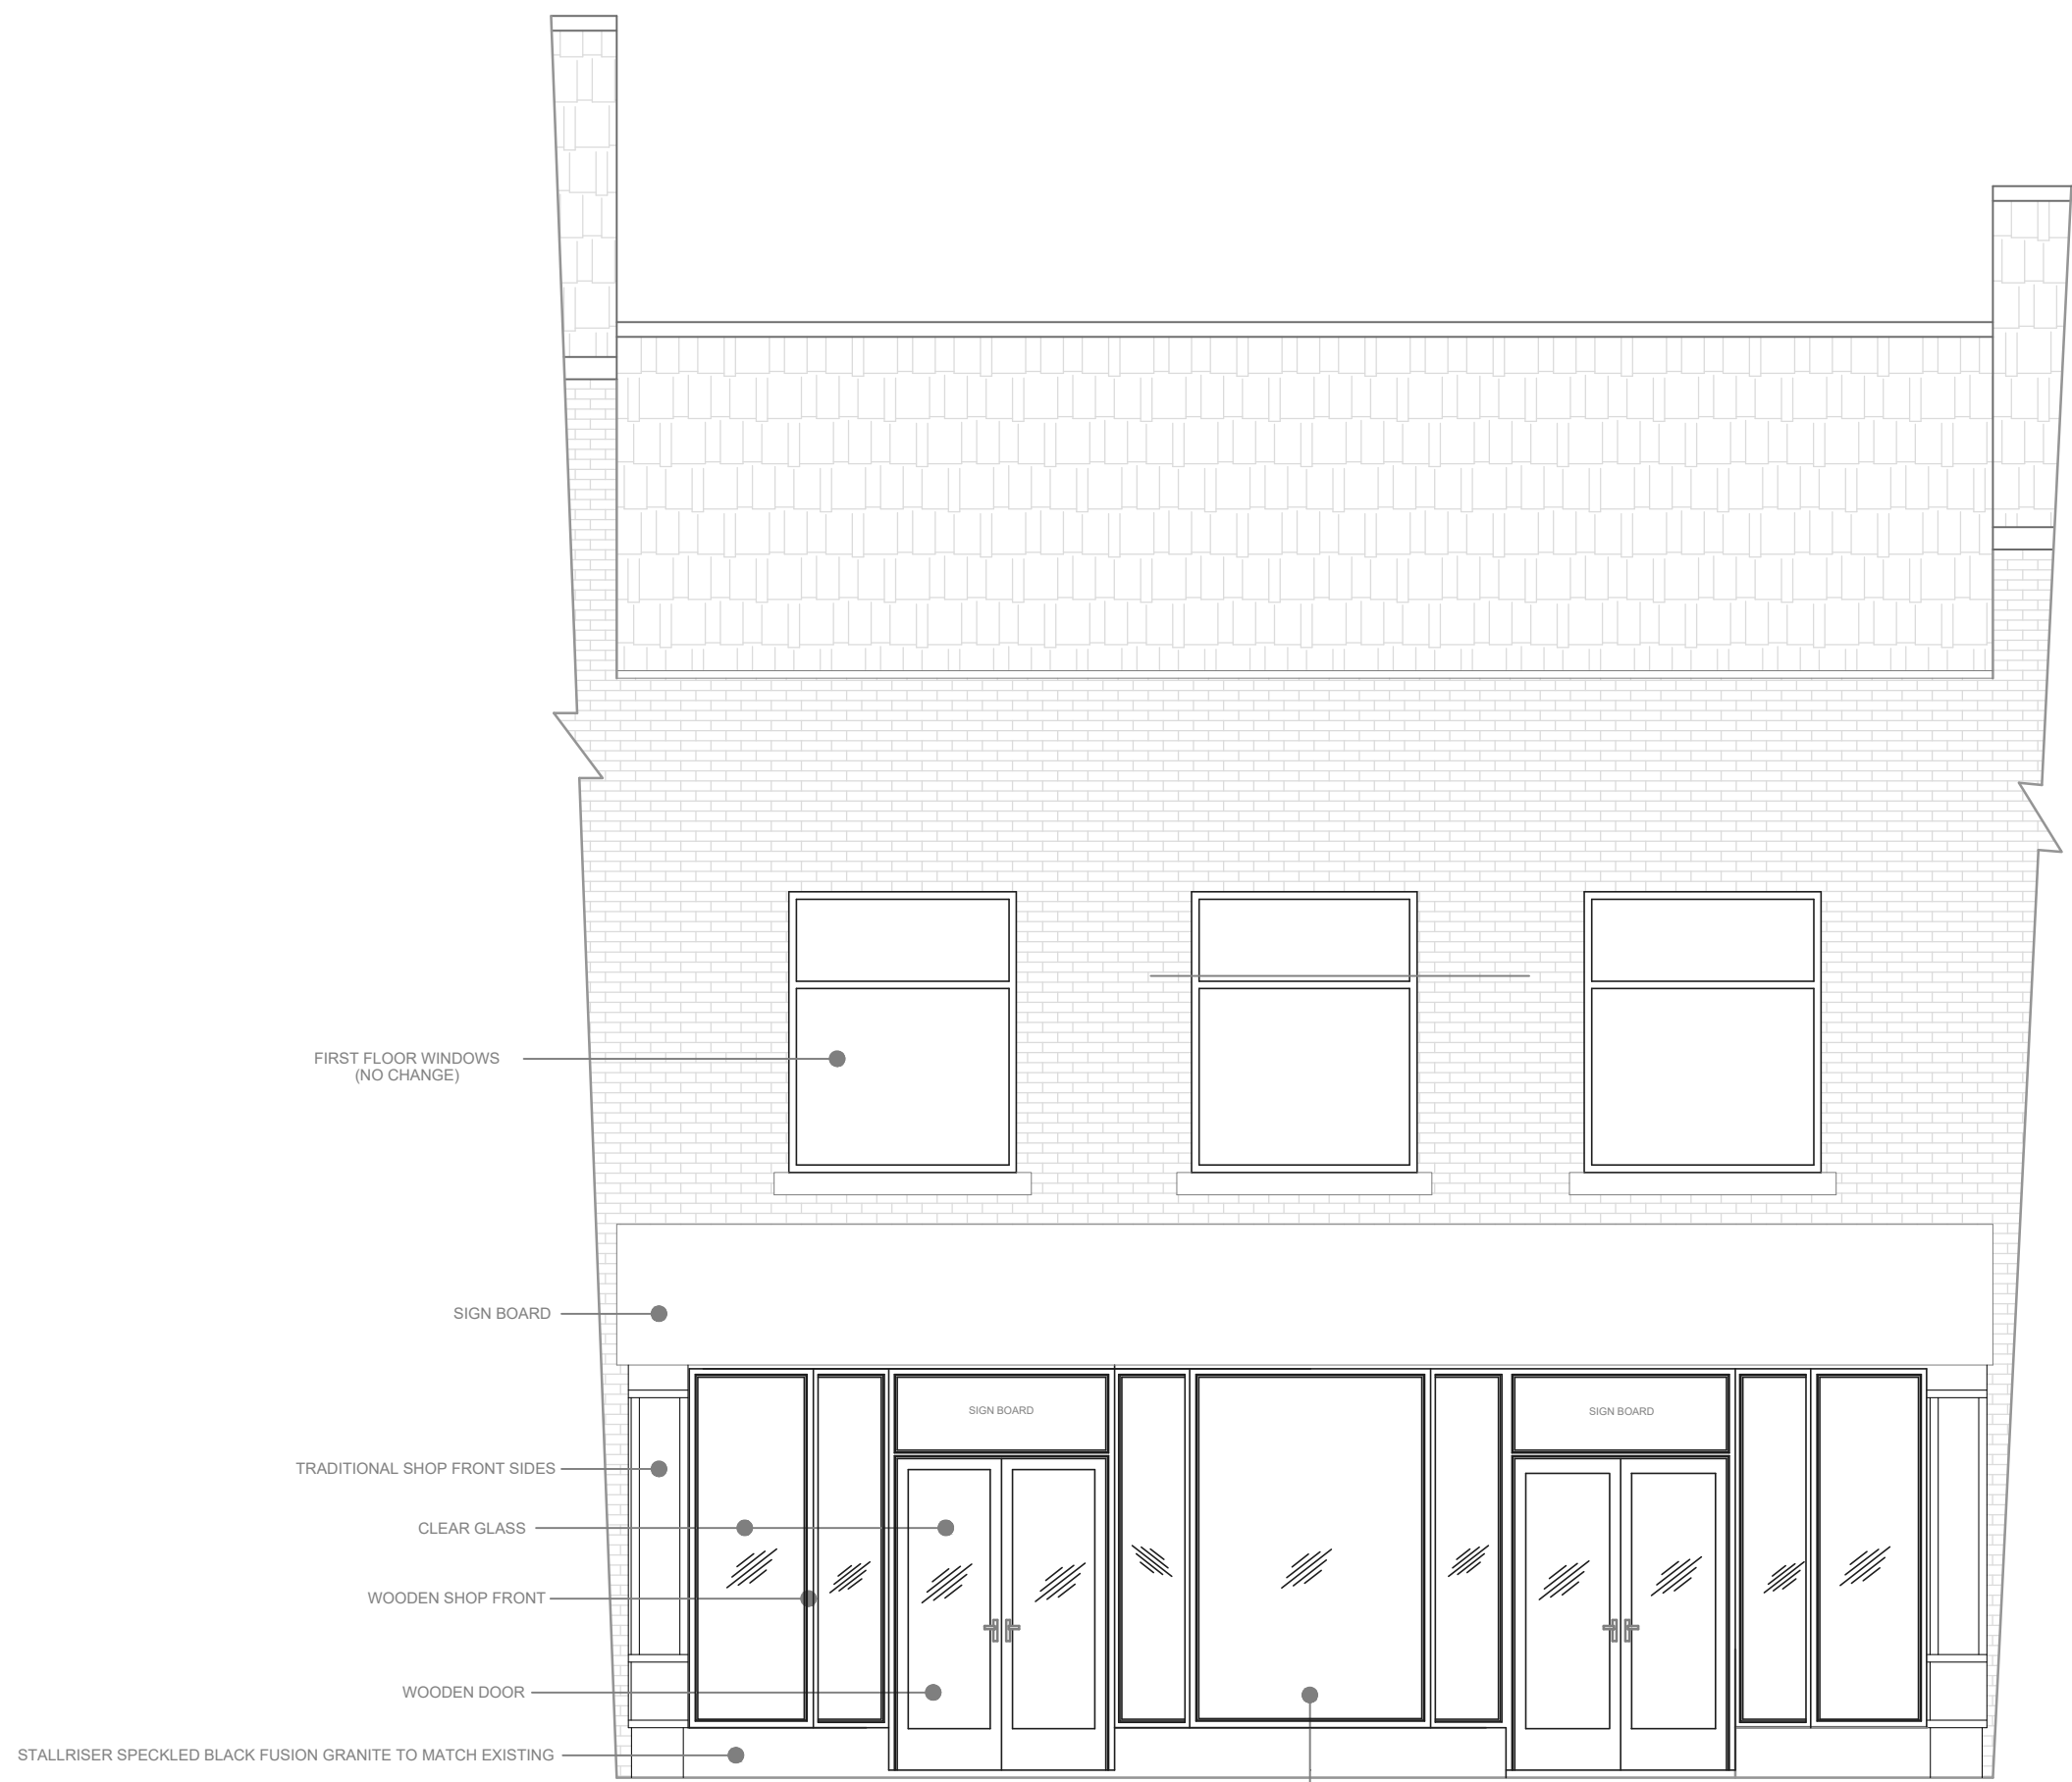



PROPOSED FRONT ELEVATION @ SCALE 1 : 50

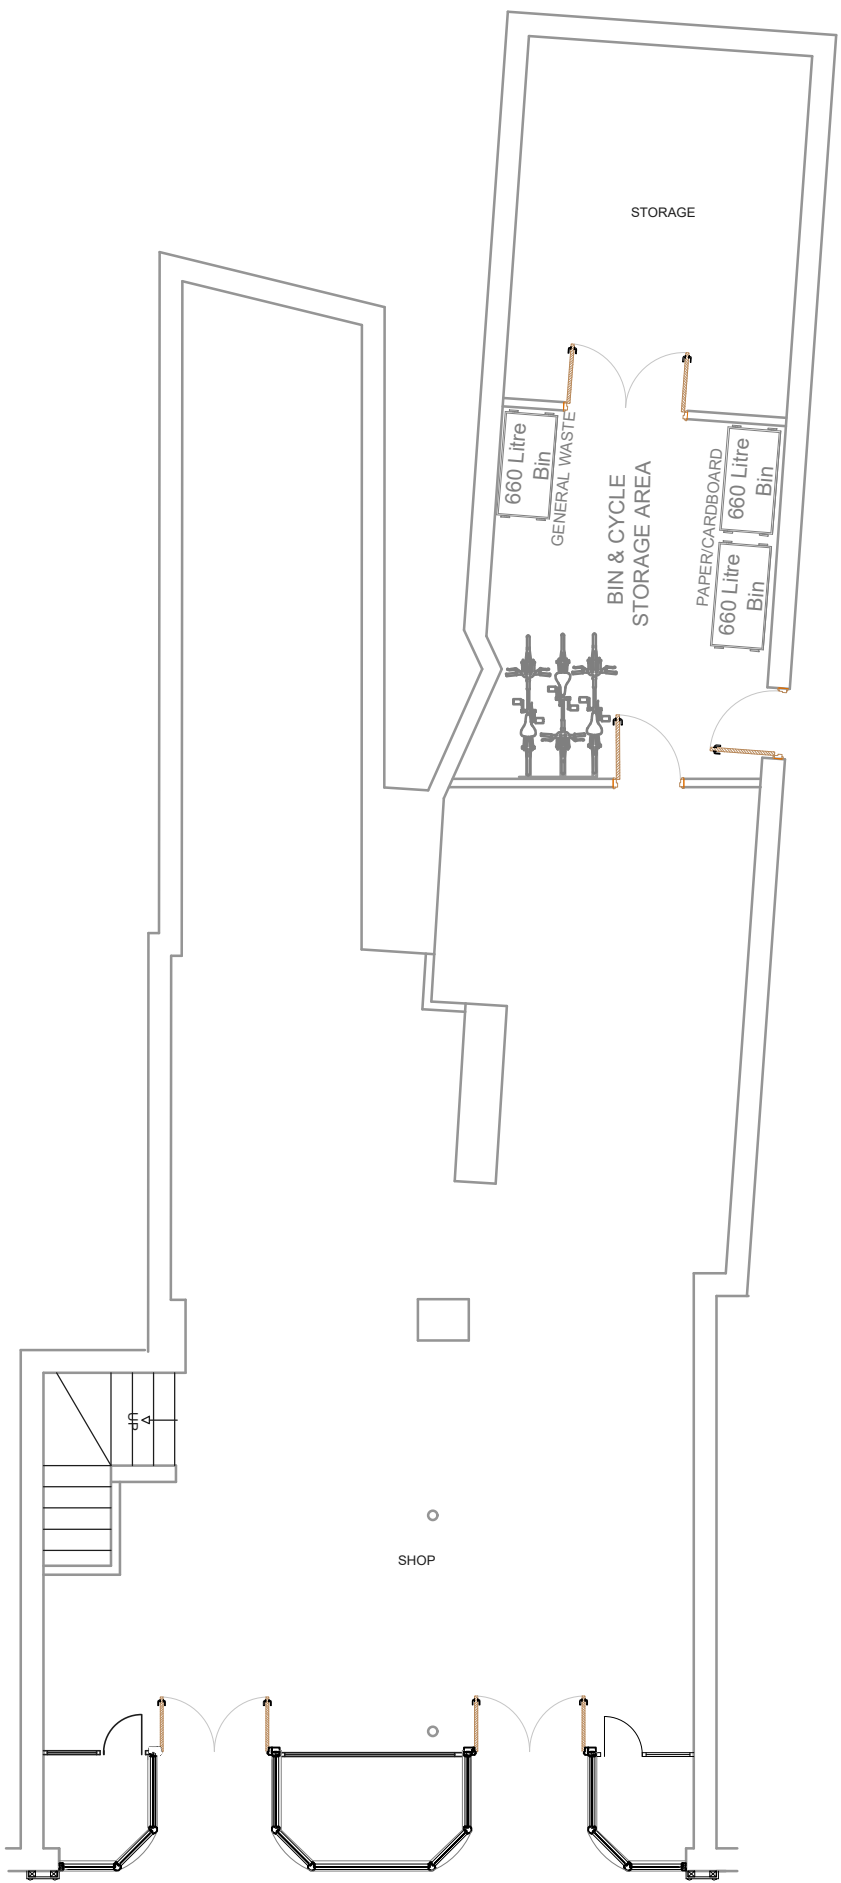

PROPOSED GROUND FLOOR PLAN

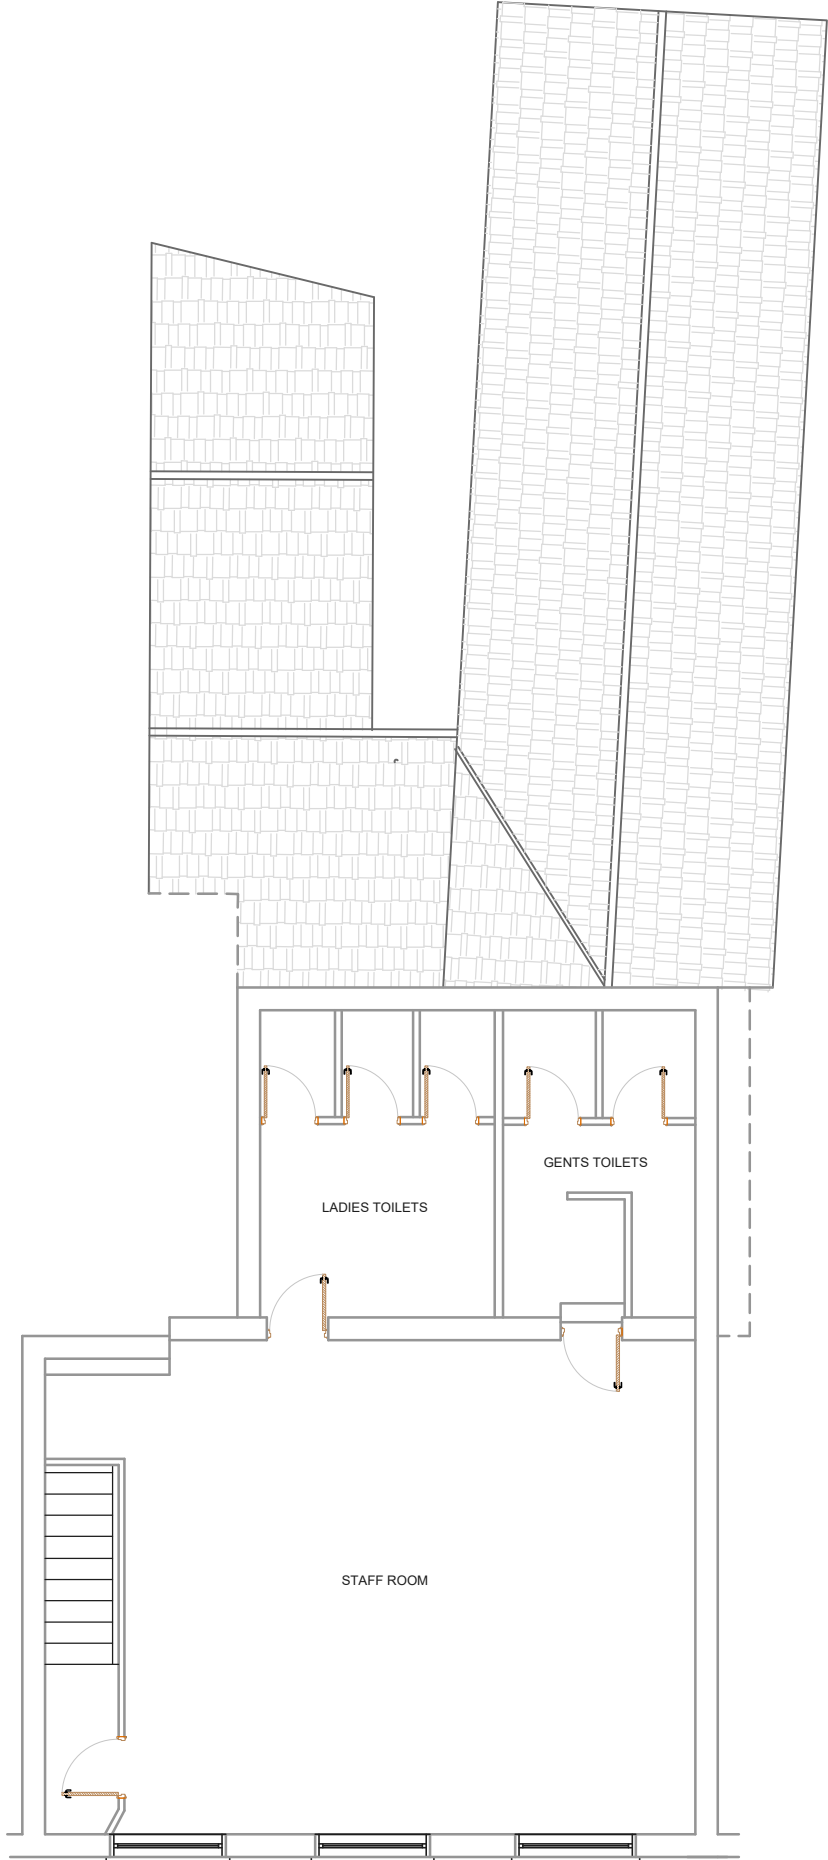

PROPOSED FIRST FLOOR PLAN
(NO CHANGE)

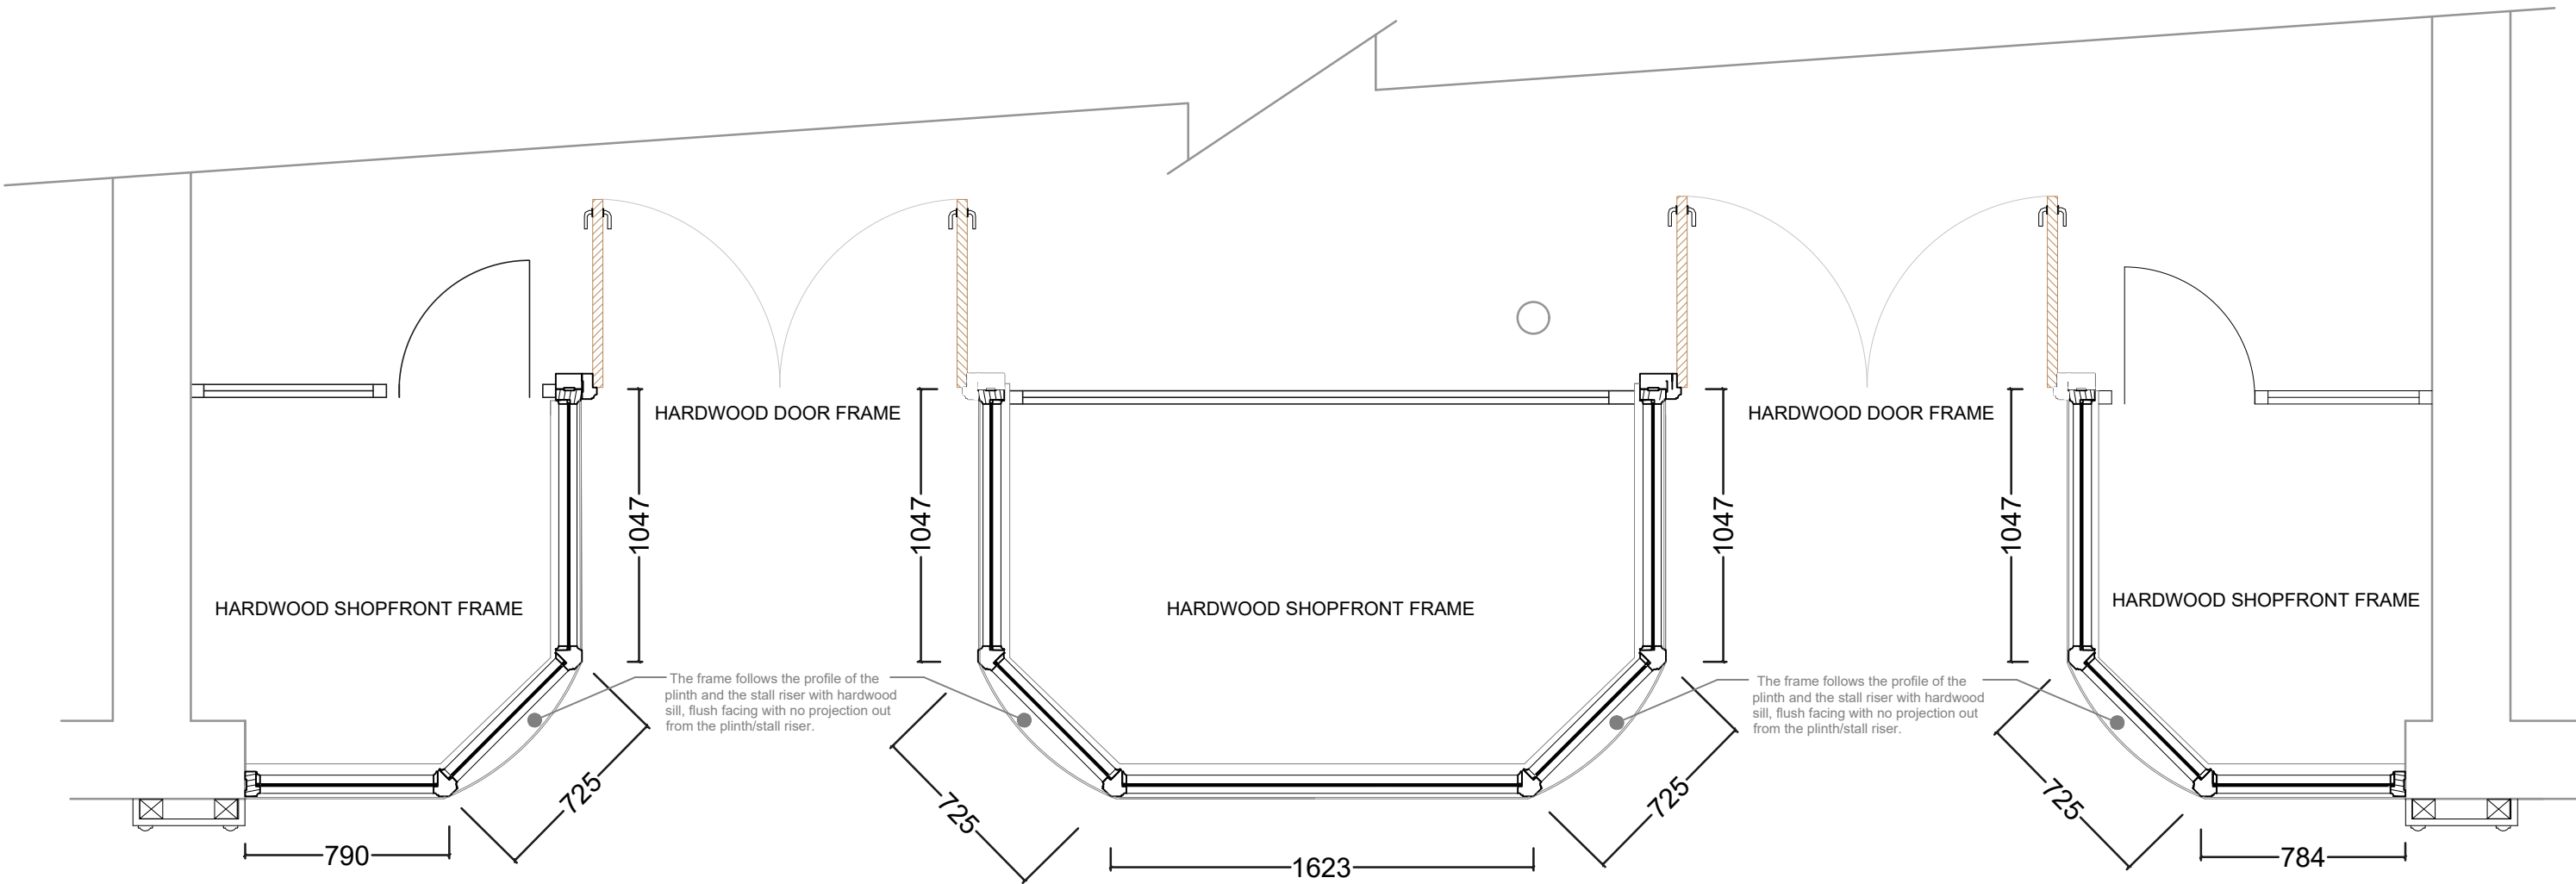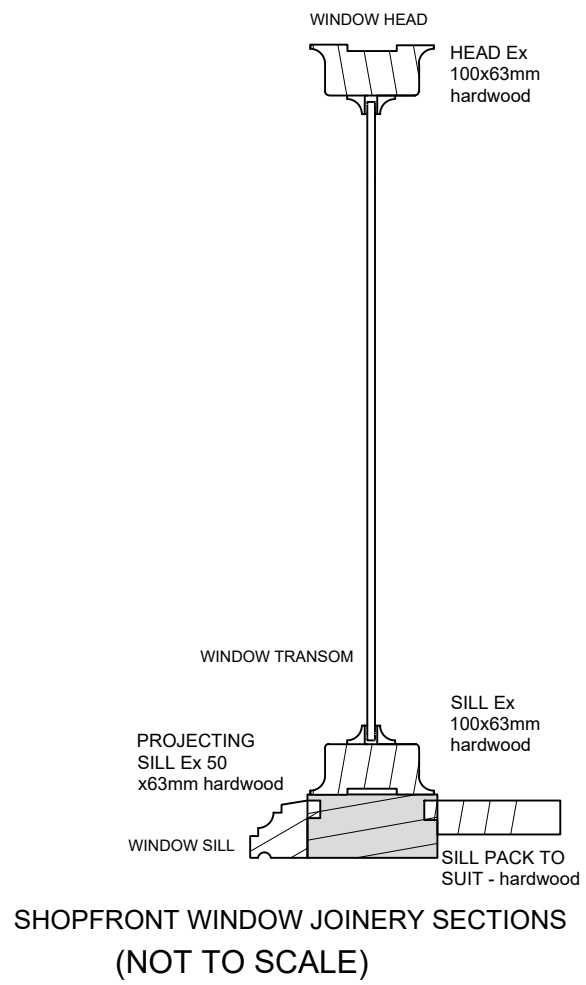

PROPOSED SHOP FRONT PLAN @ SCALE 1:25

0 5m 10m

Planning Services email: ipsuk@live.co.uk	2A Cook Street, Bury, Lancashire, BL9 0RP, 0161 8717405	Proposed Floor plans and Elevation of 12 Bolton Street, Bury BL9 0LQ	Scale : 1 : 100 on A1	All Dimensions in Meters	REV: A	Date: 06/10/2025	Proposed
					REV: B	Date: 20/10/2025	
					REV: C	Date: 30/01/2026	
					SHT 3 of 3		
Ref.: IPS/R/12/BL90LQ		Date : 08/07/2025					

Policy JP-C2: Digital Connectivity
To comply with Policy JP-C2, the premises will have an internet provider such as BT and Sky.
This will be full fibre optic connectivity. The premises' wifi will only be for the establishment
and its customers, NOT for the public.

This drawing is the property of IPS Architects and copyright is reserved by them.
This drawing is not to be copied or disclosed by or to any unauthorized person without the prior written consent of IPS Architects.
Do not scale from this drawing.
All dimensions are to be checked on site prior to construction, manufacture of any components and ordering of materials and equipment.
Any discrepancies are to be reported to the architects for clarification.
All materials and workmanship to be accordance with the current British Standards and codes of practice.
This drawing is to be read in conjunction with all relevant Architectural Structural Engineers, Mechanical Engineers, Electrical Engineers and Specialist drawings and specifications.