




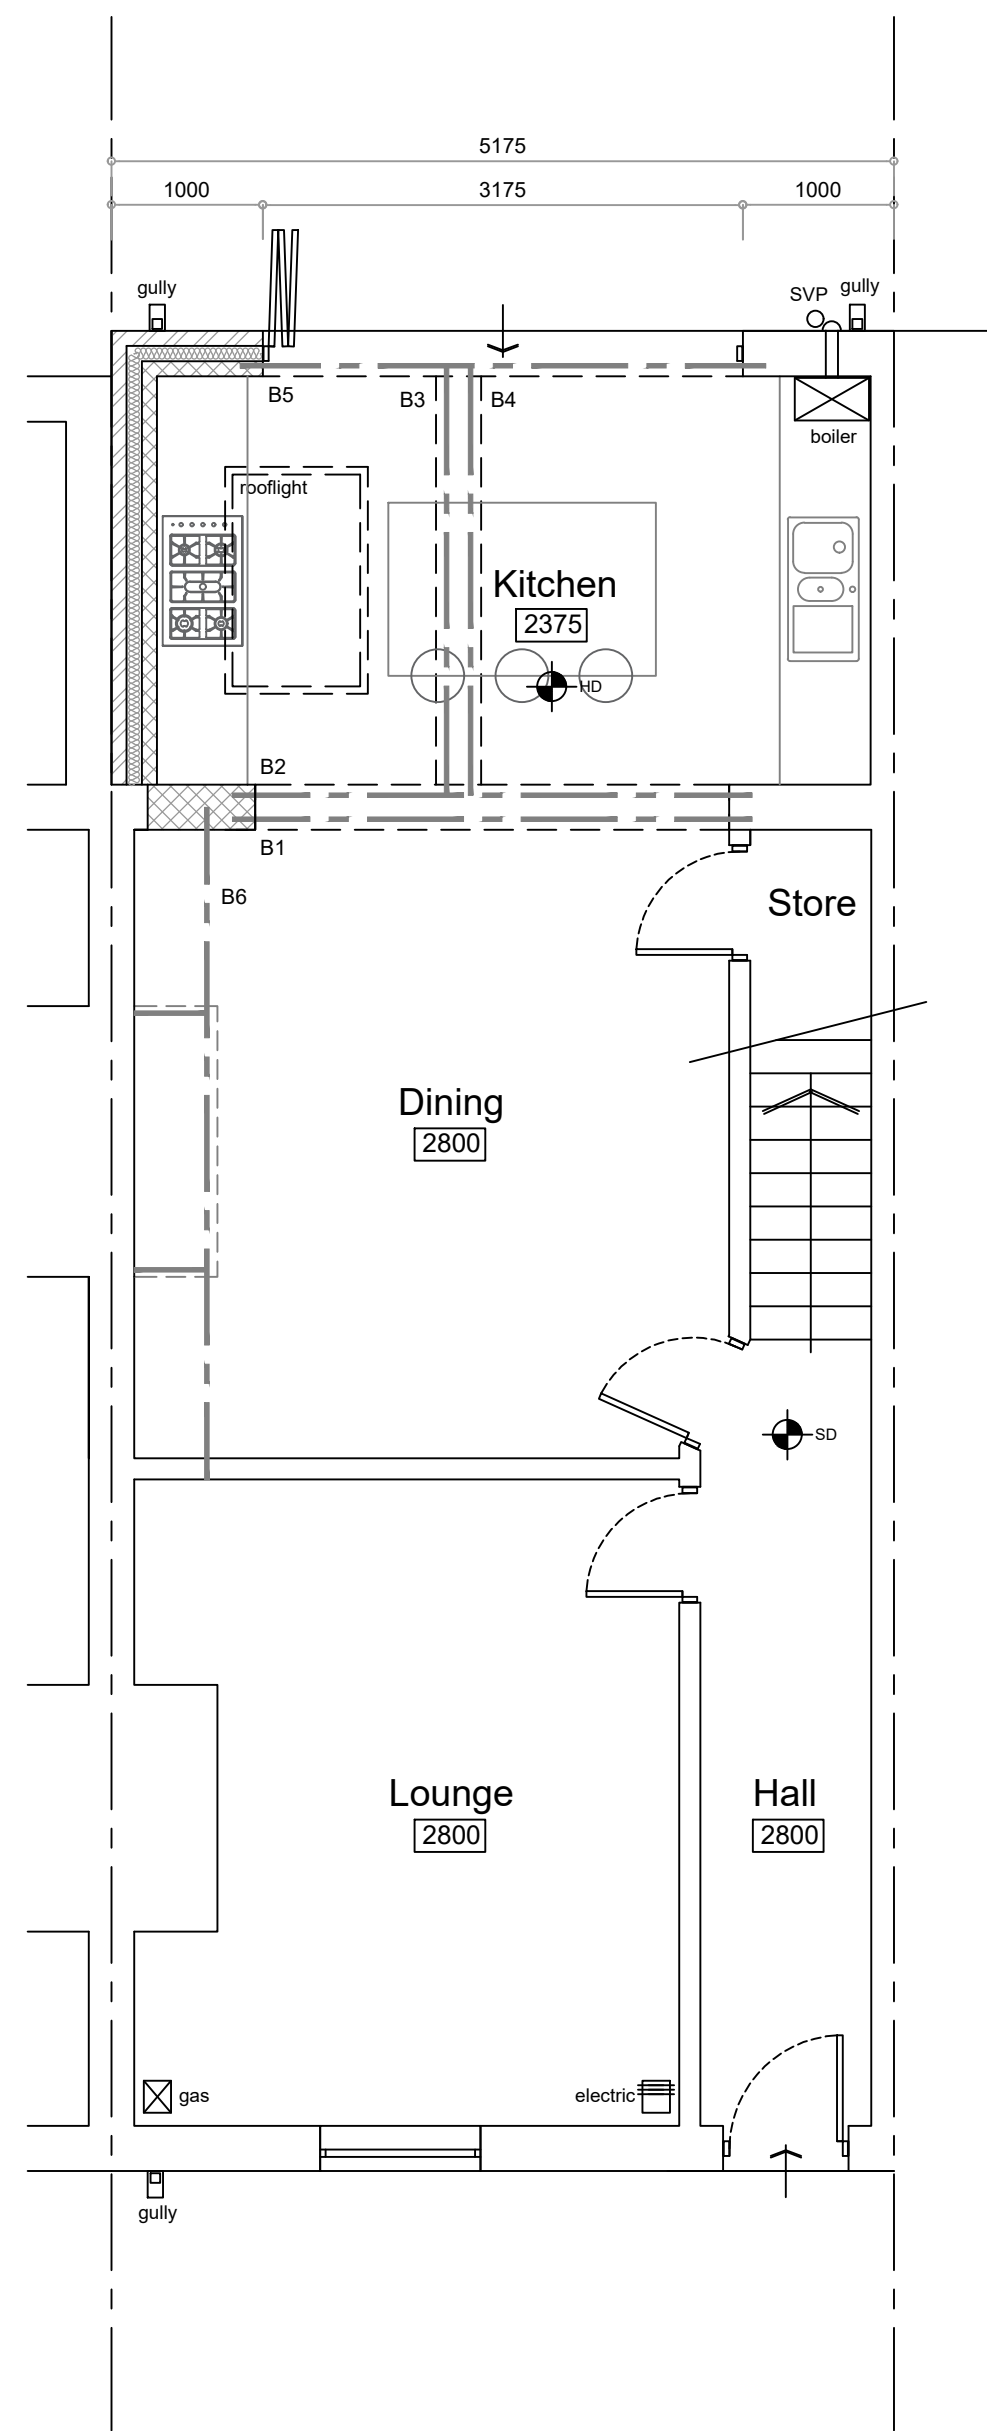


Ground Floor Plan 1:50

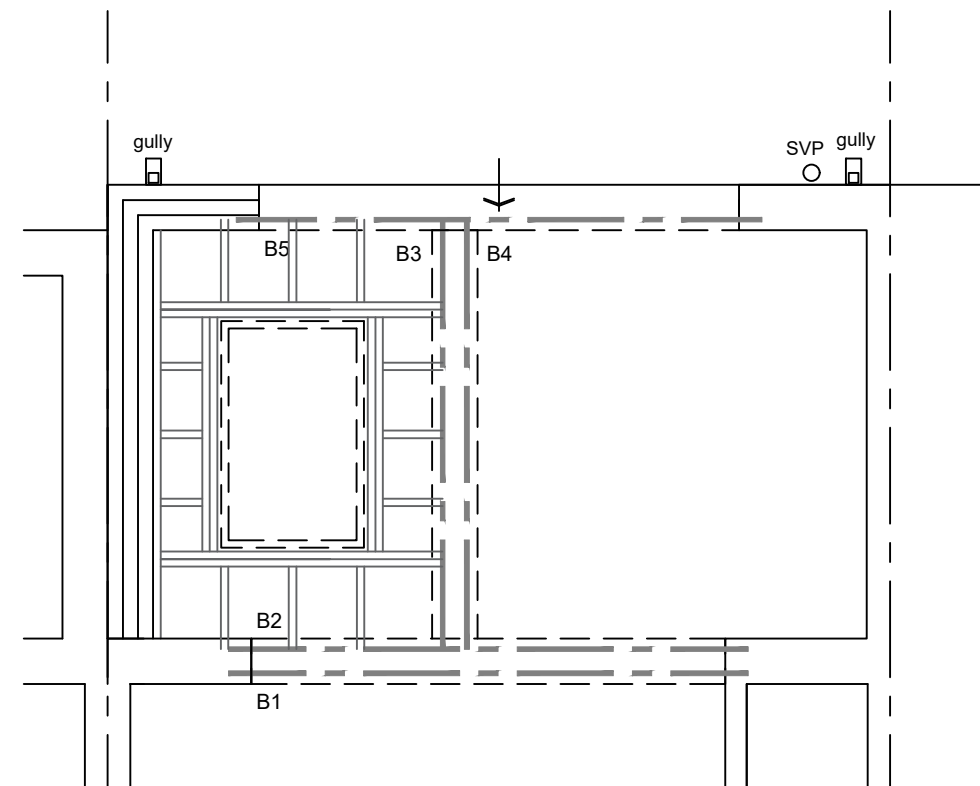


Roof Structure 1:50

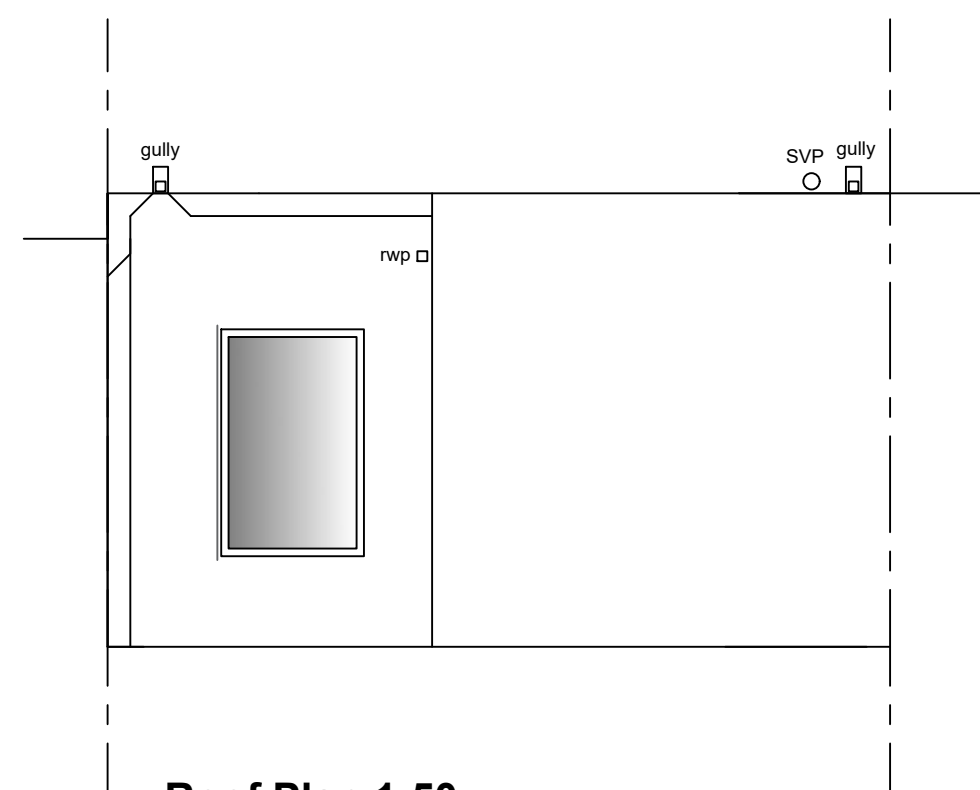

Roof Plan 1:50

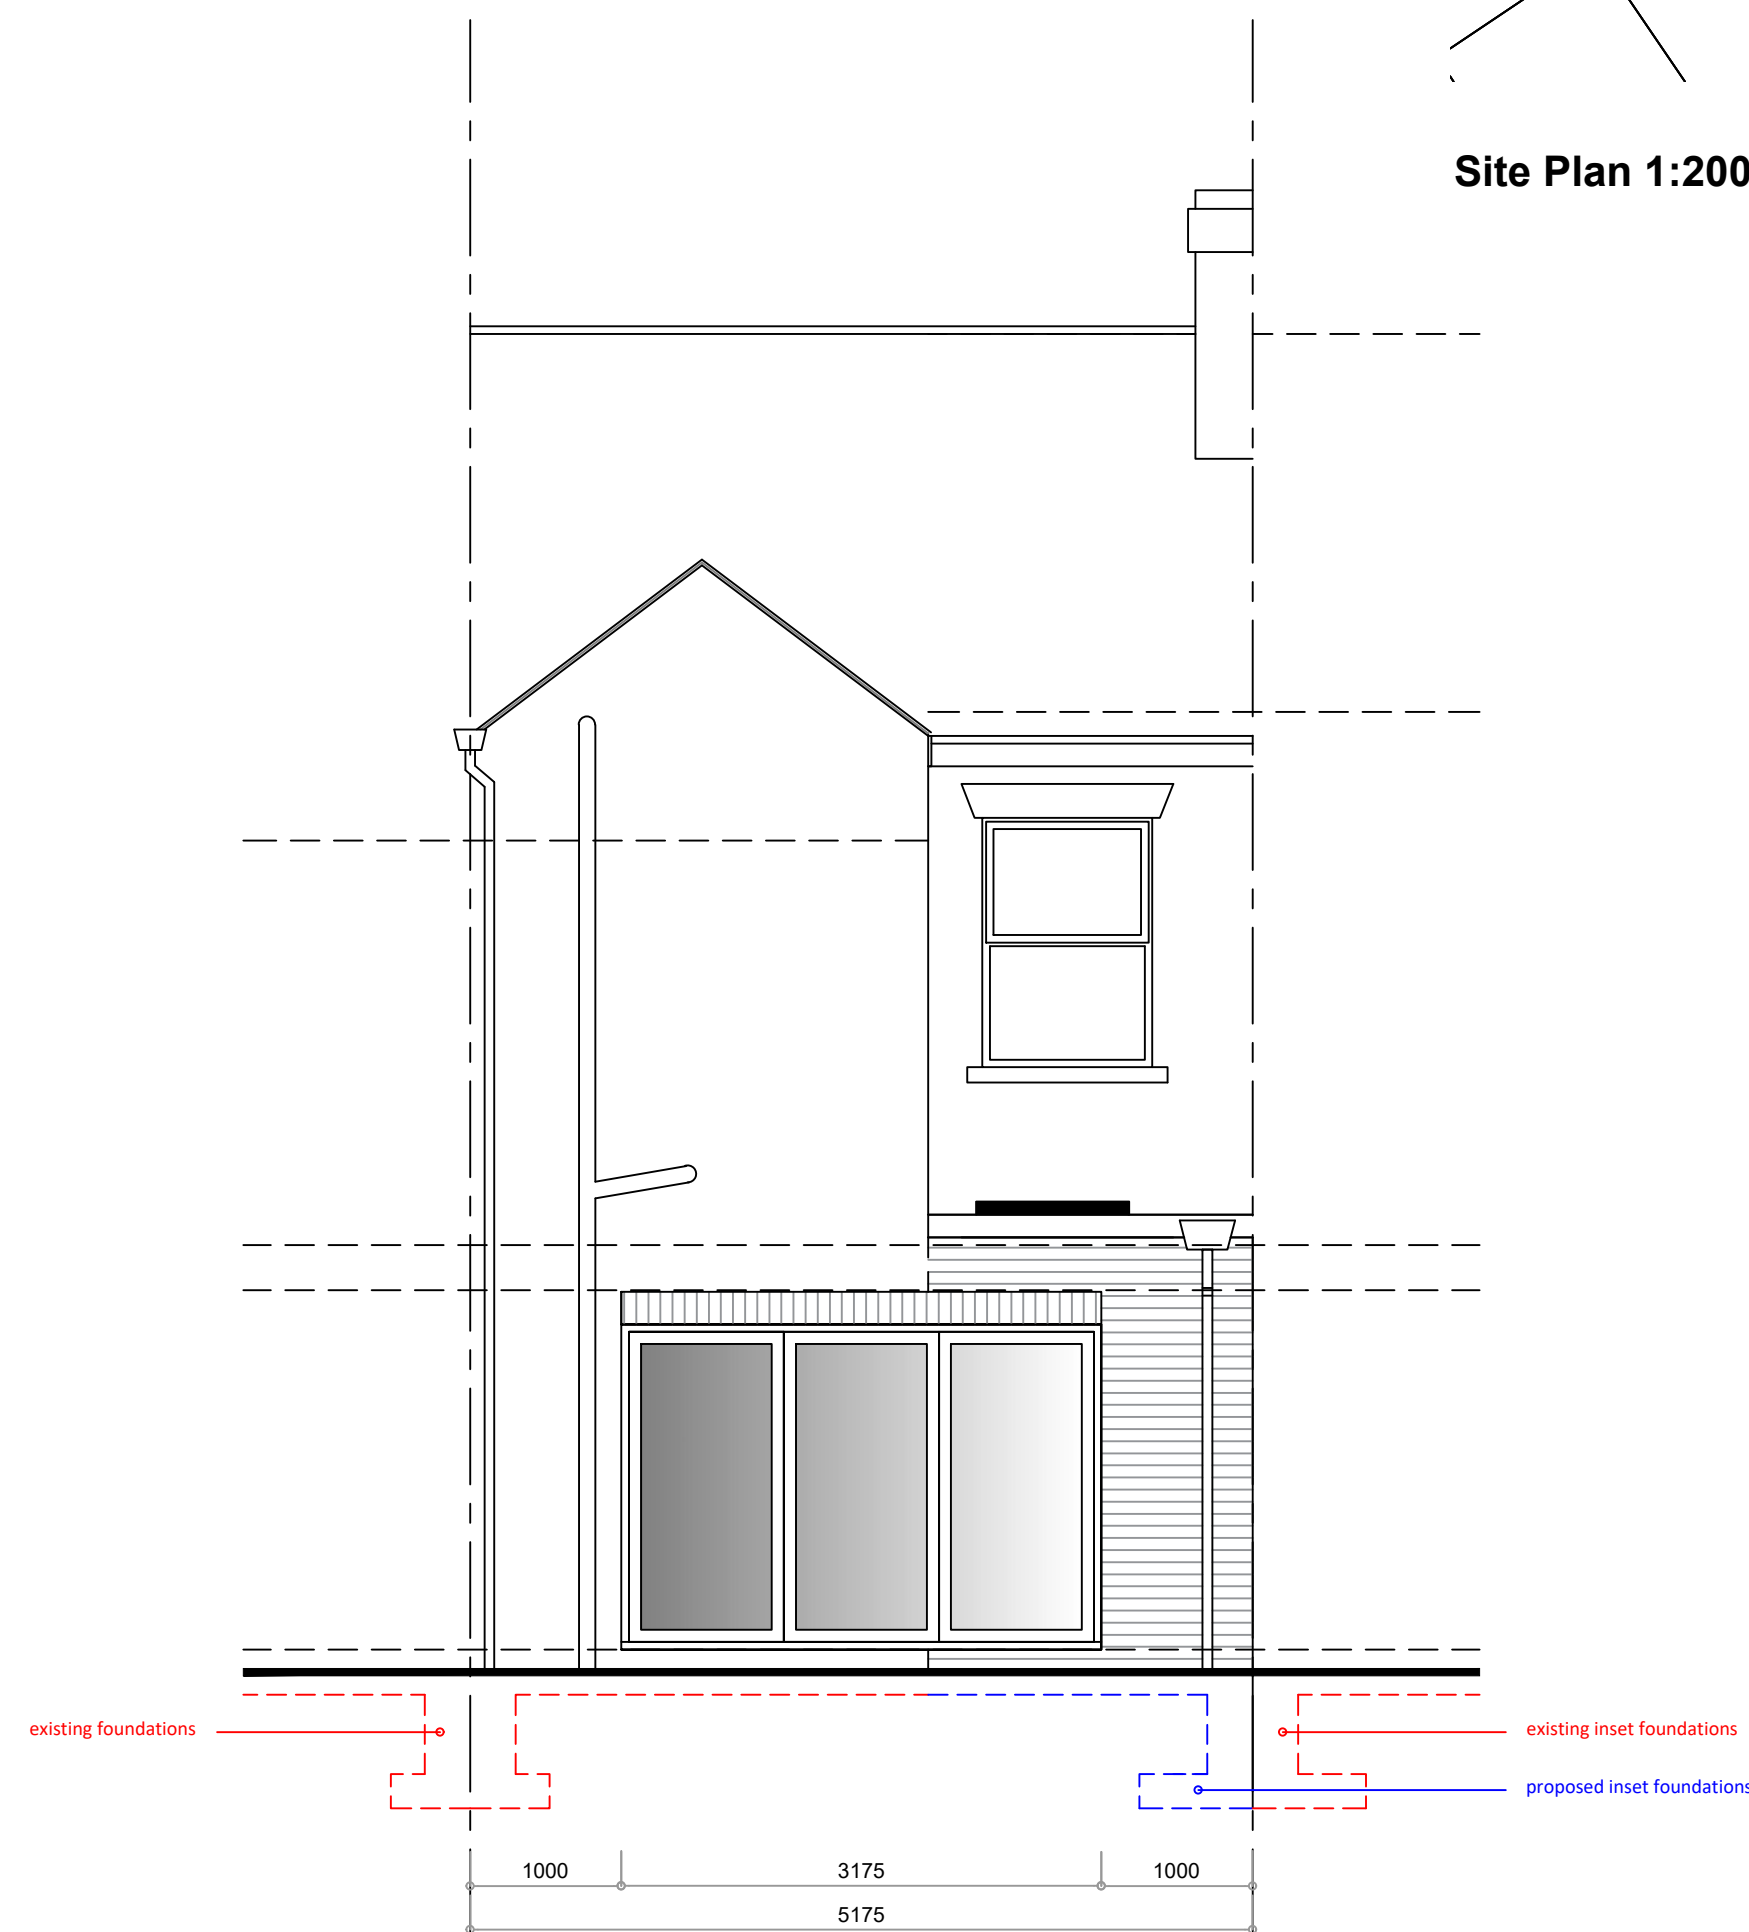

Rear Elevation 1:50

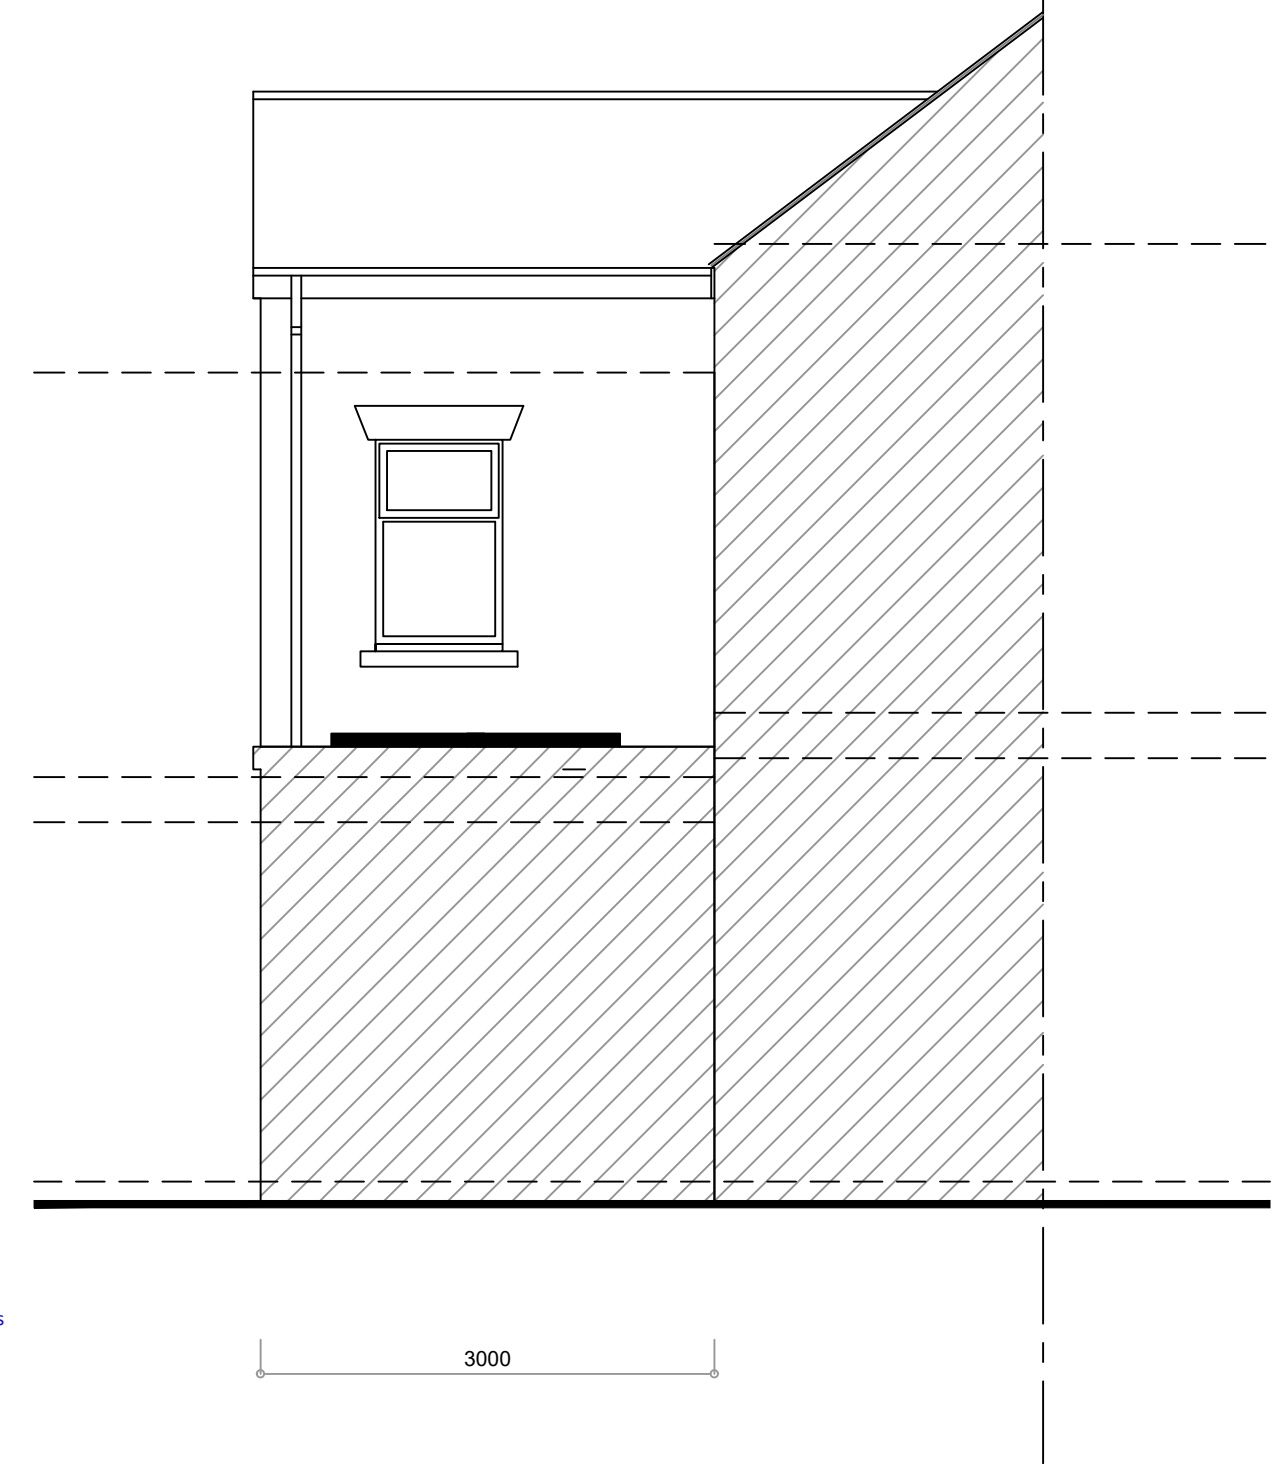


Rear Right Elevation 1:50



Site Plan 1:200

44 IRWELL STREET, RADCLIFFE, M26 1LR

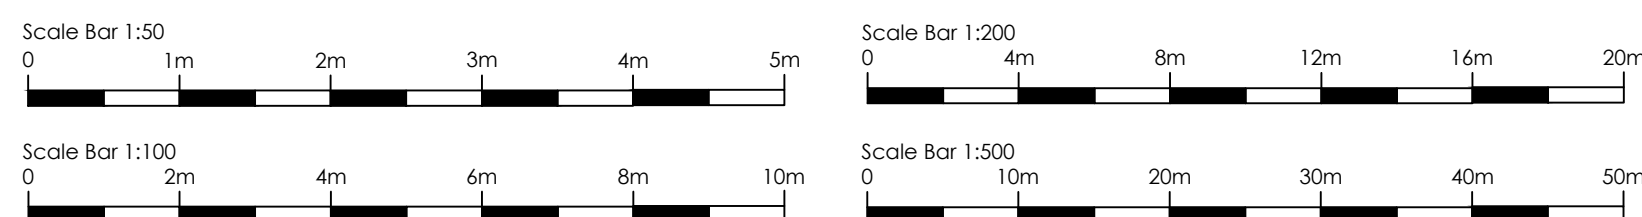

This drawing is the copyrighted. Contractors must check all dimensions on site.

Rev A Date 06.01.25 Description Planning amendments - foundations shown

job 44 Irwell Street, Radcliffe, M26 1LR
title Proposed Plans & Elevations

Paul & Rachel Mercer
date 10/24
scale 1:100 1:50 @ A1
revision

drawing no 02
A B C D E