


A3 Size


Scale 1:100

FOR PLANNING PURPOSES ONLY. USE FIGURED DIMENSIONS ONLY. SUBJECT TO SITE SURVEY AND ALL NECESSARY CONSENTS. ALL DIMENSIONS TO BE CHECKED BY USER AND ANY DISCREPANCIES, ERRORS OR OMISSIONS TO BE REPORTED TO THE ARCHITECT BEFORE THE WORK COMMENCES. THIS DRAWING IS TO BE READ WITH ALL OTHER RELEVANT MATERIALS

Revision	Notes	Date	Drawn
A			

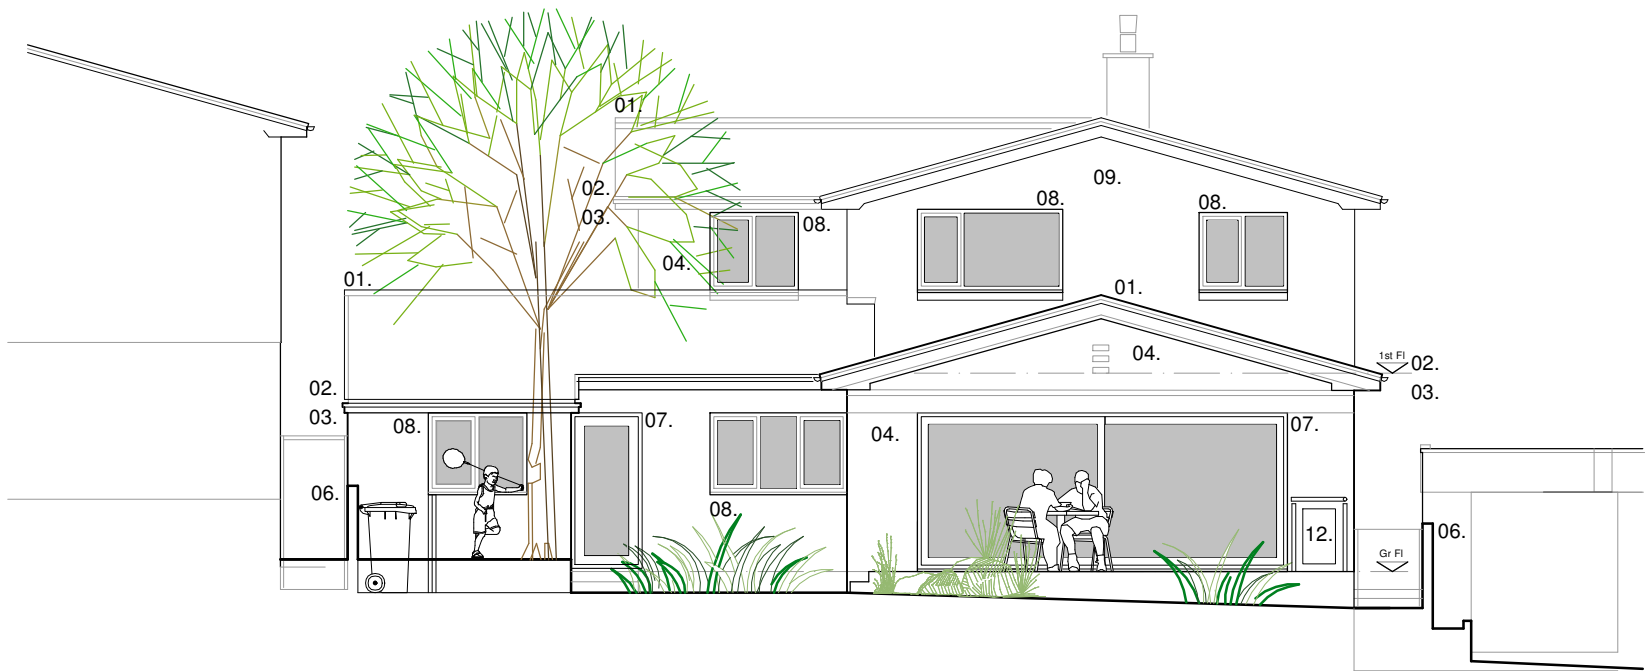

Proposed North Elevation

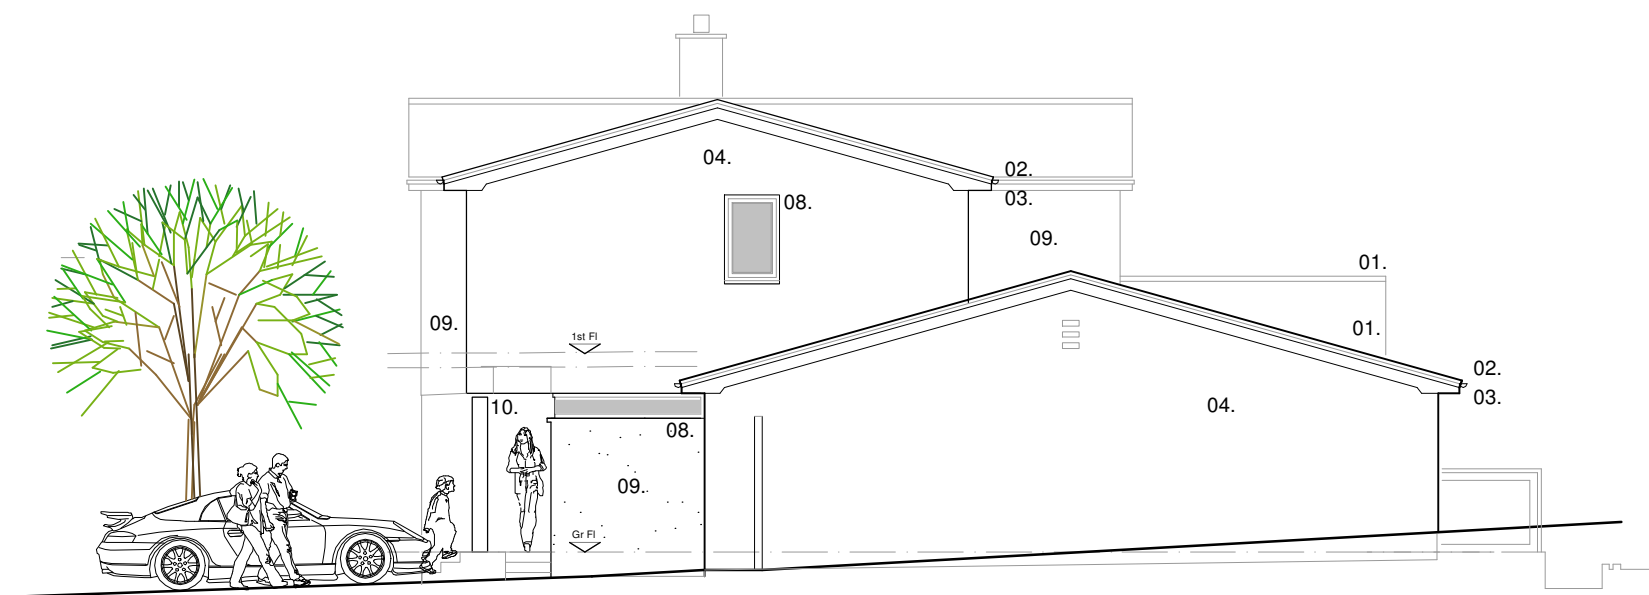

Proposed East Elevation

LEGEND

- 01. Concete interlocking tiles
- 02. Rainwater good to match existing
- 03. Timber soffits and fascias to match existing
- 04. Brickwork
- 05. Rooflight
- 06. Concrete post and timber panel fence
- 07. Aluminium glazed doors
- 08. uPVC windows
- 09. Render finish
- 10. Galvanised steel post
- 11. Cladding
- 12. Glass balustrade
- 13. Steel garage door

Scale Bar 1:100

FuZED ARCHITECTURE

FuZED A+D, Jactin House, 24 Hood Street, Ancoats, Manchester M4 6WX
T: 0161 724 8006 E: fuzedarchitects@gmail.com W: fuzedarchitects@gmail.co.uk

Project:	227 Sunnybank Road, Unsworth, Bury BL9 8JU
Client:	Mr and Mrs Pearson
Content:	Planning Submission Proposed Elevations

Contract No.	1324
Dwg No.	2.04
Revision	-
Date	July '24