



A3 Size

Scale 1:200

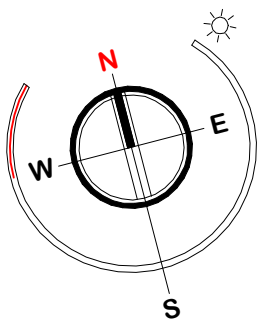

FOR PLANNING PURPOSED ONLY. USE FIGURED DIMENSIONS ONLY. SUBJECT TO SITE SURVEY AND ALL NECESSARY CONSENTS. ALL DIMENSIONS TO BE CHECKED BY USER AND ANY DISCREPANCIES, ERRORS OR OMISSIONS TO BE REPORTED TO THE ARCHITECT BEFORE THE WORK COMMENCES. THIS DRAWING IS TO BE READ WITH ALL OTHER RELEVANT MATERIALS

| Revision | Notes | Date | Drawn |
|----------|-------|------|-------|
| A        |       |      |       |

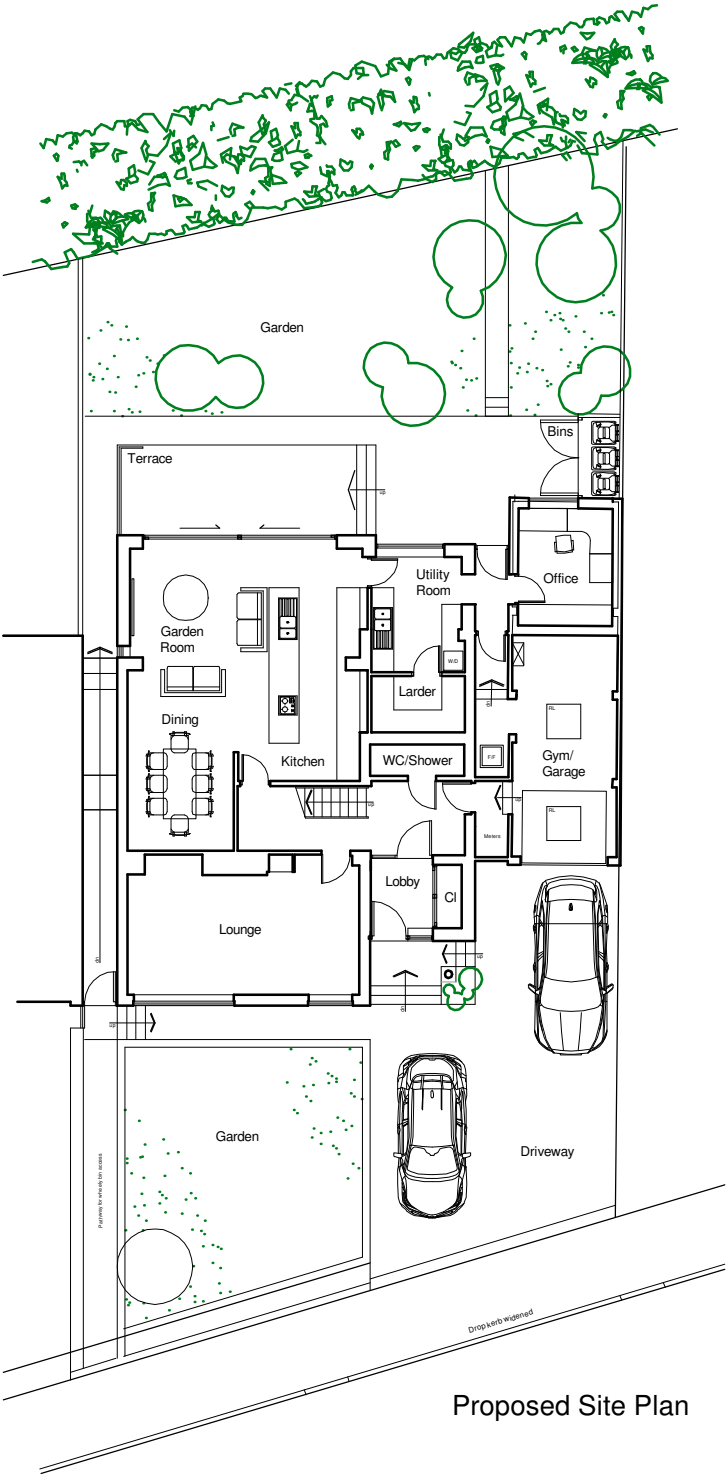

Proposed Site Plan

# FuZED ARCHITECTURE

**FuZED A+D**, Jactin House, 24 Hood Street, Ancoats, Manchester M4 6WX  
T: 0161 724 8006 E: fuzedarchitects@gmail.com W: fuzedarchitects@gmail.co.uk

|          |                                            |
|----------|--------------------------------------------|
| Project: | 227 Sunnybank Road, Unsworth, Bury BL9 8JU |
| Client:  | Mr and Mrs Pearson                         |
| Content: | Planning Submission<br>Proposed Site Plan  |

**DESIGN**

|              |          |
|--------------|----------|
| Contract No. | 1324     |
| Dwg No.      | 2.05     |
| Revision     | -        |
| Date         | July '24 |

Scale Bar 1:200

