

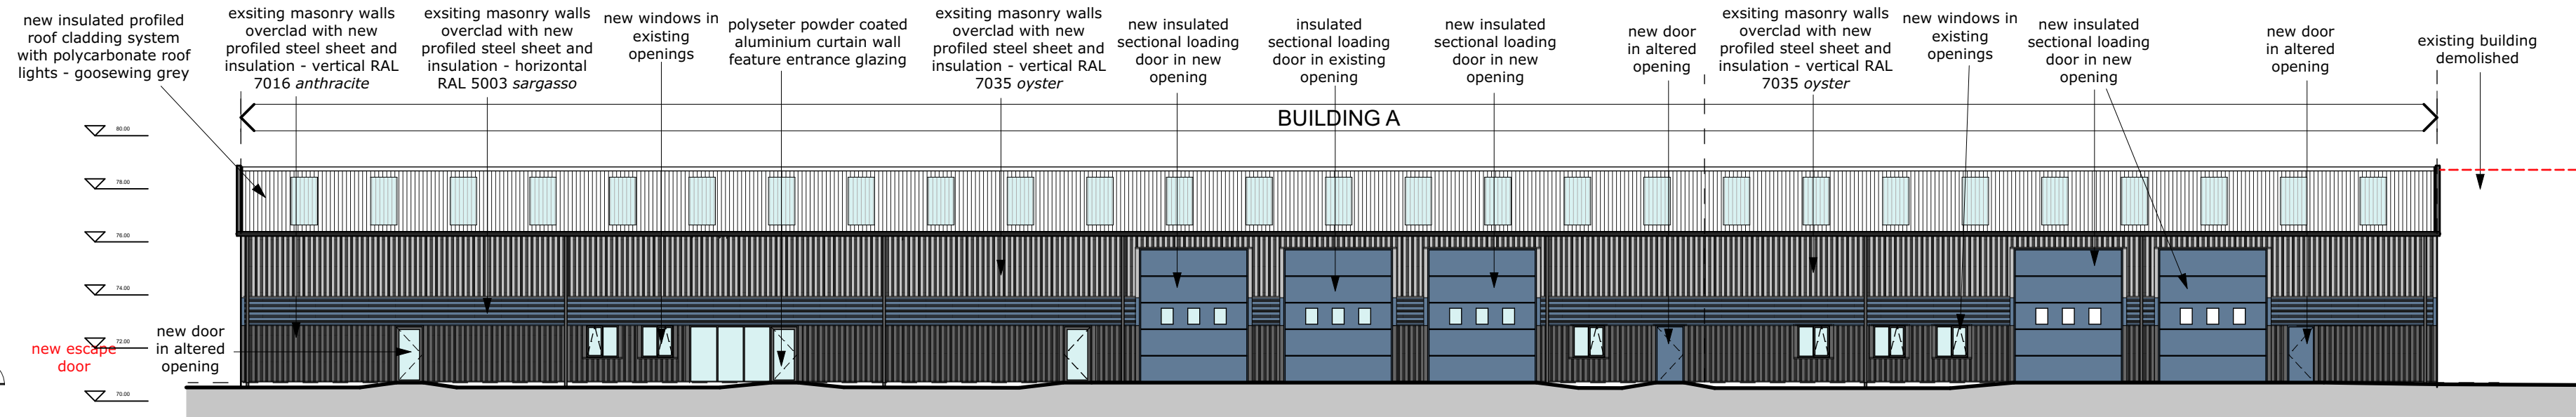



revision notes			
rev	date	by	description
01:	24.07.24	lg	original issue
02:	24.07.24	lg	updated to show as 1 unit with potential future subdivision

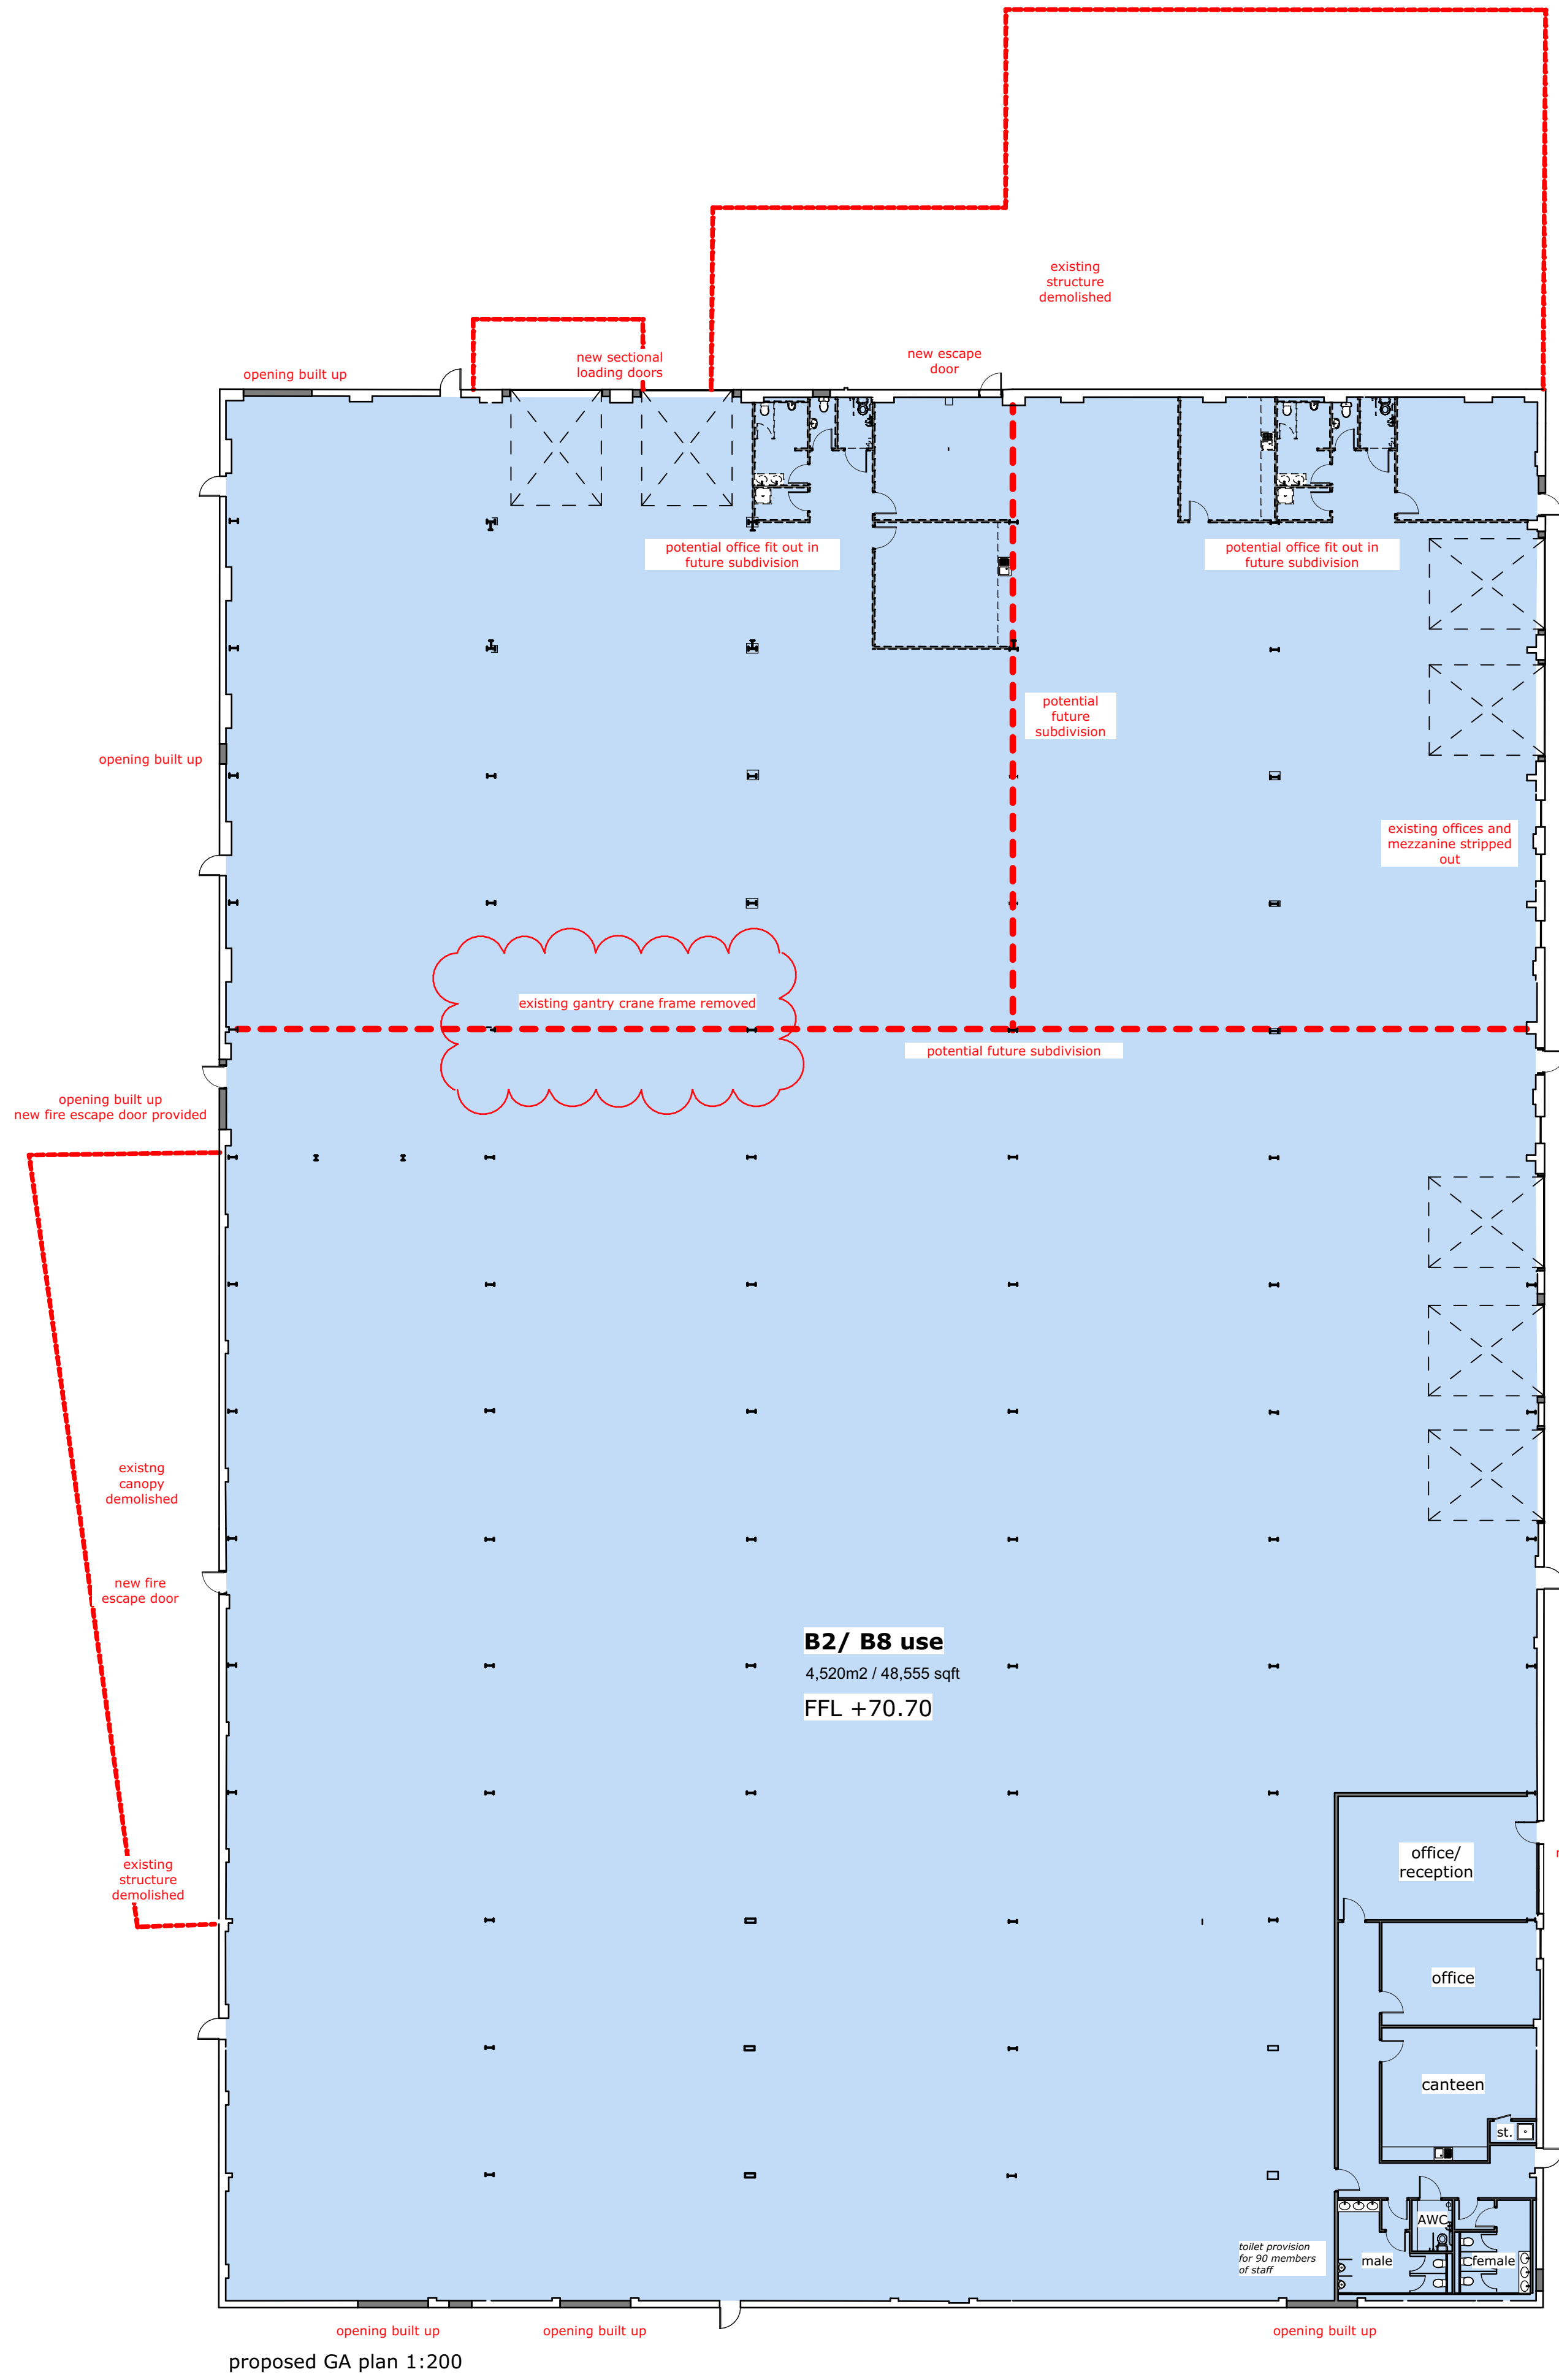


proposed East elevation 1:200

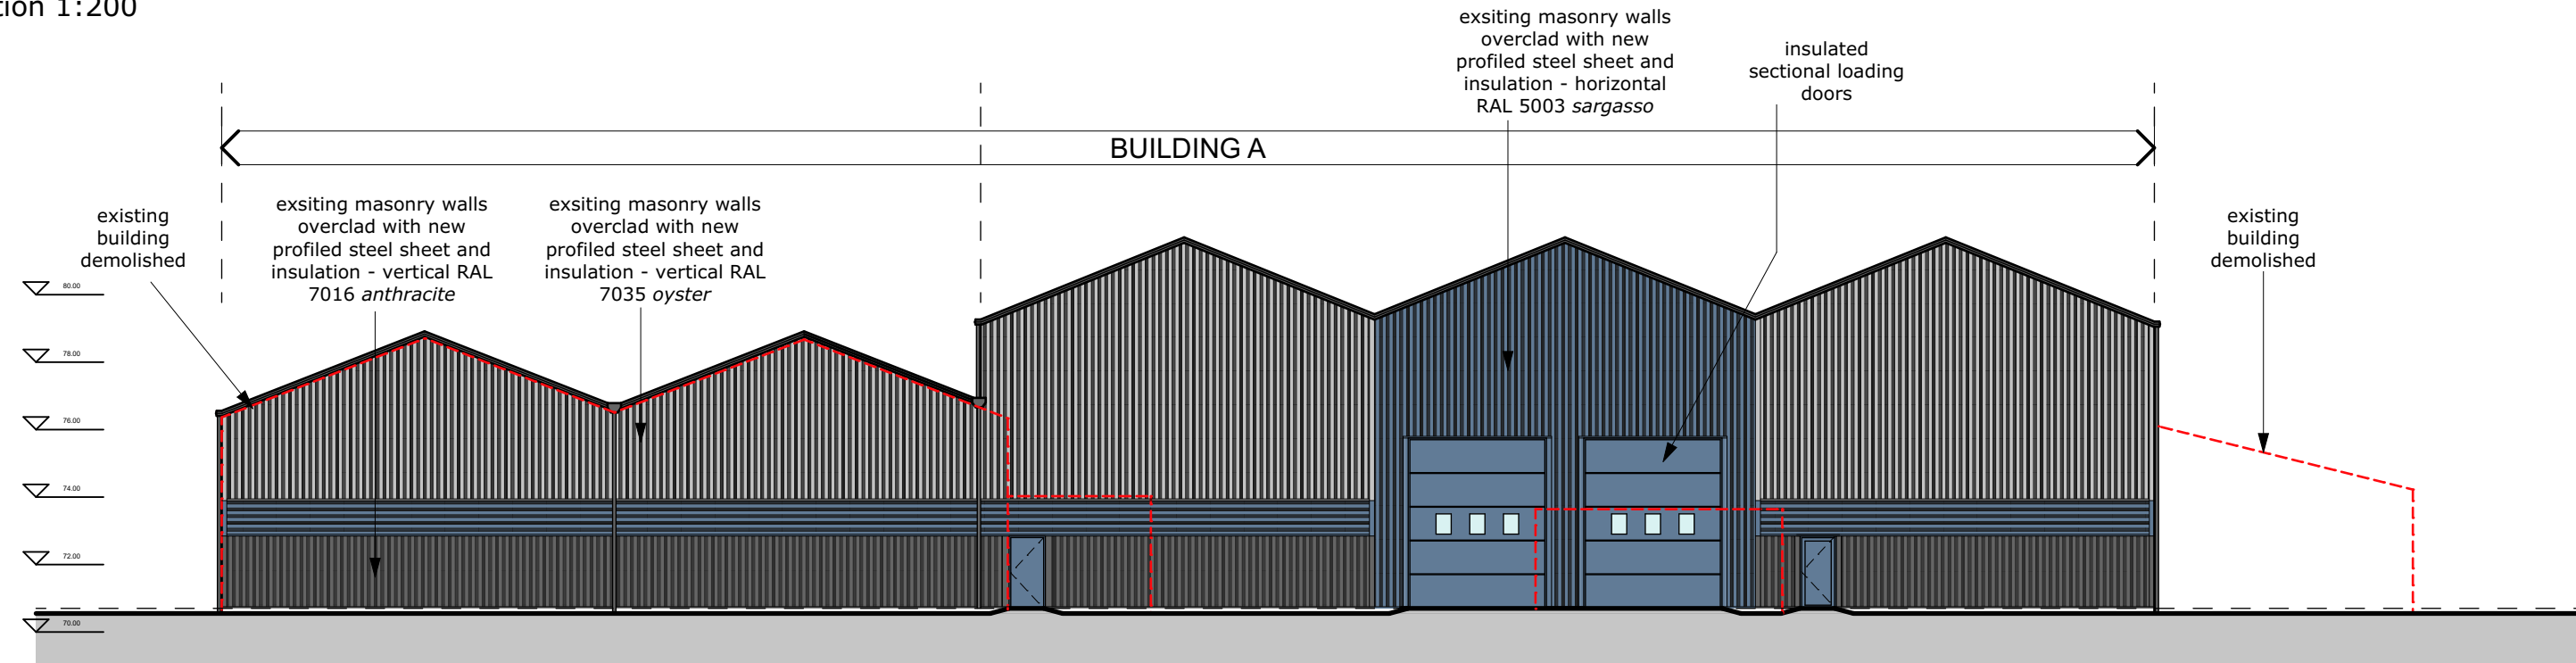

proposed North elevation 1:200

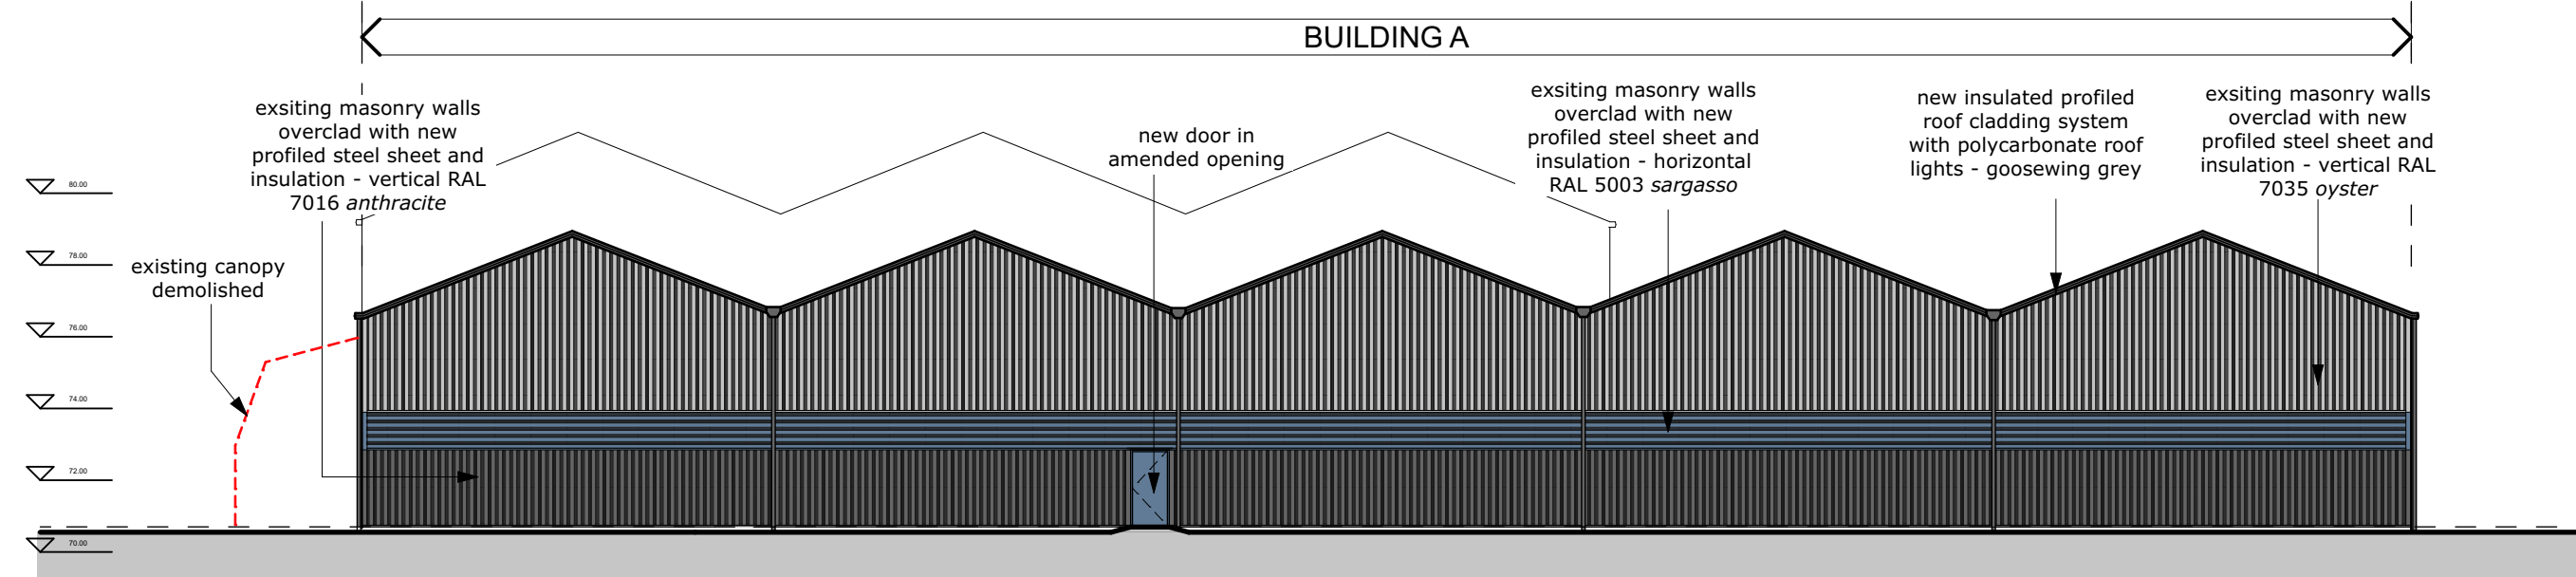

proposed South elevation 1:200

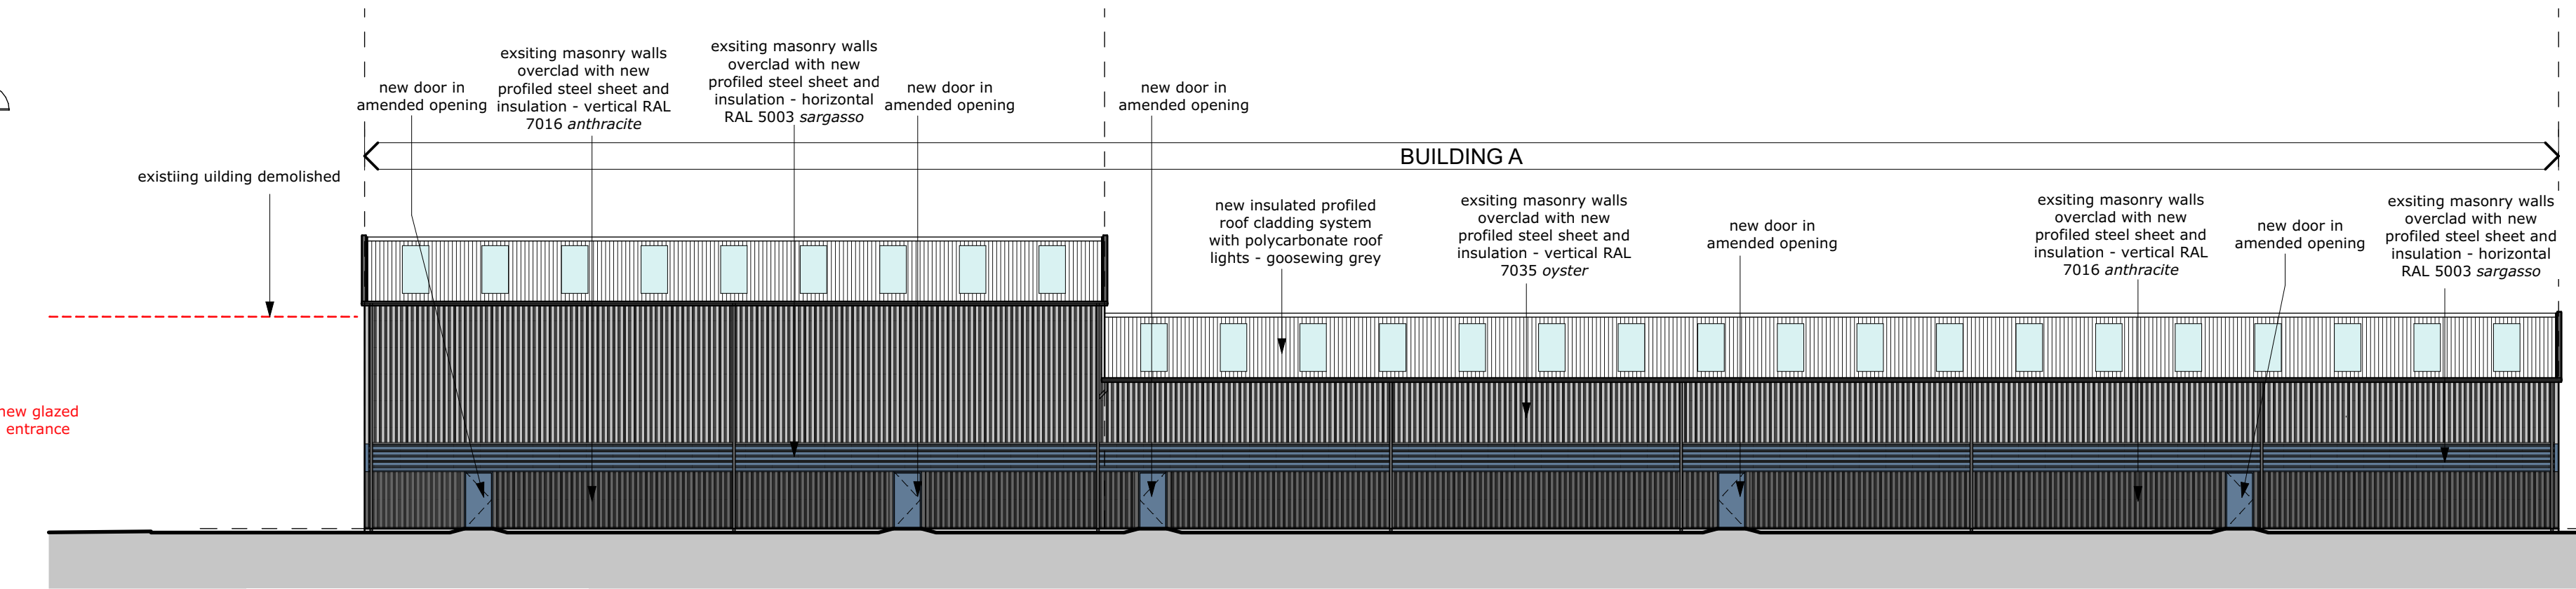

proposed West elevation 1:200

0 2 4 6 8 10 12 14 16 18 20m

scale 1:200



campbell driver partnership
Suite 25, Unit 2
Northlight House
Pendle Road
Brierfield
Nelson
BB9 5FL
01254 297700
www.cdparchitects.co.uk

client:	glic investments
project:	warth industrial park redevelopment
	warth road, bury, BL9 9TB
sheet:	building A proposed floor plans and elevations
drawing no:	24.100.00-CDP-XX-DR-A-2005
scale:	1:200 @ A1
date:	23.04.24
status:	WIP
drawn by:	jpb