




rev	date	description
01:	/	original issue
02:	30.04.24	updated following client comments
03:	10.06.24	updated following client comments
04:	27.06.24	updated to suit internal layout changes
05:	24.07.24	entrance door amended

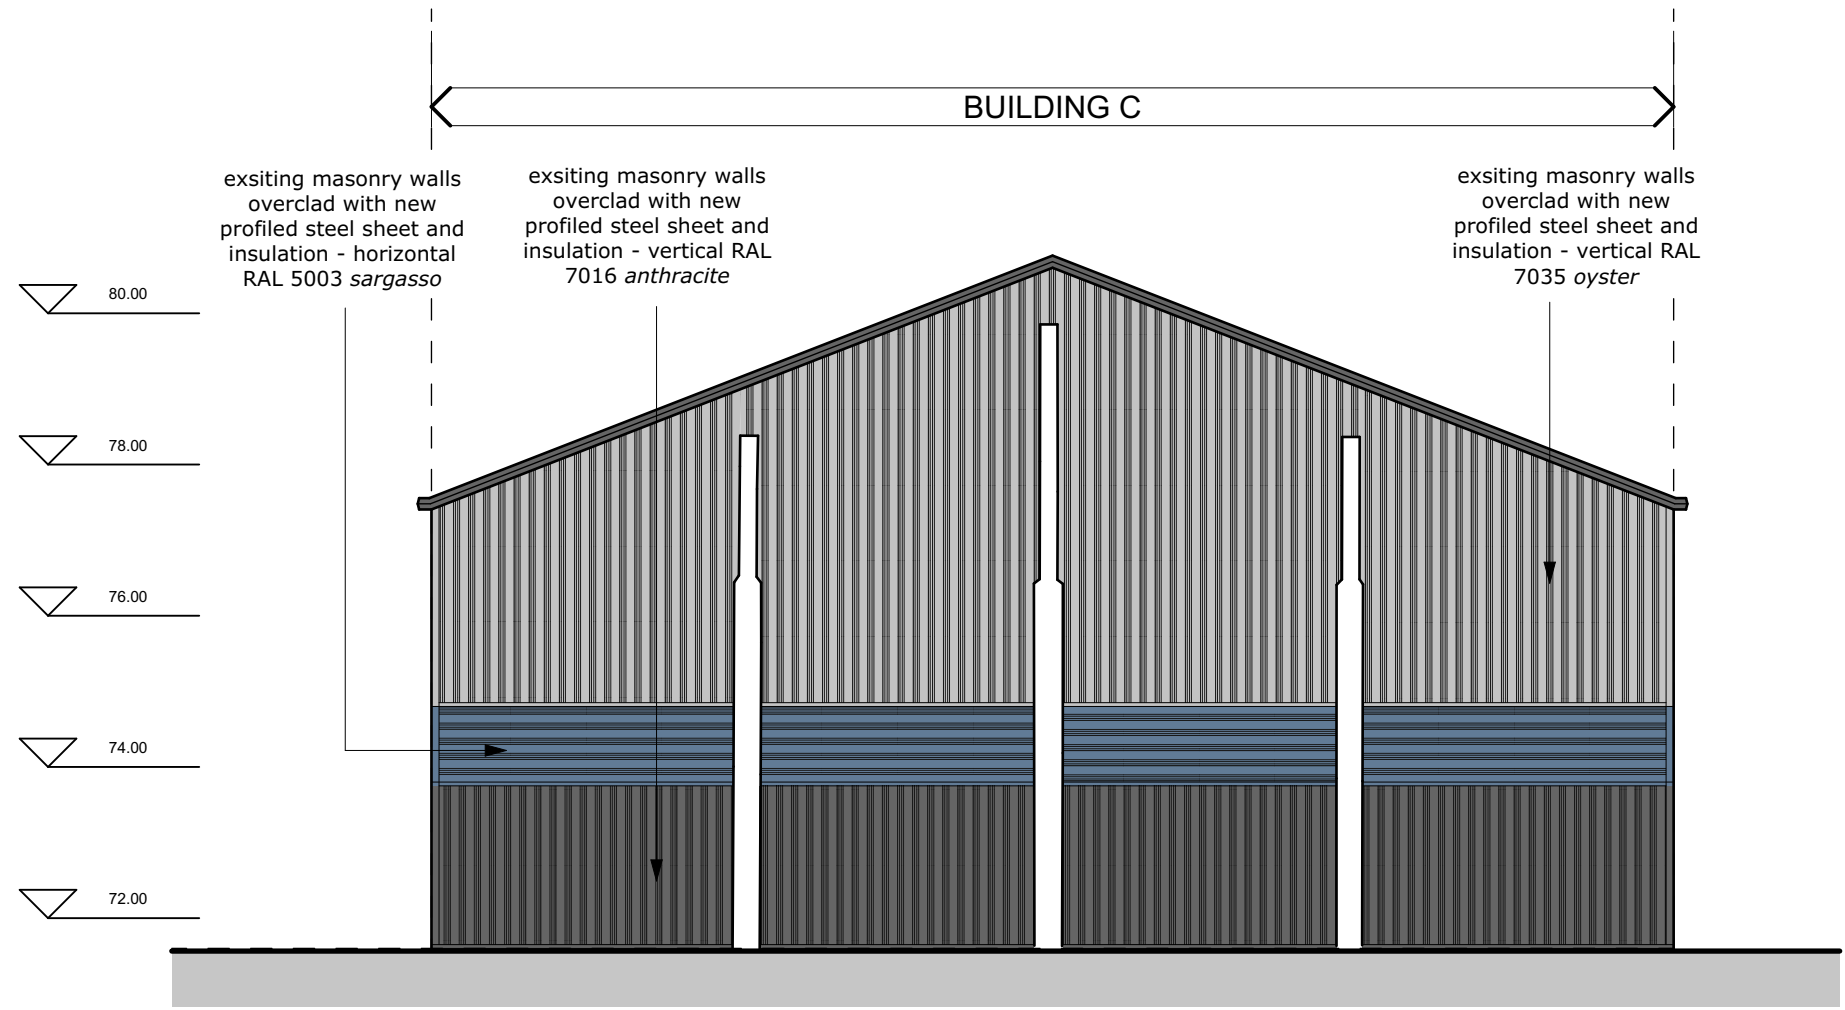


proposed West elevation 1:100

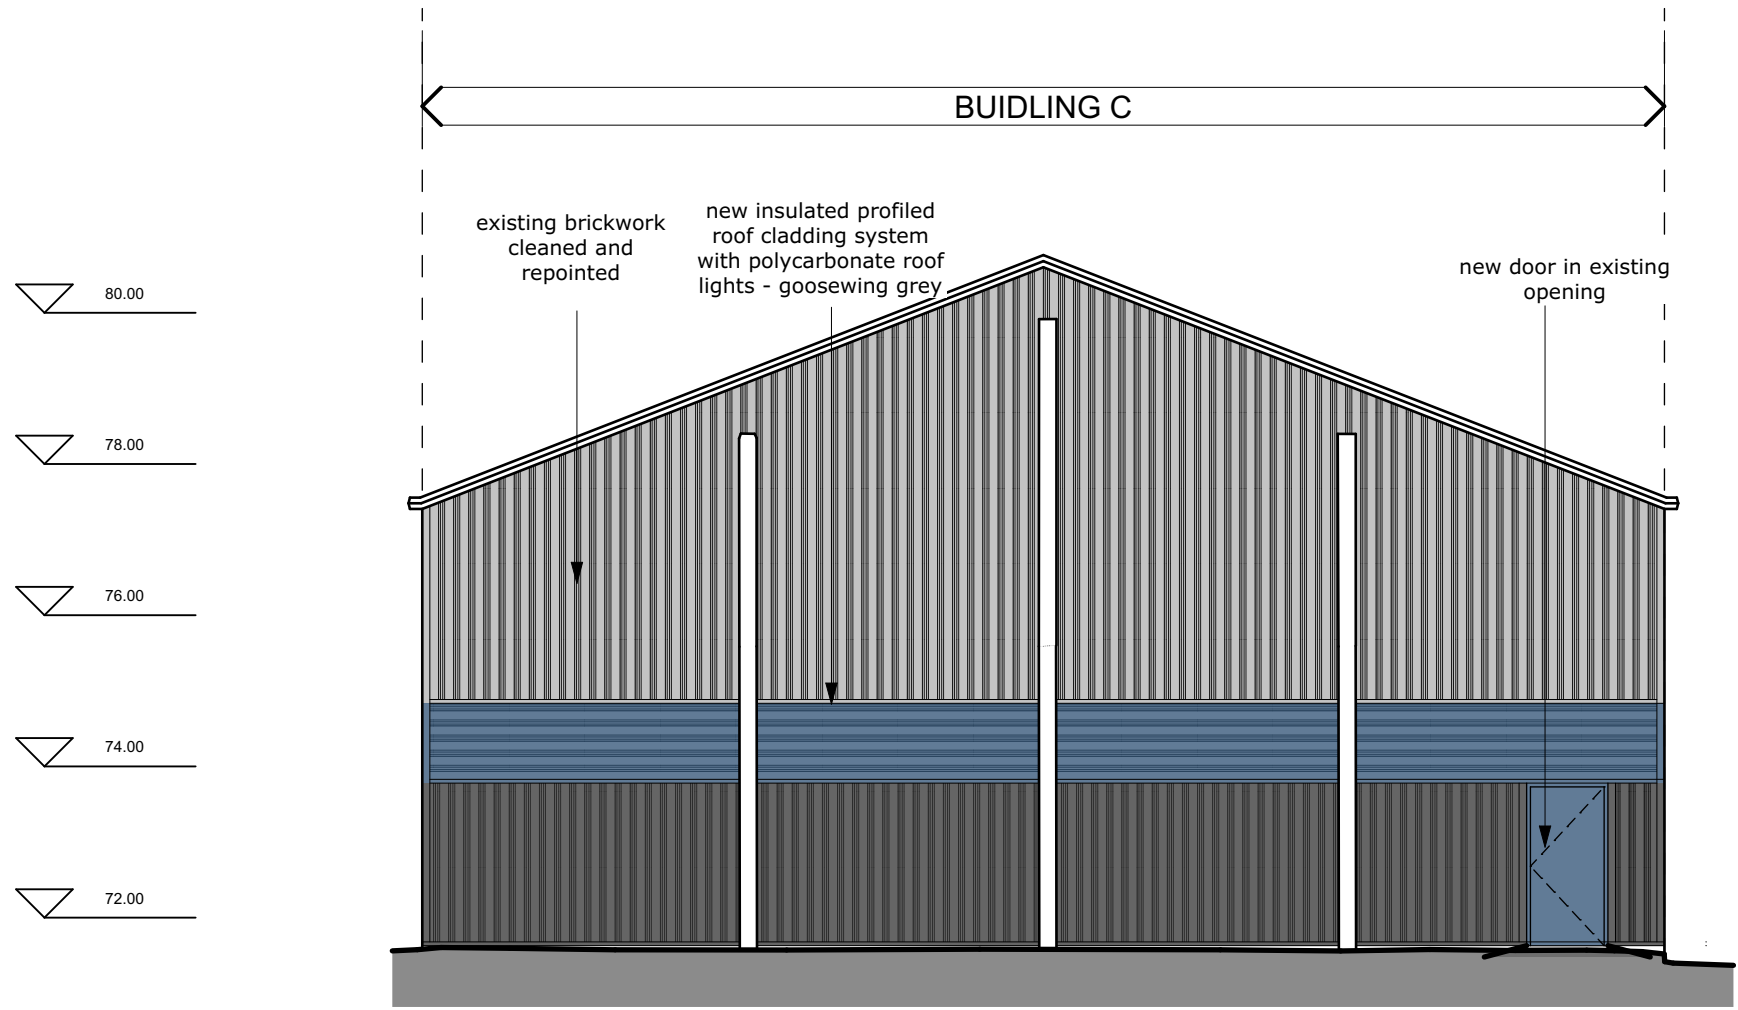


proposed East elevation 1:100

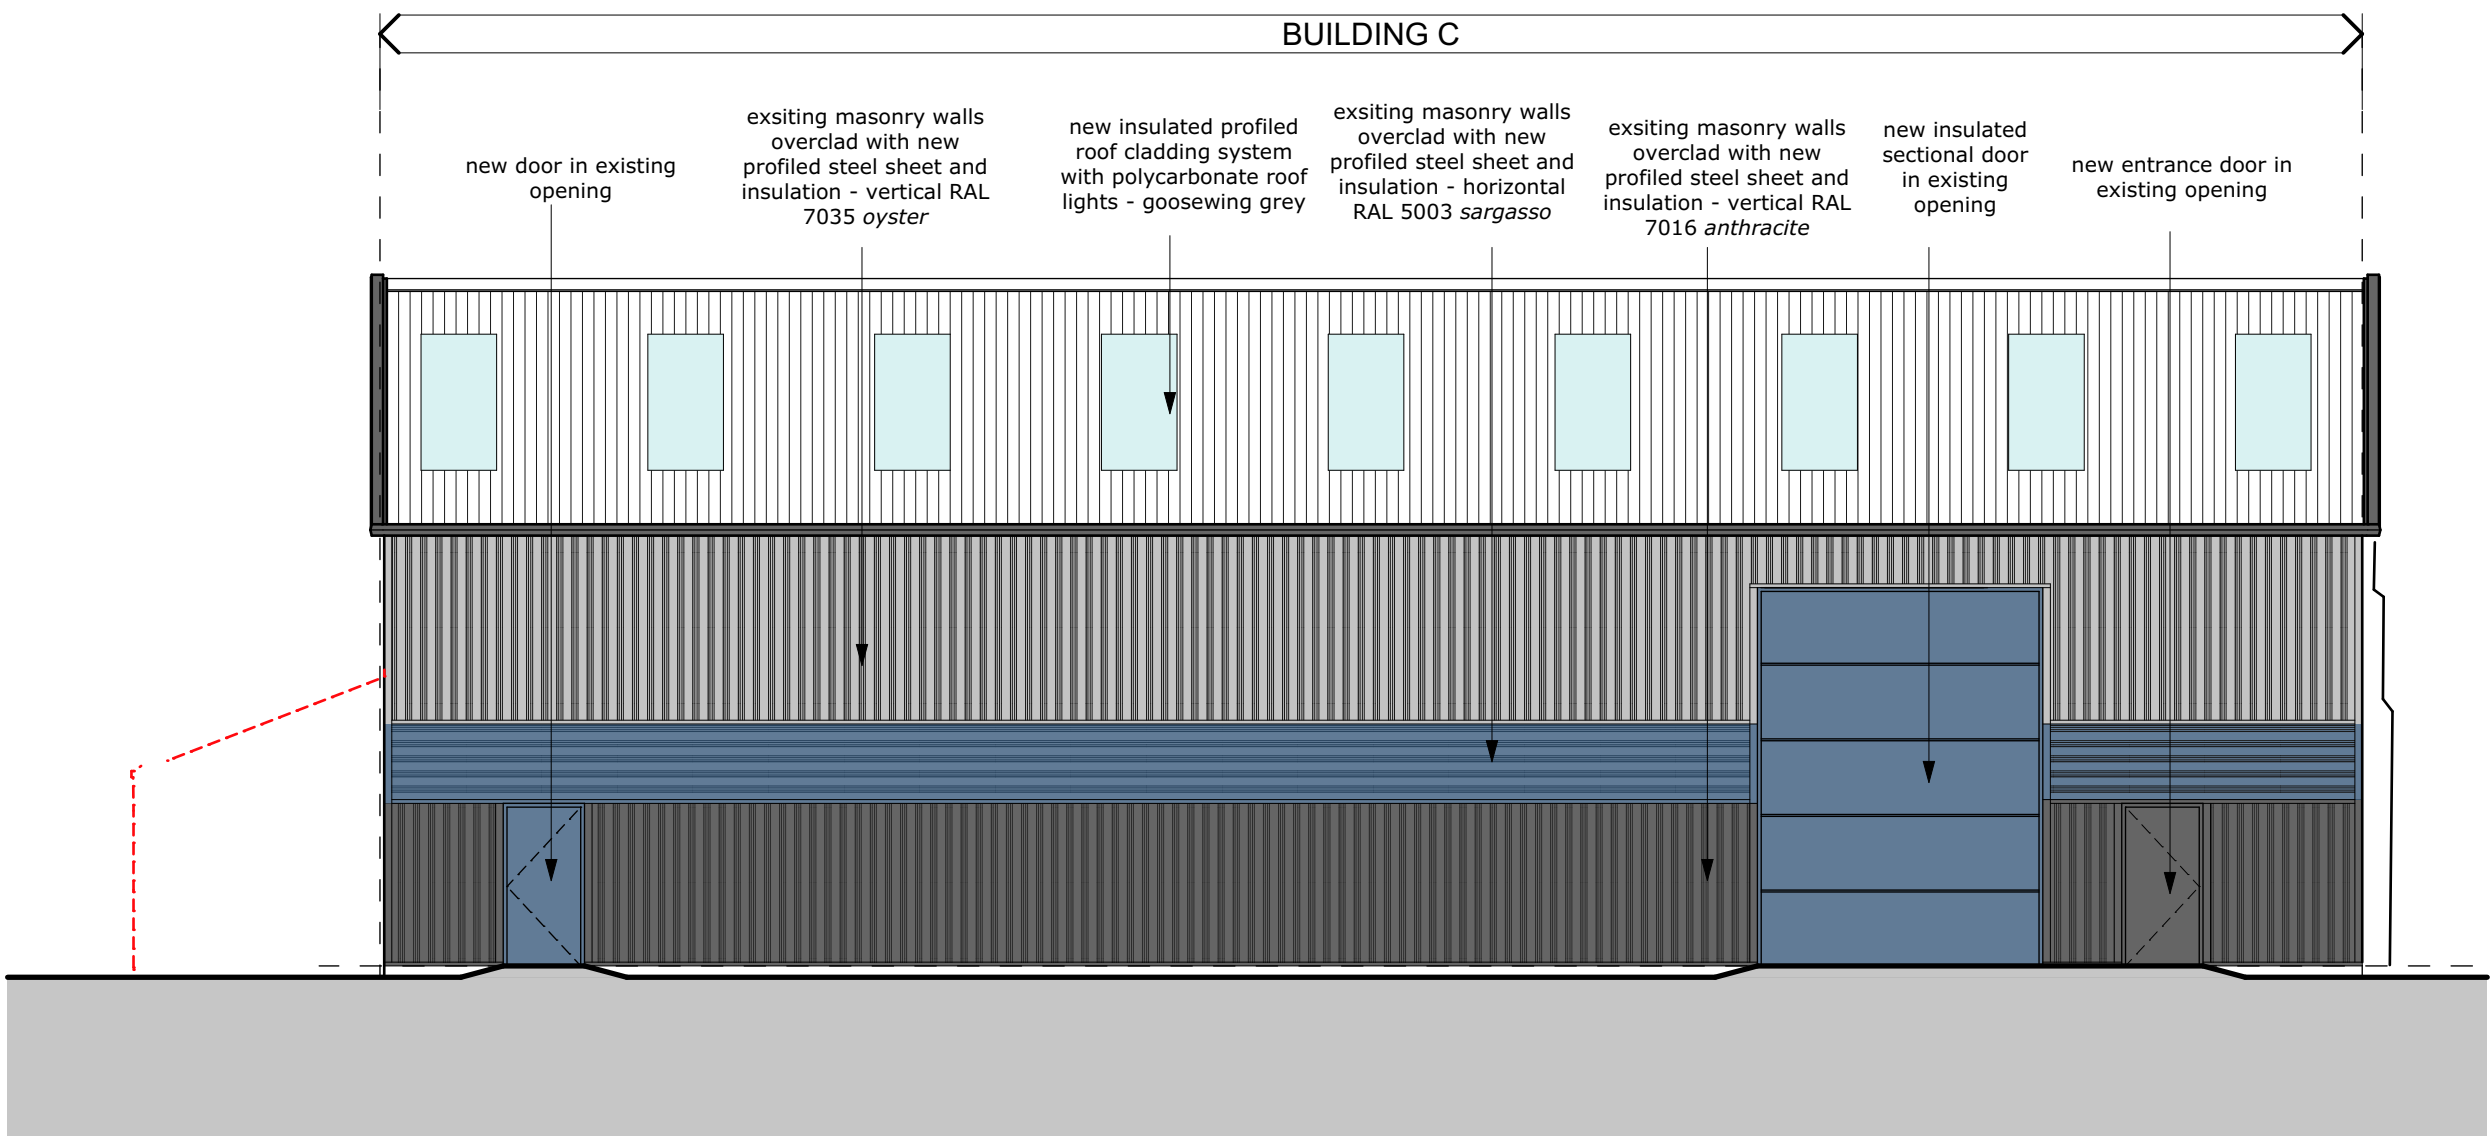


proposed North elevation 1:100

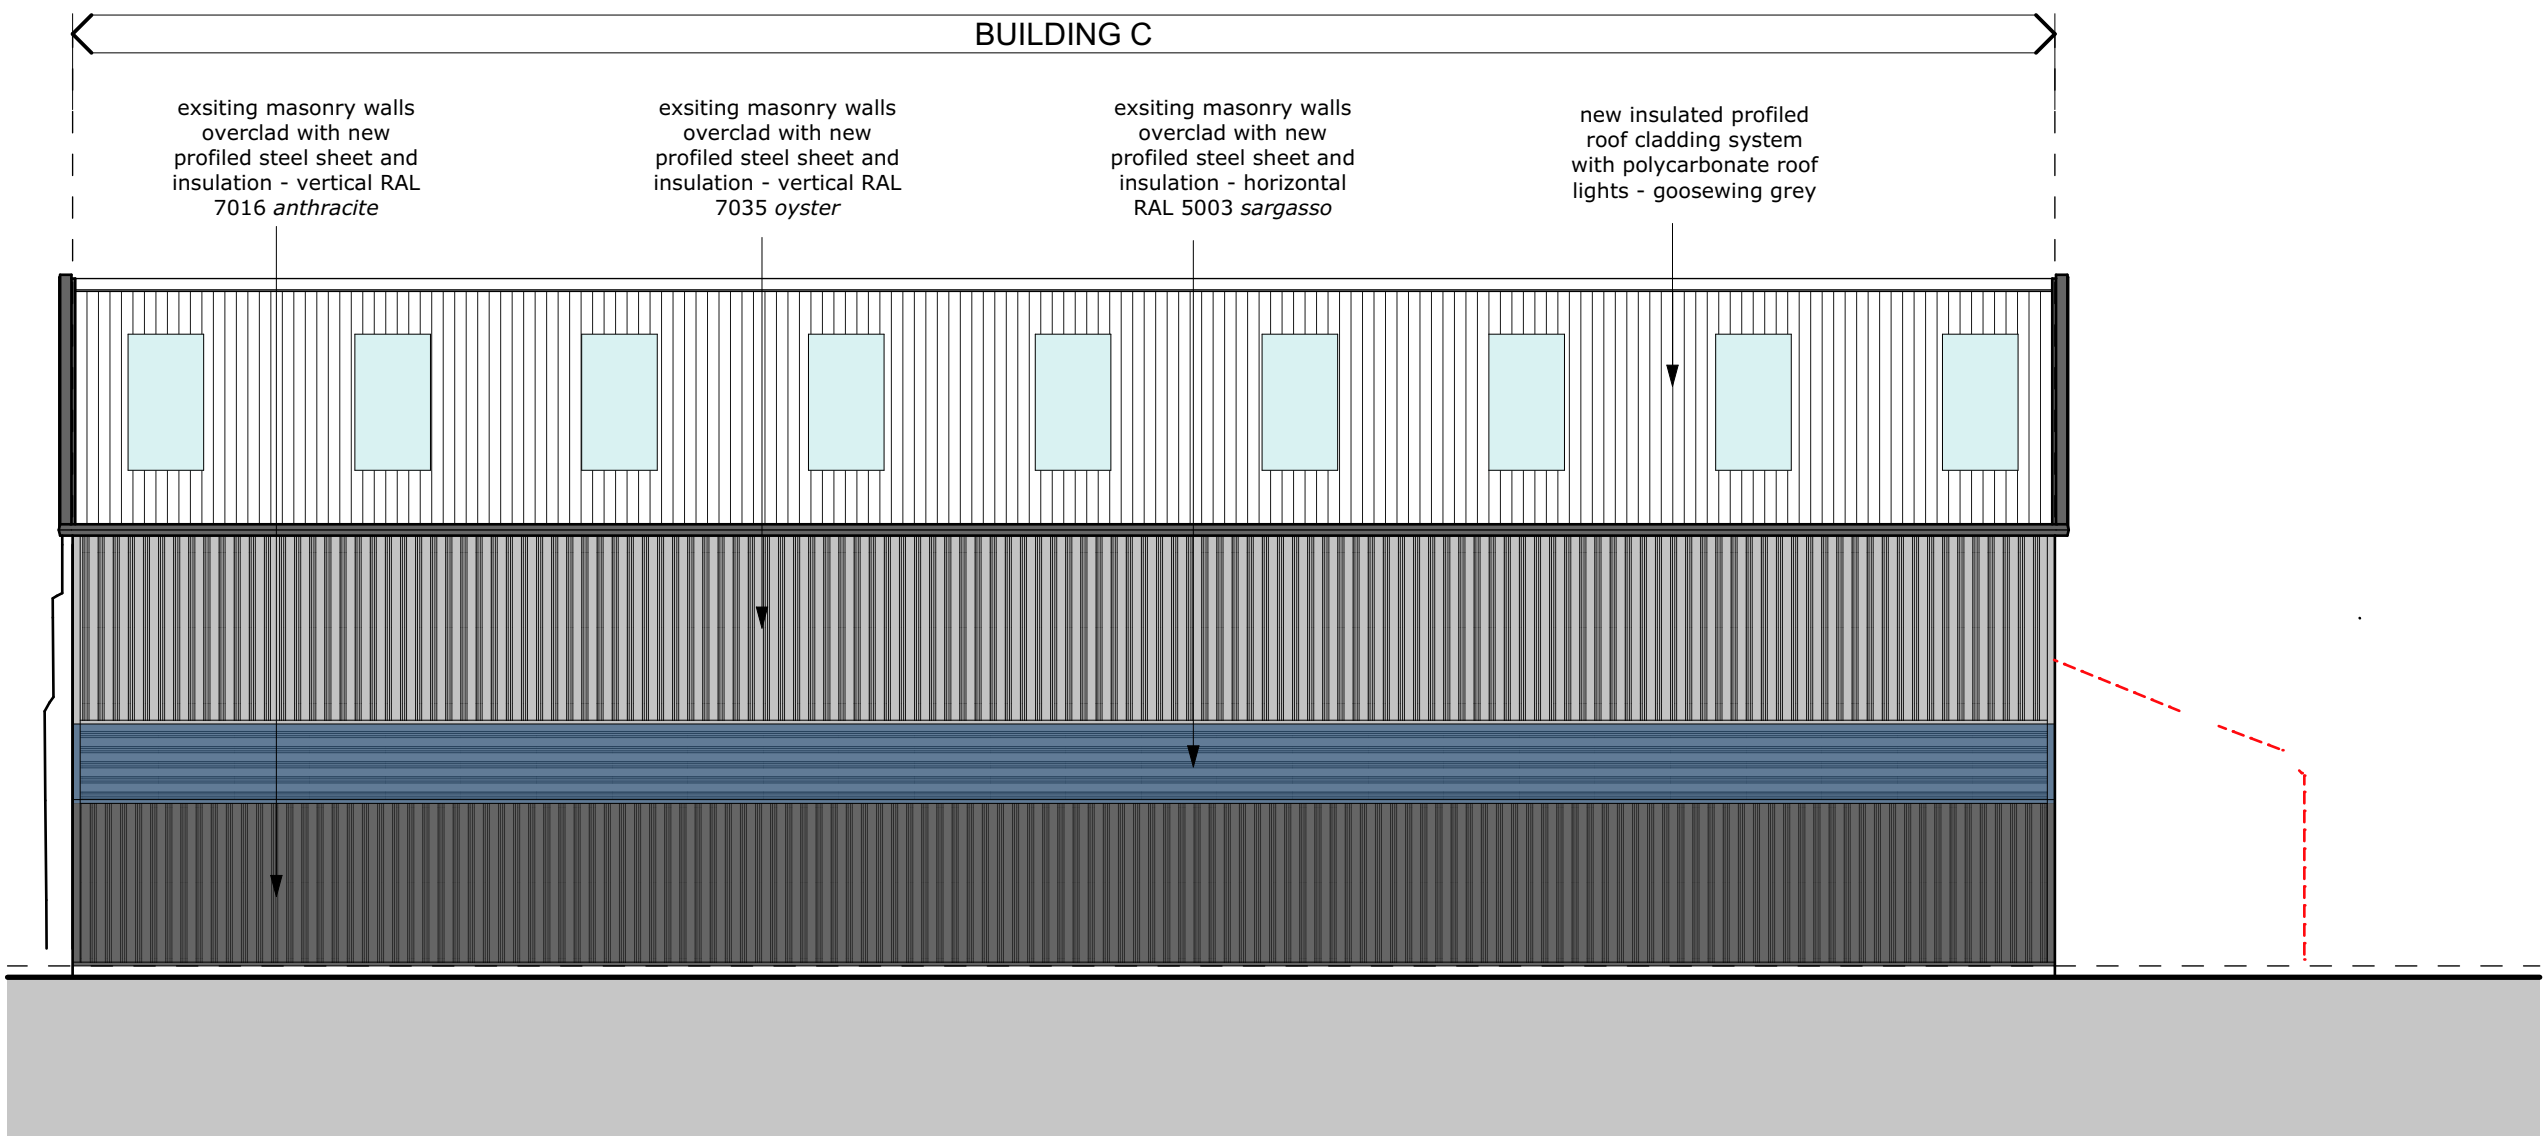

proposed South elevation 1:100

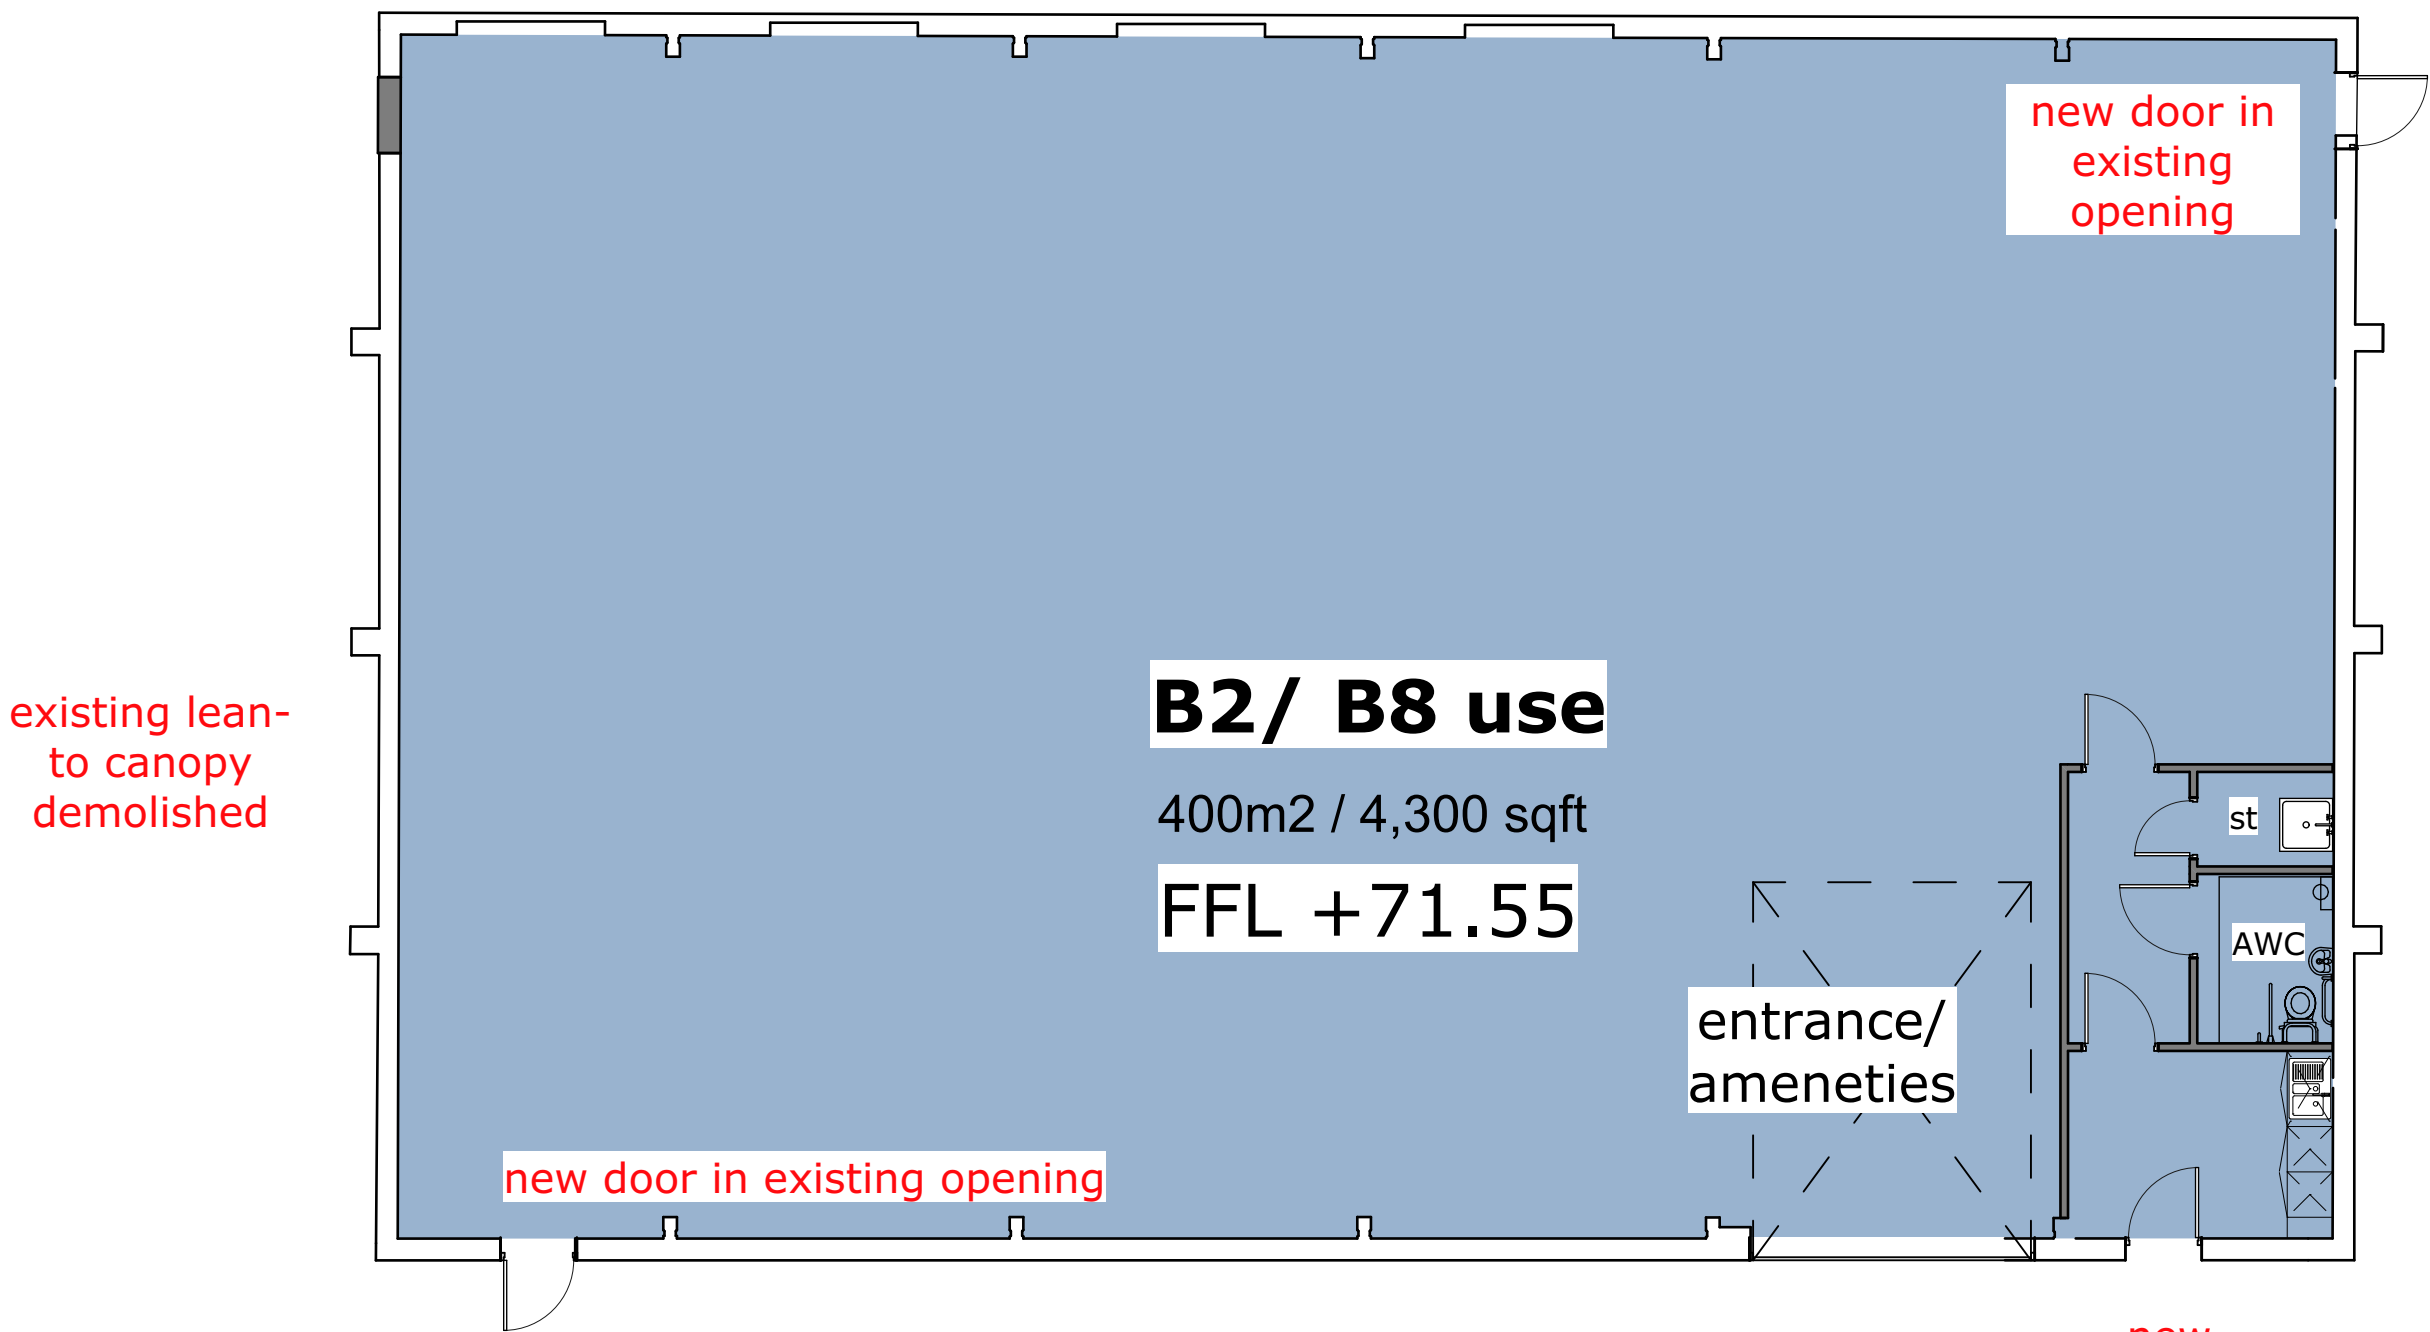

proposed GA plan 1:100

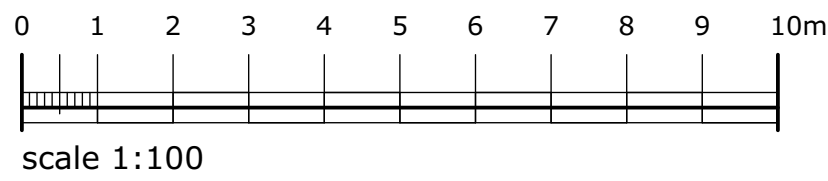

client:	glic investments
project:	warth industrial park redevelopment
	warth road, bury, BL9 9TB
sheet:	building C proposed floor plans and elevations
drawing no:	24.100.00-CDP-XX-DR-A-2007
scale:	1:100 @ A1
date:	23.04.24
status:	WIP
drawn by:	jb