



revision notes			
rev	date	by	description
01:	/	/	original issue
02	30.04.24	jb	updated following client comments
03	24.07.24	lg	unit subdivision and doors amended following client meeting

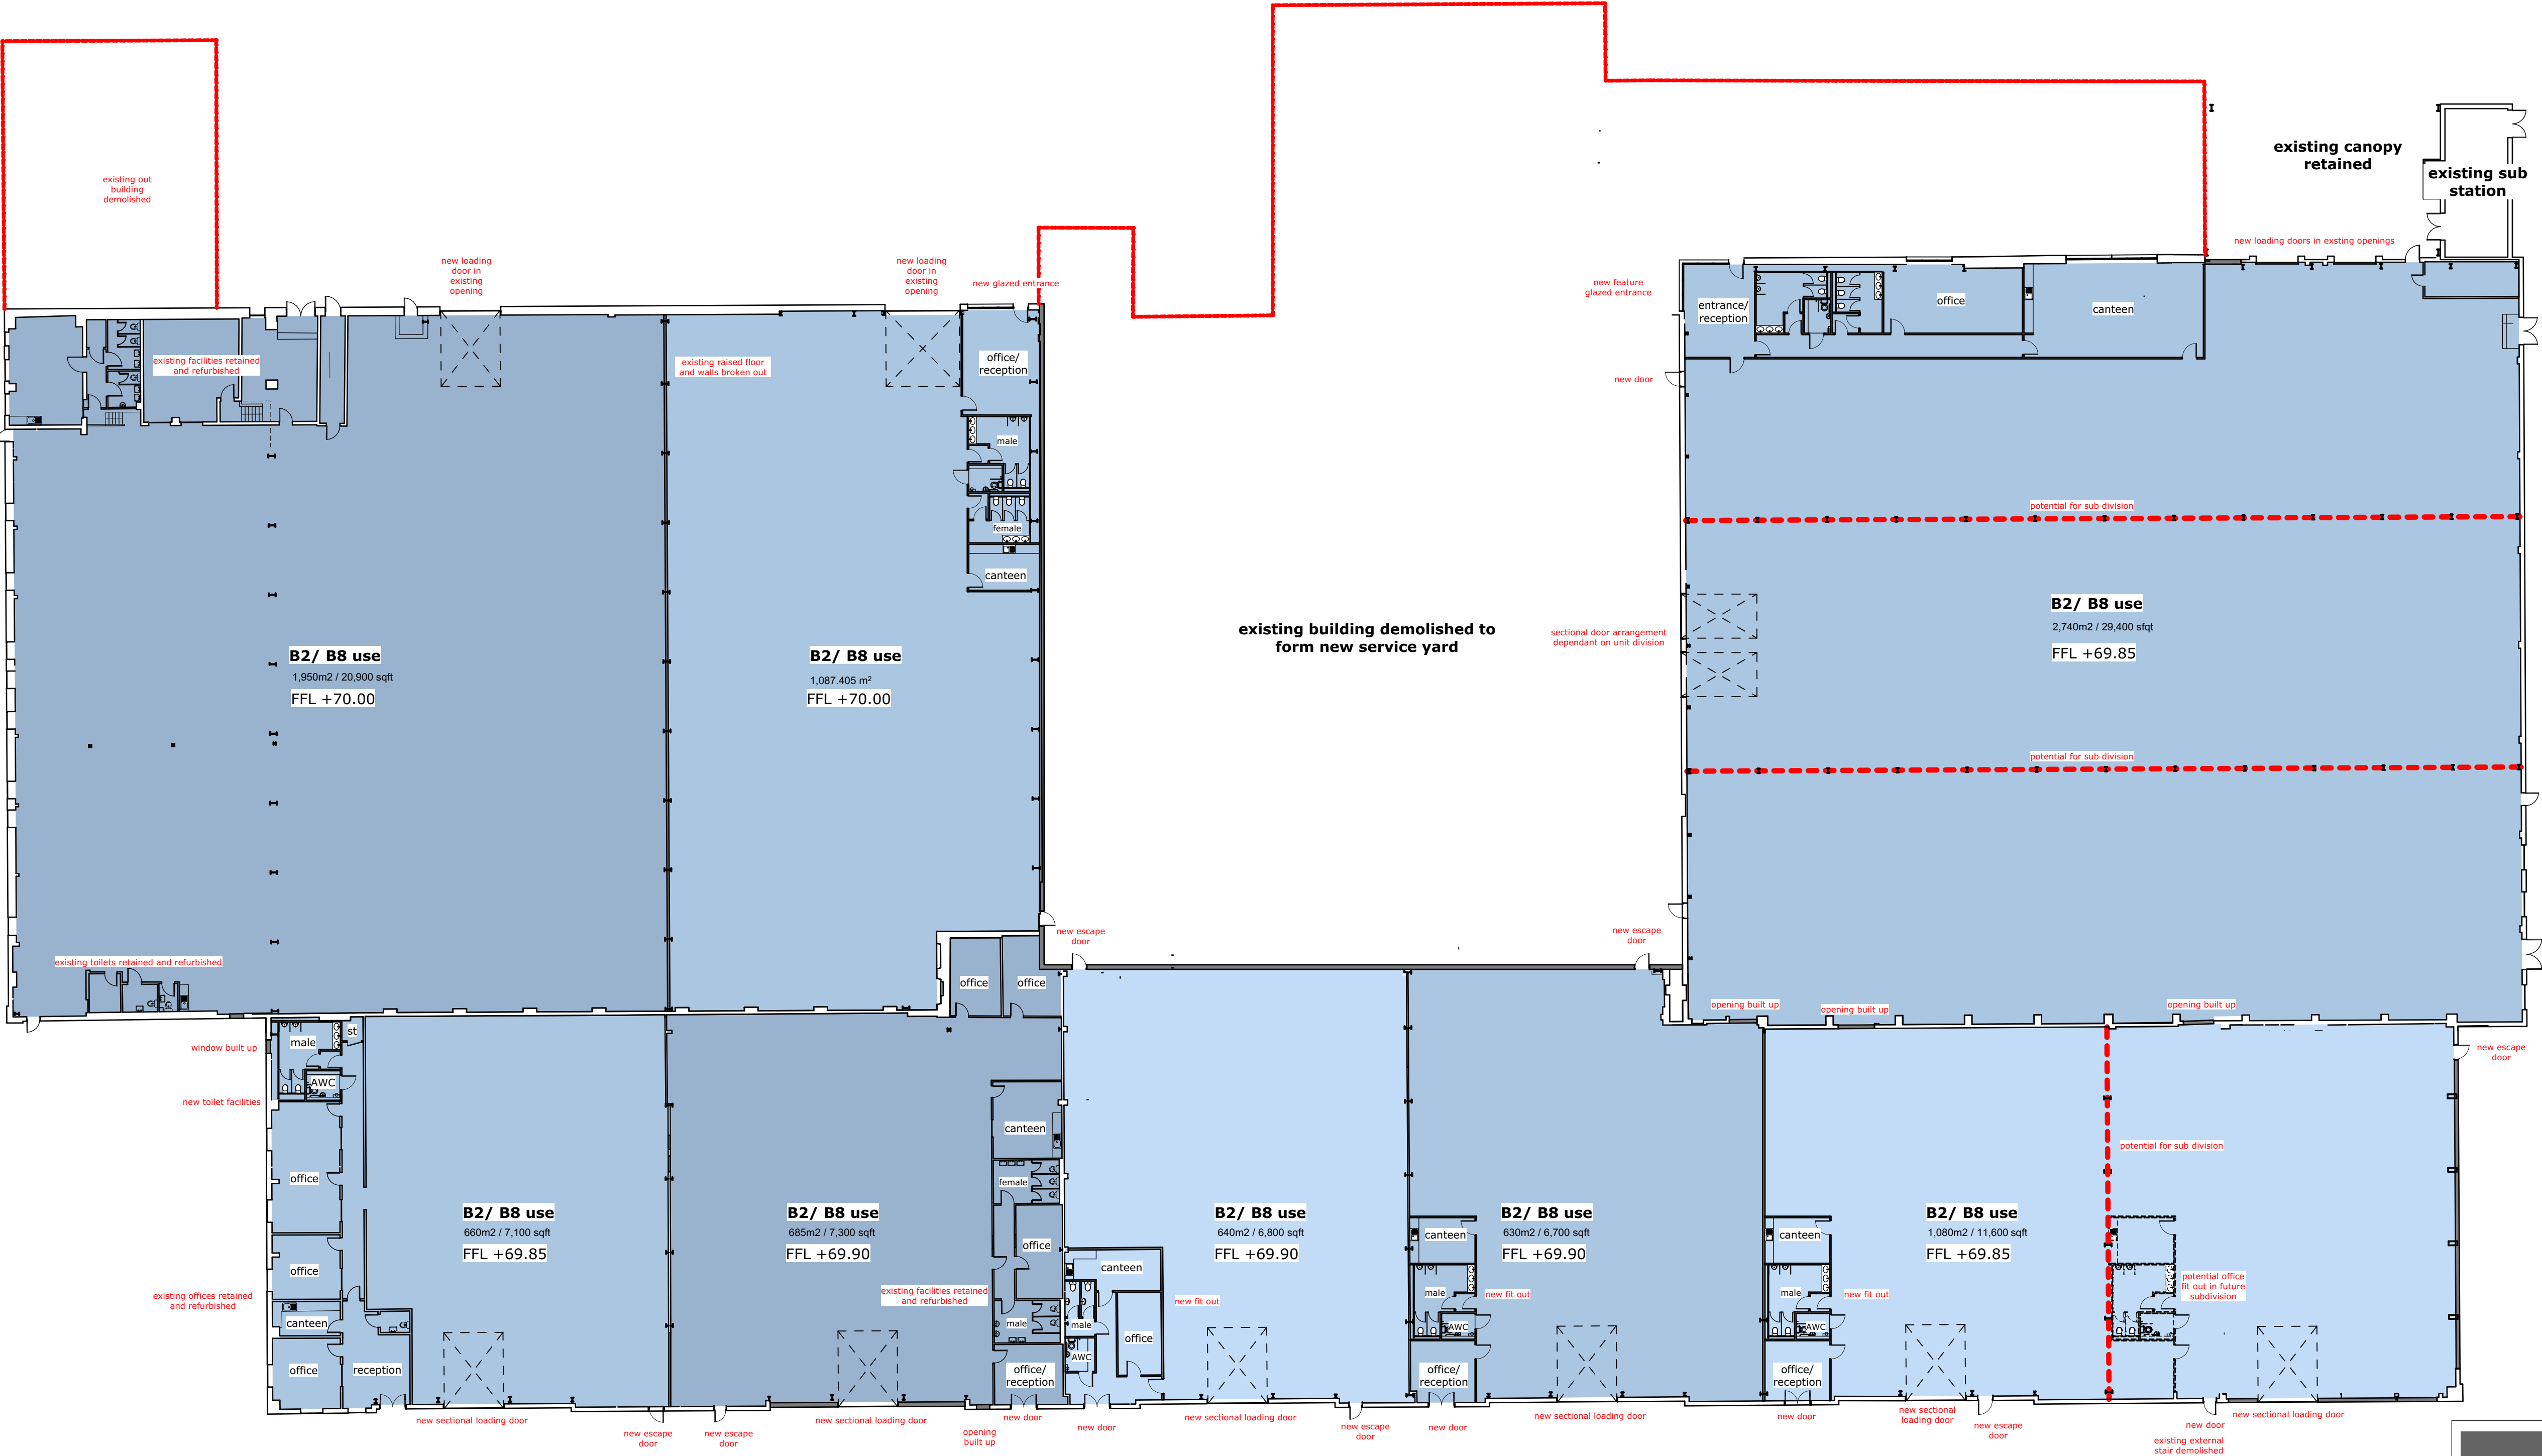

proposed GA plan 1:250

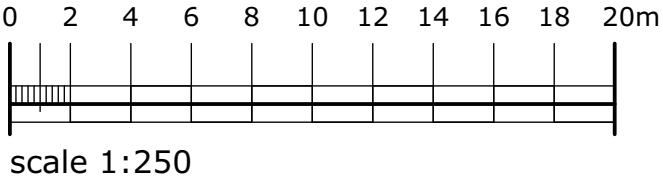

campbell driver partnership
Suite 25, Unit 2
Northlight House
Pendle Road
Brierfield
Nelson
BB9 5FL
01254 297700
www.cdparchitects.co.uk

client:	glic investments		
project:	warth industrial park redevelopment		
	warth road, bury, BL9 9TB		
sheet:	building D proposed floor plans		
drawing no:	24.100.00-CDP-00-DR-A-2008	P03	
scale:	1:250 @ A1	status:	WIP
date:	23.04.24	drawn by:	jb