




rev	date	by	description
01:	/	/	original issue
02	30.04.24	jb	updated following client comments
03	24.07.24	lg	updated to suit client cladding comments

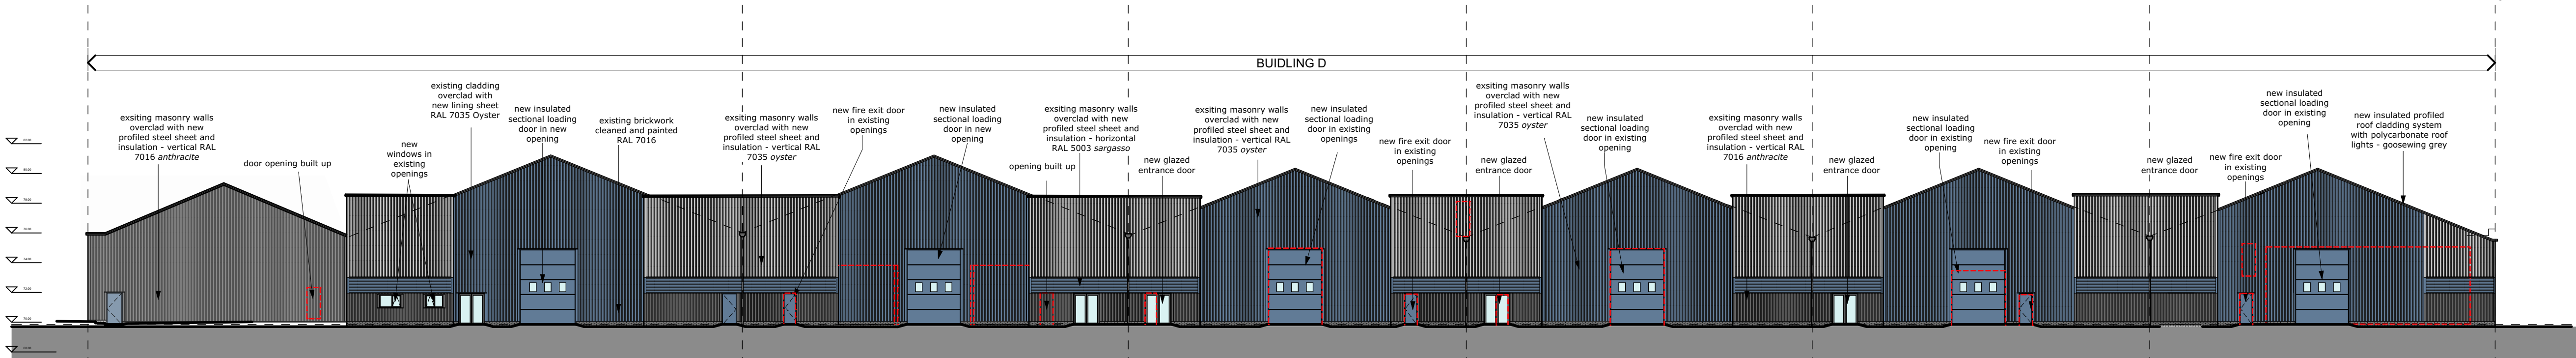


proposed East elevation 1:250

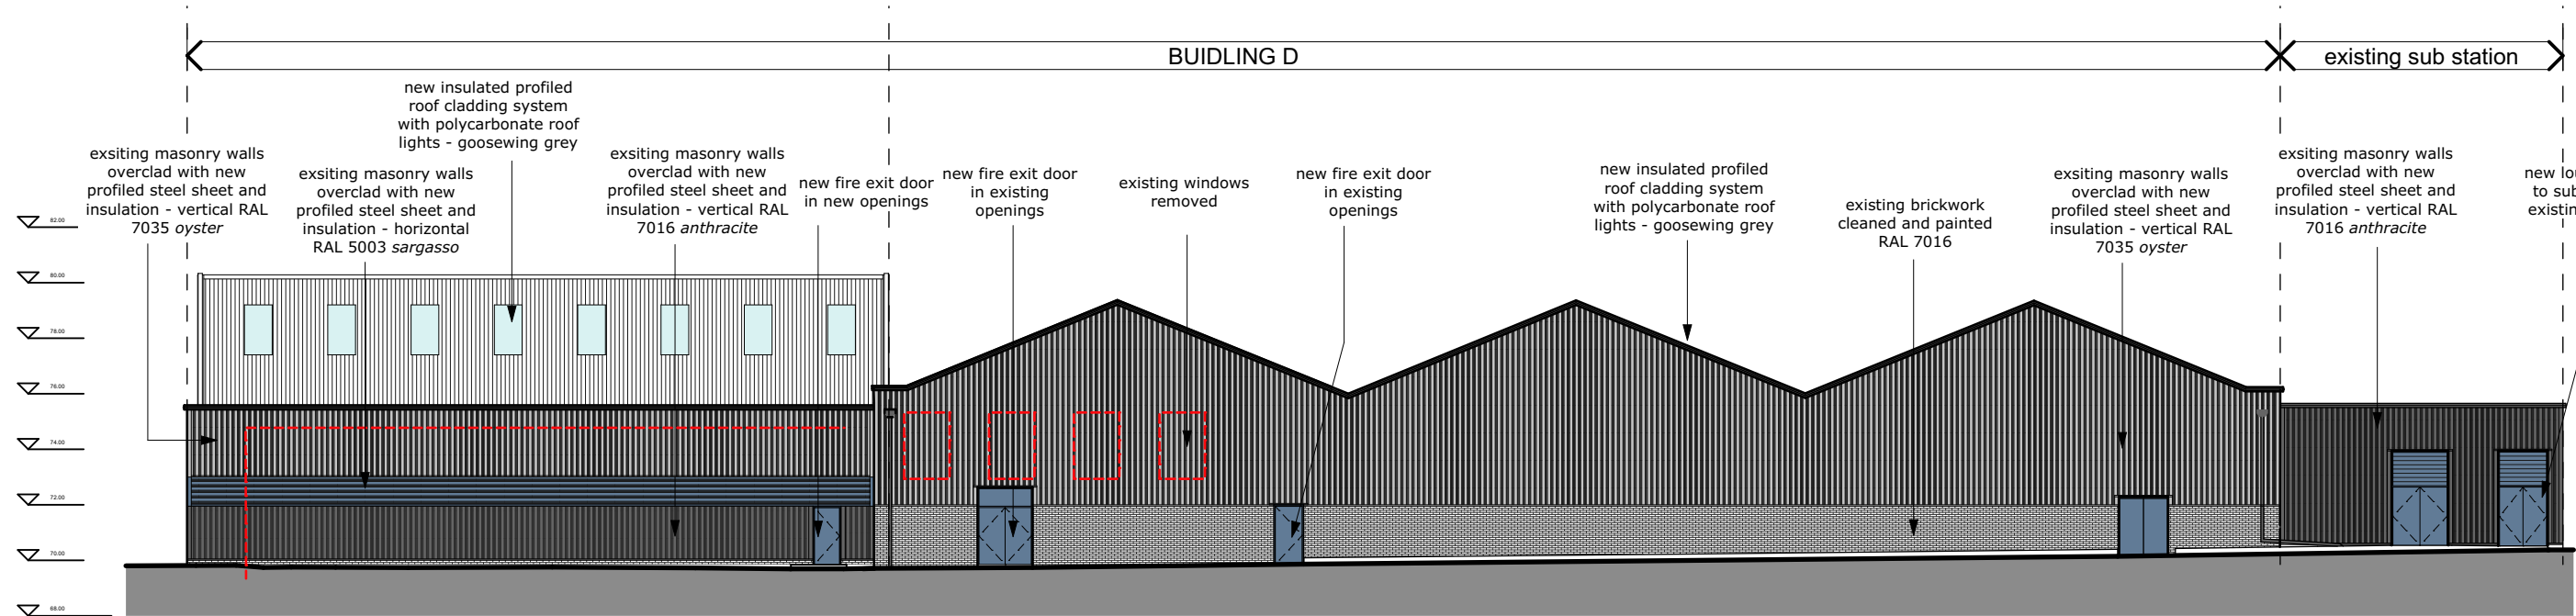

proposed North elevation 1:250

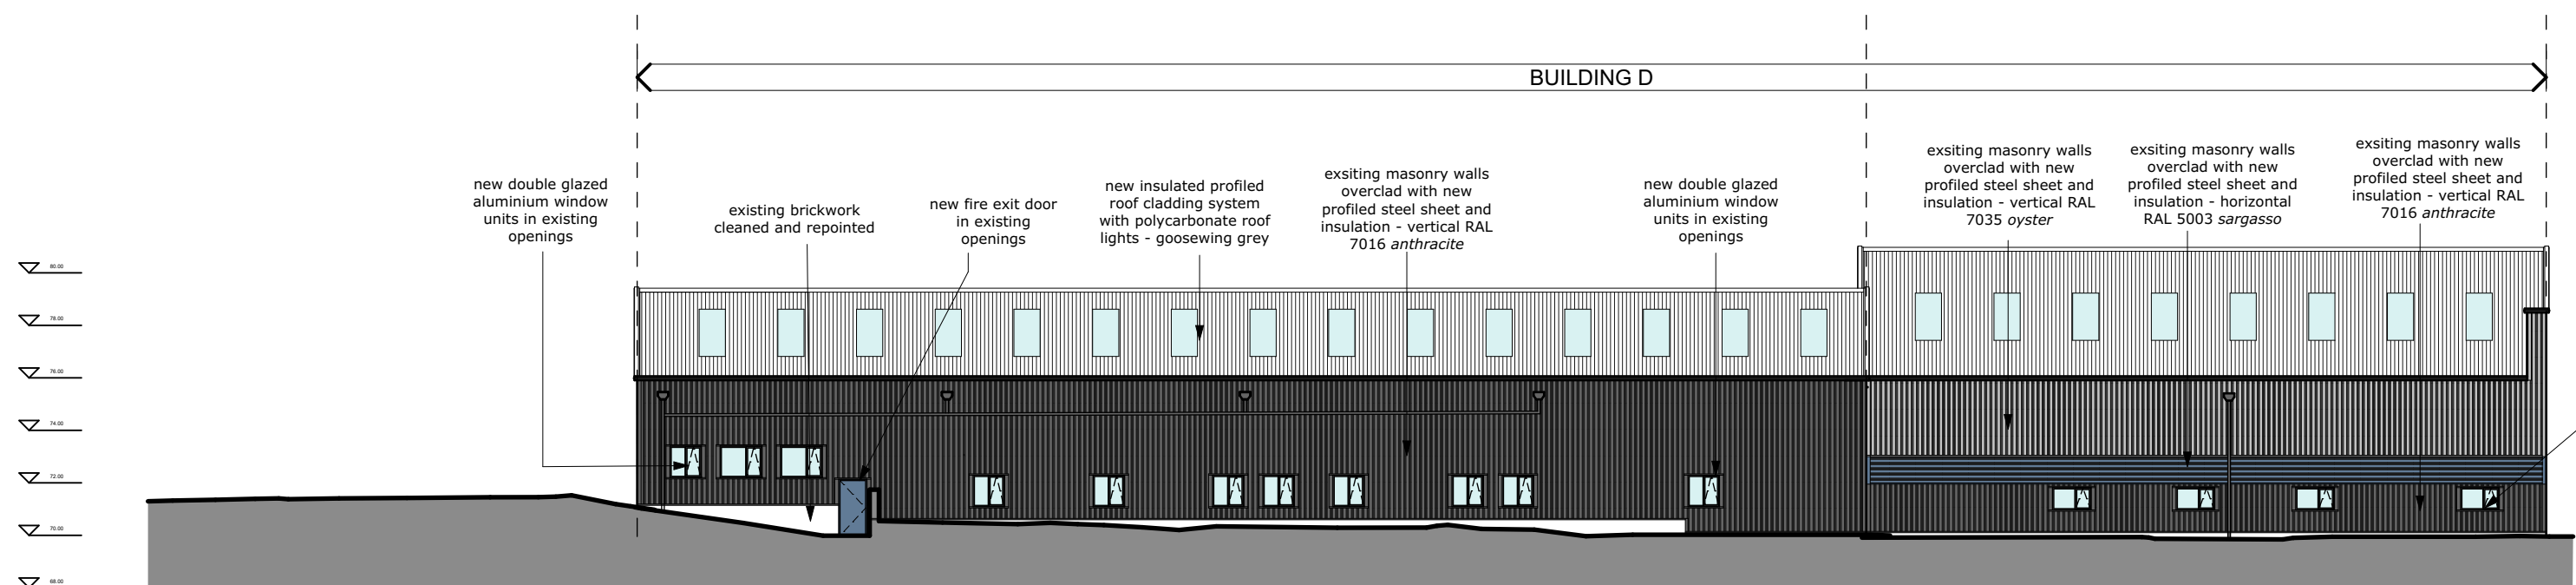

proposed South elevation 1:250

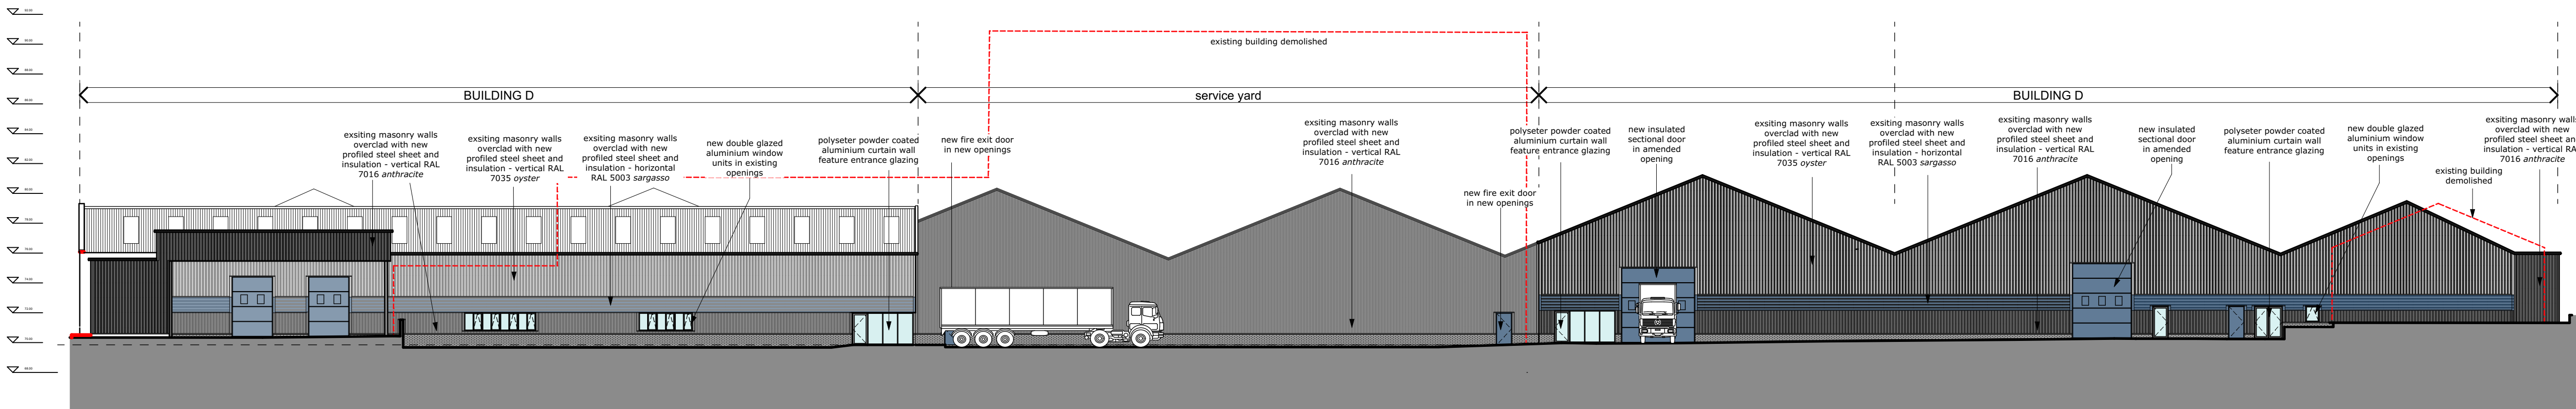

proposed West elevation 1:250

0 2 4 6 8 10 12 14 16 18 20m

scale 1:250

cdp architects campbell driver partnership
Suite 25, Unit 2
Northlight House
Pensley Road
Brierfield
Nelson
BB9 5FL
01254 297700
www.cdparchitects.co.uk

client: gfic investments

project: warth industrial park redevelopment

warth road, bury, BL9 9TB

sheet: building D proposed elevations

drawing no:	24.100.00-CDP-XX-DR-A-3002	P03
-------------	----------------------------	-----

scale: 1:250 @ A1 status: WIP

date: 23.04.24 drawn by: jb