




Existing Floor Plans, Elevations, Site Plan of 4 Horsham Close, Bury

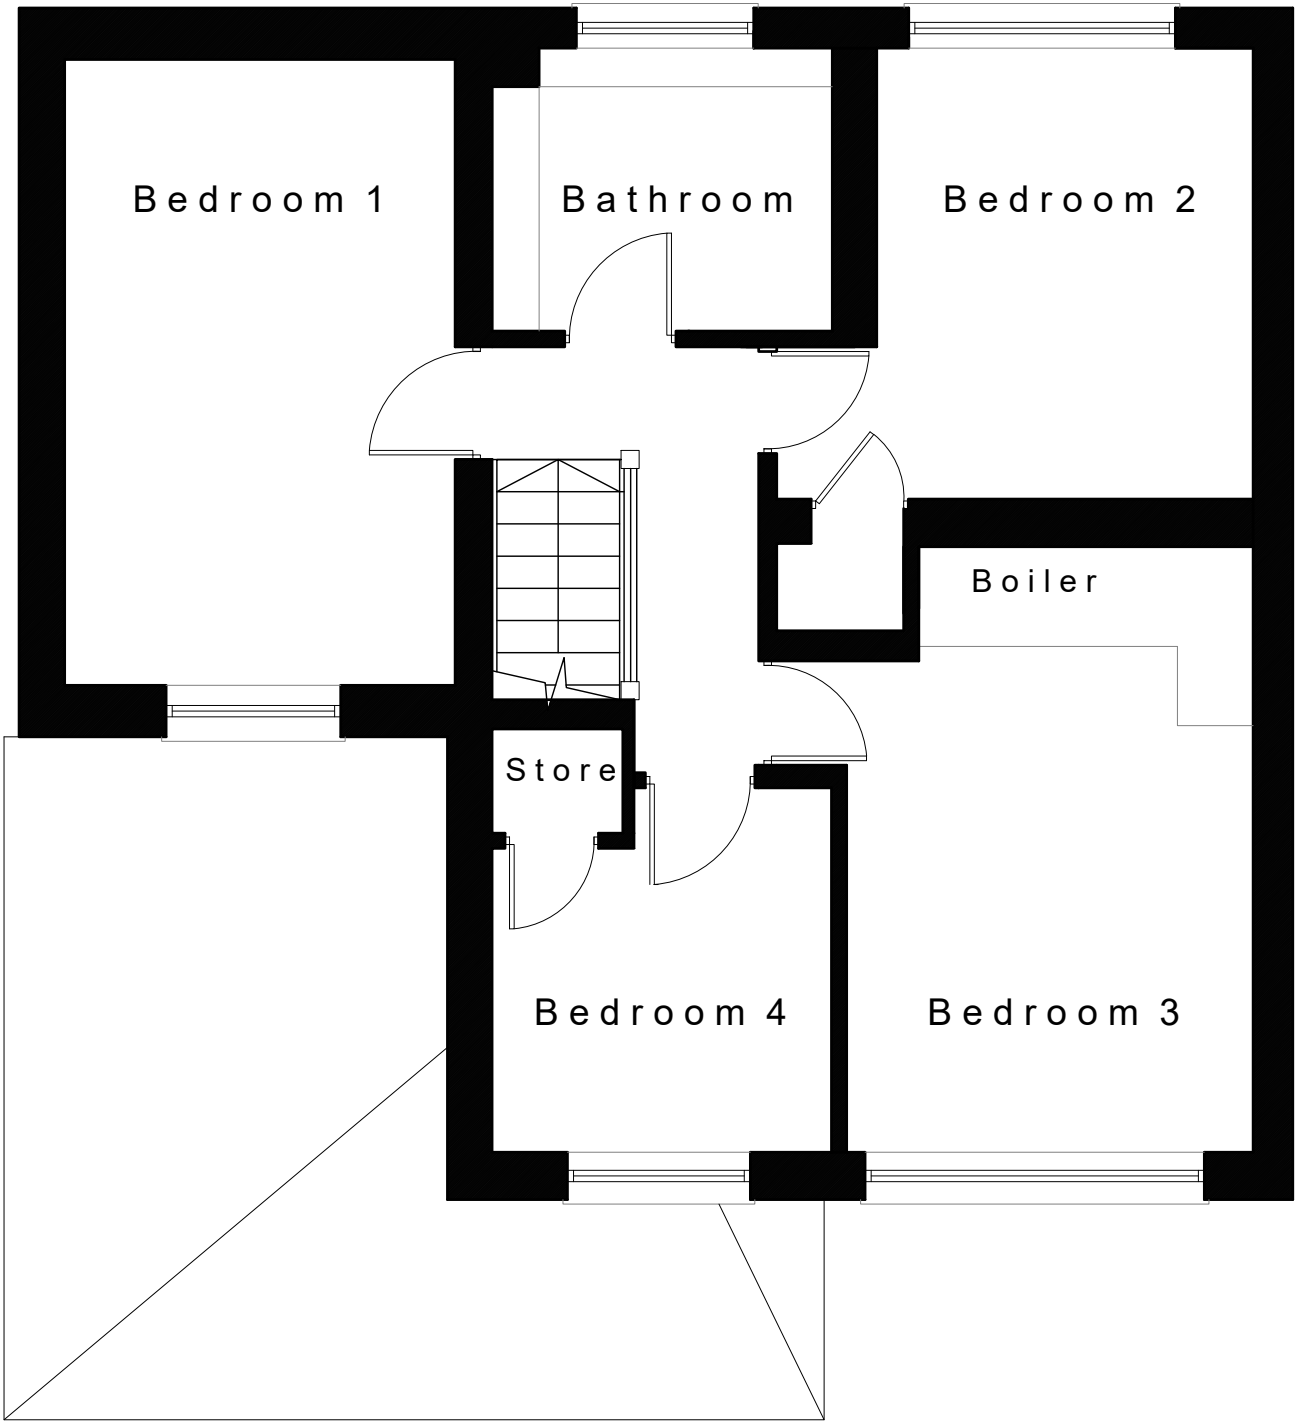


First Floor Plan 1:50

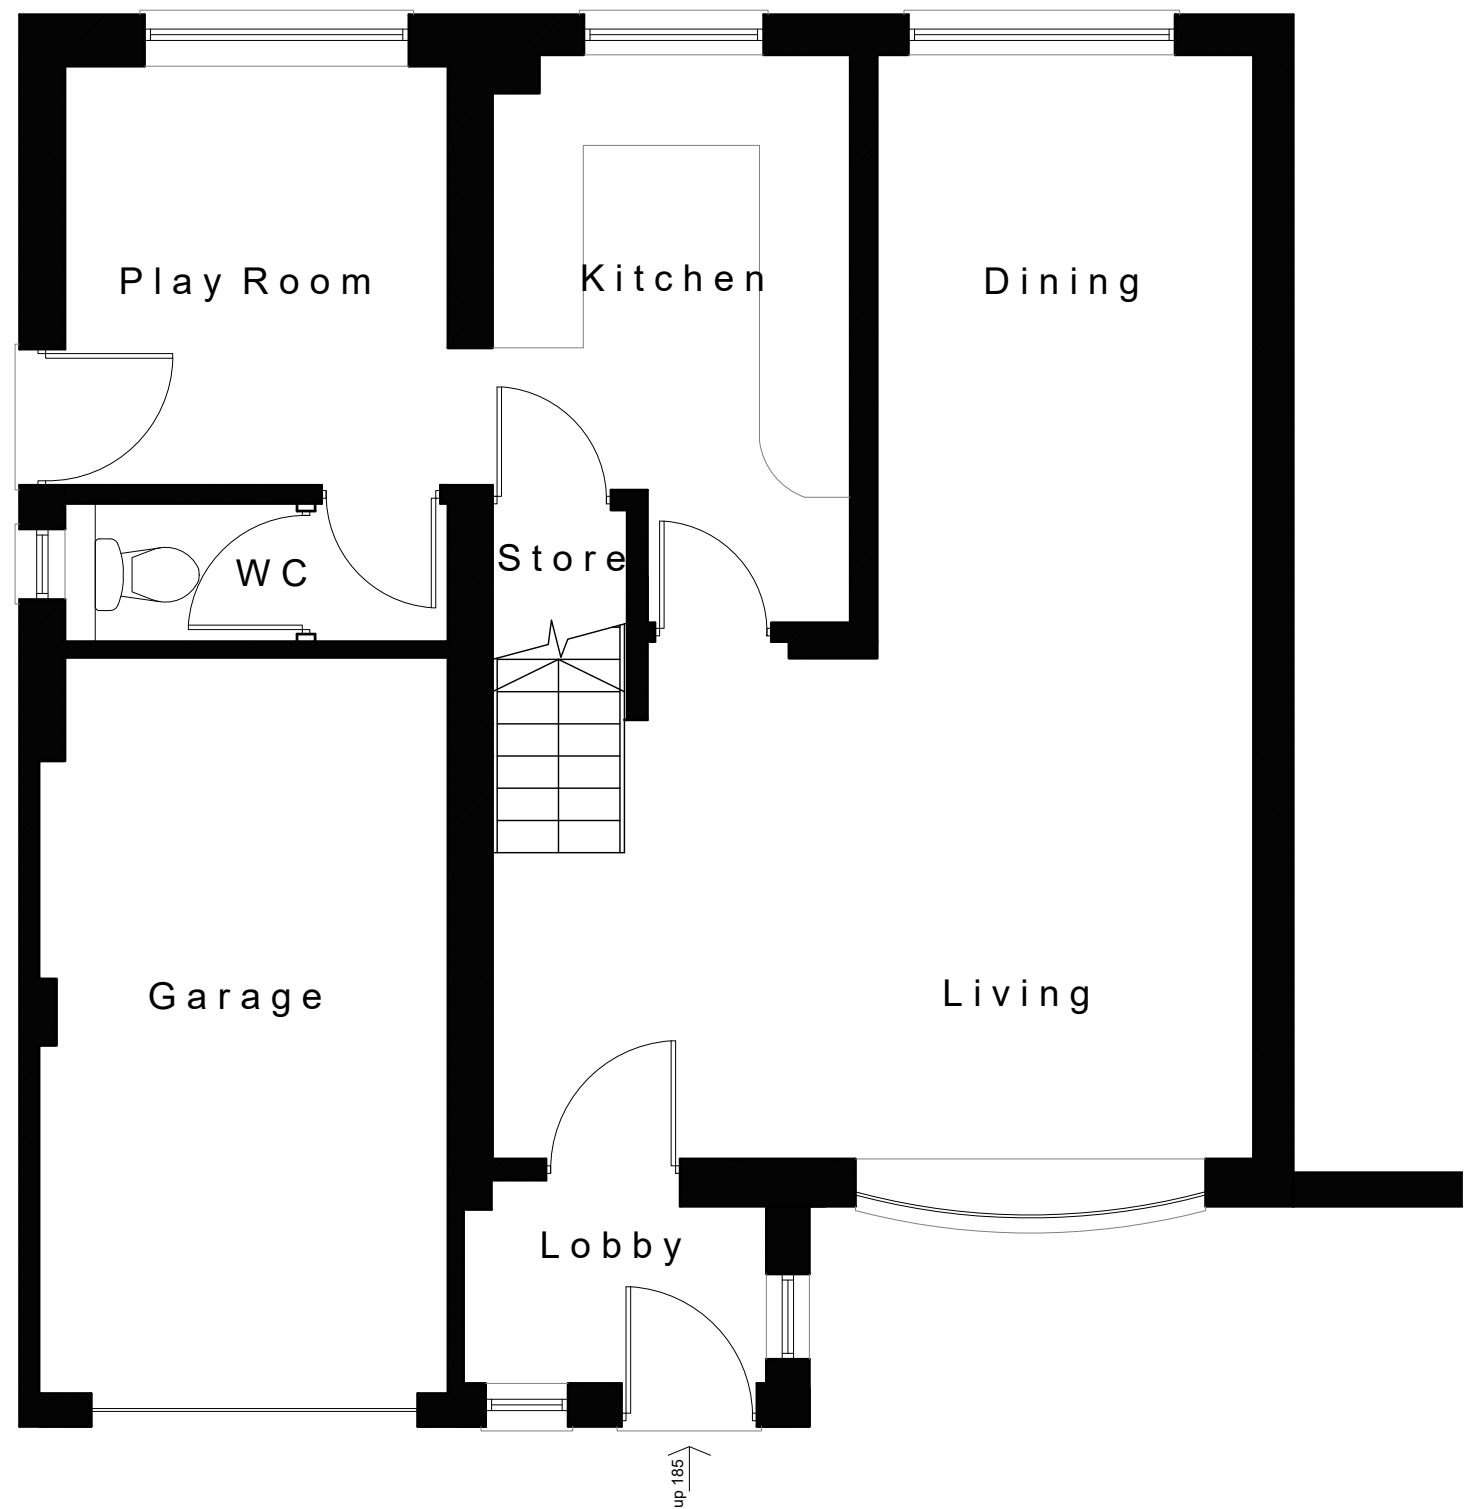


Ground Floor Plan 1:50

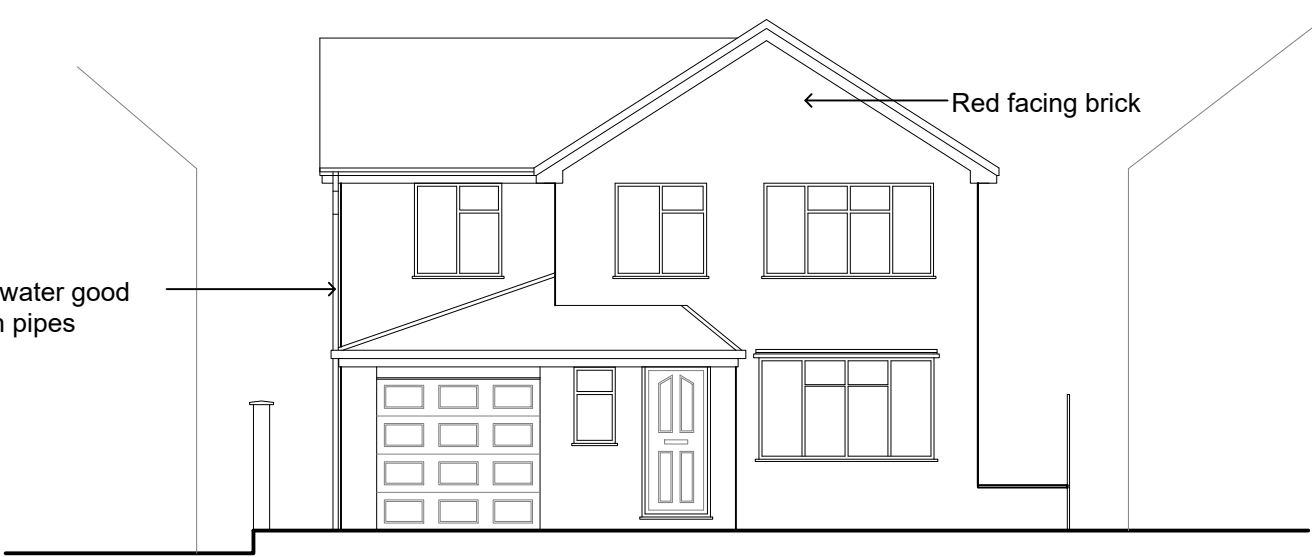


Front Elevation 1:100

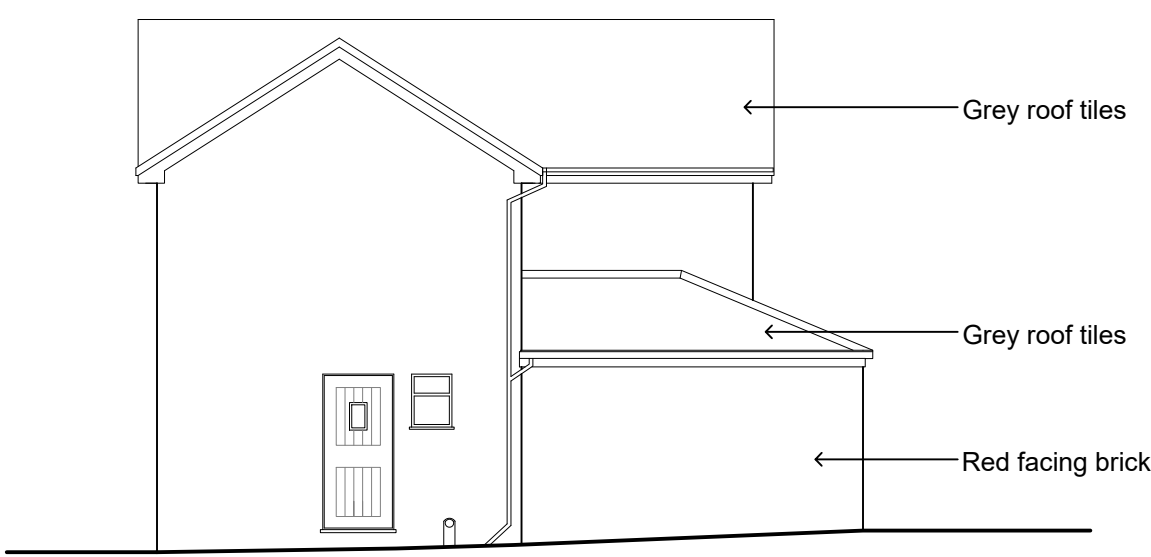


Side Elevation 1:100

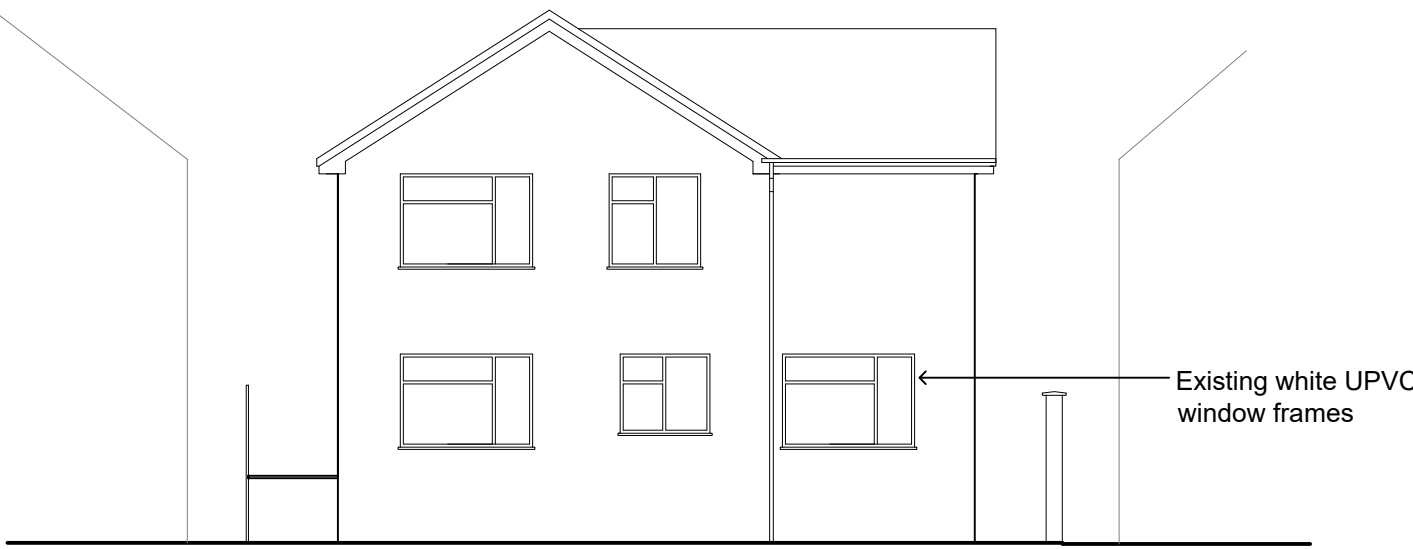

Rear Elevation 1:100

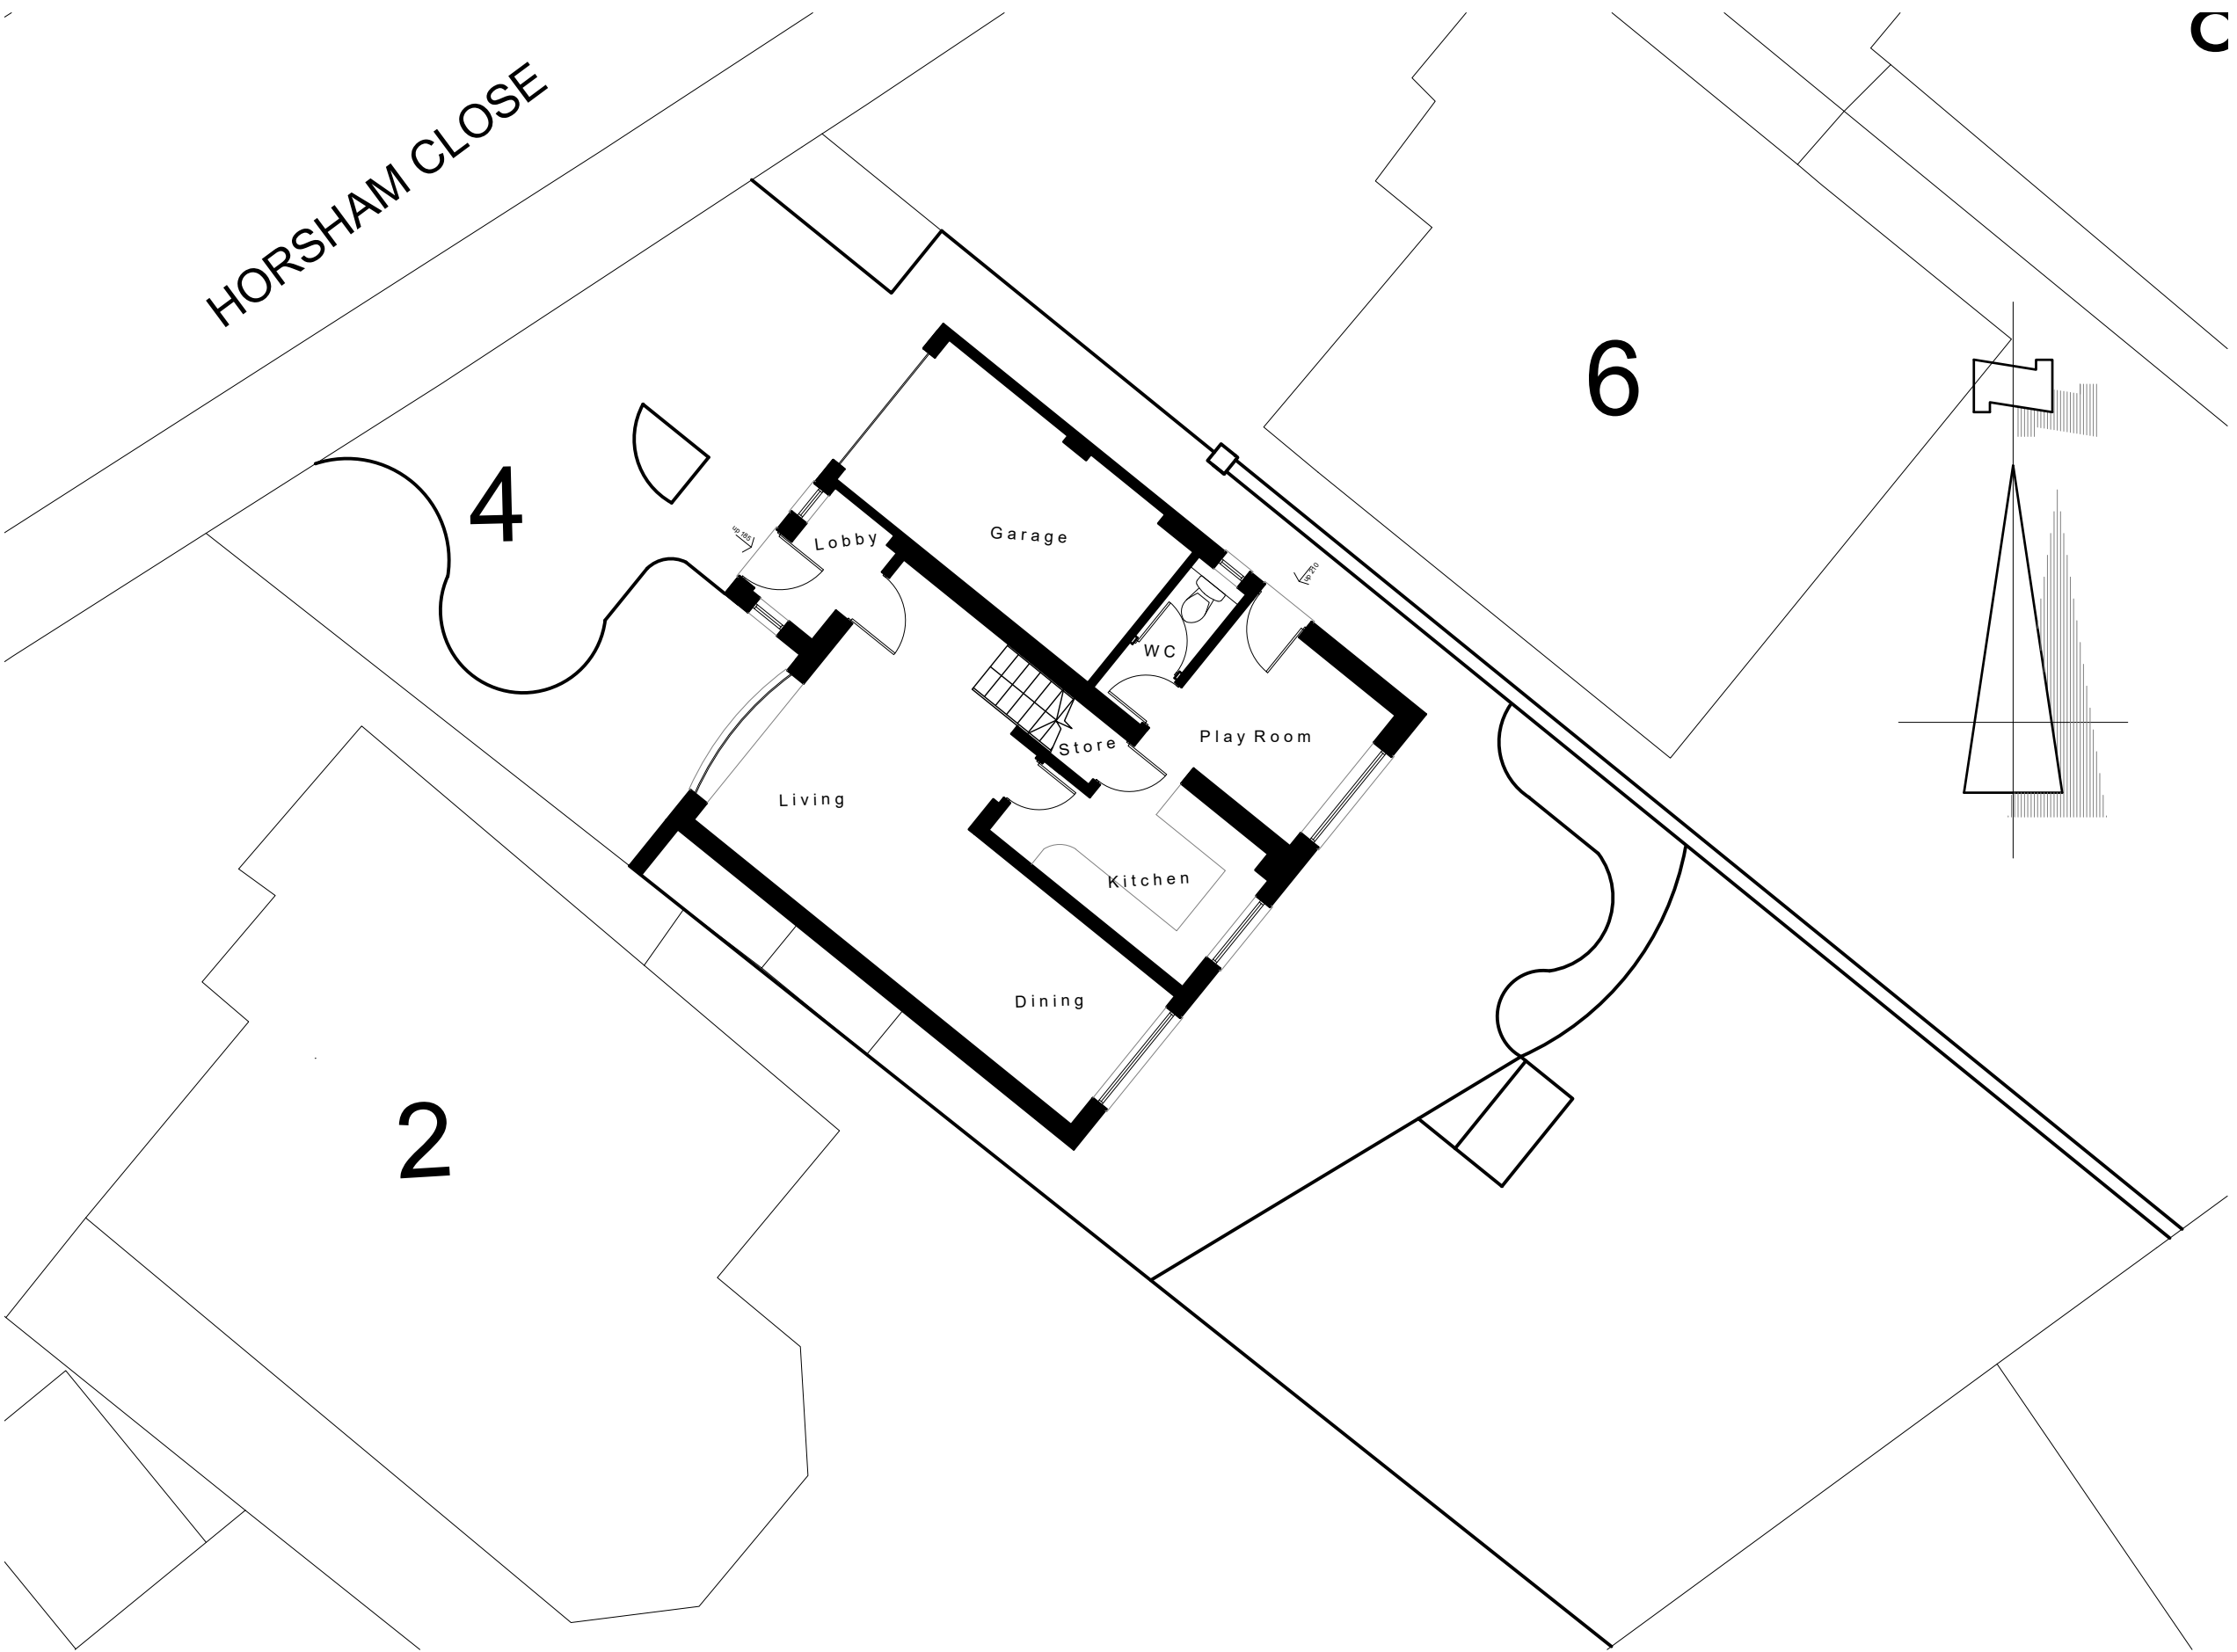


Site Plan 1:100

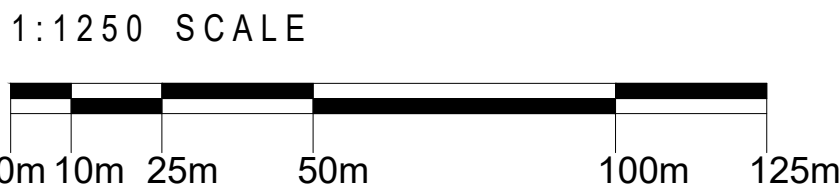

Site Location Plan 1:1250

Red Lined Area - 274.64m²

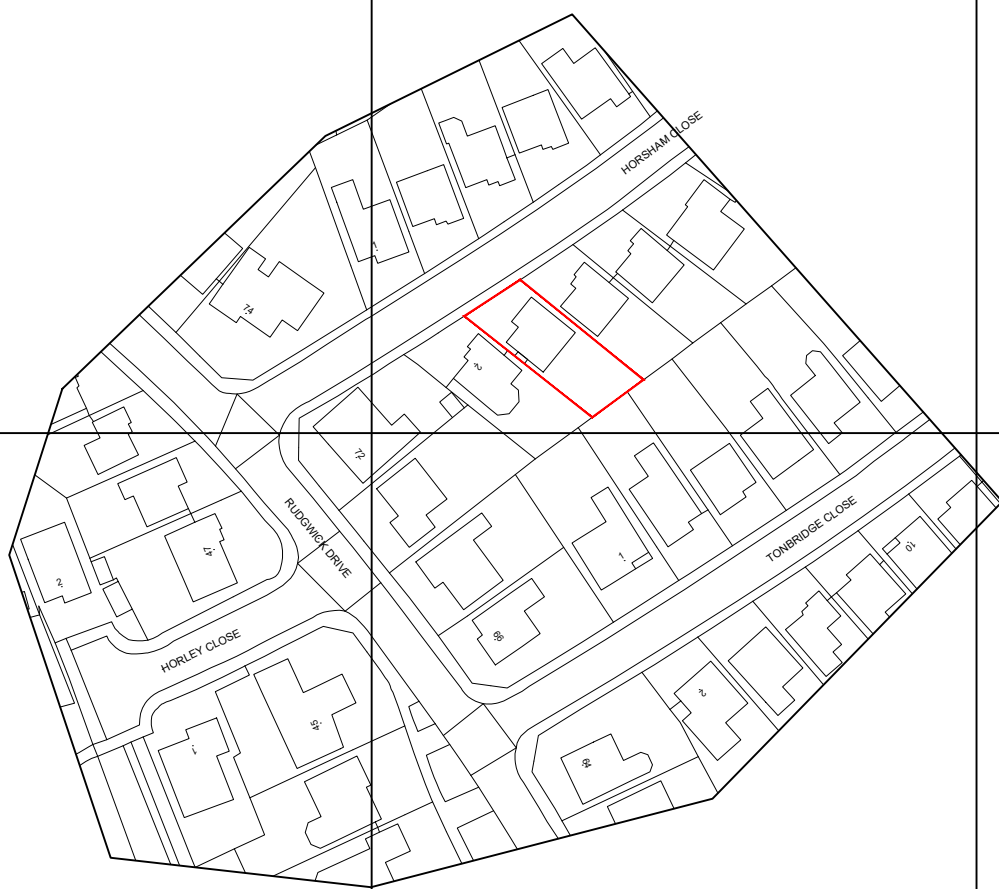

?Crown Copyright and database rights 2025 OS Licence no. AC0000849896

REV DESCRIPTION CHECK DATE

CLIENT

Mr Daniel Creer

PROJECT

4 Horsham Close, Bury

DRAWING

Existing Floor Plans, elevations, site plan and Site location plan

SCALE	DATE	DRAWN	CHECKED
As indicated@A1	29/08/25	KAMS	RS
DRAWING NO.	CAD REFERENCE NO.	REVISION	
R1037-01			



3 Manchester Road Bury BL9 0DR T: 0161 797 2077
info@equilibriumarchitects.co.uk www.equilibriumarchitects.co.uk

