


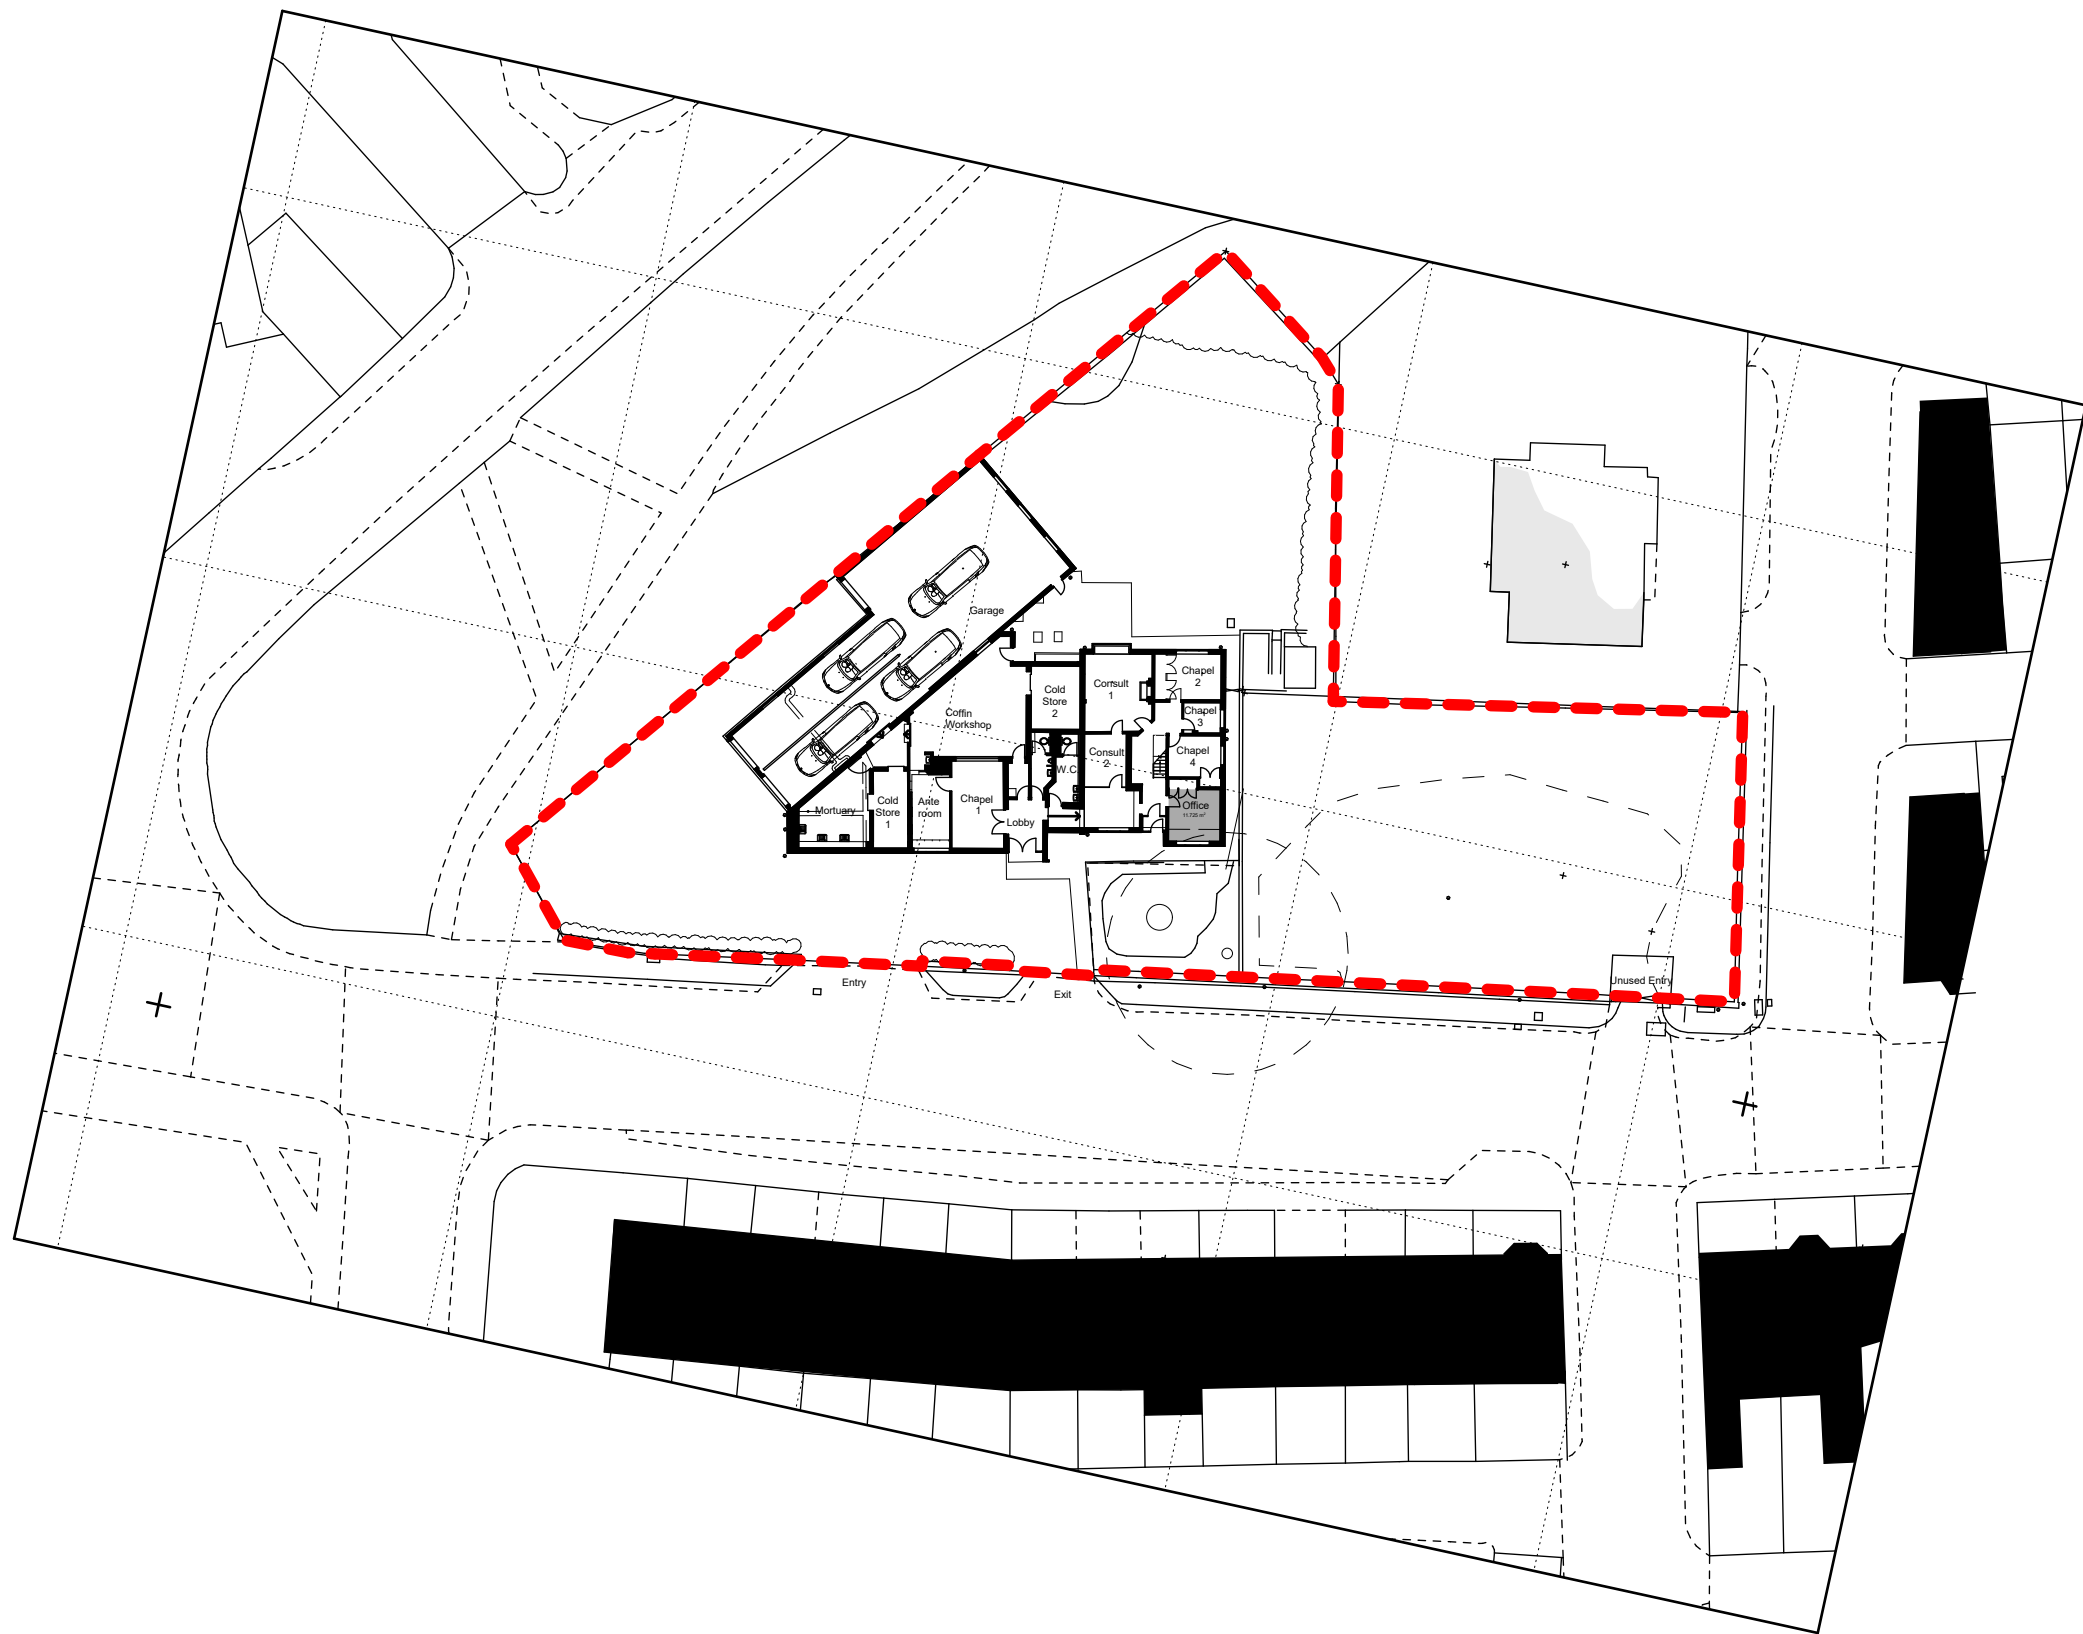

Legends & Notes:

|     |           |                     |       |
|-----|-----------|---------------------|-------|
| P01 | 11.07. 25 | Issued for planning | PMB   |
| Rev | Date      | Descriptor          | Athr. |

## Workshop

DESIGN STUDIO

Workshop design studio ltd  
Email info@workshopdesignstudio.uk

Project:  
**Silletts Funeral Service**  
Kelsil, Spring Lane, Radcliffe, Bury  
Manchester M26 2TQ

Client:  
Silletts Funeral Service

Drawing Title:  
**Existing Site Plan**  
1 : 500 @ A3

(Project number)DWG number\_Revision

**216 (10) 102**

**P01**