





EXISTING FRONT ELEVATION

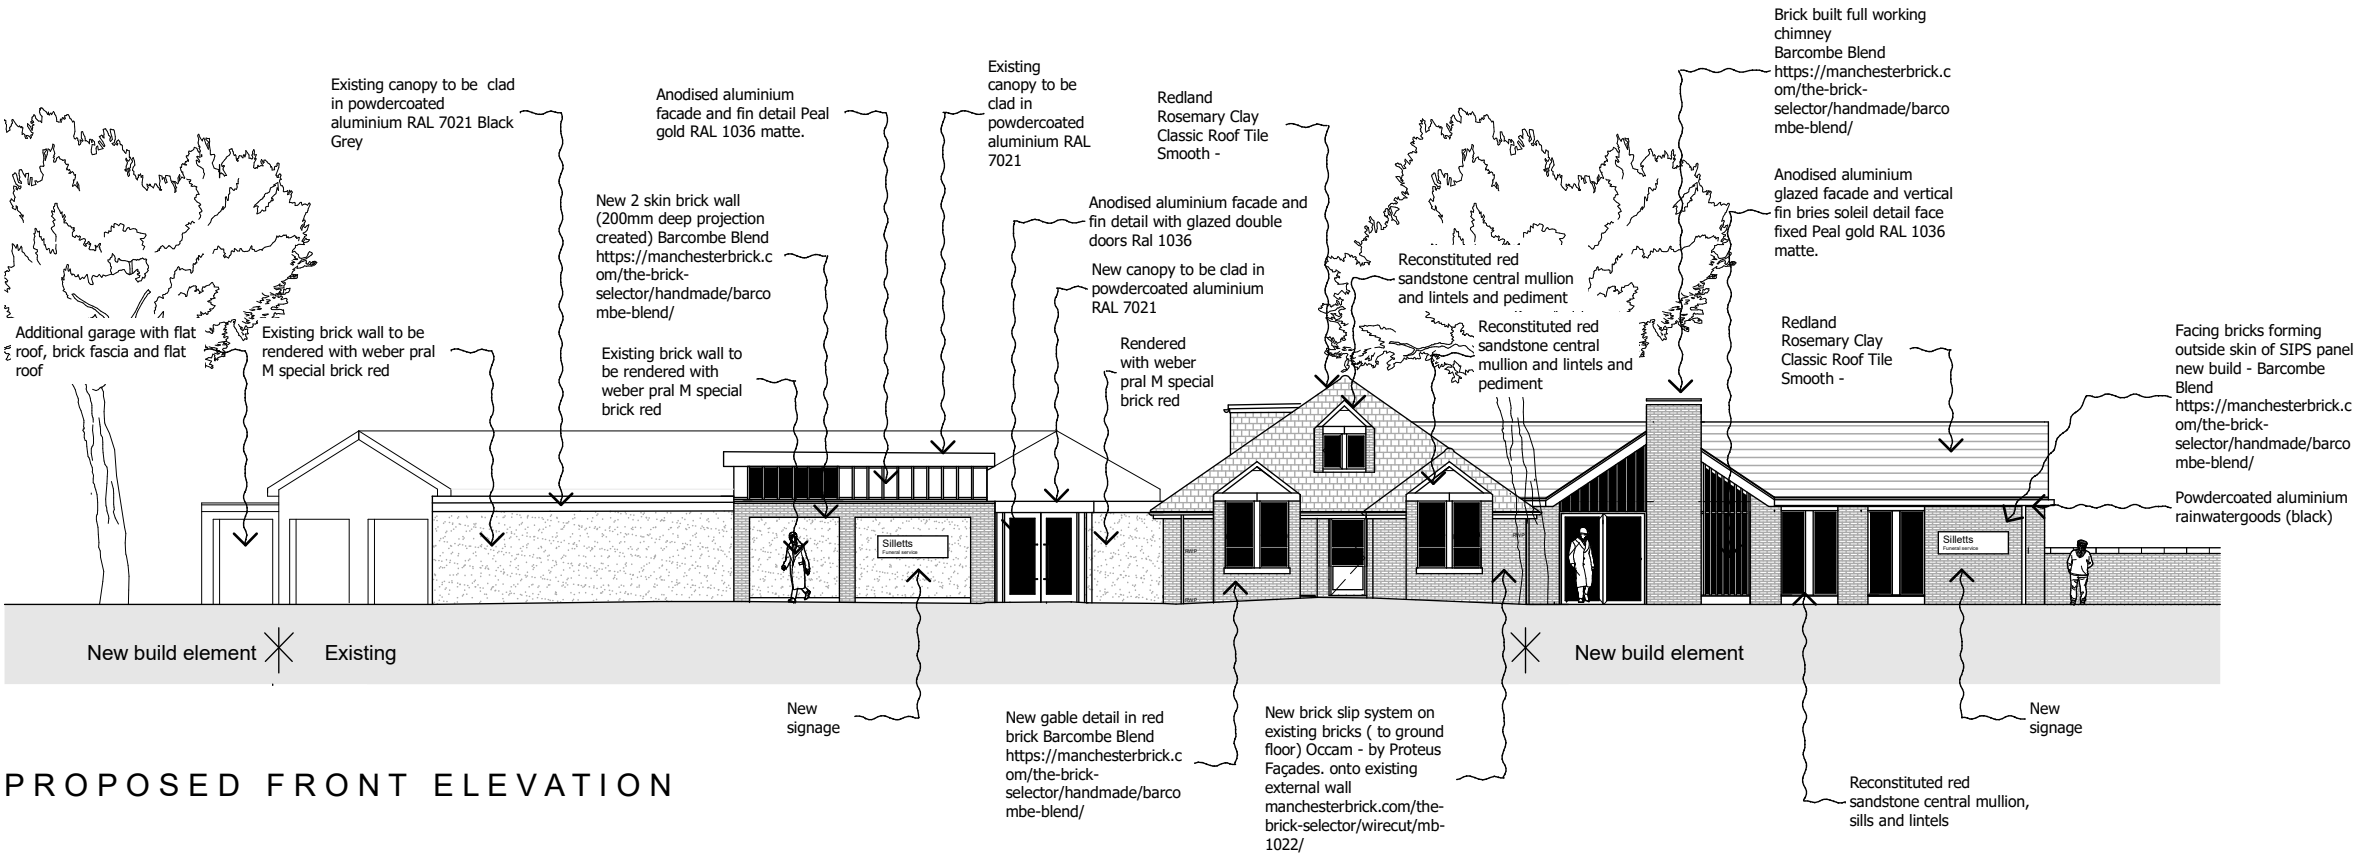

PROPOSED FRONT ELEVATION

 

Legends & Notes:

P01	11.07.25	Issued for planning	PMB
Rev	Date	Descriptor	Athr.

Workshop
DESIGN STUDIO

Workshop design studio ltd
Email info@workshopdesignstudio.uk

Project:
Sillelts Funeral Service
Kelsil, Spring Lane, Radcliffe, Bury
Manchester M26 2TQ

Client:
Sillelts Funeral Service

Drawing Title:
**Existing and Proposed
Front Elevations**

Scale 1:200 @A3

(Project number)DWG number_Revision

216 (200) 01

P01