





EXISTING EAST ELEVATION (part)

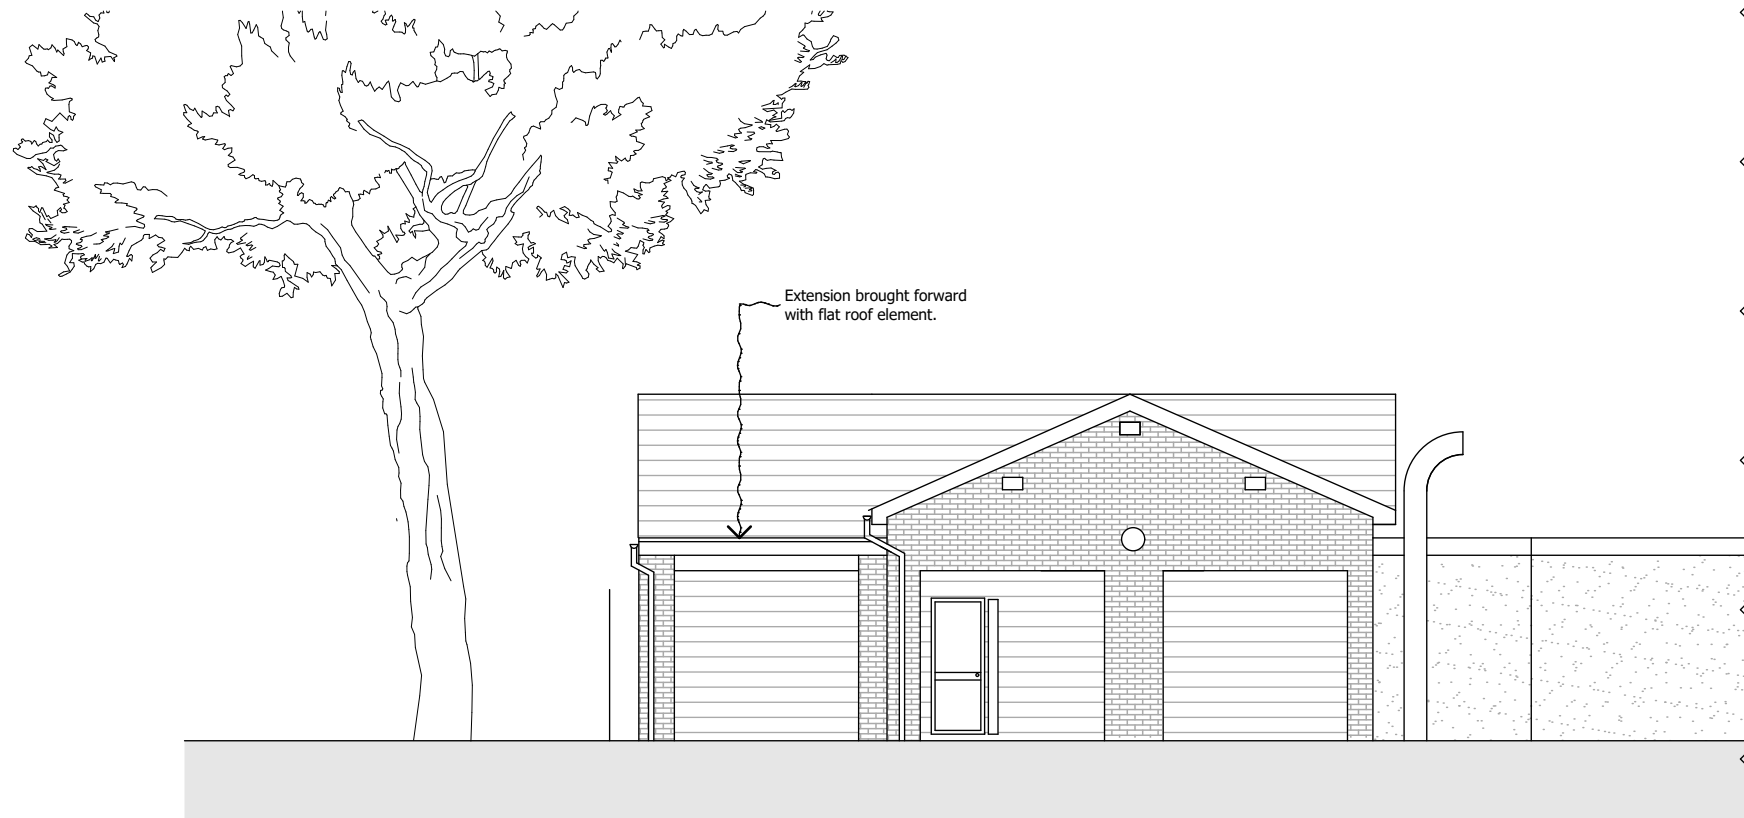

PROPOSED EAST ELEVATION (part)

 

SEE DRAWING 216 (200) 02

Legends & Notes:

P01	11.07. 25	Issued for planning	PMB
Rev	Date	Descriptor	Athr.

Workshop
DESIGN STUDIO

Workshop design studio ltd
Email info@workshopdesignstudio.uk

Project:
Silletts Funeral Service
Kelsil, Spring Lane, Radcliffe, Bury
Manchester M26 2TQ

Client:
Silletts Funeral Service

Drawing Title:
**Existing and Proposed
Elevations**

Scale 1:100 @A3

(Project number)DWG number_Revision

216 (200) 03

P01