




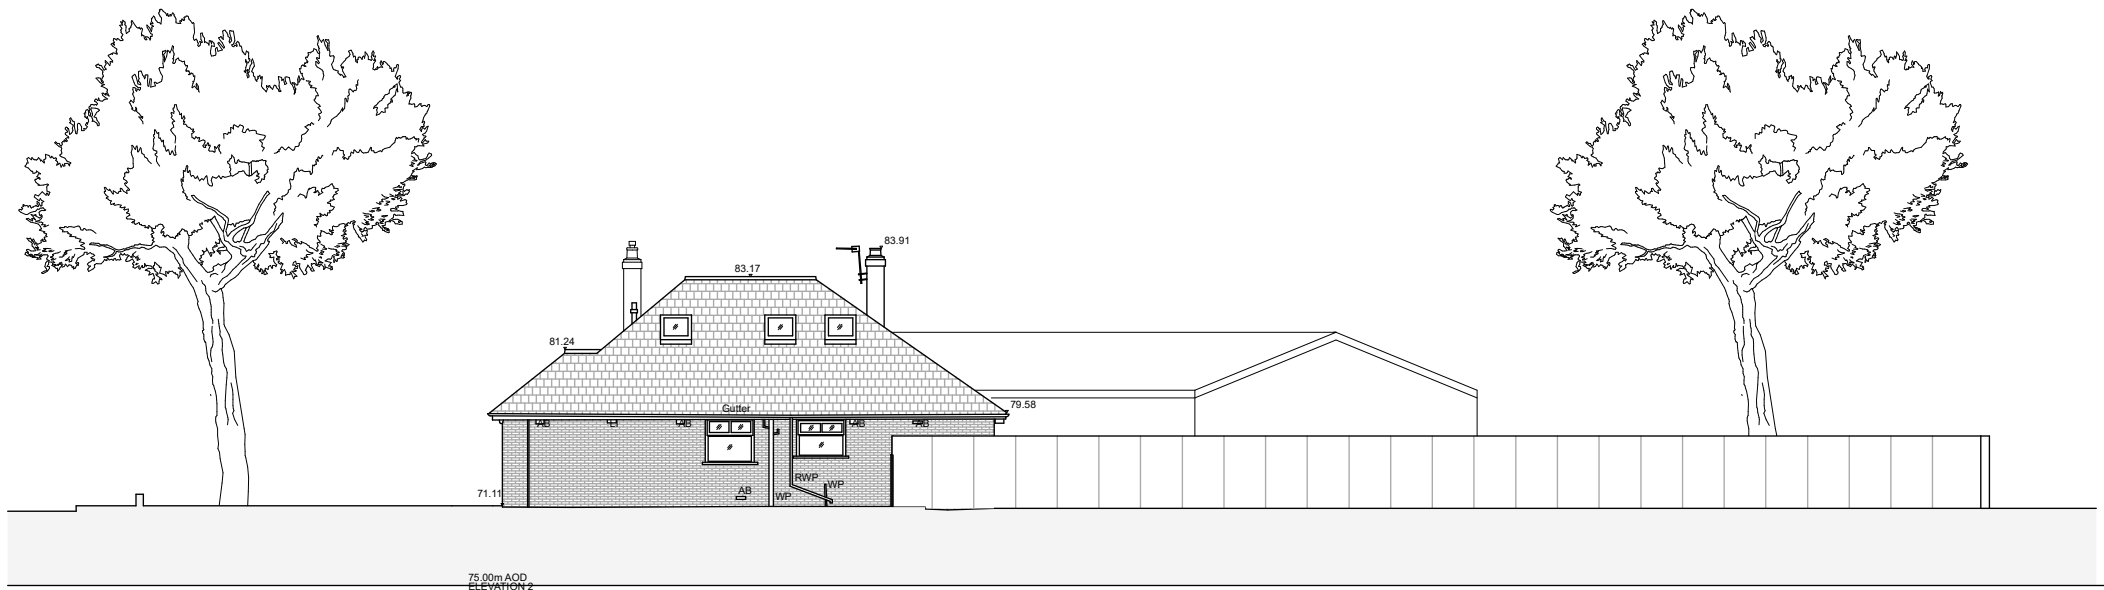

EXISTING WEST ELEVATION (part)

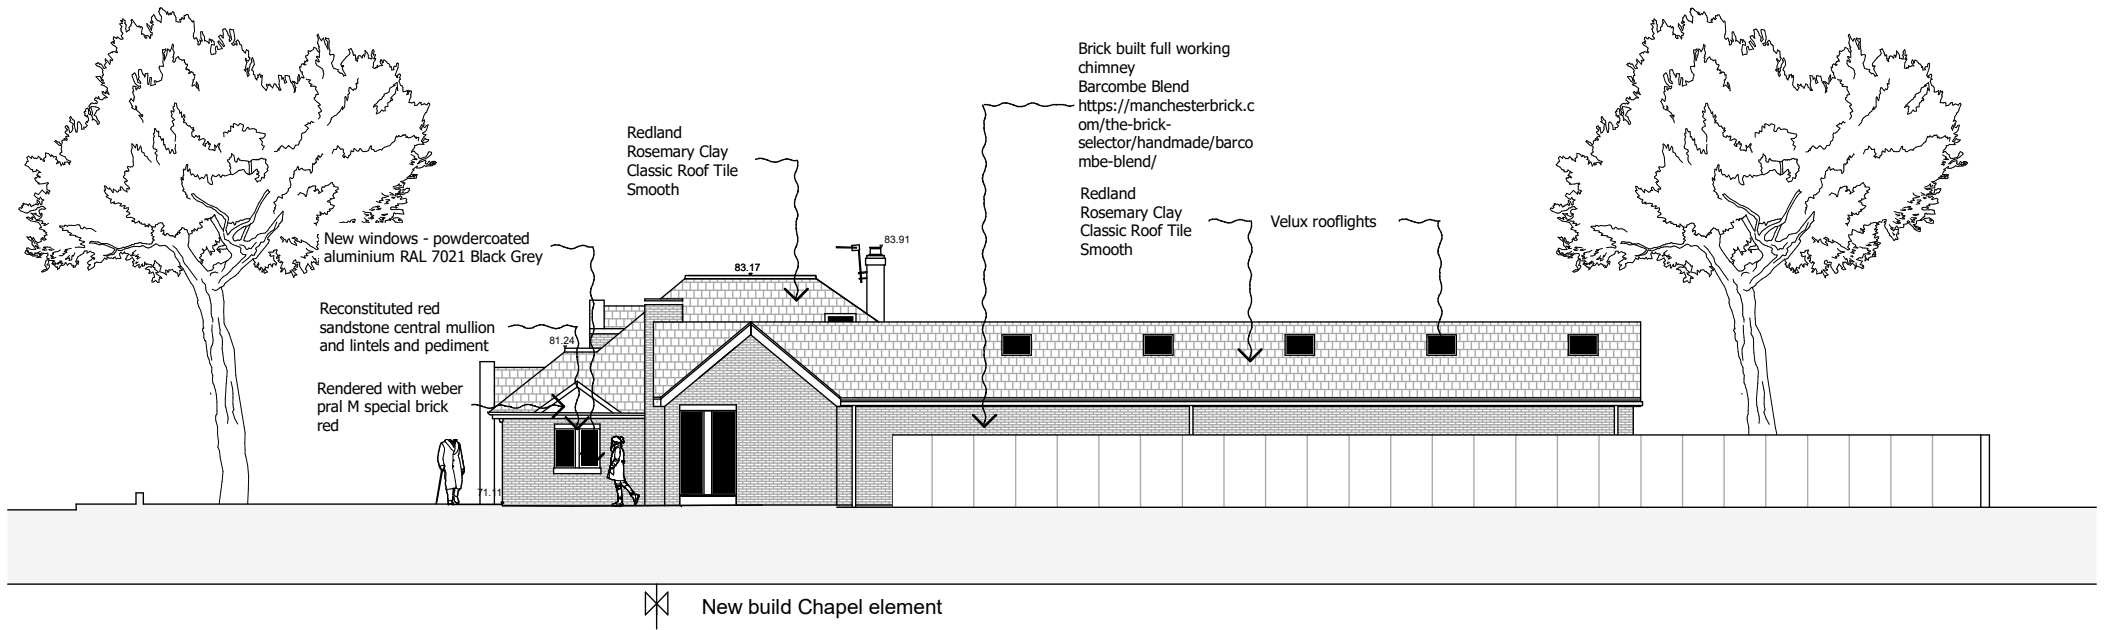

PROPOSED WEST ELEVATION (part)

 

Legends & Notes:

|     |          |                     |       |
|-----|----------|---------------------|-------|
| P01 | 11.07.25 | Issued for planning | PMB   |
| Rev | Date     | Descriptor          | Athr. |

**Workshop**  
DESIGN STUDIO

Workshop design studio ltd  
Email info@workshopdesignstudio.uk

Project:  
**Sillelts Funeral Service**  
Kelsil, Spring Lane, Radcliffe, Bury  
Manchester M26 2TQ

Client:  
Sillelts Funeral Service

Drawing Title:  
**Existing and Proposed  
Elevations**

Scale 1:200 @A3

(Project number)DWG number\_Revision

**216 (200) 05**

**P01**