


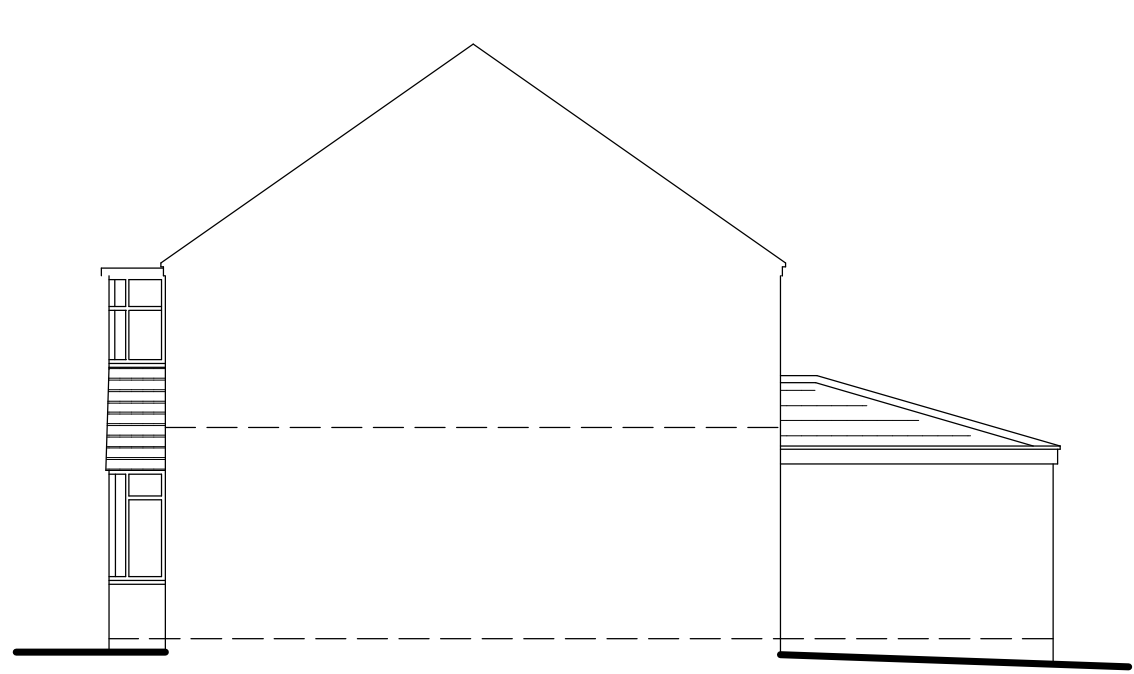


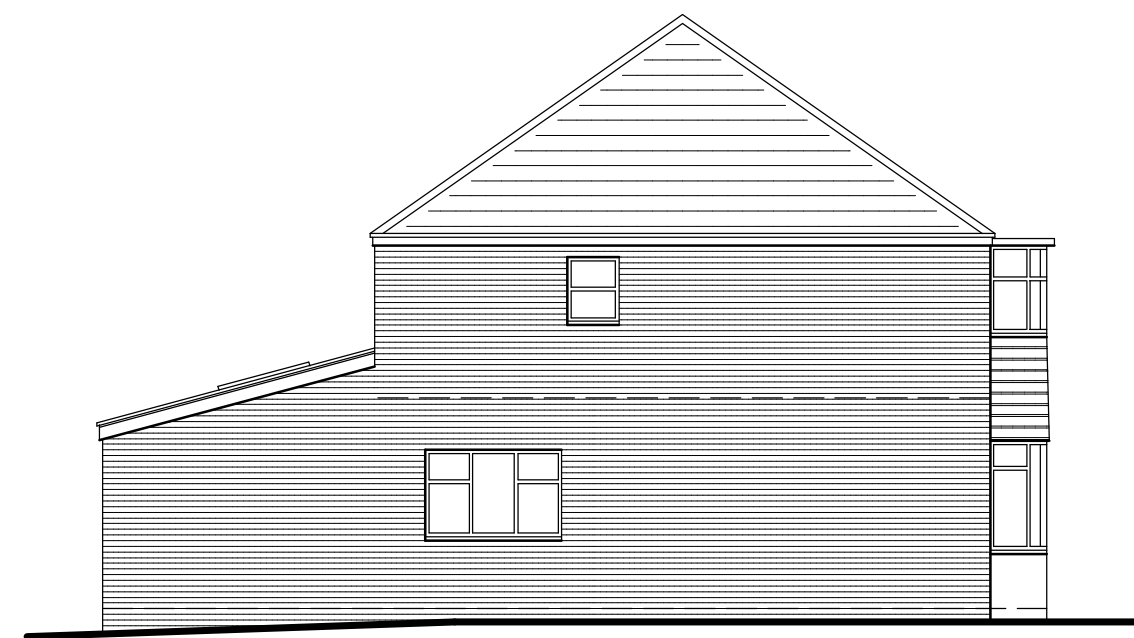


EXISTING ELEVATIONS 1 : 100

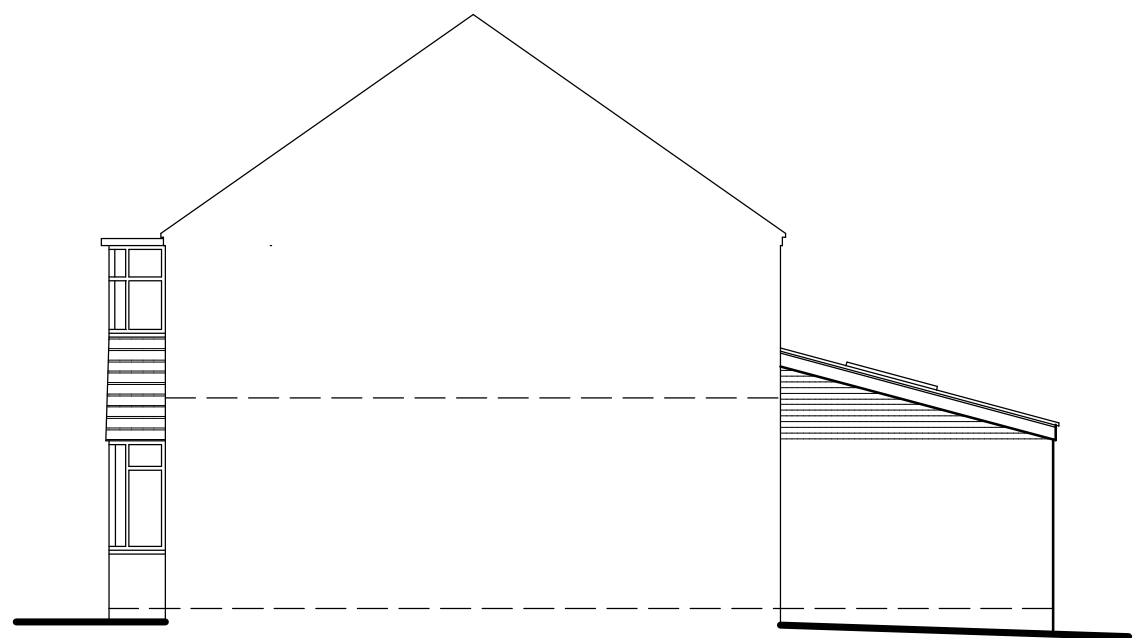


PROPOSED ELEVATIONS 1 : 100

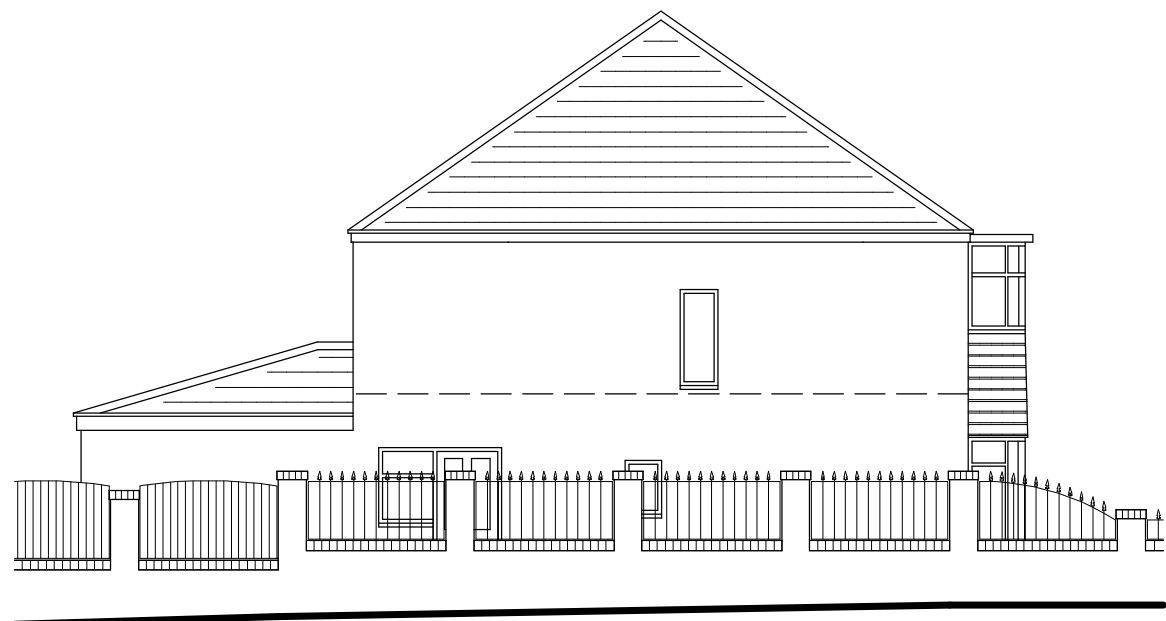

EXISTING SIDE BOUNDARY WALL ELEVATION 1 : 100

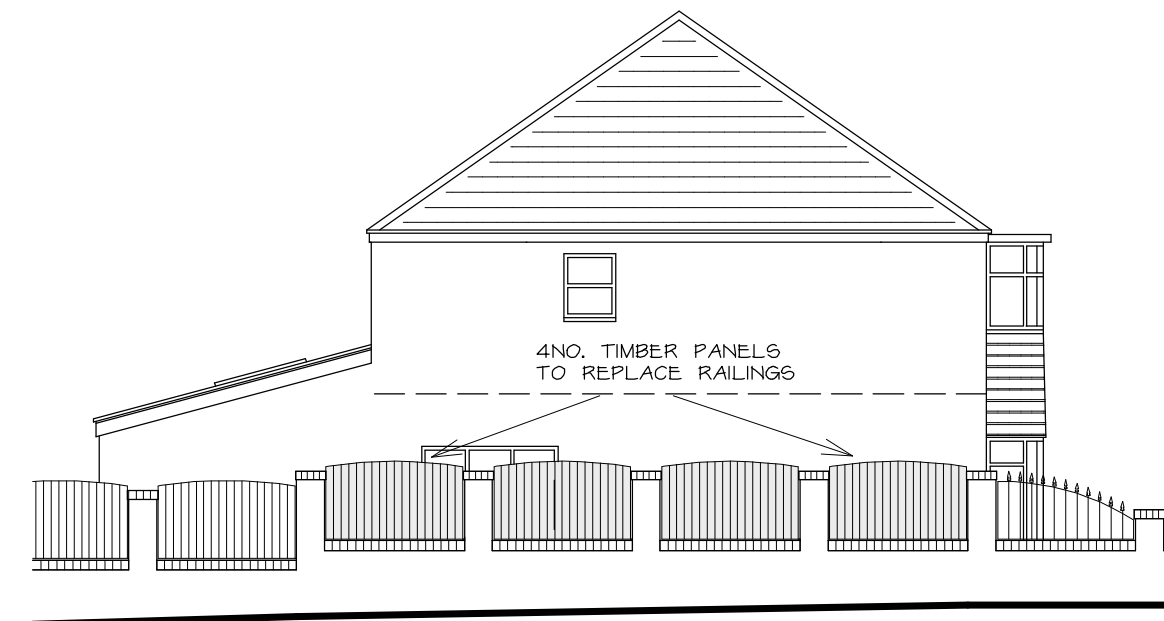

PROPOSED SIDE BOUNDARY WALL ELEVATION 1 : 100

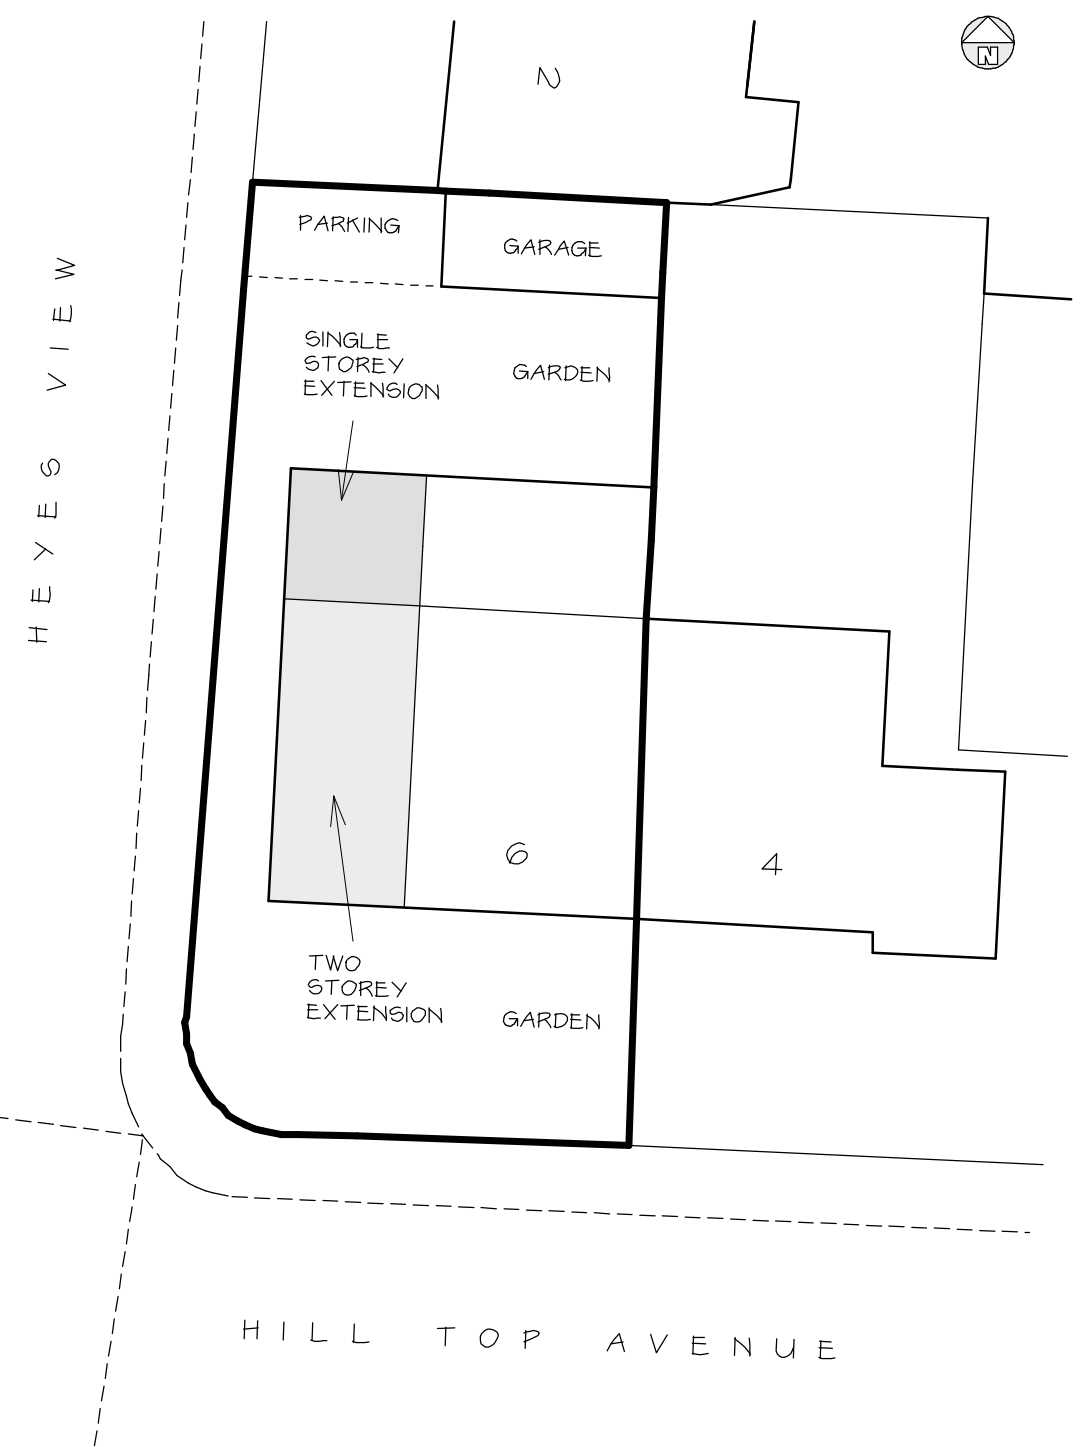

SITE PLAN 1 : 200



LOCATION PLAN 1 : 1250

MATERIALS

MAIN ROOF - CONCRETE ROOF TILES TO MATCH EXISTING MAIN ROOF TILES

REAR SINGLE STOREY ROOF - CONCRETE ROOF TILES (SUITABLE FOR MIN 15° PITCH) SIMILAR COLOUR TO MAIN ROOF TILES

EXTERNAL WALLS - BRICKWORK TO MATCH EXISTING

BOUNDARY WALL PANELS - TIMBER PANELS TO MATCH EXISTING

Telephone 0161 643 2422

Northside Plans Ltd

Planning and Building Design

116 Simister Lane Prestwich Manchester M25 2SB

Project

TWO STOREY AND SINGLE STOREY SIDE EXTENSION INCORPORATING GROUND FLOOR GRANNY FLAT, ALTERATIONS TO REAR SINGLE STOREY ROOF, REPLACEMENT OF SIDE BOUNDARY WALL RAILINGS WITH TIMBER PANELS

6 HILL TOP AVENUE PRESTWICH


Title

PLANS, ELEVATIONS AND SITE PLAN


- REVISED SCHEME

Scale 1:100 1:200 (A1) Date 07/2021


Drawn by NIGEL TAMG Dwg.no. 6HTA/1C

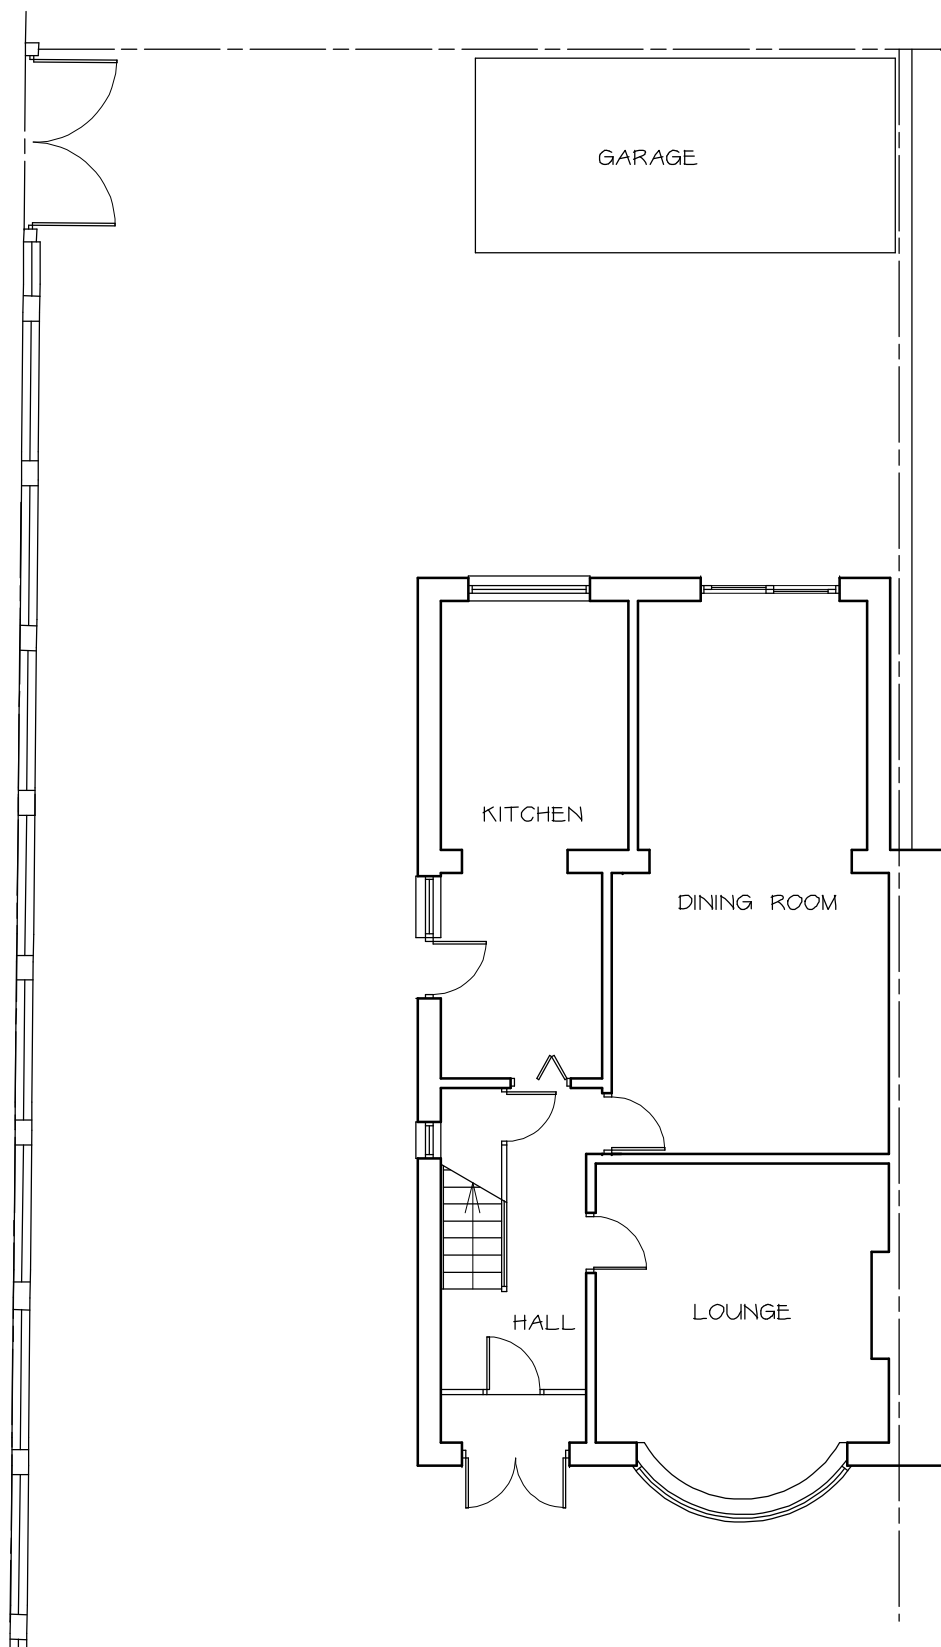


EXISTING GROUND FLOOR PLAN 1 : 100

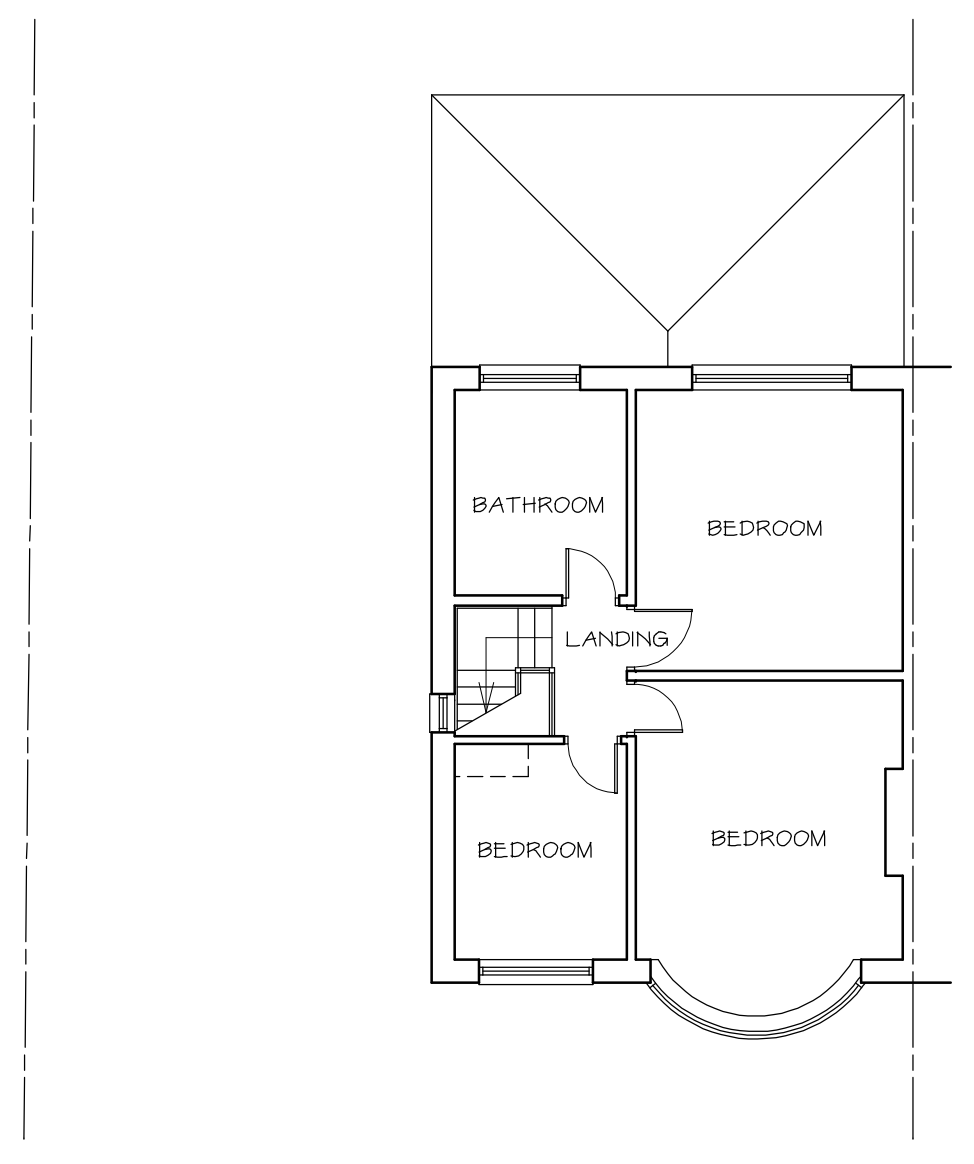

EXISTING FIRST FLOOR PLAN 1 : 100

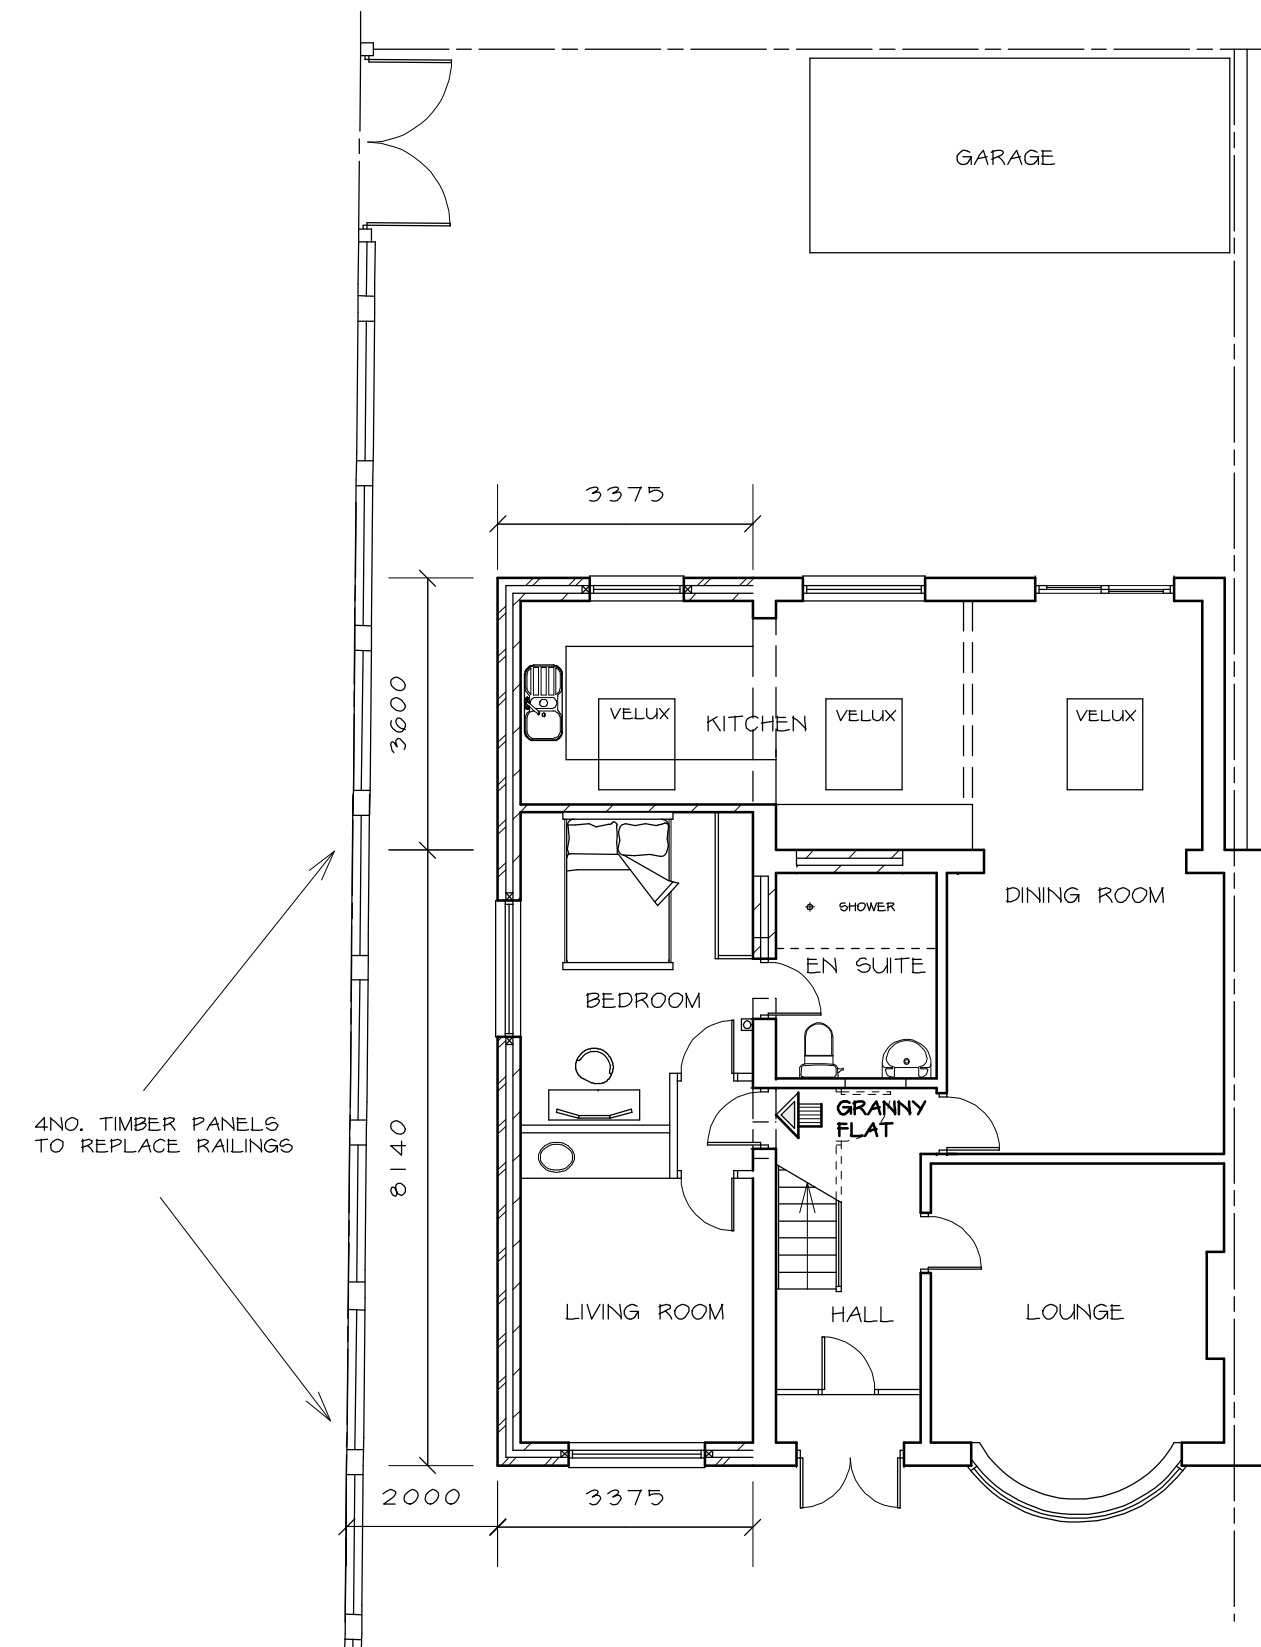

PROPOSED GROUND FLOOR PLAN 1 : 100

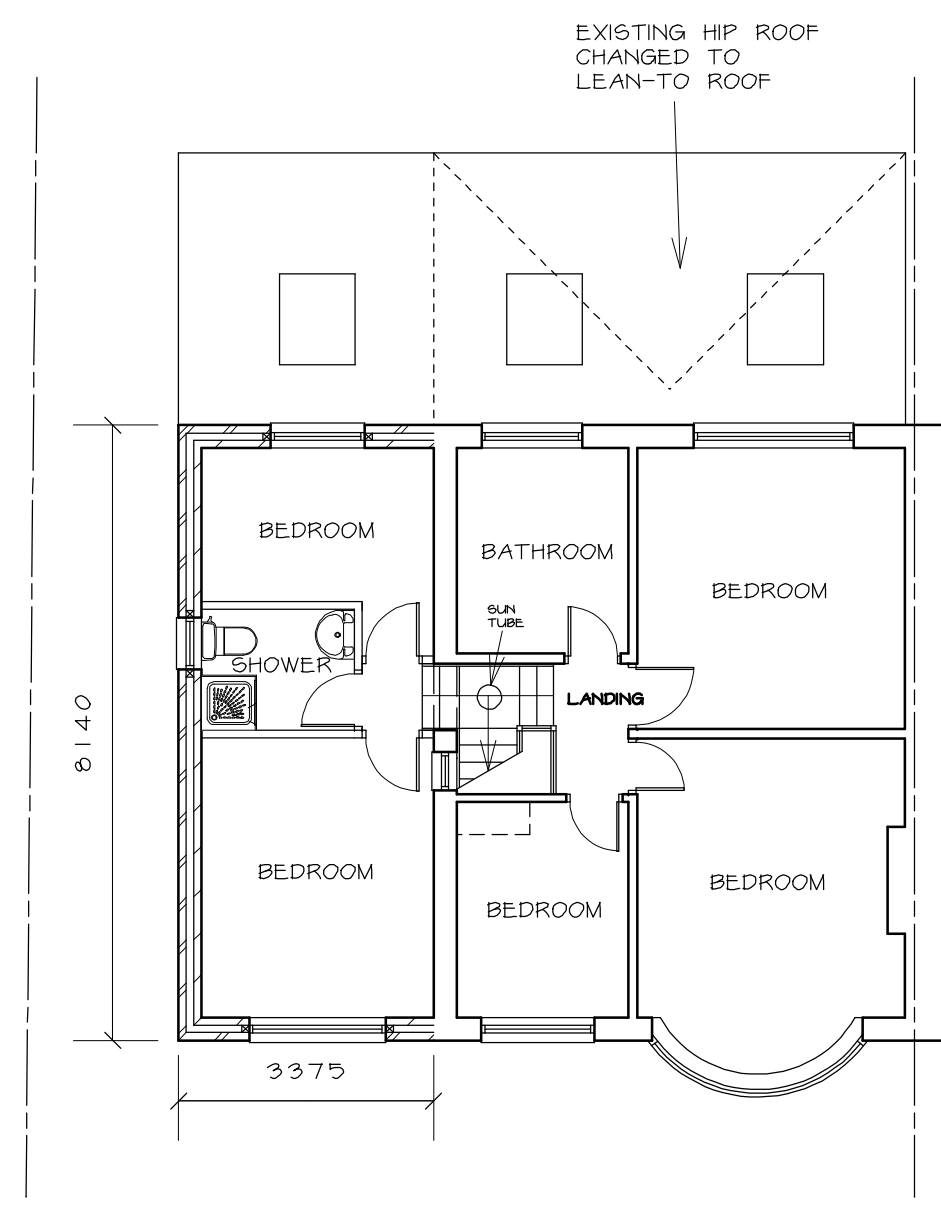

PROPOSED FIRST FLOOR PLAN 1 : 100