



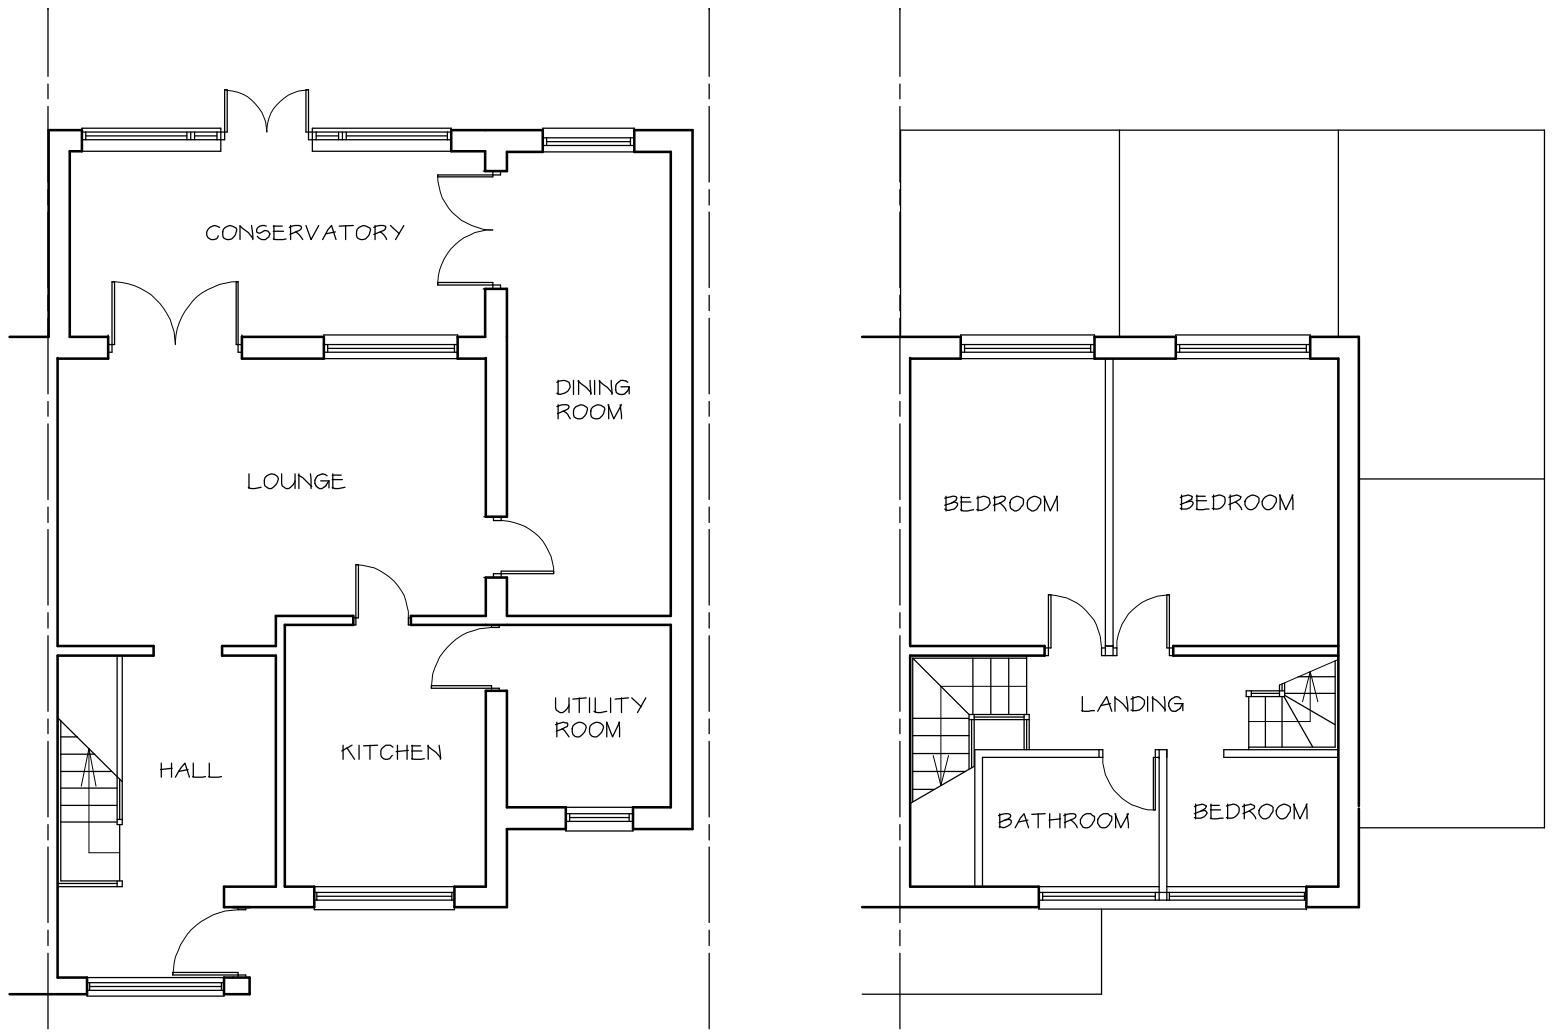


EXISTING GROUND FLOOR PLAN 1 : 100


EXISTING FIRST FLOOR PLAN 1 : 100

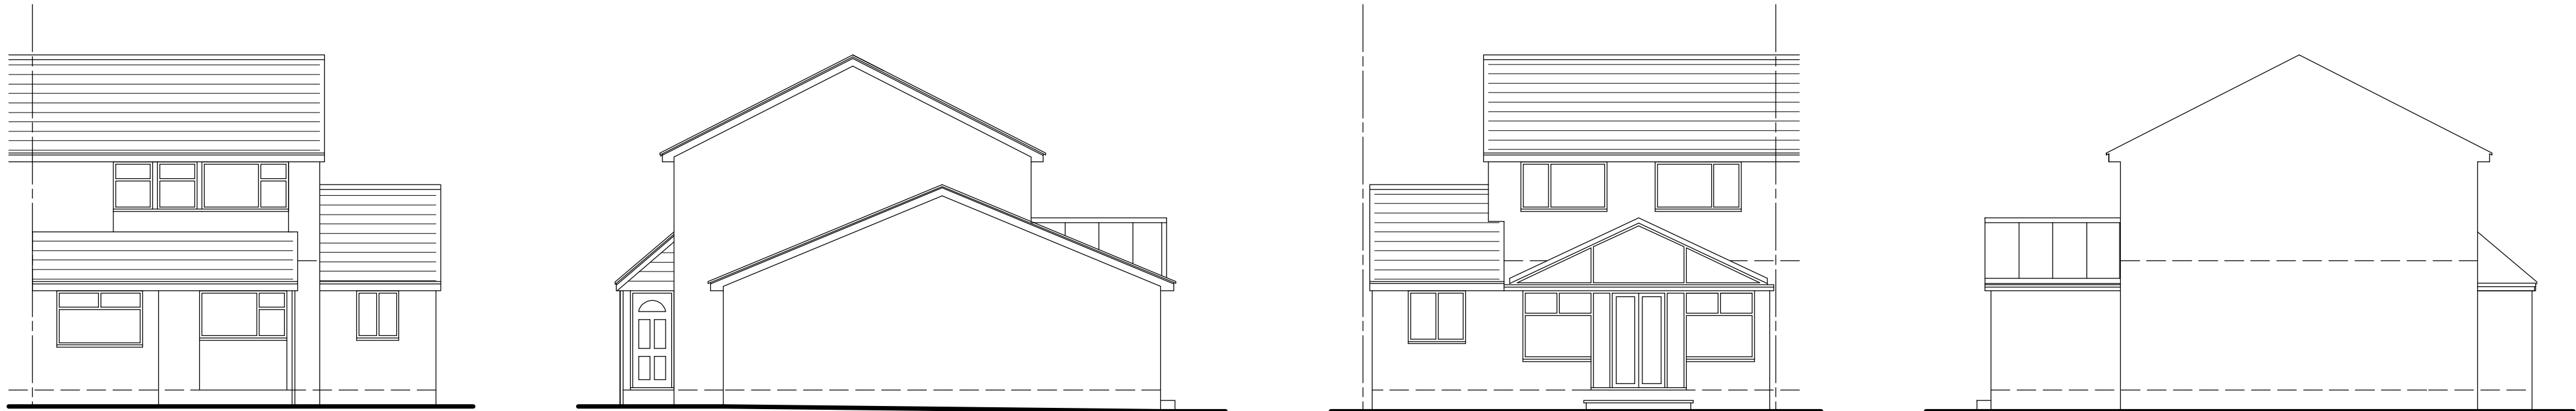


EXISTING ELEVATIONS 1 : 100

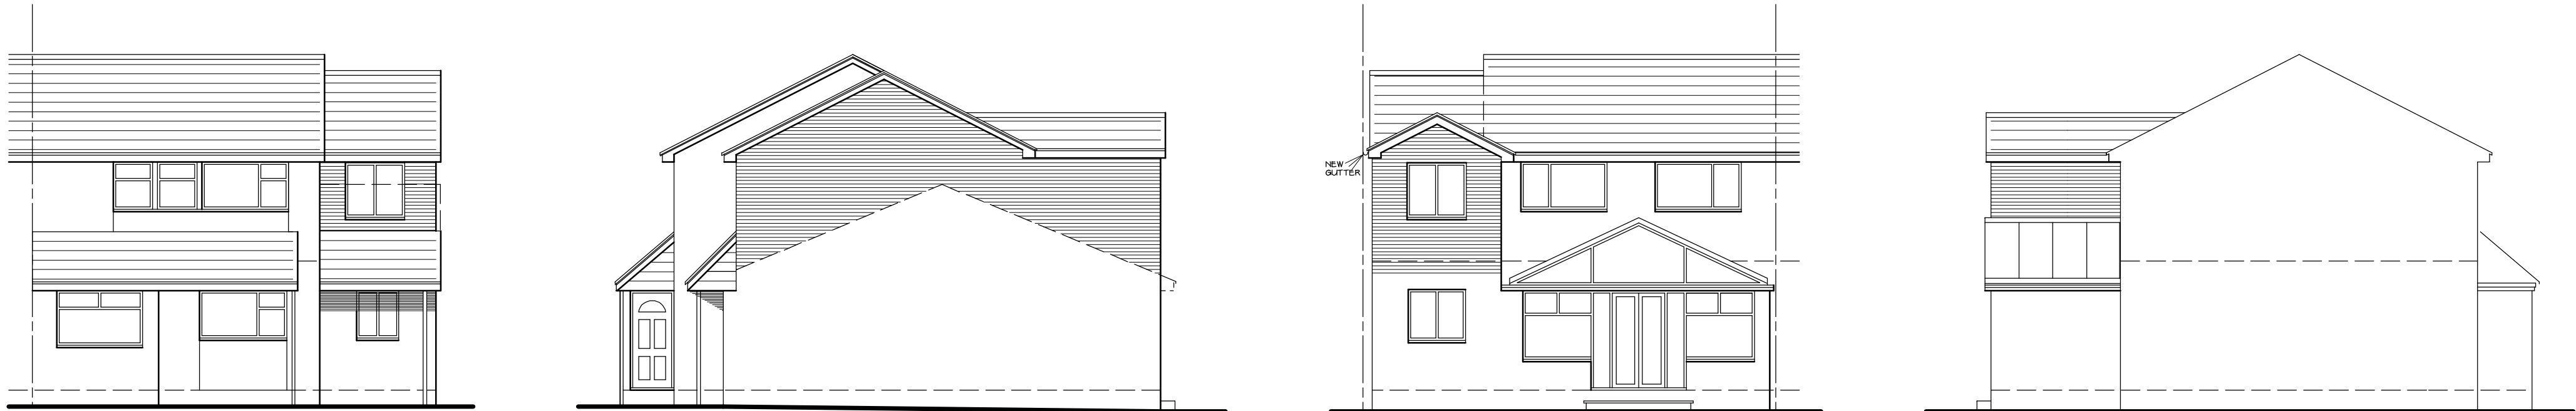


PROPOSED ELEVATIONS 1 : 100

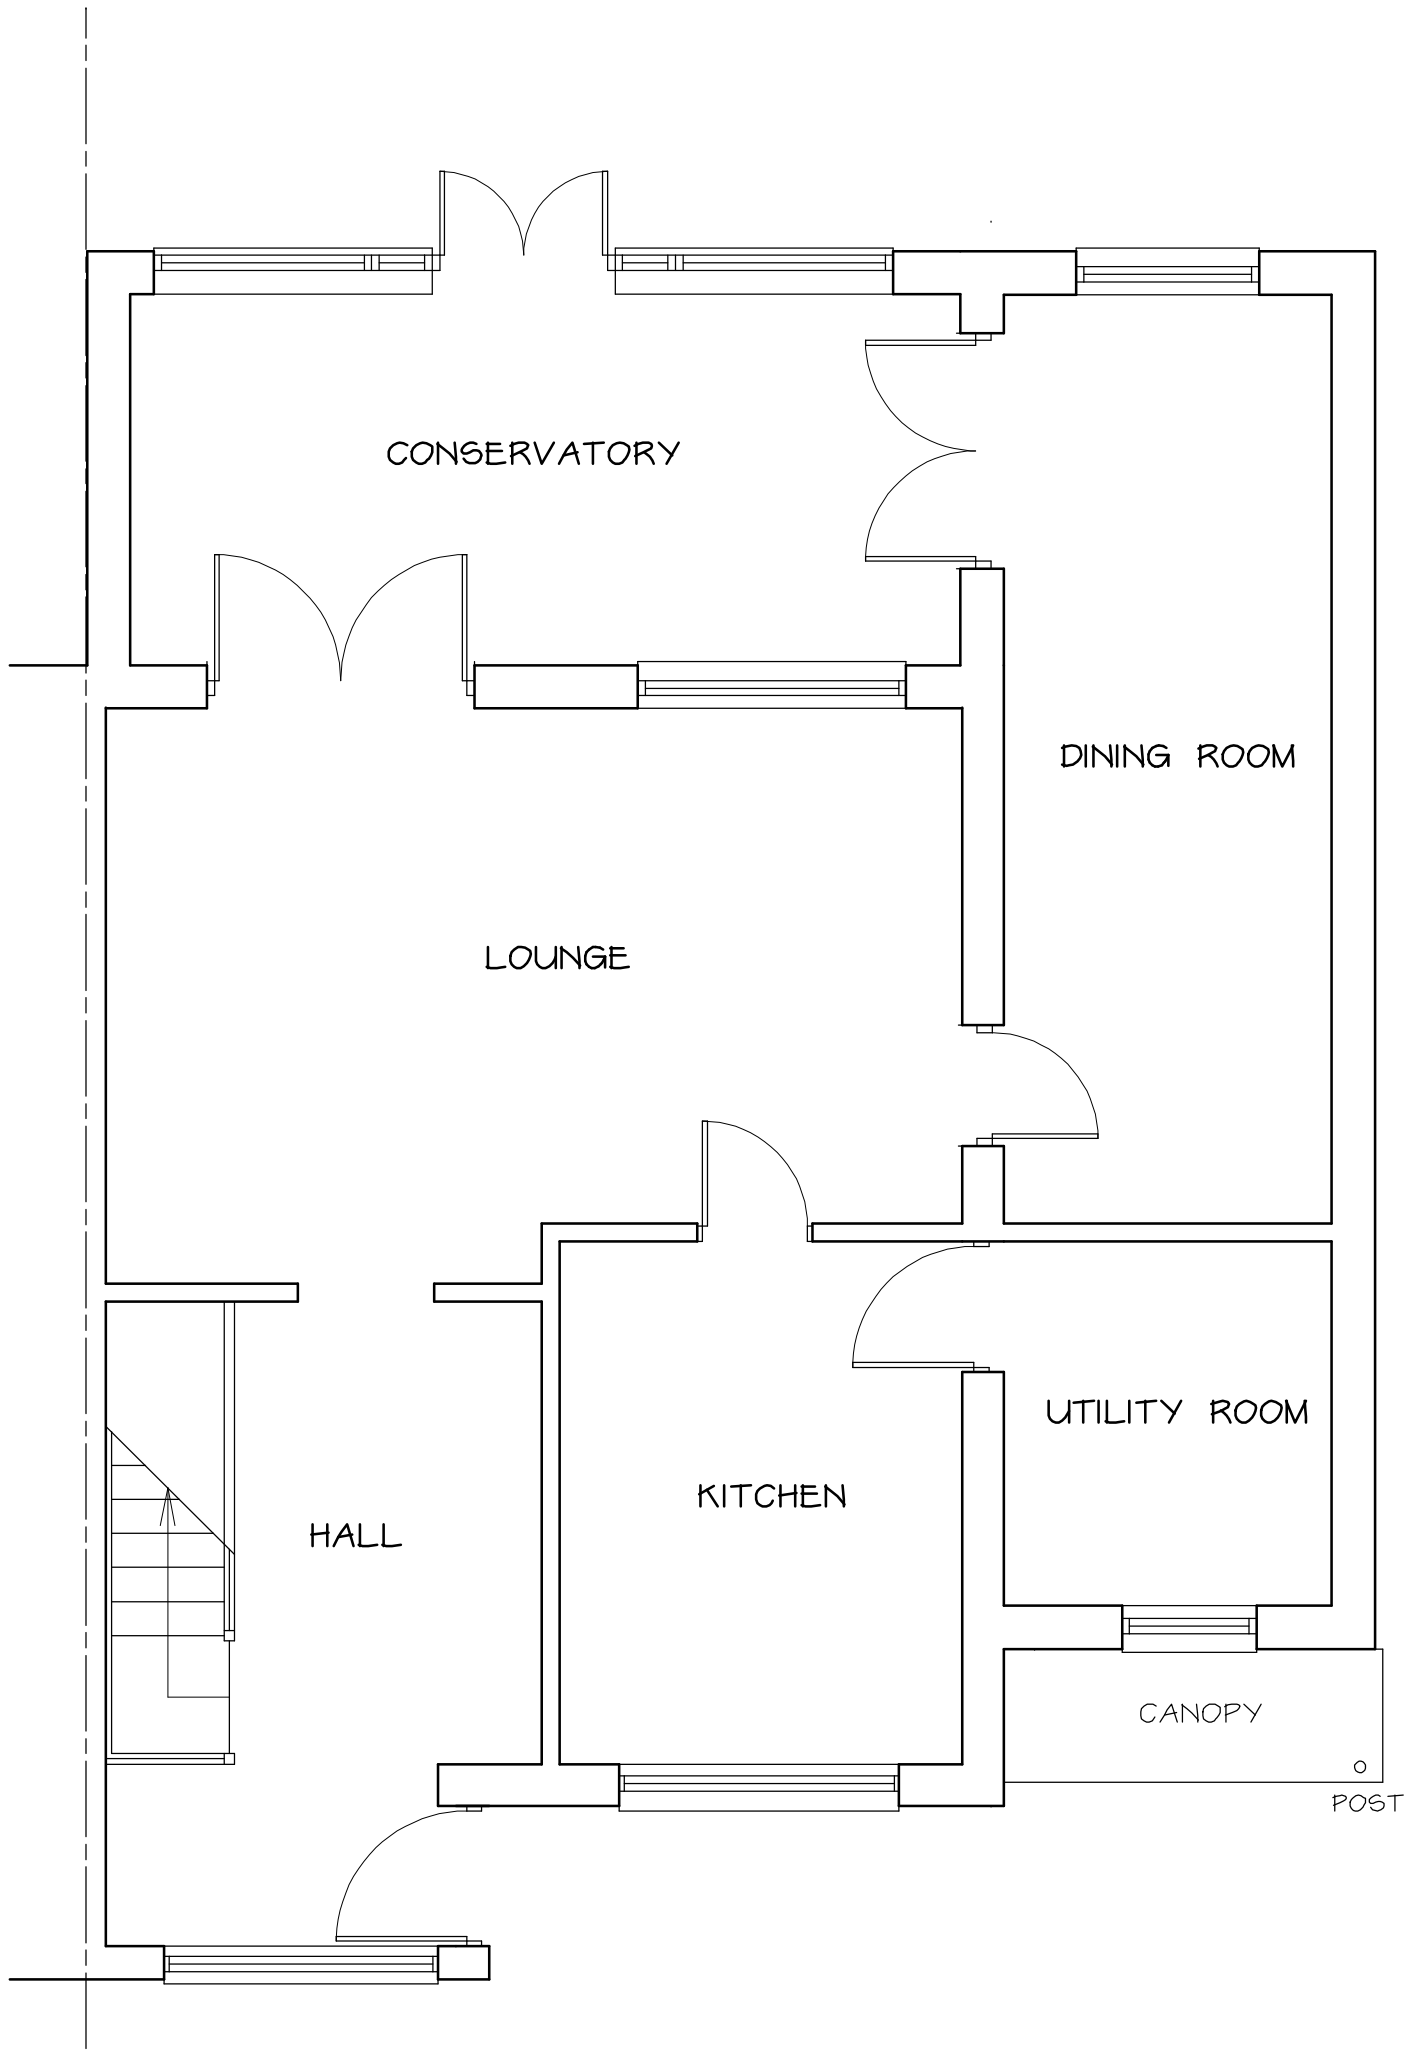


PROPOSED GROUND FLOOR PLAN 1 : 50

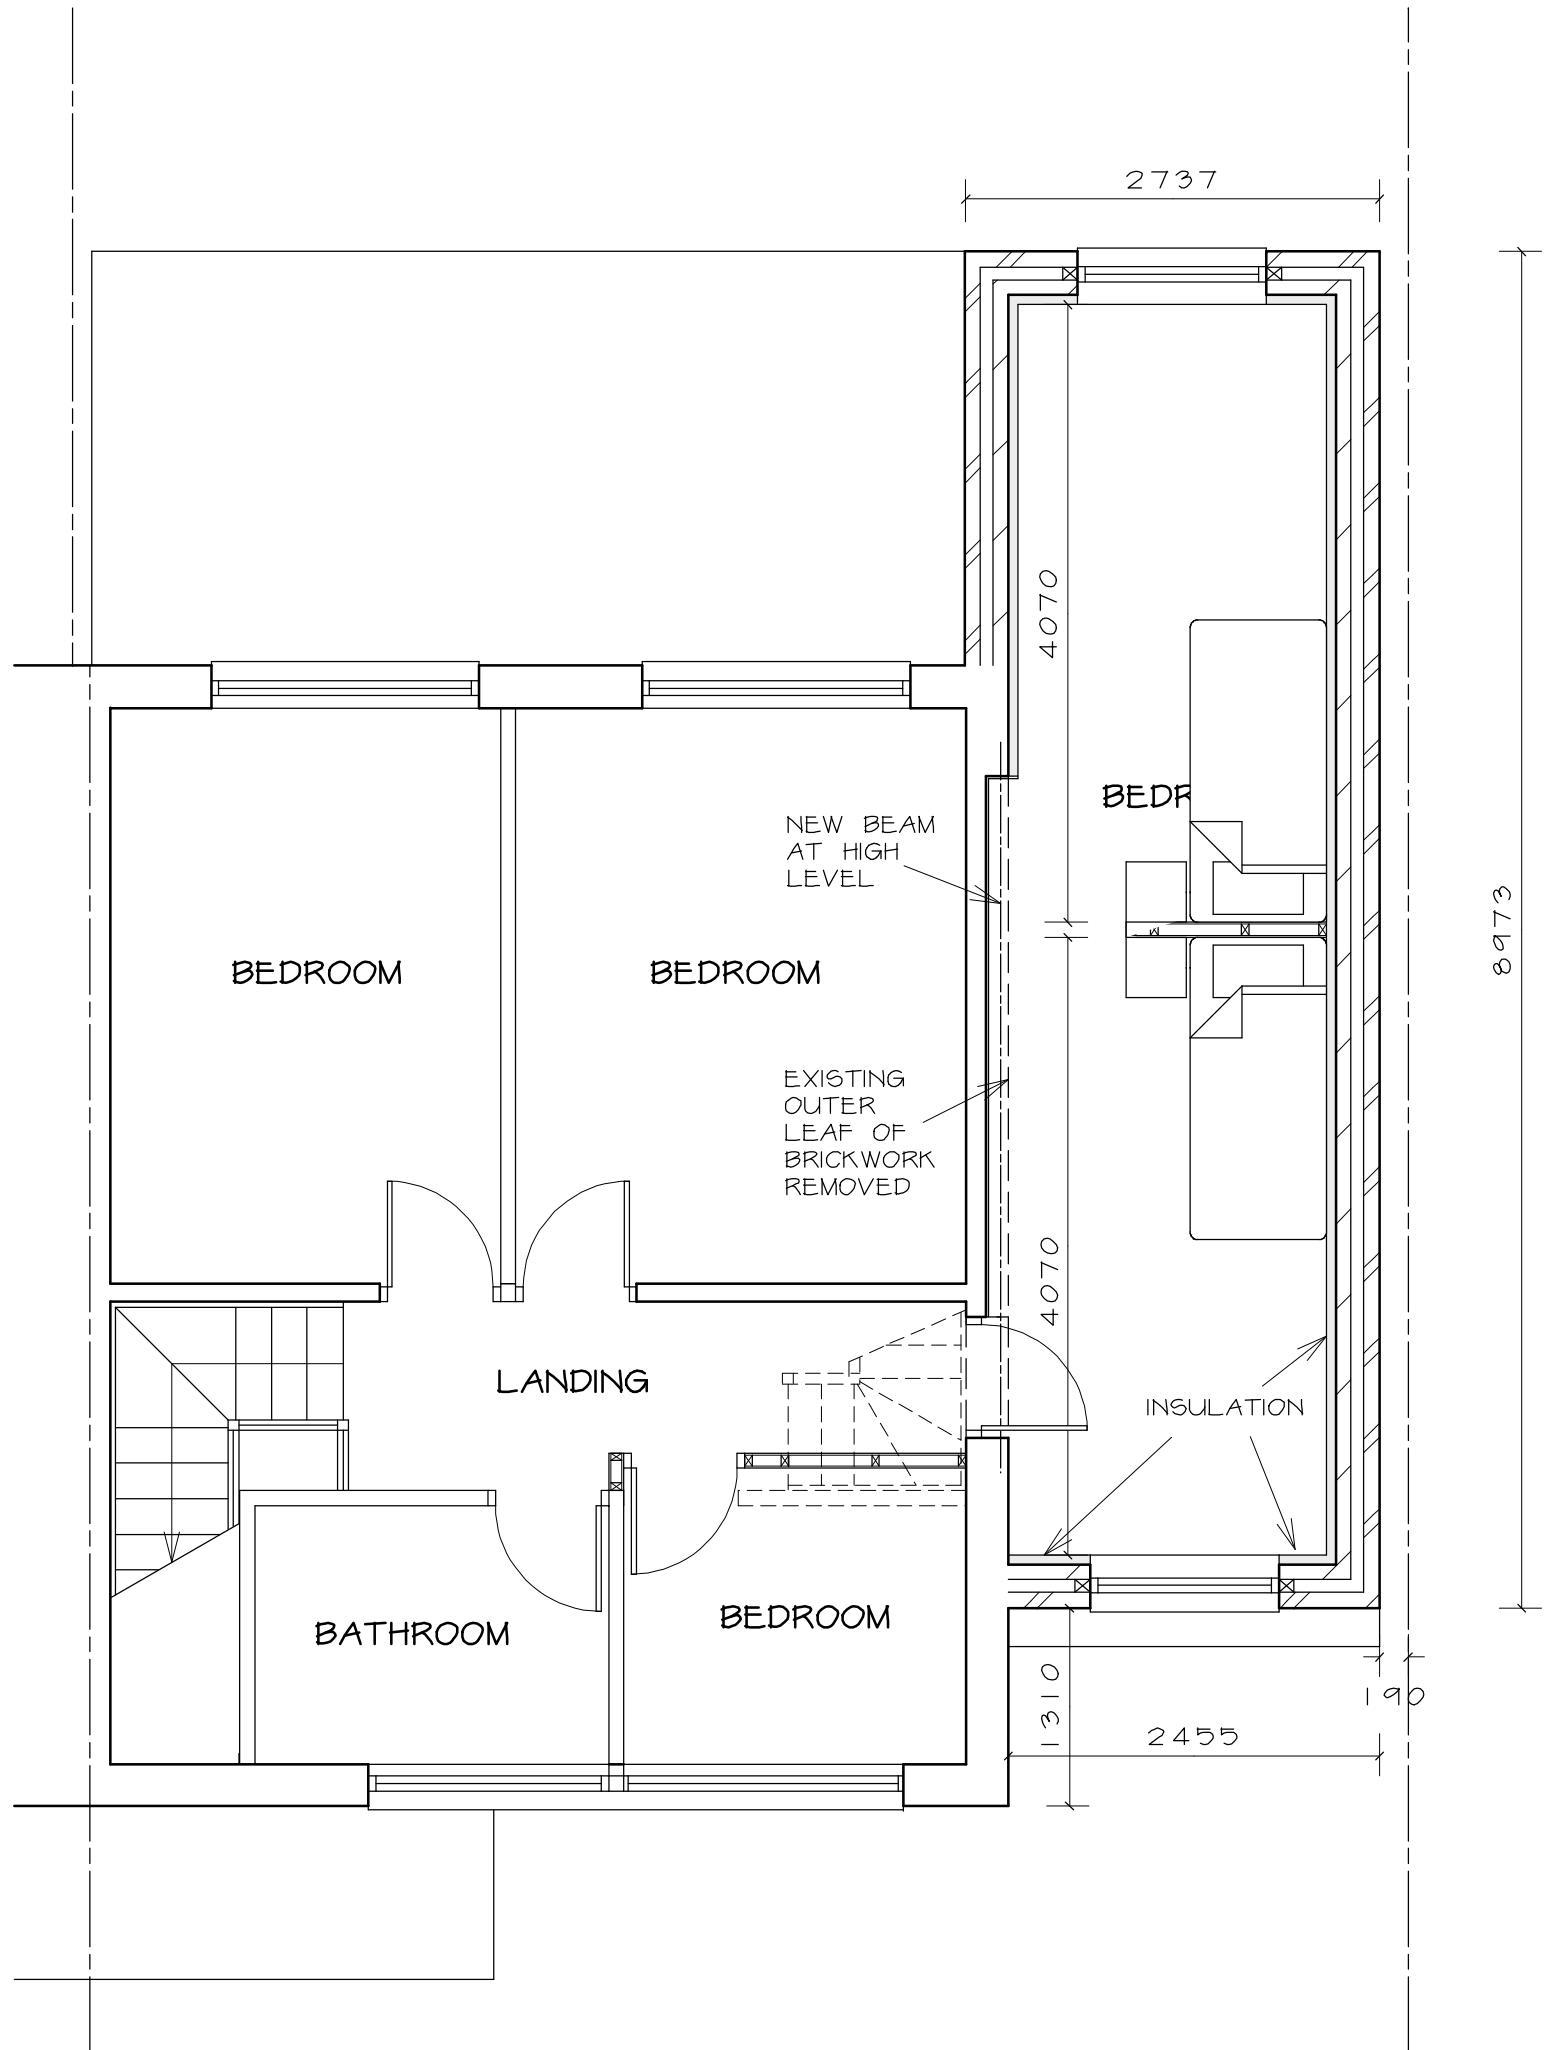

PROPOSED FIRST FLOOR PLAN 1 : 50

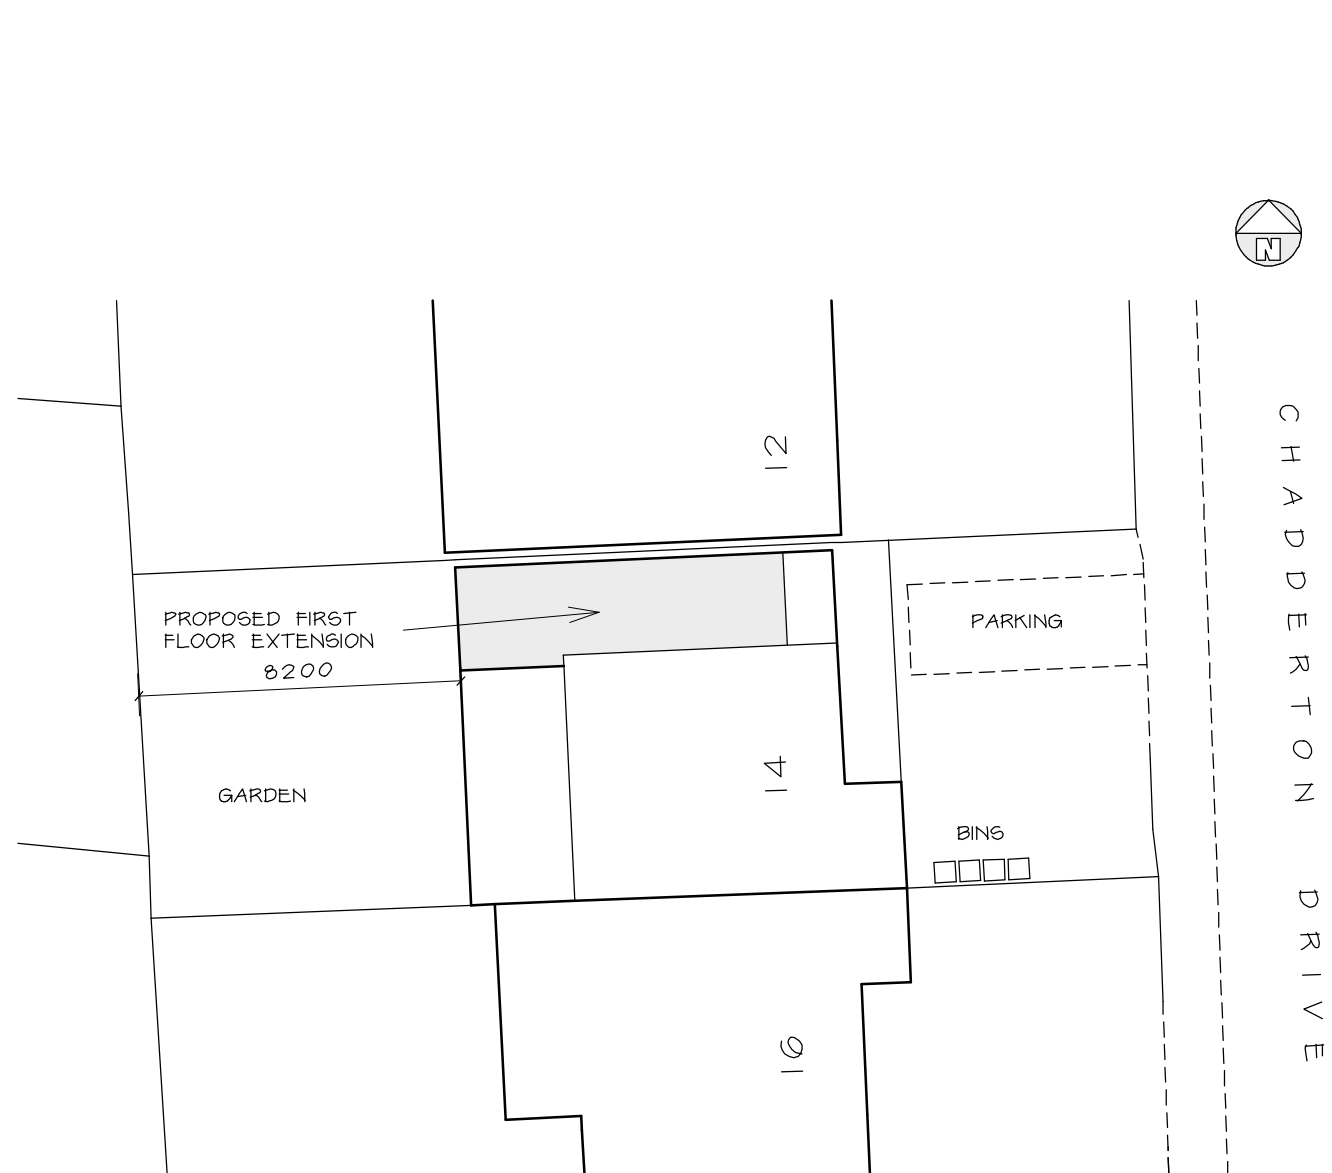

SITE PLAN 1 : 200

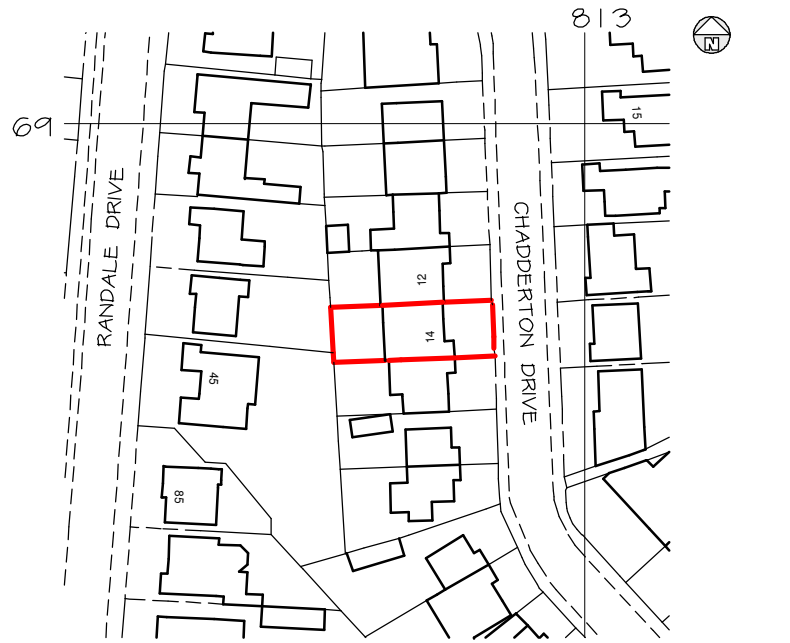

LOCATION PLAN 1 : 1250

MATERIALS
ROOF - ROOF TILES TO MATCH EXISTING
EXTERNAL WALLS - BRICKWORK TO MATCH EXISTING

Telephone 0161 643 2422

Northside Plans Ltd

Planning and Building Design

116 Simister Lane Prestwich Manchester M25 2SB

Project

PROPOSED FIRST FLOOR SIDE
EXTENSION
14 CHADDERTON DRIVE
UNSWORTH

Title

PLANS, ELEVATIONS AND SITE
PLAN

Scale 1:50 1:100 1:200 (A1) Date 07/2022
Drawn by NIGEL TAMG Dwg.no. 14CD/10/A