

Dimensioning


Figured dimensions only to be taken from these designs and drawings. Work to annotated dimensions only. All dimensions to be checked on site. Architectural designers to be informed immediately of any discrepancies before work proceeds. Drawings are to be read in conjunction with relevant specifications, structural engineers and service engineers' drawings.

Key	
1	K-Rendering
2	Roof tiles to match existing
3	PVC Window to match existing
4	Shopfront glazing
5	Residential Access
6	Rear Access Door




PROPOSED FRONT ELEVATION
1:100 @ A3


0m 1m 3m 5m

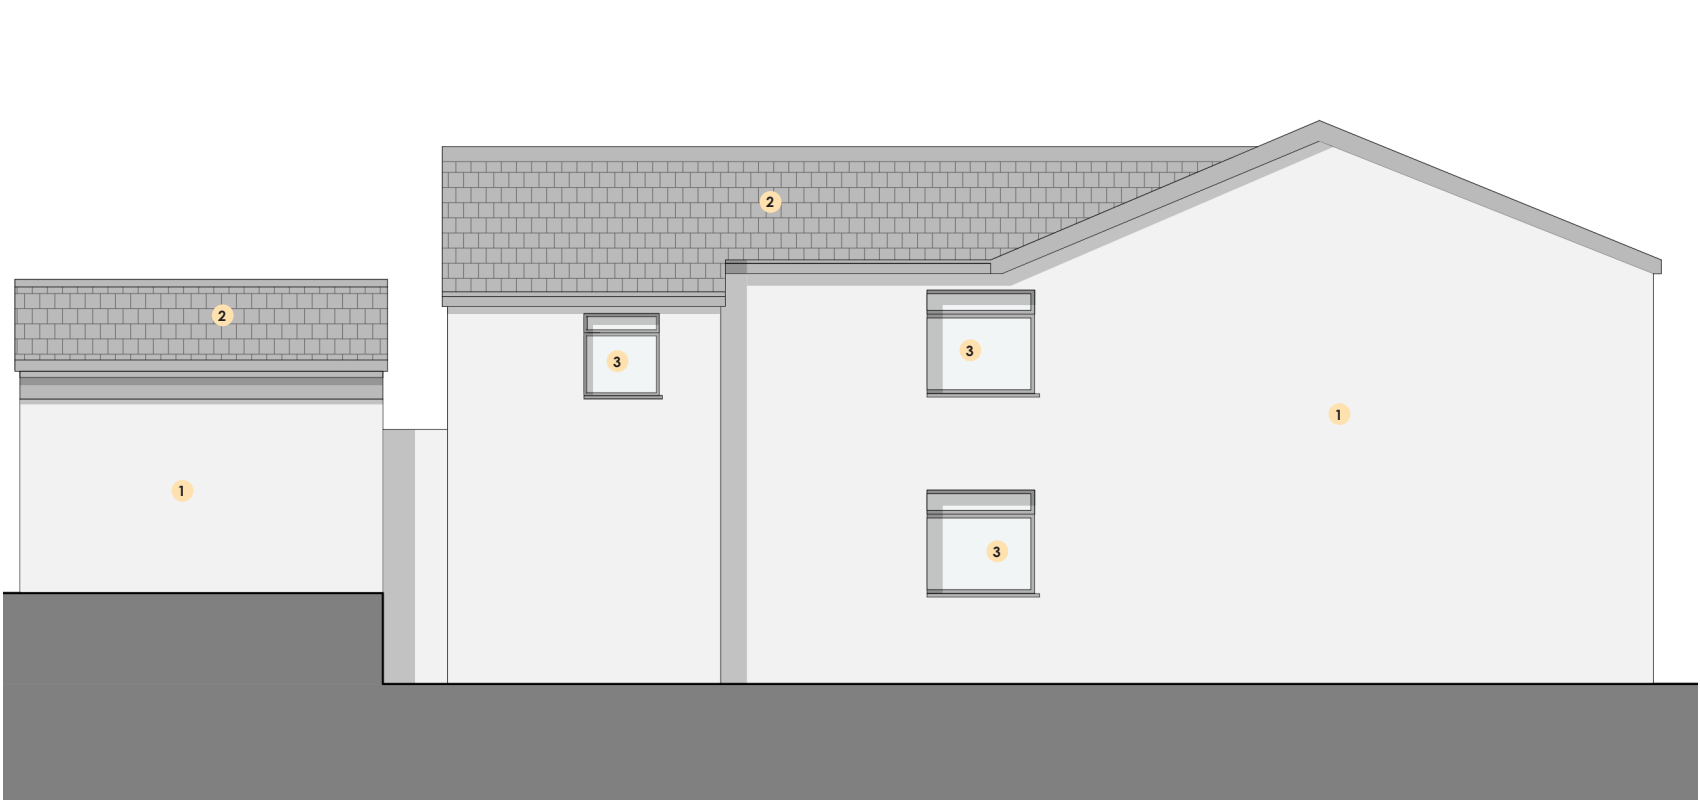

PROPOSED SIDE ELEVATION
1:100 @ A3

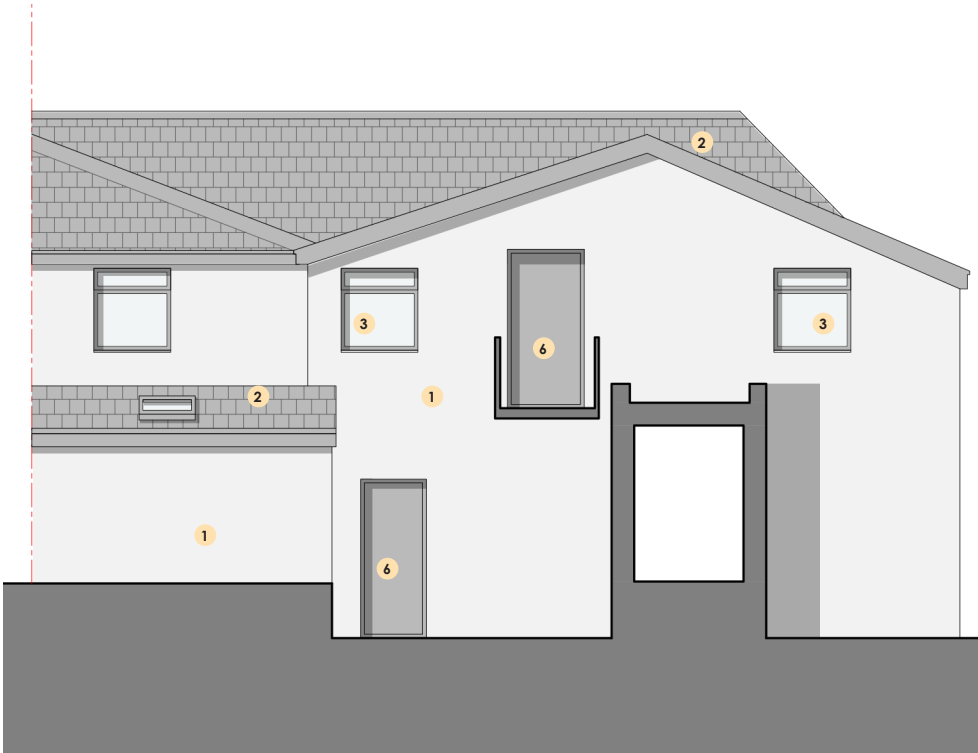

PROPOSED REAR ELEVATION
1:100 @ A3

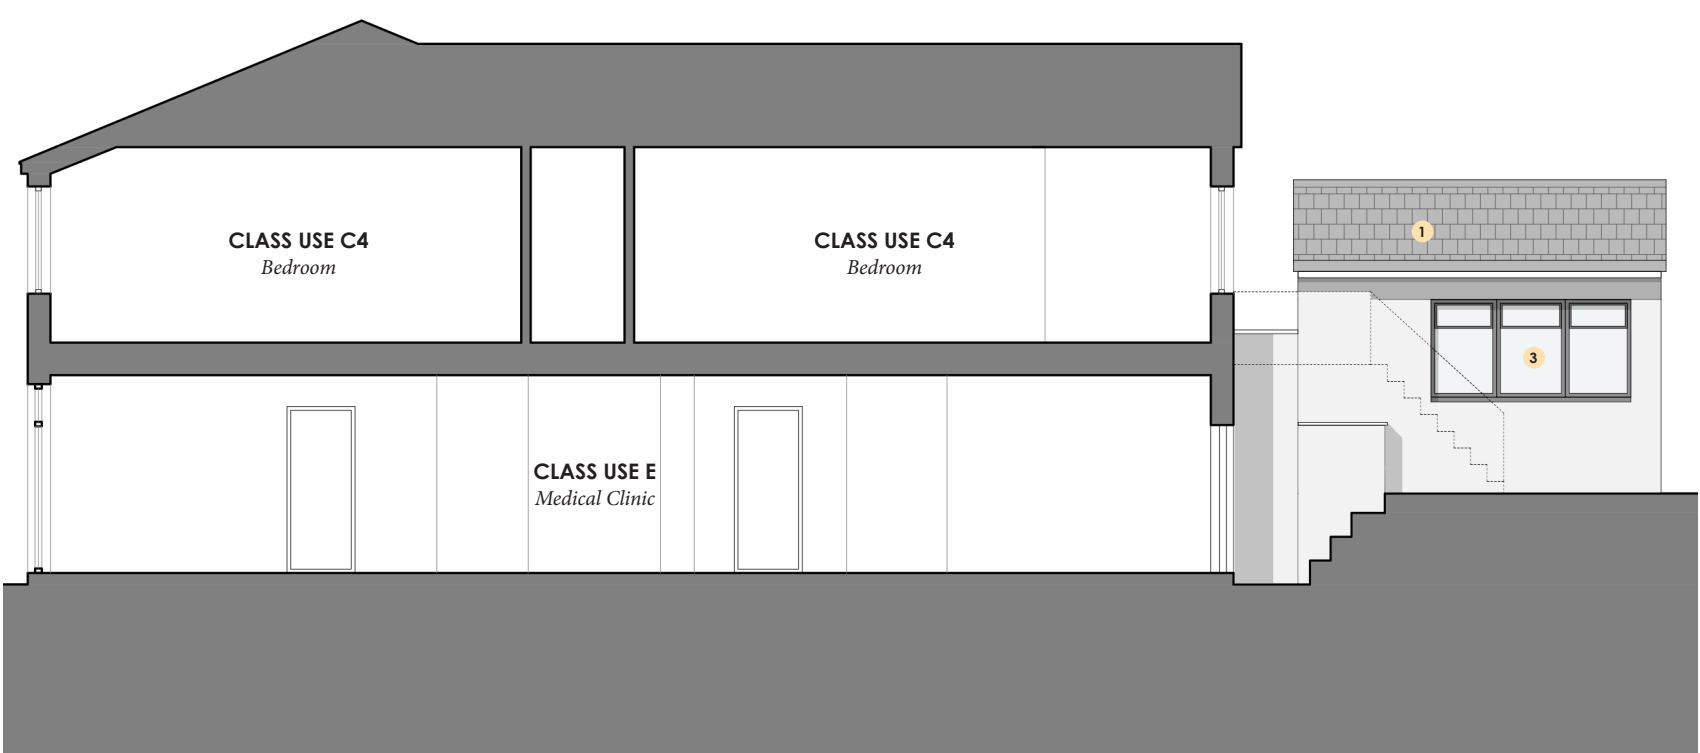

PROPOSED SIDE SECTION
1:100 @ A3

Rev	Date	Description
-	28/11/22	Issued to client for comments
A	07/12/22	Issued for Planning



SALEEM
ARCHITECTS

Architecture | Masterplanning | Graphics

CLIENT:	Dr Rizwan	REV:	
PROJECT:	281 Middleton Road, Prestwich, M8 4LY	DATE:	Jan 2023
TITLE:	Existing Elevations	DRAWING NO.	Sheet 7