



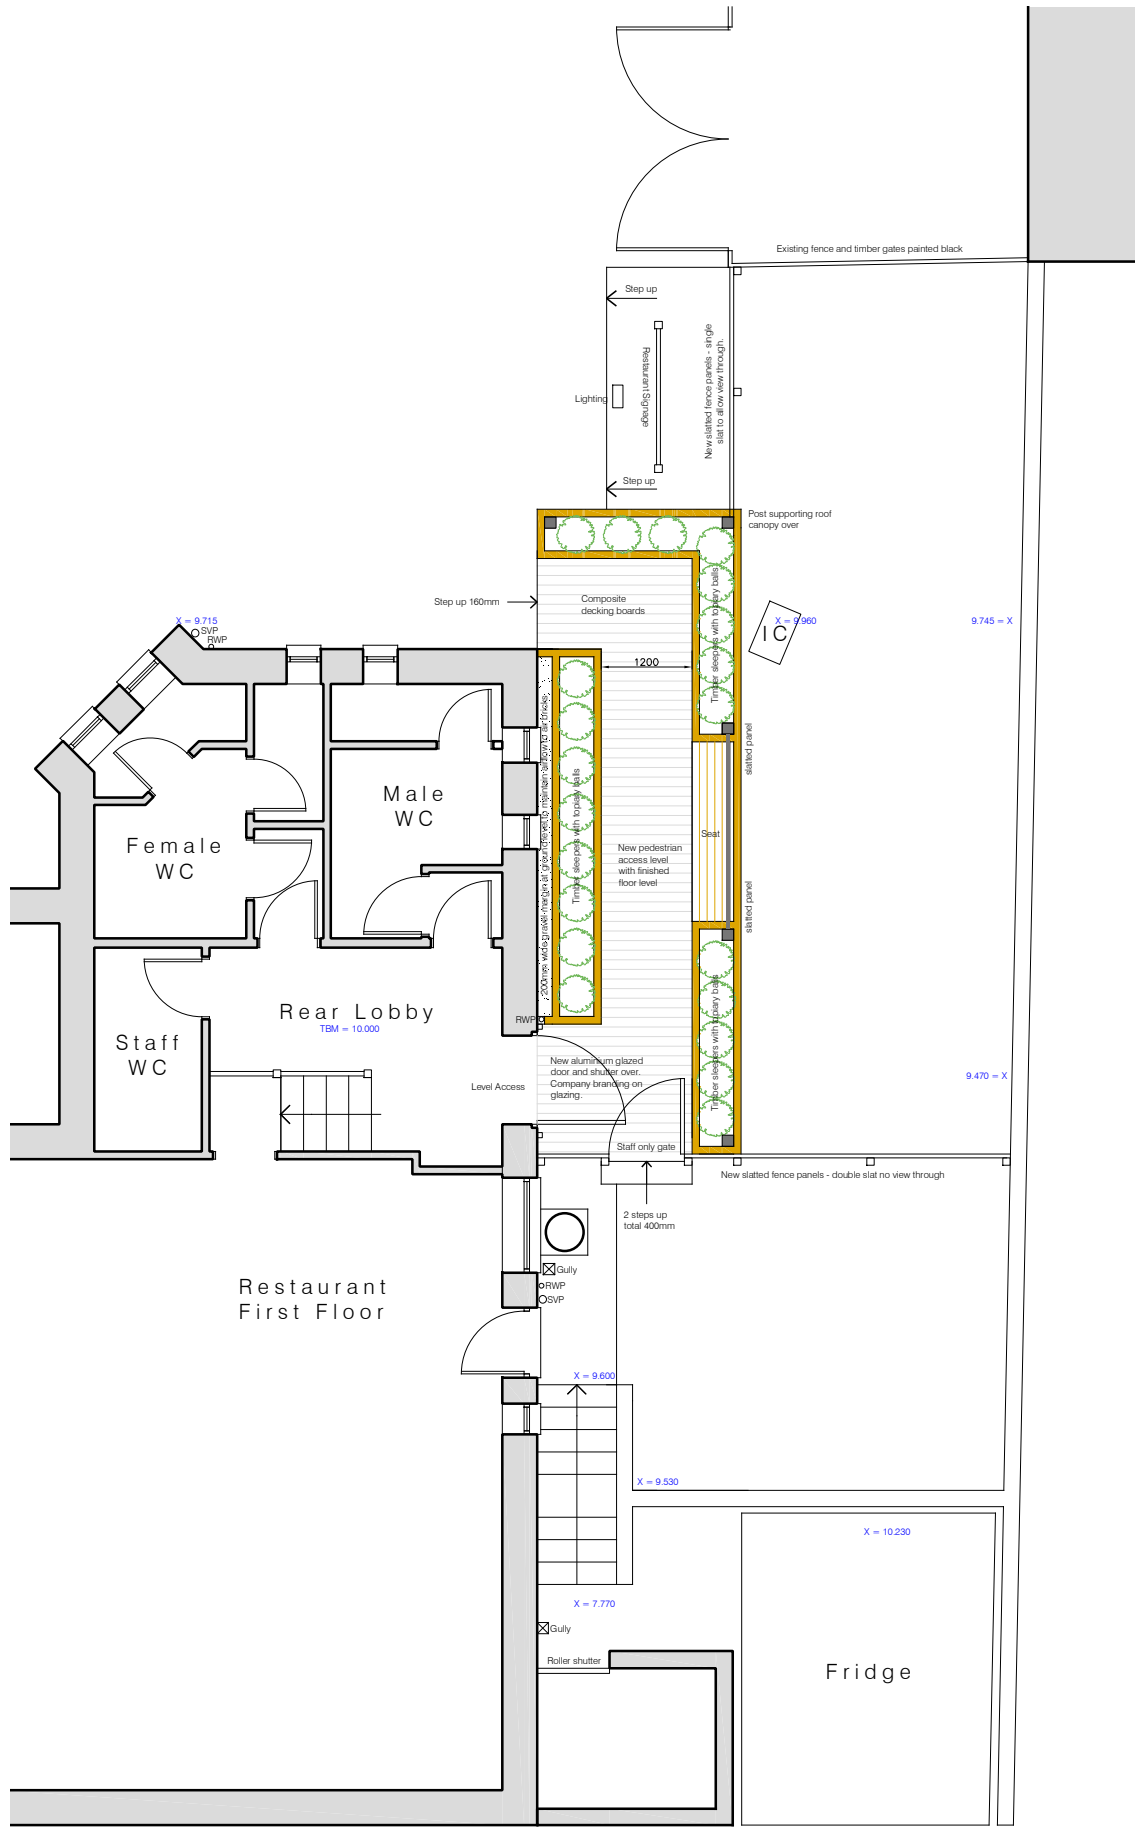

Proposed Part Floor Plan
Scale 1:100

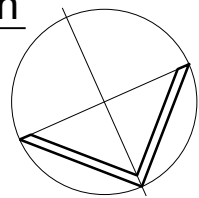


Proposed Part North West Elevation
Scale 1:100



Proposed Part South East Elevation
Scale 1:100



Proposed Part South West Elevation
Scale 1:100

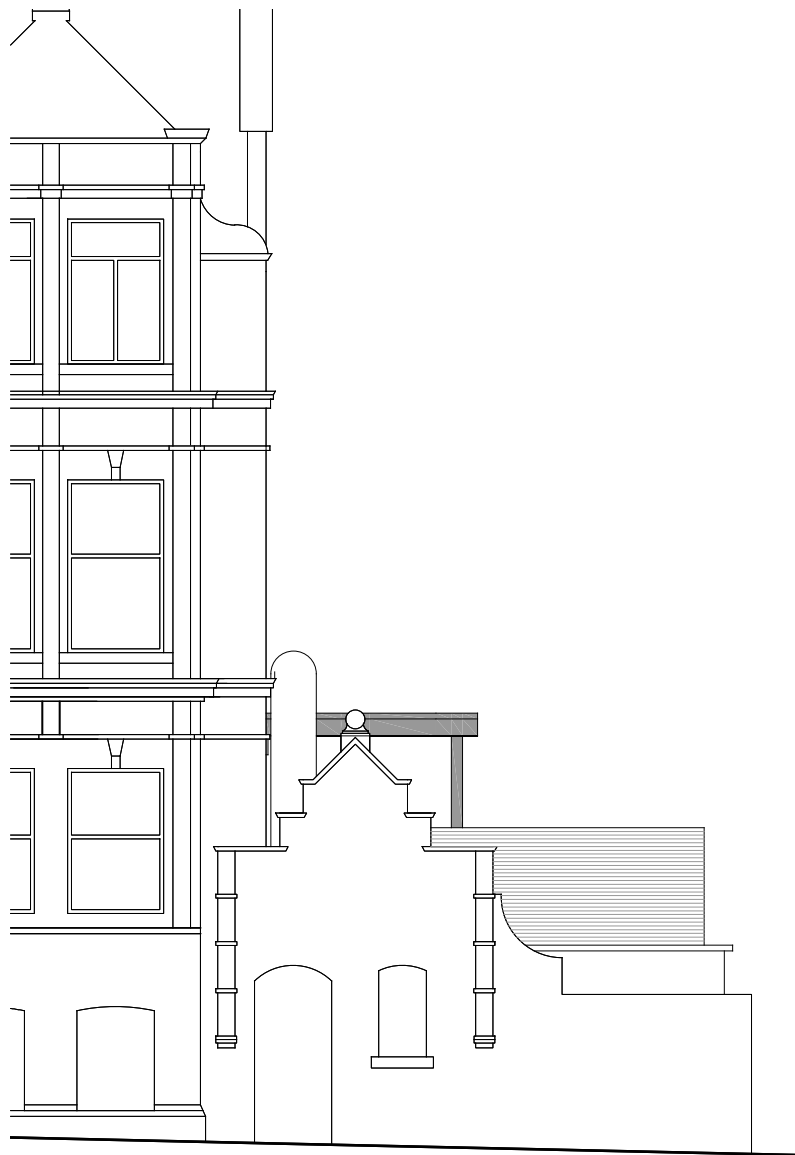

Proposed Part North East Elevation
Scale 1:100

Notes

All dimensions must be checked on site and not scaled from this drawing, any discrepancies to be reported

The Contractor shall make a survey of the site and shall be responsible for obtaining all dimensions and levels necessary for the proper construction of works as indicated.

Please note that this drawing is COPYRIGHT and shall not be used or copied for purposes unauthorised by Innovation Architecture Ltd.

Client

Mason Clark Associates

Job Title

PROPOSED ENTRANCE

Porada, 231 Bury Road, Whitefield, Manchester, M45 8QP

Drawing Title

PROPOSED

Innovation
architecture

iA

Innovation Architecture Ltd
110 Beverley Road, Hesse, East Yorkshire, HU13 9BU
t: 01482 850215
e: info@ia1.co.uk
w: www.ia1.co.uk

Revisions	Date	Description	DR	CH

Status

PLANNING

Scale

A2 - 1:100

Date

22/08/23

Drawn By

EM

Checked

Approved

Drawing No.

853/P01

Rev