




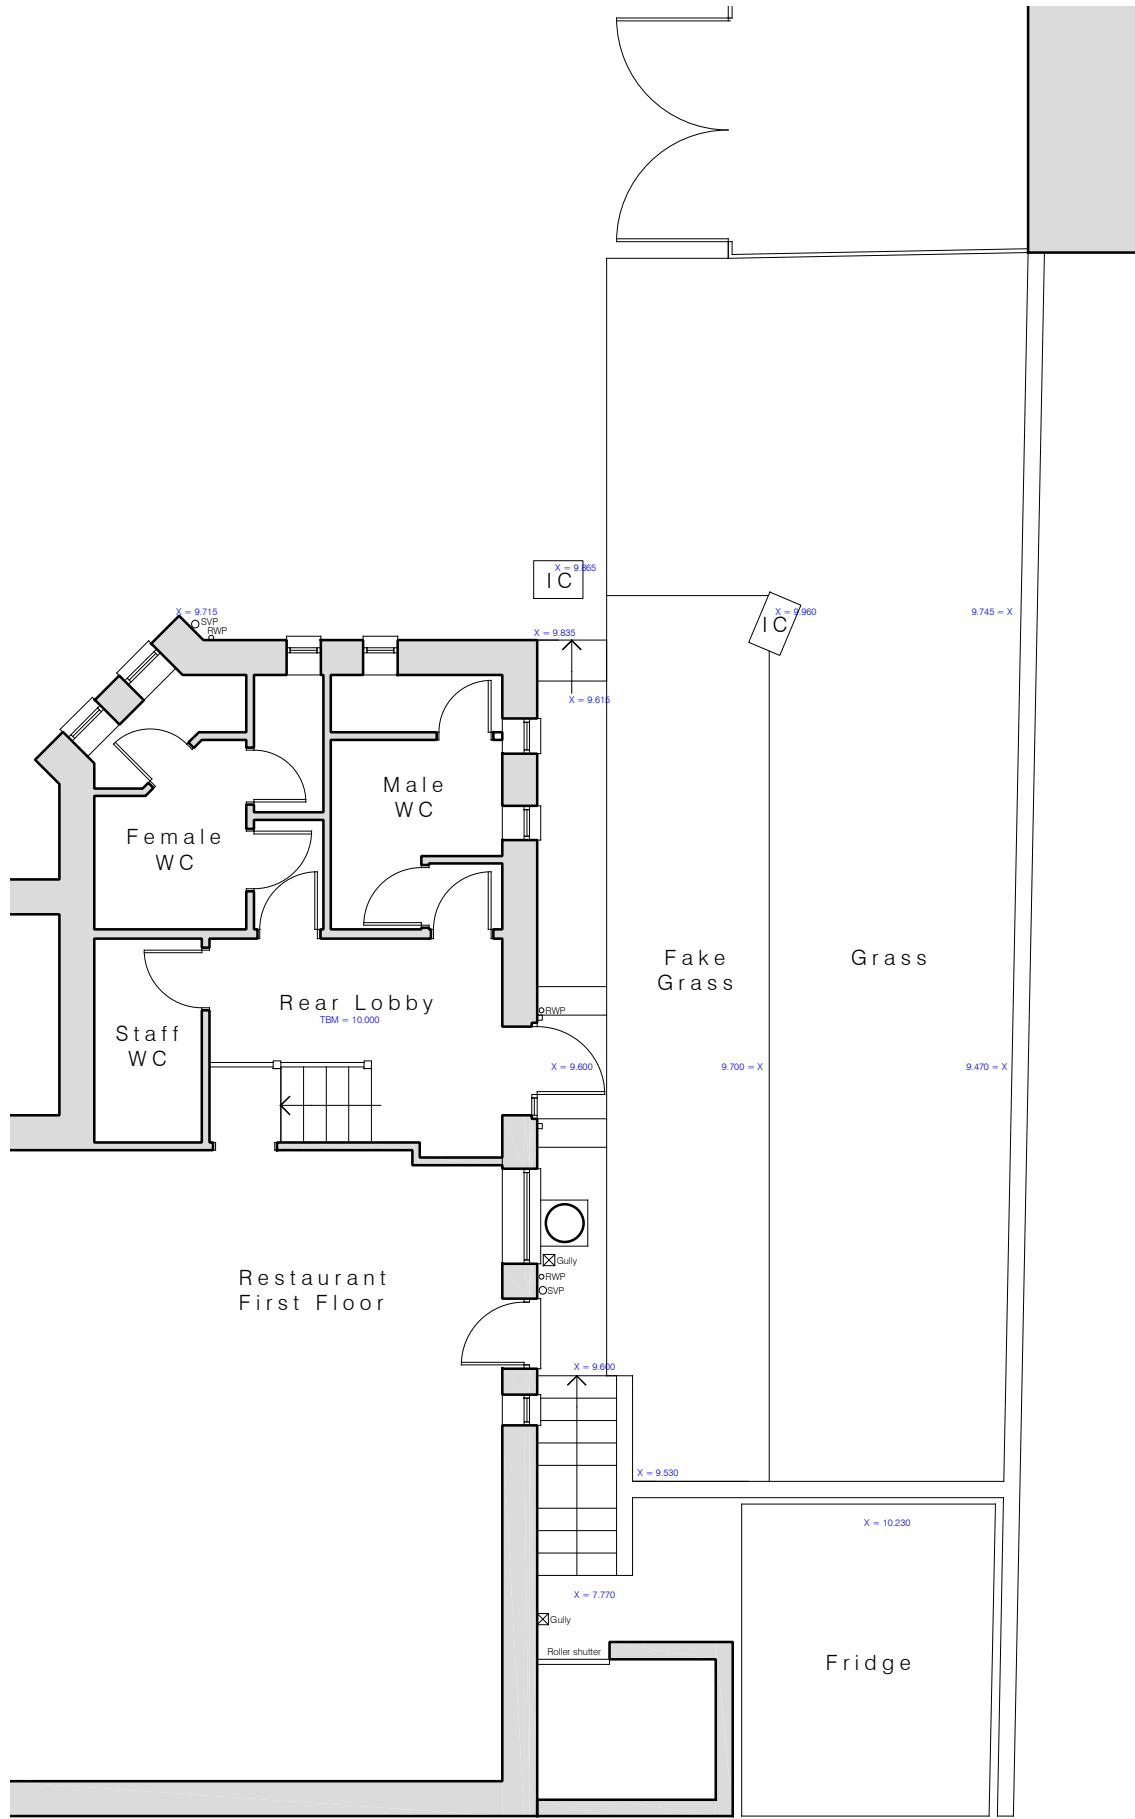

Existing Part Floor Plan
Scale 1:100

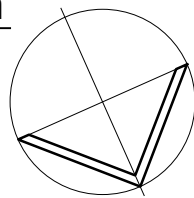

SCALE OF METRES - 1:100

 


Existing Part North West Elevation
Scale 1:100



Existing Part South East Elevation
Scale 1:100



Existing Part South West Elevation
Scale 1:100

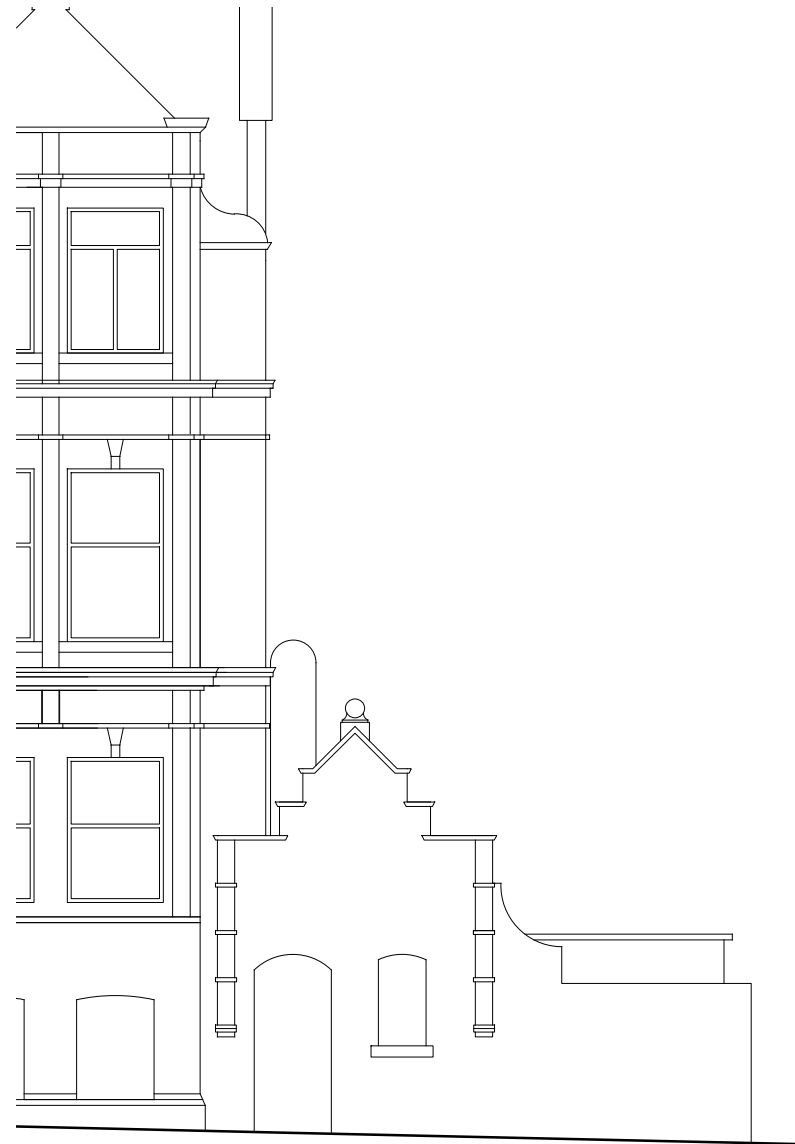

Existing Part North East Elevation
Scale 1:100

Notes

All dimensions must be checked on site and not scaled from this drawing, any discrepancies to be reported

The Contractor shall make a survey of the site and shall be responsible for obtaining all dimensions and levels necessary for the proper construction of works as indicated.

Please note that this drawing is COPYRIGHT and shall not be used or copied for purposes unauthorised by Innovation Architecture Ltd.

Client

Mason Clark Associates

Job Title

PROPOSED ENTRANCE

Porada, 231 Bury Road, Whitefield,
Manchester, M45 8QP

Drawing Title

EXISTING

Innovation
architecture



Innovation Architecture Ltd
110 Beverley Road, Hessle, East Yorkshire, HU13 9BU

T: 01482 450215

E: info@ia1.co.uk

W: www.ia1.co.uk

Revisions	Date	Description	DR	CH

Status **SURVEY**

Scale A2 - 1:100 Date 22/08/23

Drawn By EM Checked Approved

Drawing No. 853/E01 Rev