




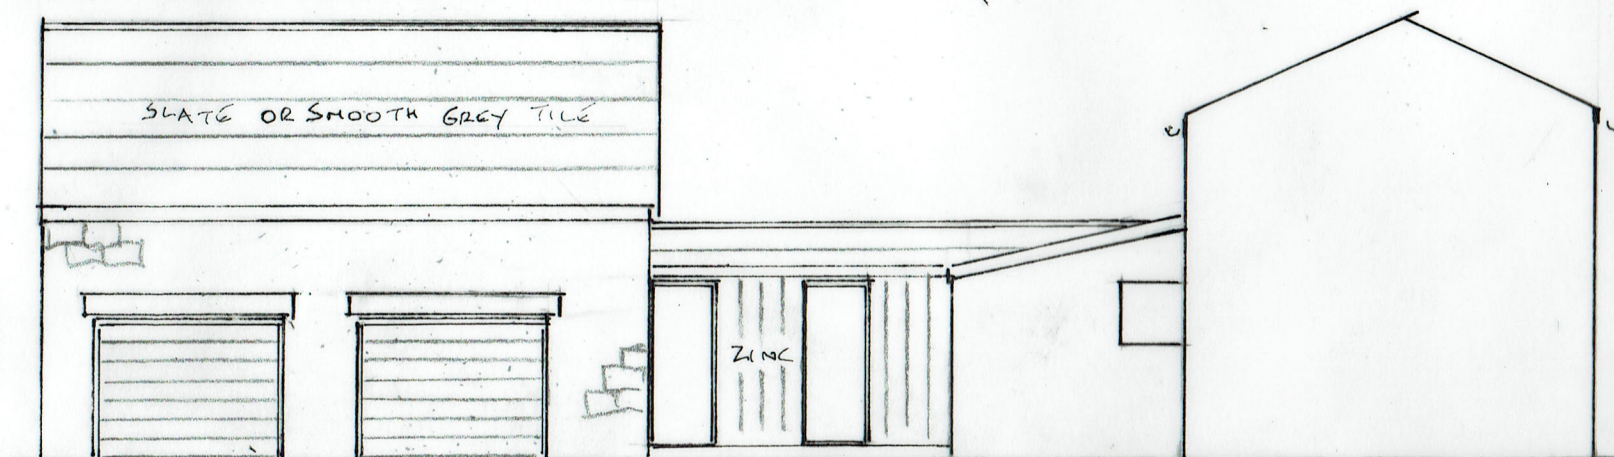


FRONT ELEVATION

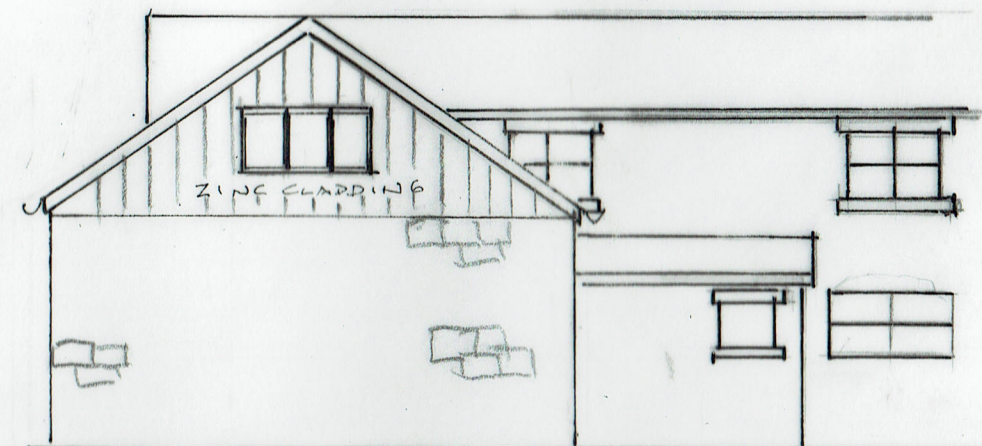

SIDE

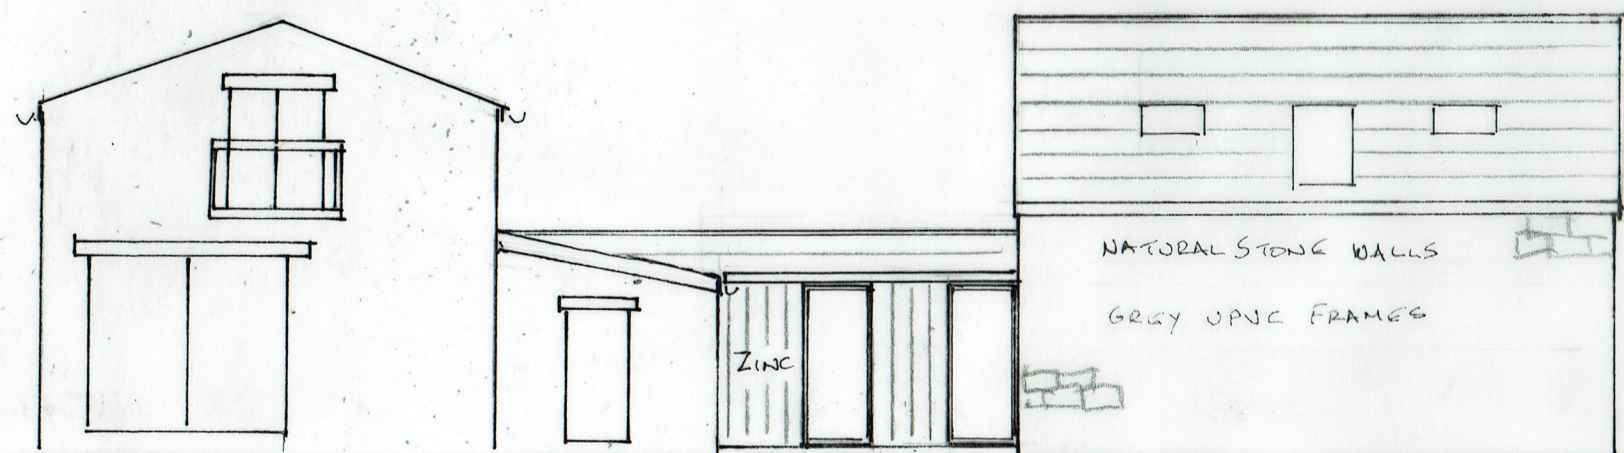

REAR

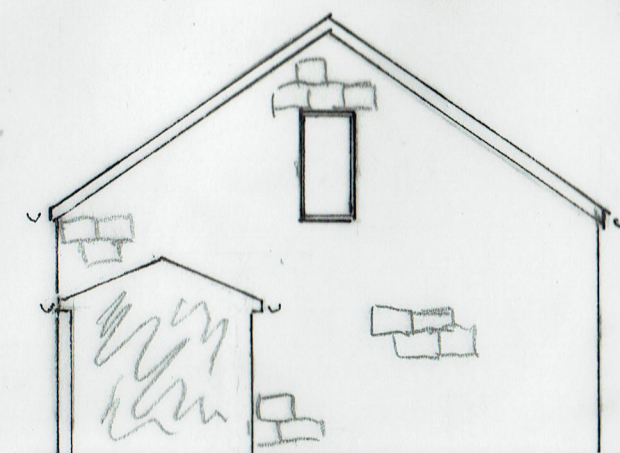

SIDE (INTERNAL)

9 PROPOSED ELEVATIONS

METRES
0 ————— 5
SCALE 1:100 @ A3

27/11/2021

21/674/09

GARAGE & GAMES ROOM

BIRCHENBOWER FARM, HARWOOD ROAD, TOTTINGTON