


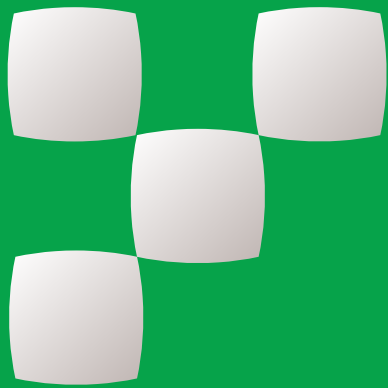

Revisions:

Yorkshire Building Society - Bury

55 The Rock
Bury



Issue 02 - 08/11/2021



Proposed Site Plan



- 1 LHS FASCIA
- 2 RHS FASCIA

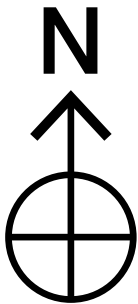 

Site
YBS
Bury

Job Number
115612A
Page
2 of 4

Drawing Location
U:\2021\2021 Drawings\YBS\

Scale
As Shown
Issue / Rev
Issue 02 - 08/11/2021

Drawn by
LH
Checked by
PM

Sales Rep
SG1
Date
27/10/2021



BUTTERFIELD SIGNS LTD
174 Sunbridge Rd
Bradford West Yorkshire
BD1 2RZ
Tel: 01274 722244
Fax: 01274 848996
Web: www.butterfieldsigns.co.uk


Fascia Sign
Formed aluminium panels with 50mm returns finished white over 2 elevations, fret cut and push through opal acrylic ‘YORKSHIRE BUILDING SOCIETY’ with bonded 3mm dark green acrylic faces.
‘KBA Financial’ to the same construction with 3mm black acrylic and applied vinyl graphics to face.
Panels secured with fixing rails to suit, all options to be externally illuminated via LED troughlights to suit.
Size: As shown
Scale: 1:50

2800mm to underside


LHS Elevation



RHS Elevation

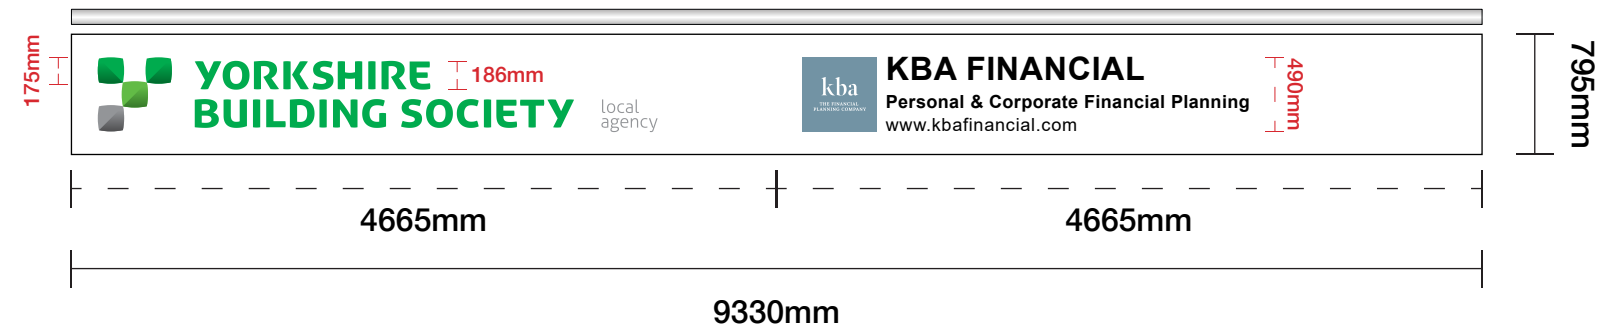

Section through A - NTS

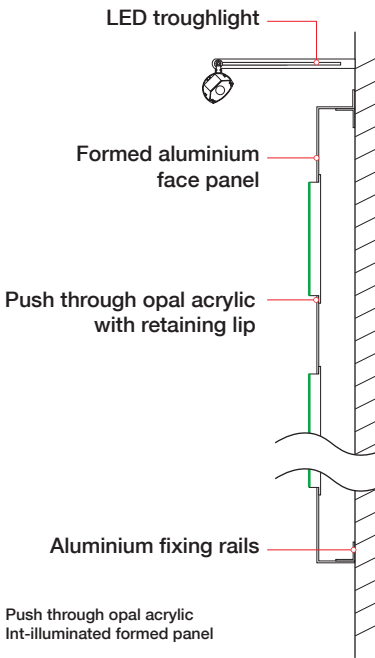

Site
YBS
Bury

Job Number
115612A
Page
3 of 4

Drawing Location
U:\2021\2021 Drawings\YBS\

Scale
As Shown
Issue / Rev
Issue 02 - 08/11/2021

Drawn by
LH
Checked by
PM

Sales Rep
SG1
Date
27/10/2021



BUTTERFIELD SIGNS LTD
174 Sunbridge Rd
Bradford West Yorkshire
BD1 2RZ
Tel: 01274 722244
Fax: 01274 848996
Web: www.butterfieldsigns.co.uk



Site
YBS
Bury

Job Number
115612A

Page
4 of 4

Drawing Location

U:\2021\2021 Drawings\YBS\

Scale
As Shown

Issue / Rev

Issue 02 - 08/11/2021

Drawn by
LH


Checked by

PM

Sales Rep
SG1

Date

27/10/2021

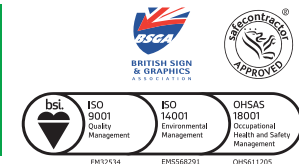

BUTTERFIELD SIGNS LTD
174 Sunbridge Rd
Bradford West Yorkshire
BD1 2RZ
Tel: 01274 722244
Fax: 01274 848996
Web: www.butterfieldsigns.co.uk