



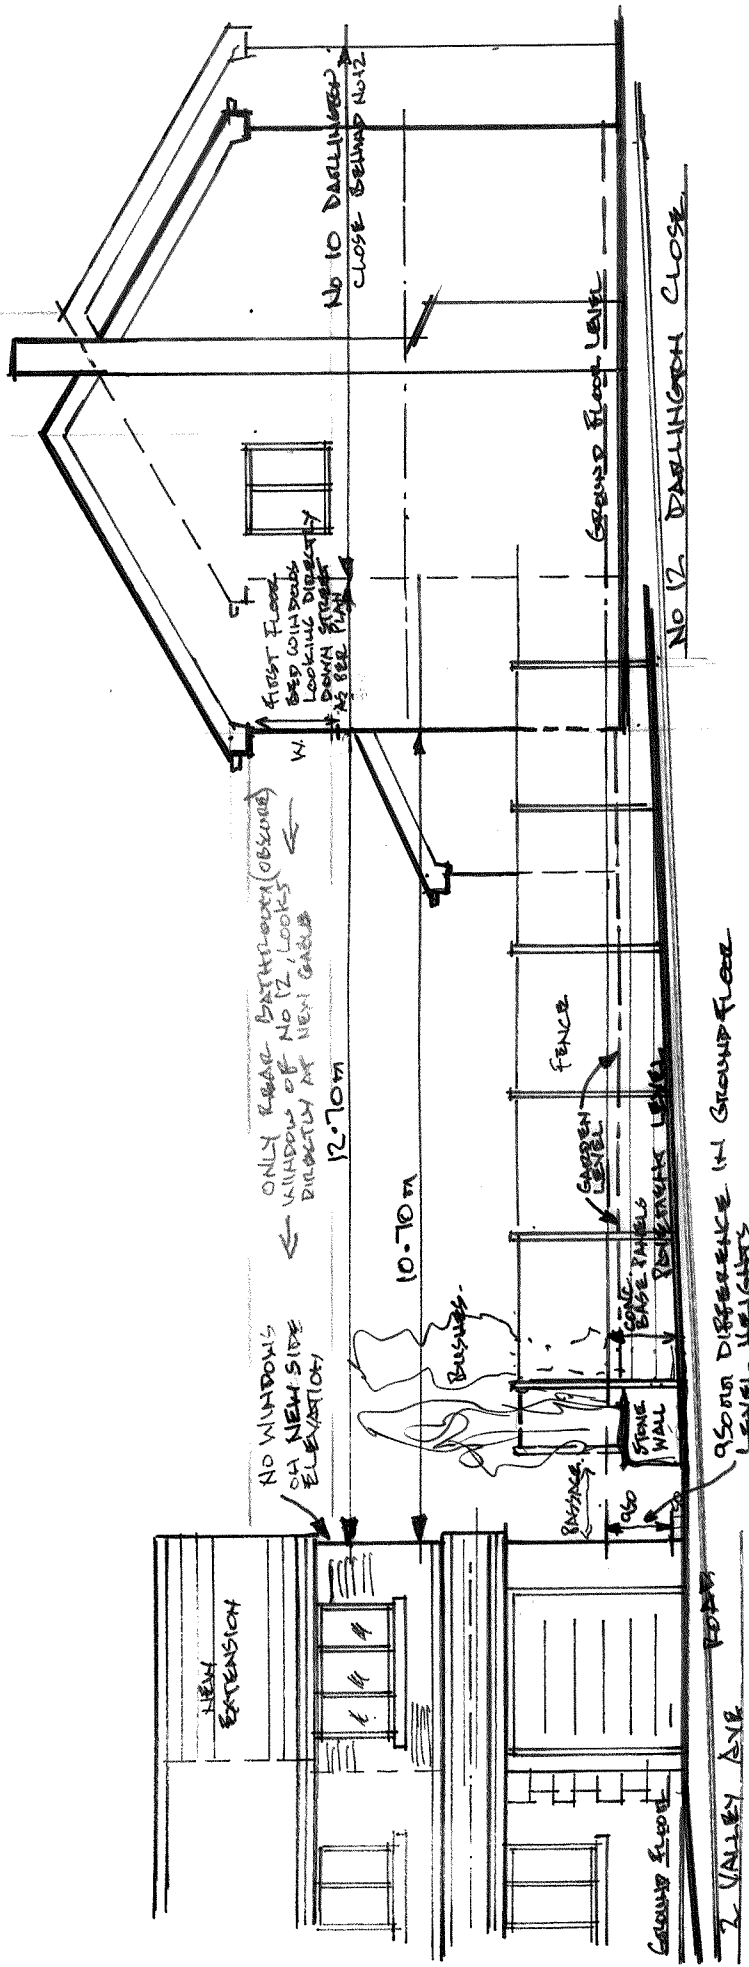

SECTION/ELEVATION TO SHOW HEIGHT/DISTANCE DIFFERENCES OF THE 2 HOUSES 1:100

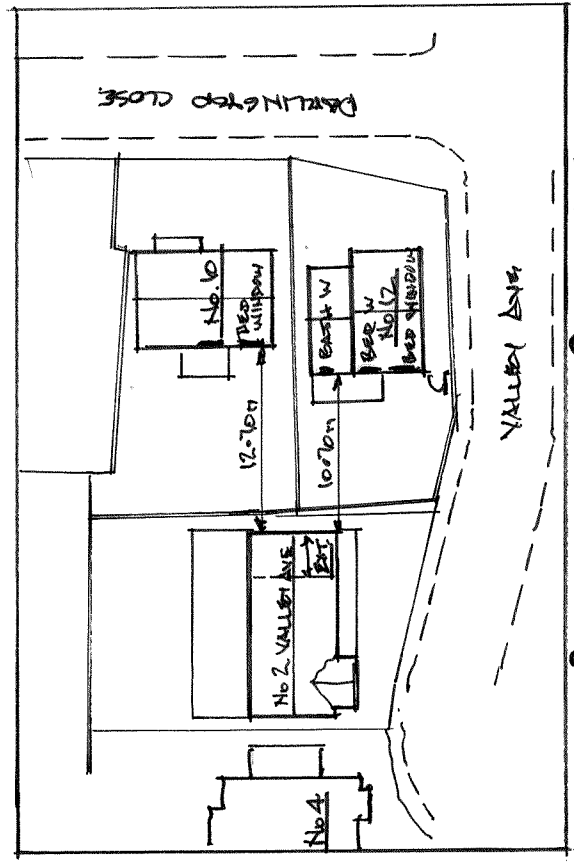

PROPOSED SITE PLAN. 1:500

DRAWING TO SHOW DIFFERENCE IN HEIGHT + DISTANCES BETWEEN EXTENSION TO 2 VALLEY AVE, & EXISTING HOUSE (NO 12) DARLINGHEAD CLOSE

2 VALLEY AVE, BURY
SCALE 1:100, 1:500