




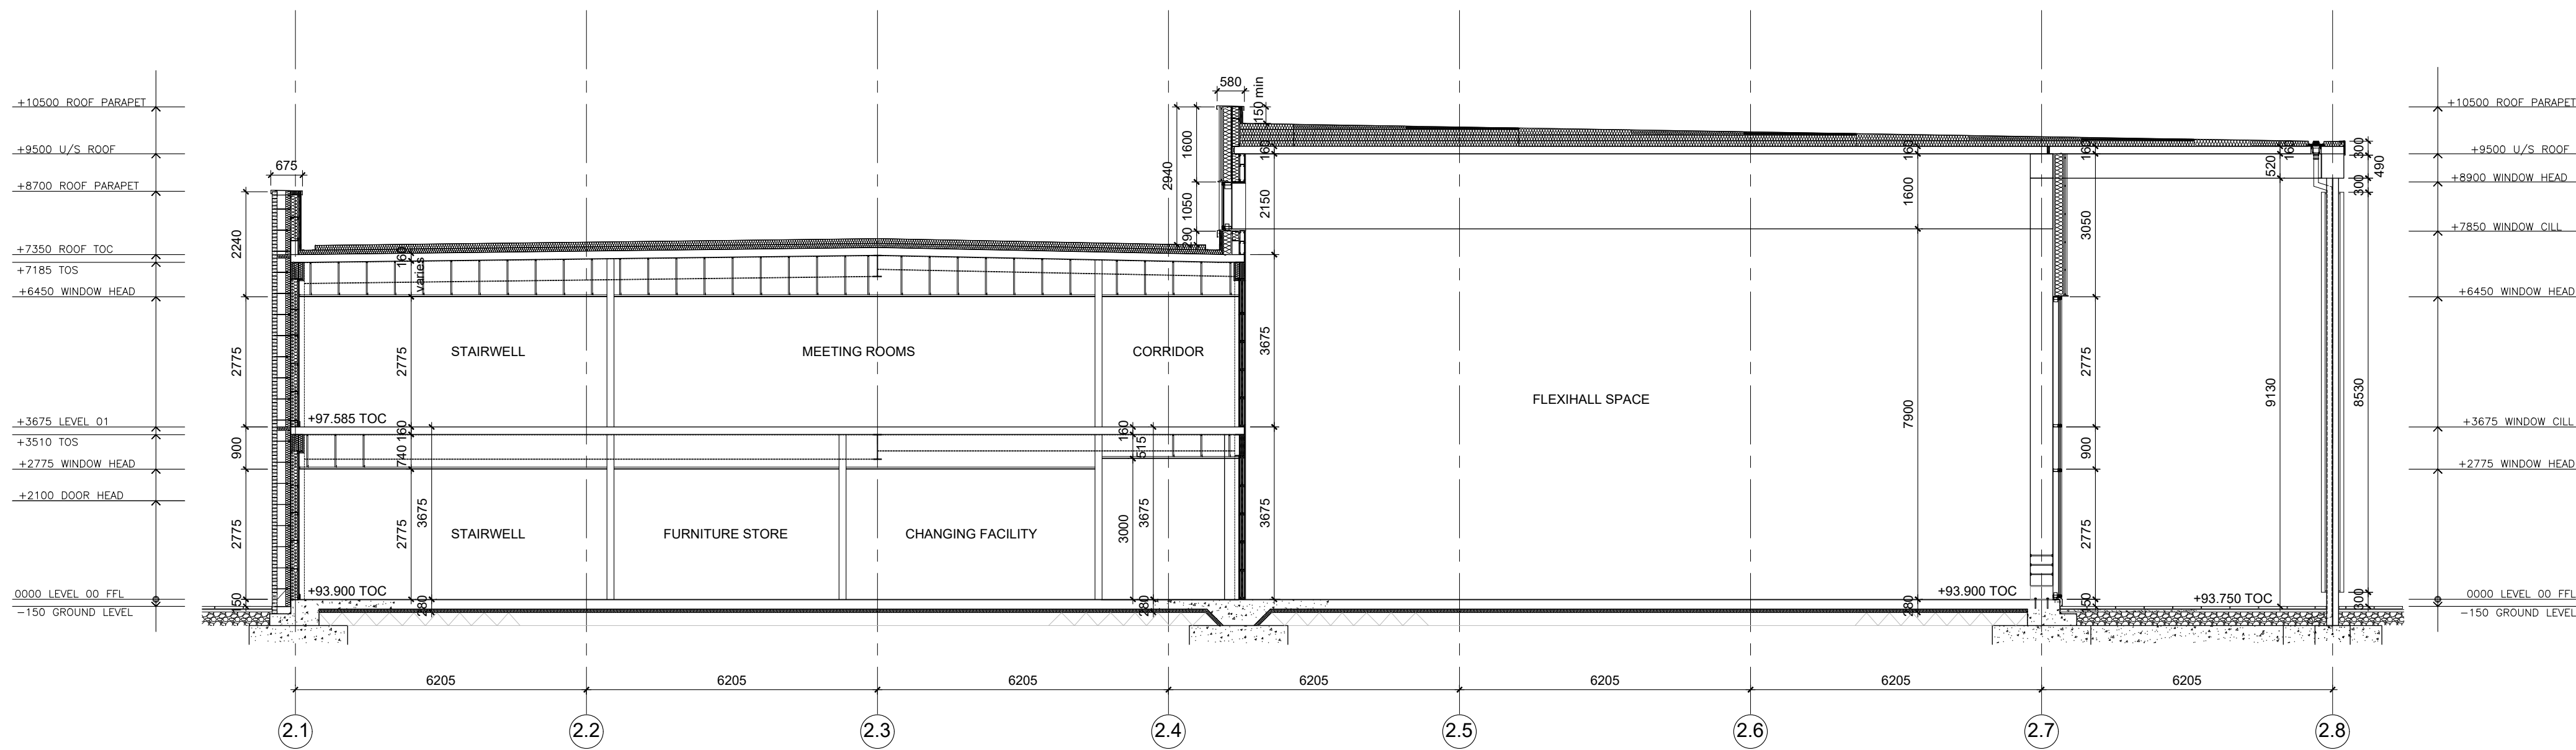

SECTION A-A

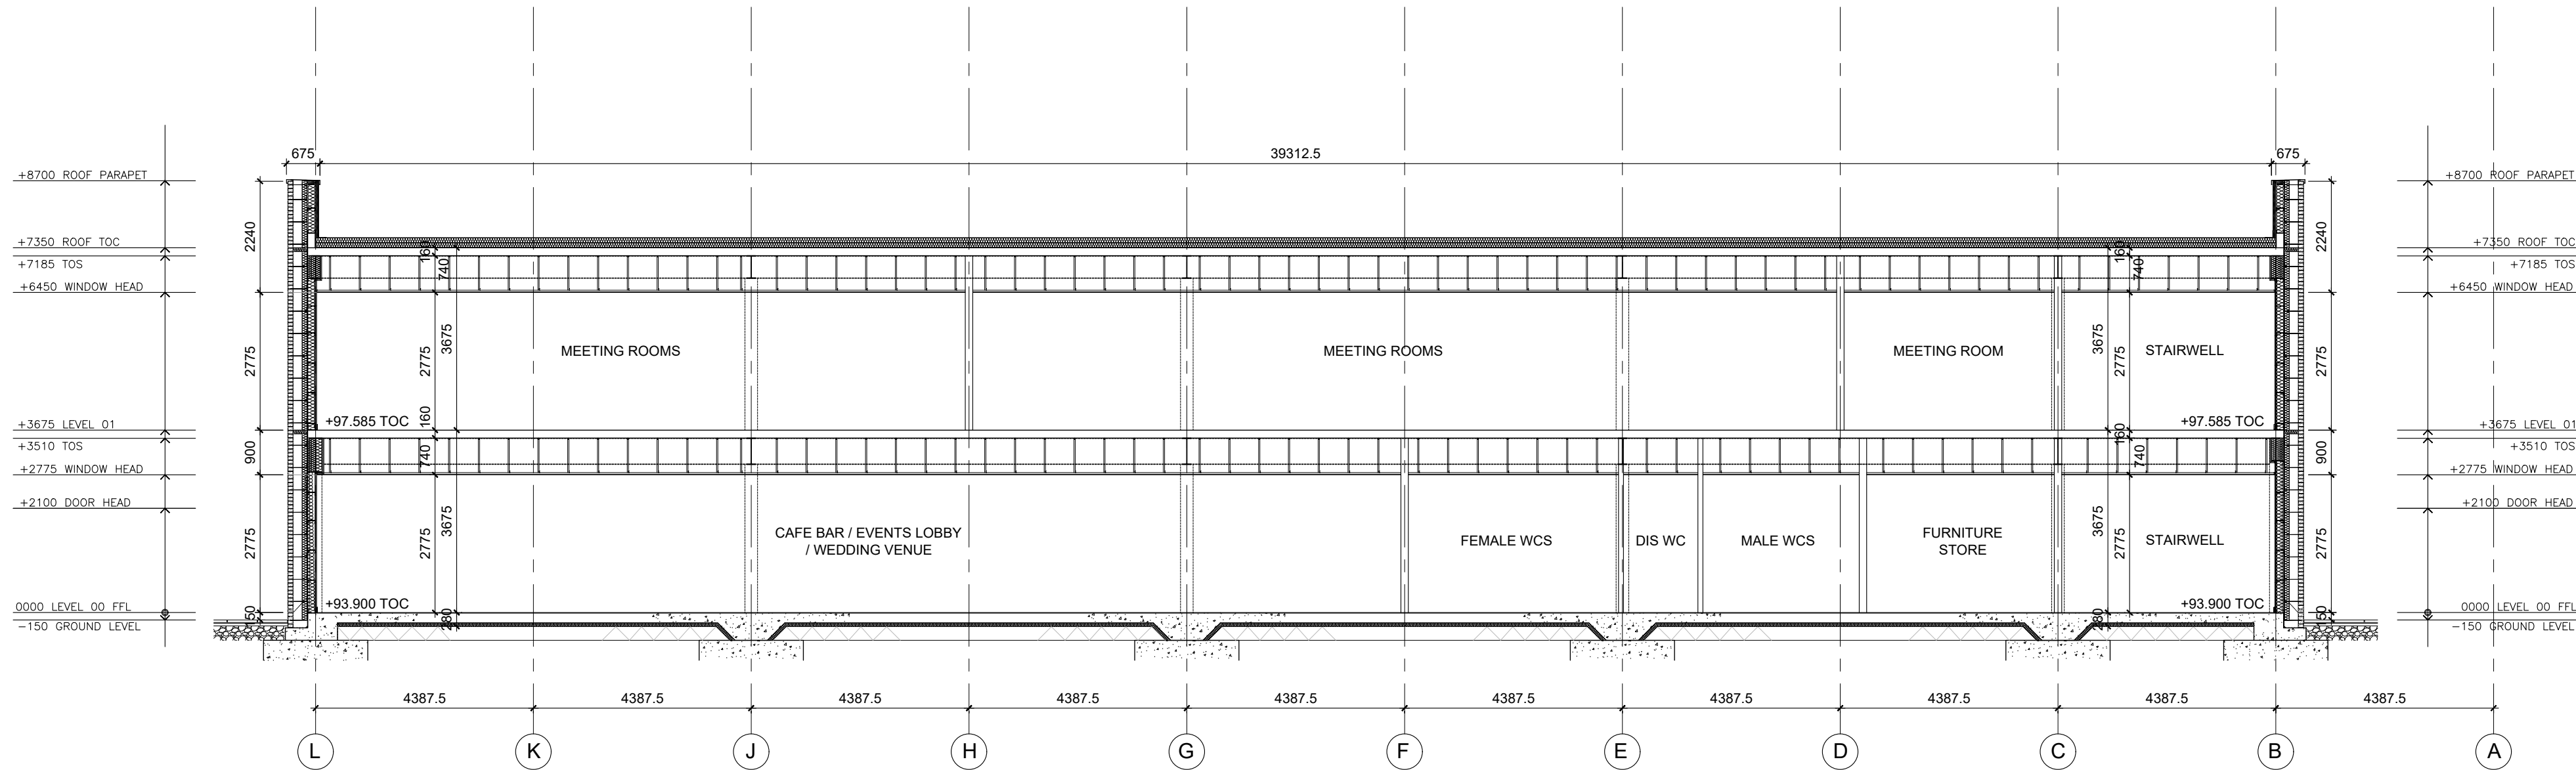


SECTION B-B

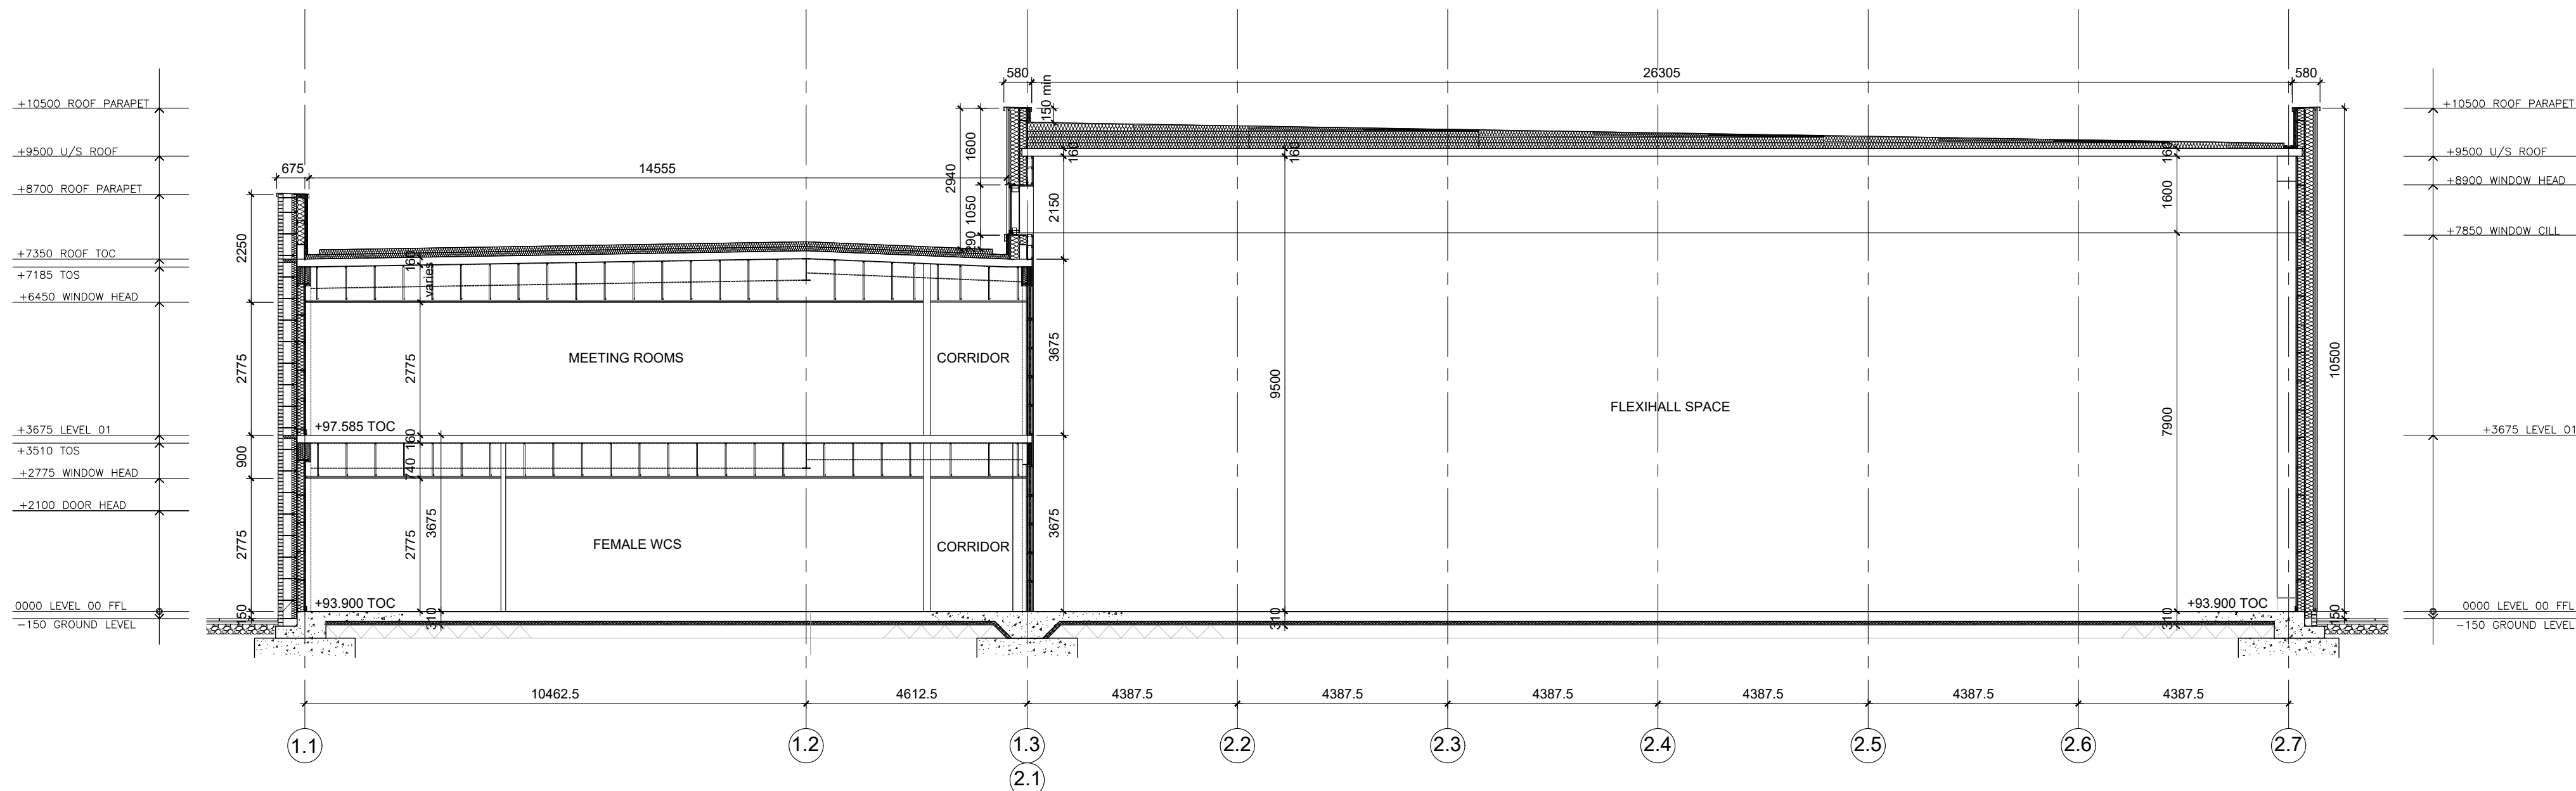


SECTION C-C

Do not scale off this drawing. All dimensions to be checked on site prior to manufacture and construction. This drawing is the property of Just-H Architects and should not be reproduced without permission. All discrepancies to be brought to the attention of the architect immediately. This drawing to be read in conjunction with the specification / bill of quantities and related drawings.

REVISION			
P01	FIRST ISSUE	15.12.22	CT
P02	Sections amended to suit revised structural grid, external wall types amended and floor to floor heights reduced	09.06.22	CT
P03	Sections updated to suit plan changes. Roof Construction updated.	24.06.22	CT
P04	Flat roof construction amended as Vinci comments	20.07.22	CT
P05	Section A-A curtain wall height on GL2.7 reduced and timber clad wall section above added	09.08.22	CT
P06	Sections updated to suit layout changes.	20.09.22	CT
P07	Sections updated to suit layout changes.	10.01.23	CT
P08	PLANNING ISSUE	21.04.23	CT

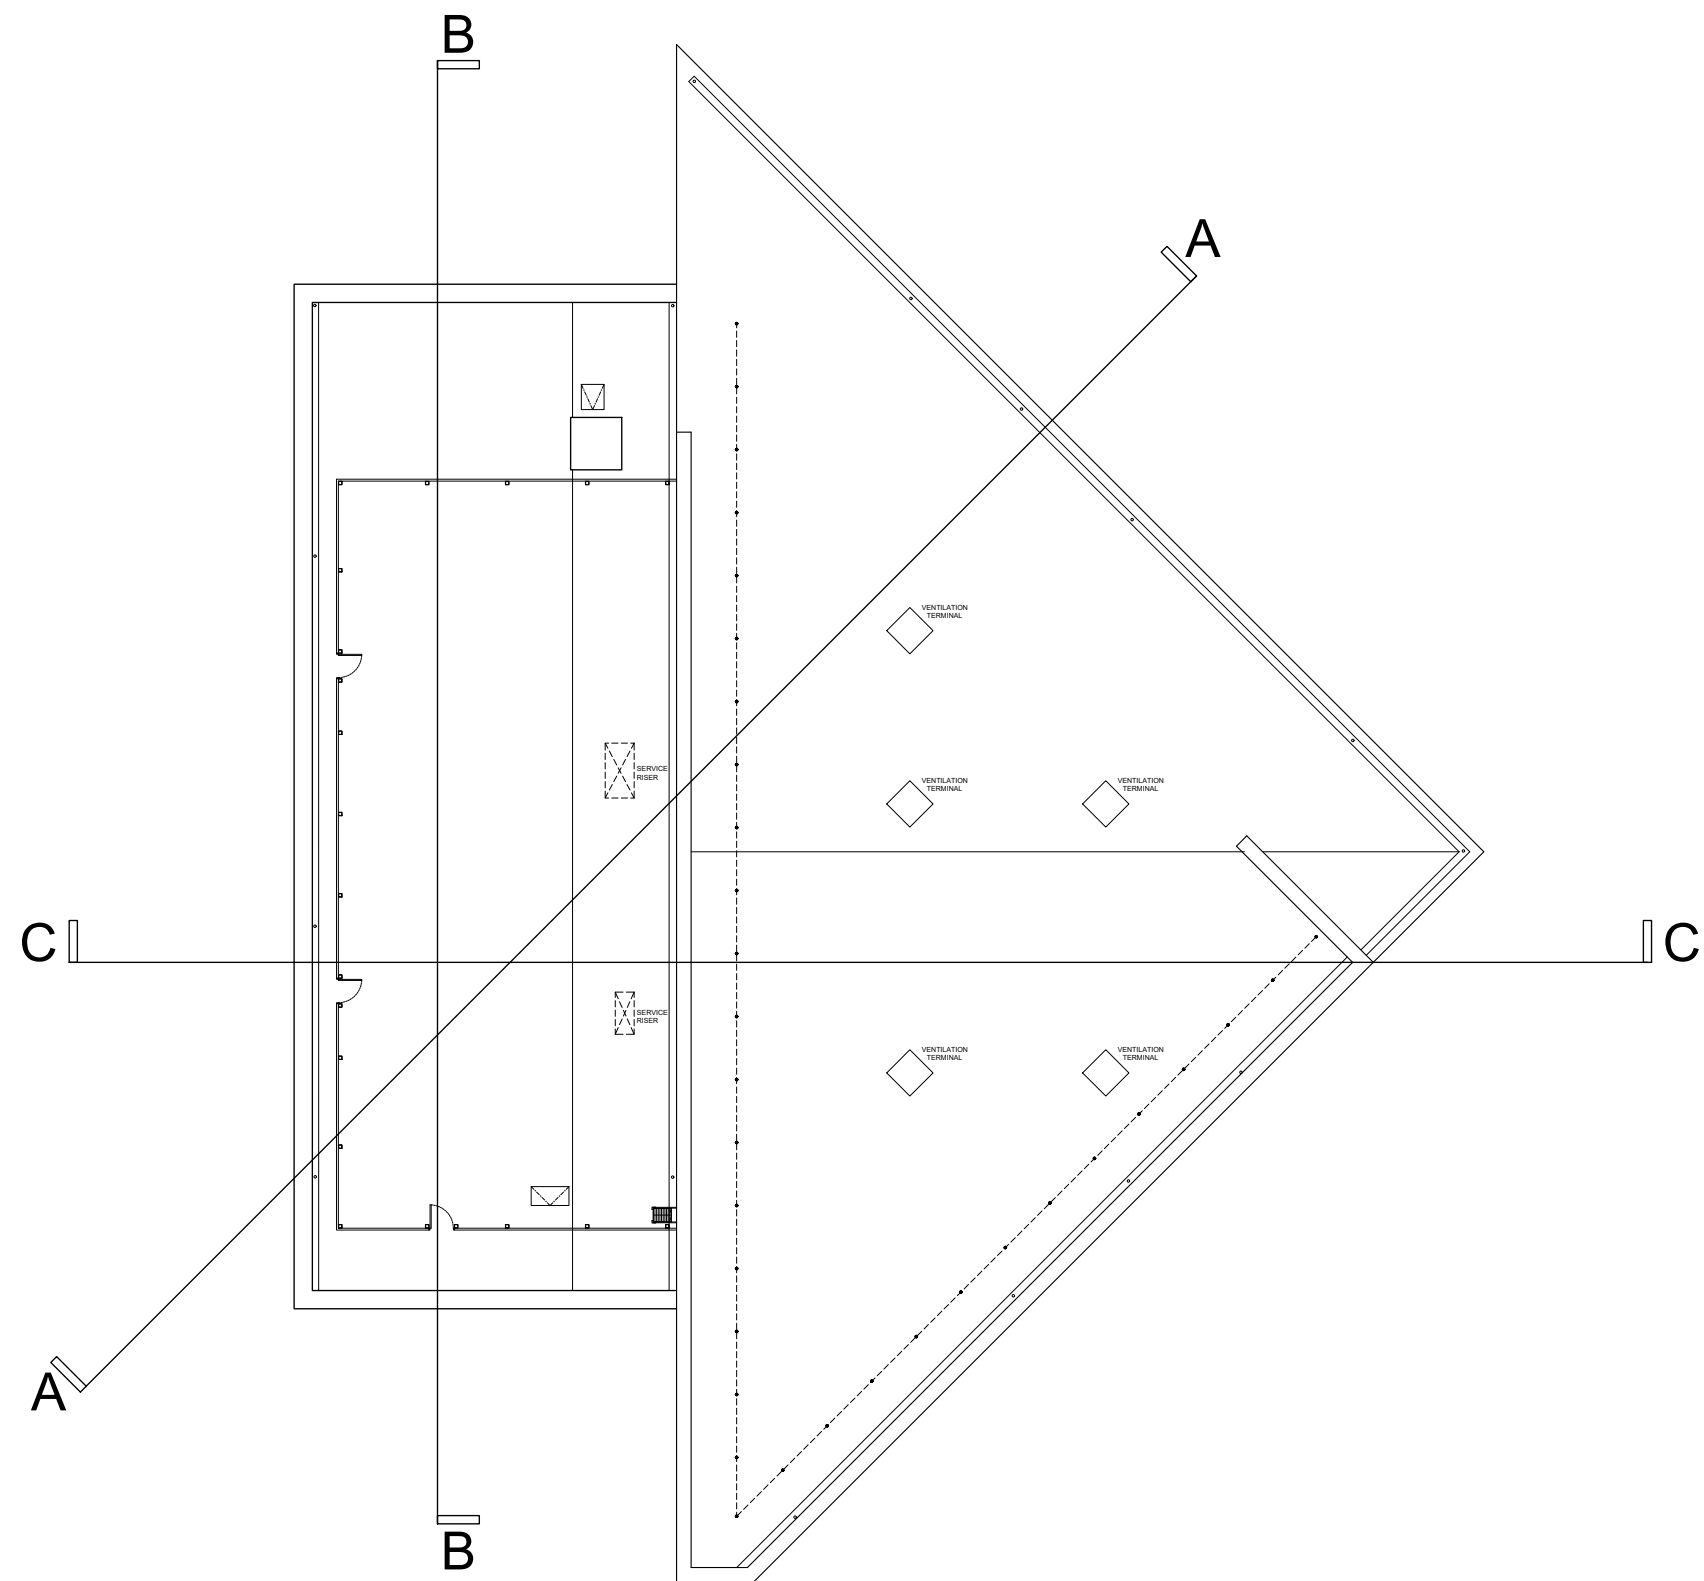

PLANNING ISSUE

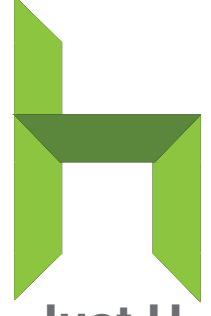BURY COUNCIL	client	 Just H Architects 107 Timber Wharf 32 Worsley Street Castlefield, Manchester M15 4NX 0161 237 5500 info@justharchitects.co.uk
BURY MARKET MASTERPLAN	project	
FLEXIHALL SECTIONS A-A, B-B & C-C	title	
BCO1	job No.	
BURMAR-JHA-V2-ZZ-DR-A-0023 Rev P08	dwg No.	
1:100 @ A1	scale	drawn
CT	drawn	