
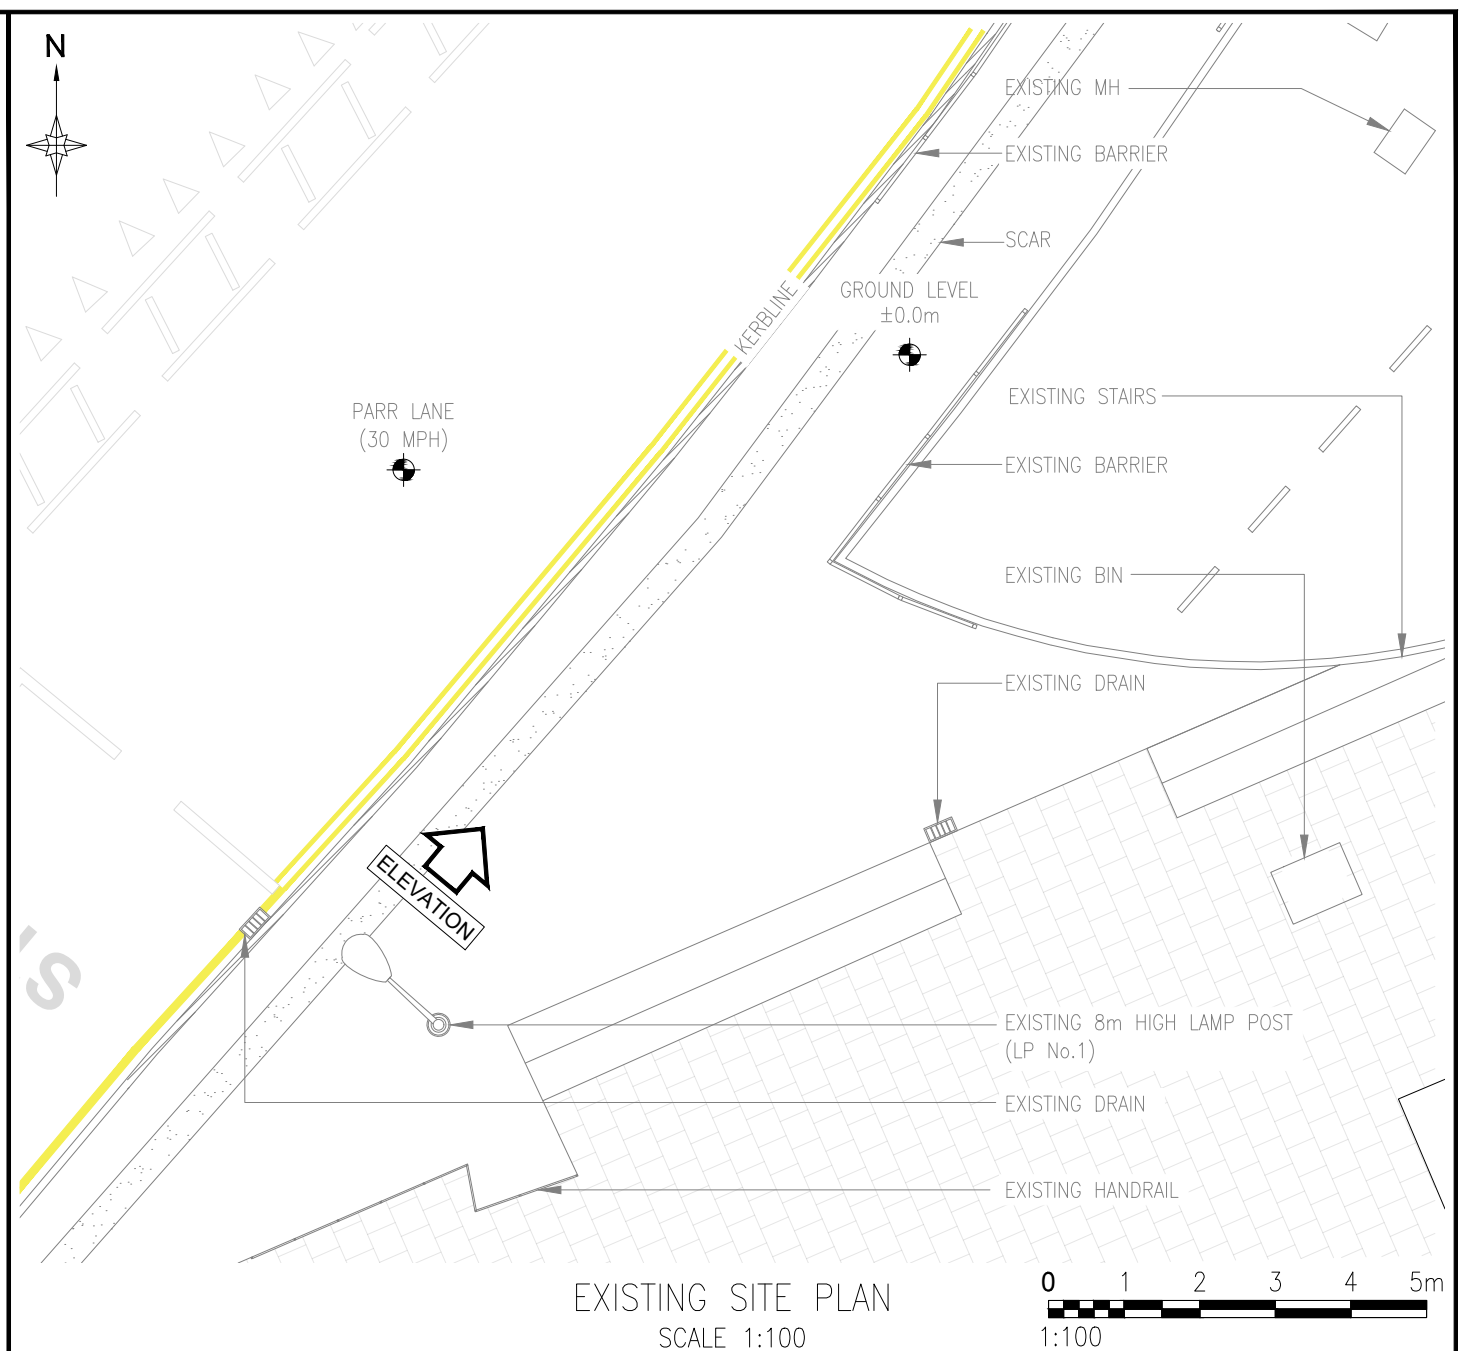



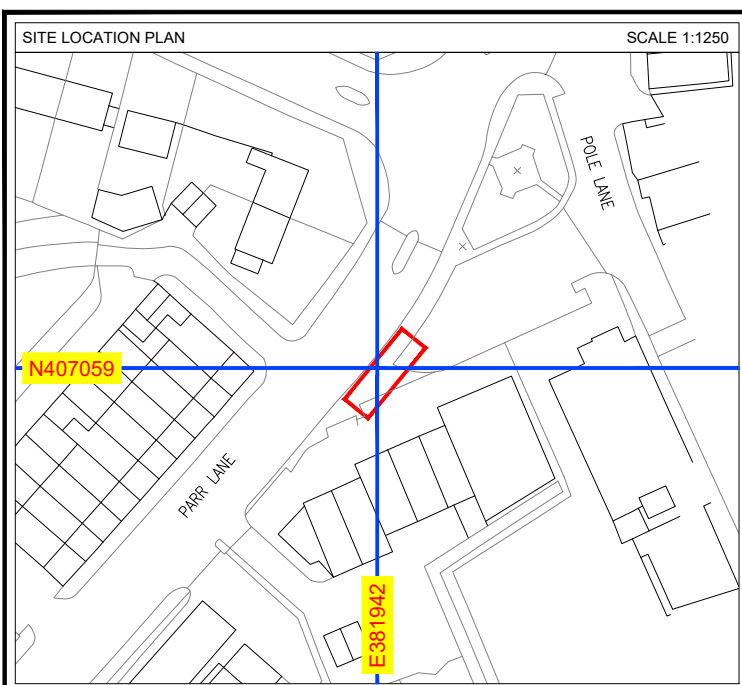


A		ISSUED FOR APPROVAL				RW	14.11.24
REV		DESCRIPTION				BY	DATE
SCALE AS SHOW WHEN PRINTED AT A4		DRAWN	RW	CHECKED	DCC	ALL DIMENSIONS IN METRES U.N.O	
DATE		14.11.24	DATE	14.11.24			
LOCATION PLAN - Digital Mapping Solutions from Dotted Eyes.							
SITE BLOCK PLAN - Digital Mapping Solutions from Promap							

DRAWING TITLE
STREET HUB
BRY-114
EXISTING SITE PLAN

SITE ADDRESS
109 PARR LANE
UNSWORTH
BURY
BL9 8JN

REV	A
-----	---

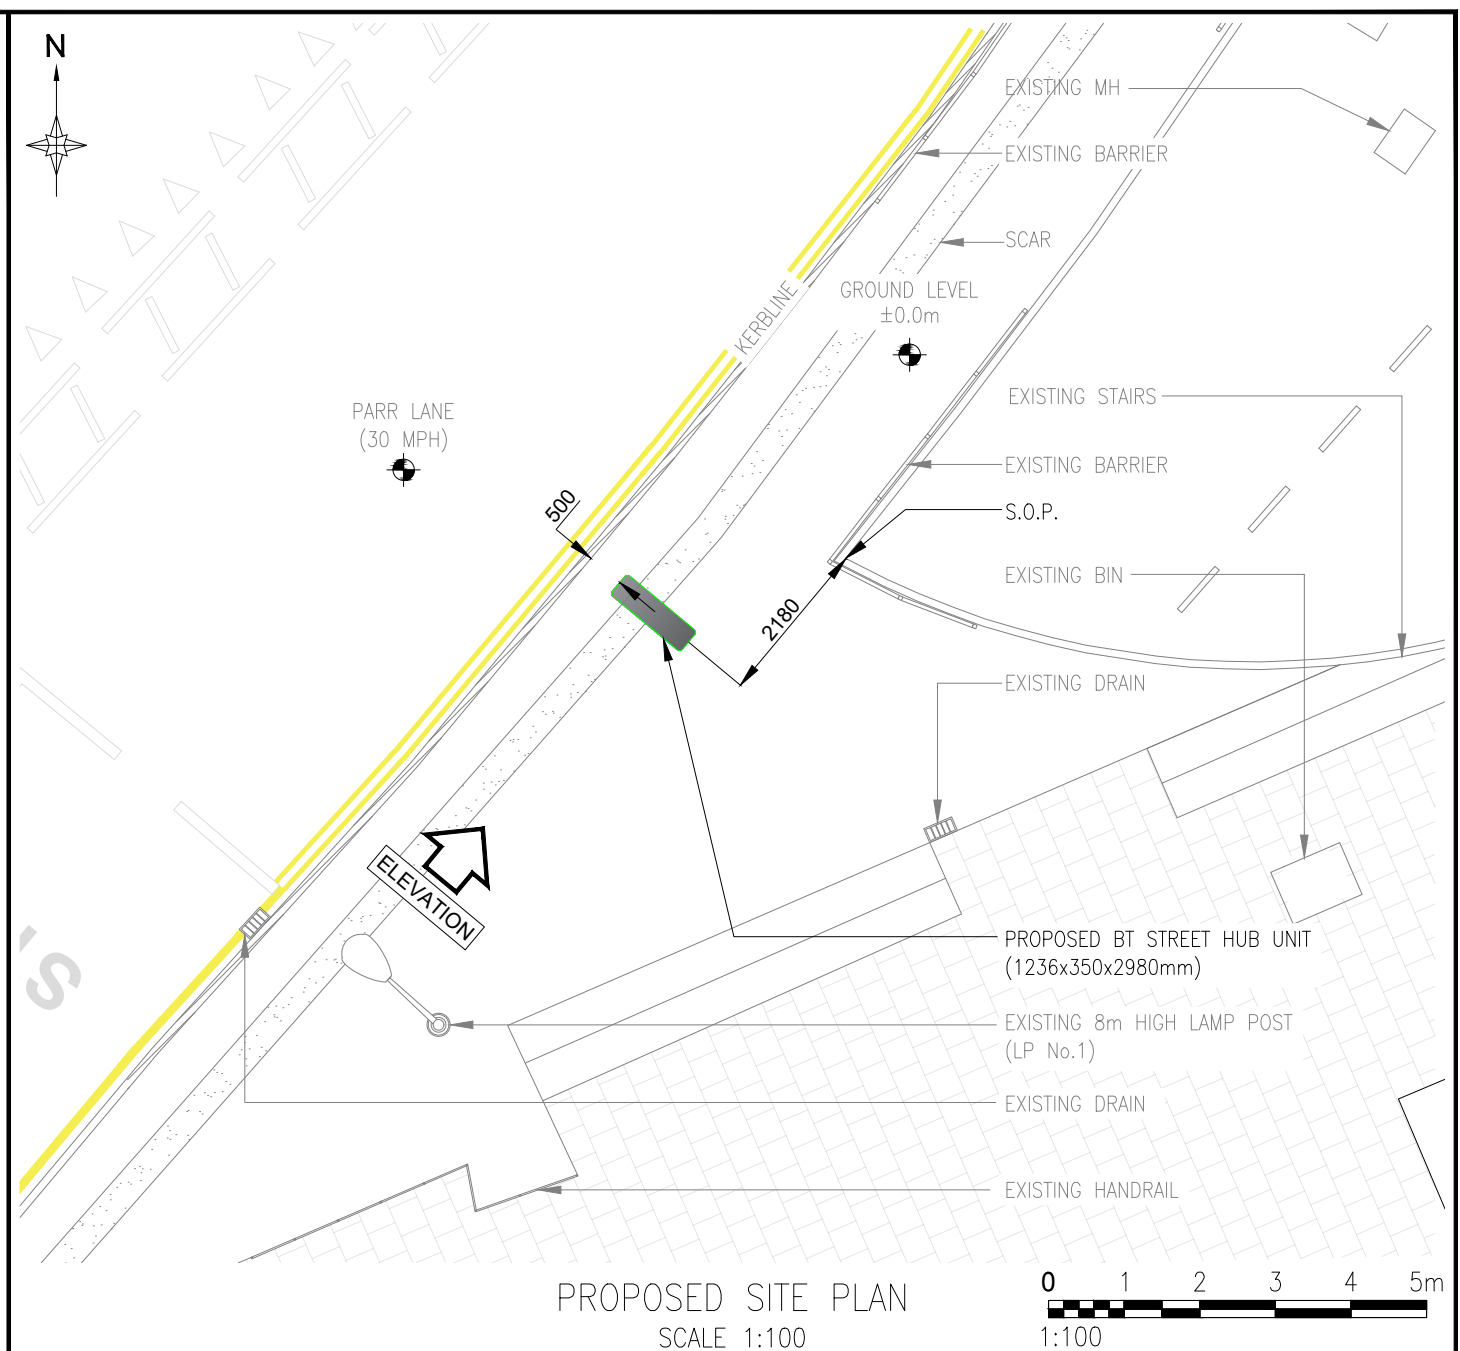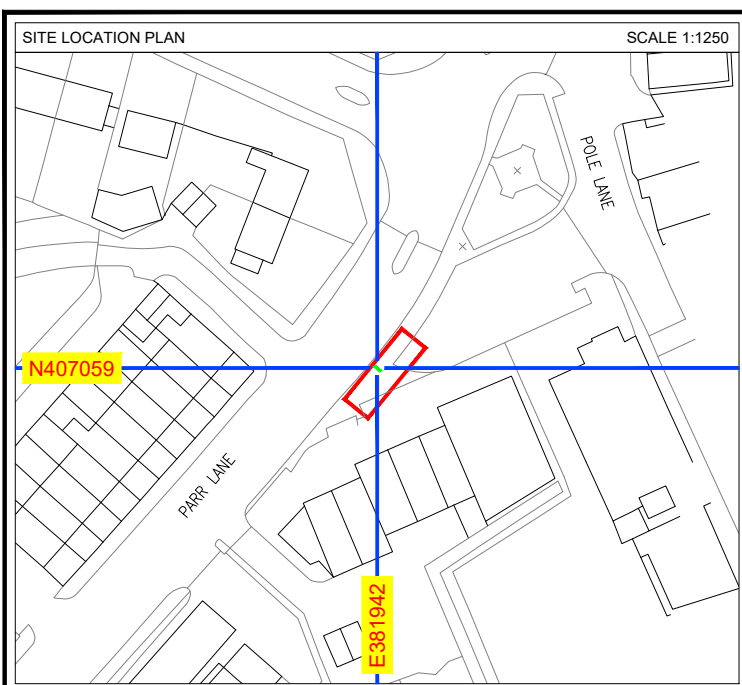


A		ISSUED FOR APPROVAL				RW	14.11.24
REV		DESCRIPTION				BY	DATE
SCALE AS SHOW WHEN PRINTED AT A4		DRAWN	RW	CHECKED	DCC	ALL DIMENSIONS IN METRES U.N.O	
		DATE	14.11.24	DATE	14.11.24		
LOCATION PLAN - Digital Mapping Solutions from Dotted Eyes.							
SITE BLOCK PLAN - Digital Mapping Solutions from Promap							


DRAWING TITLE
STREET HUB
BRY-114
PROPOSED SITE PLAN

SITE ADDRESS
109 PARR LANE
UNSWORTH
BURY
BL9 8JN

REV	A
-----	---

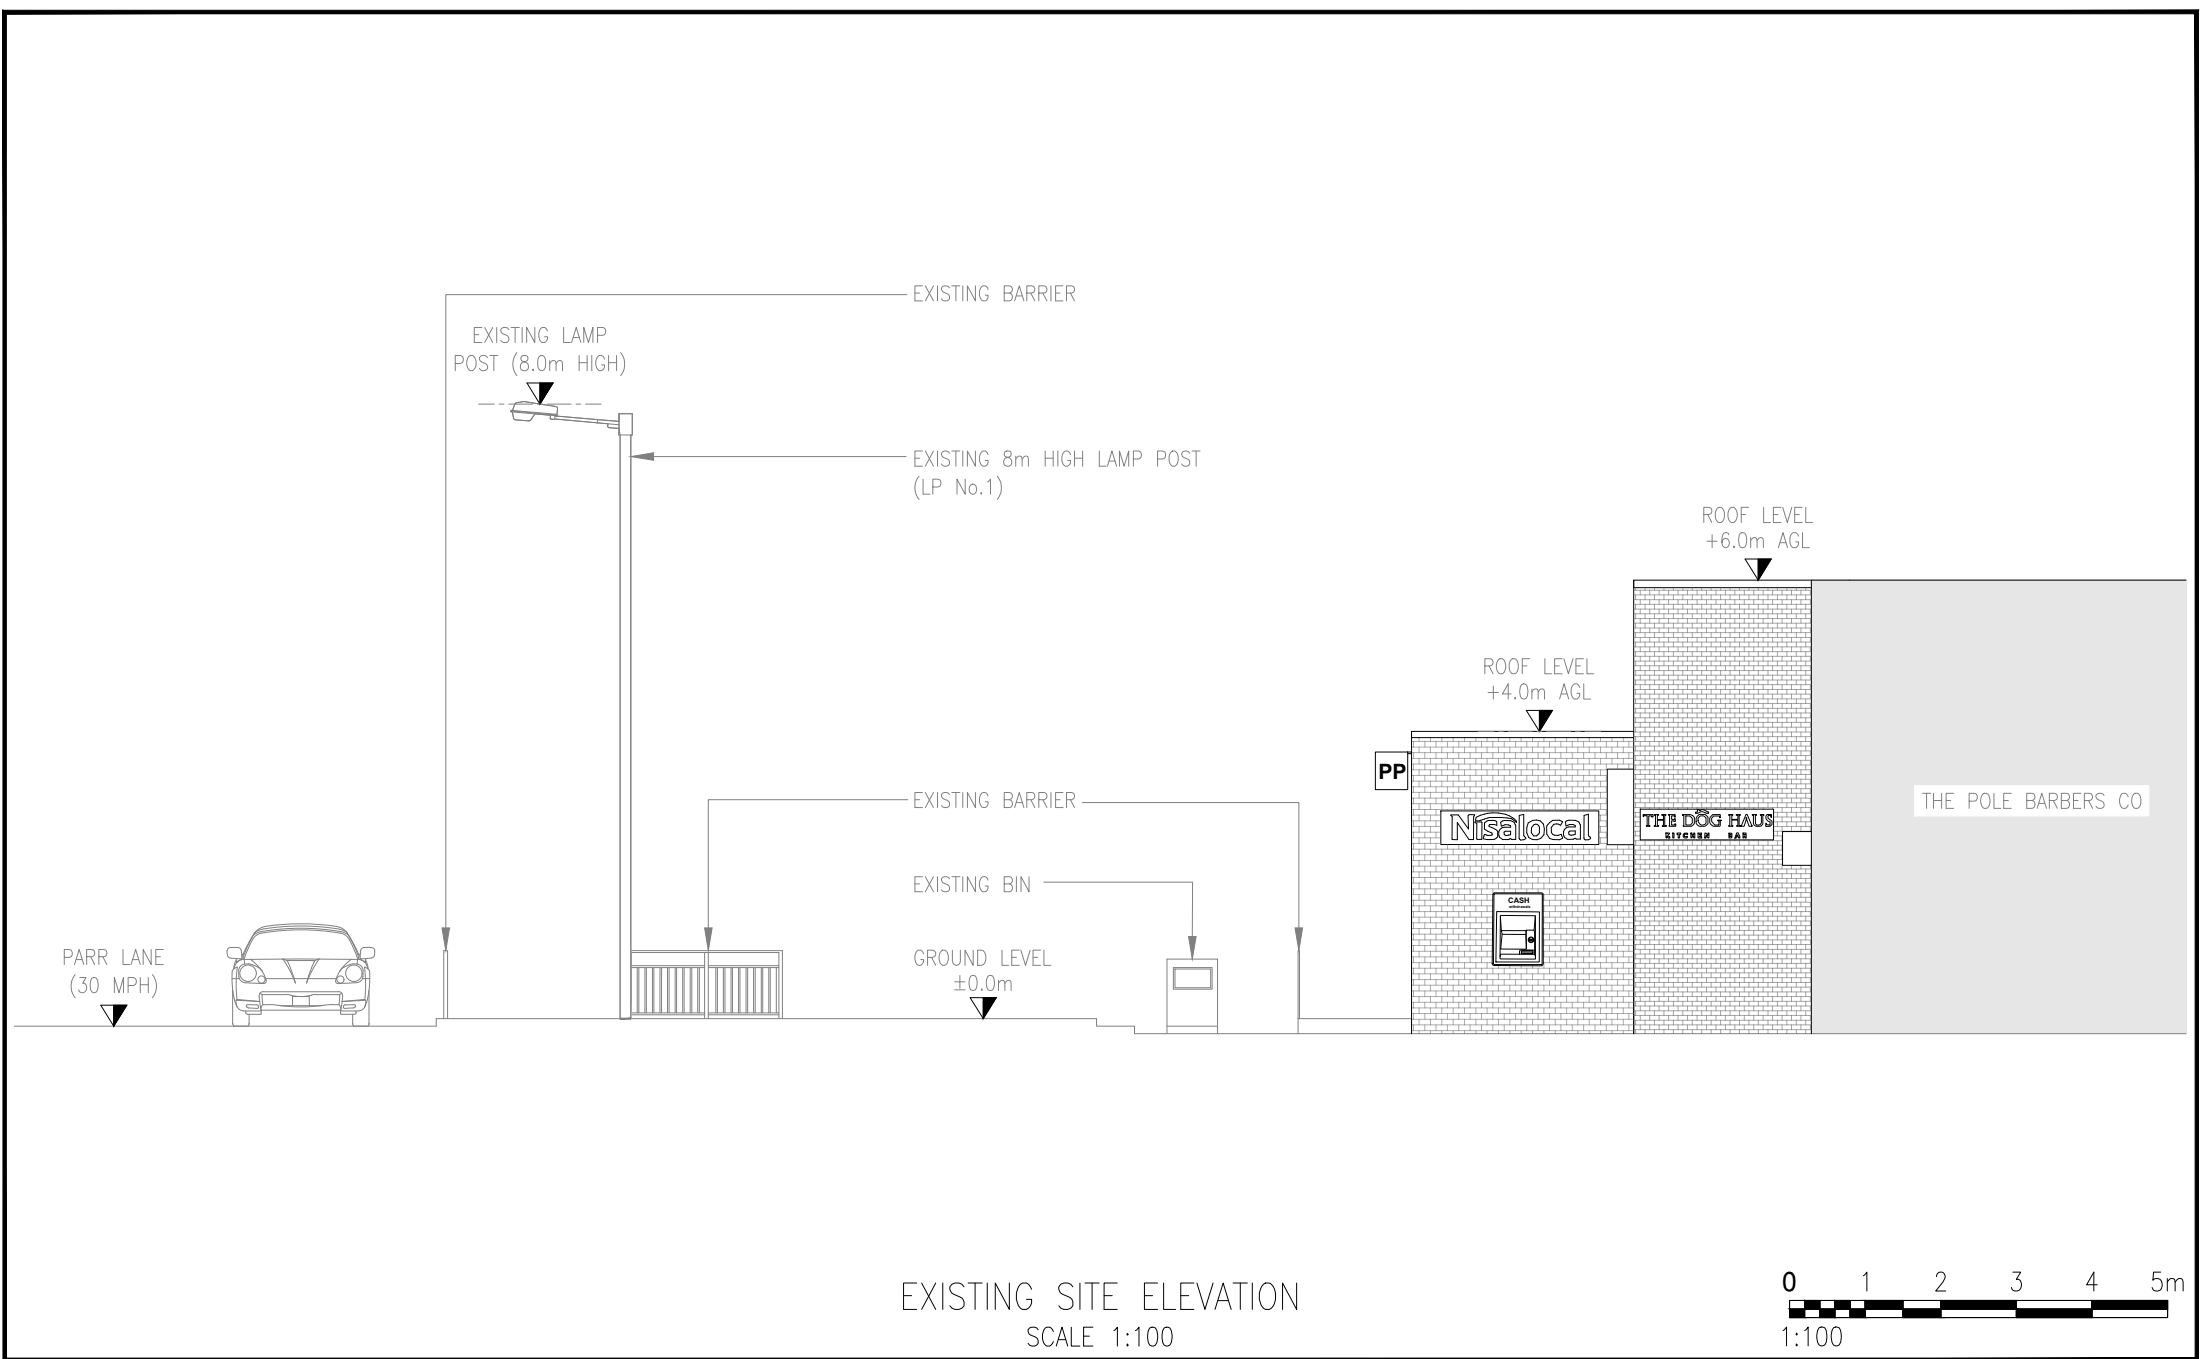

EXISTING SITE ELEVATION
SCALE 1:100

 


A		ISSUED FOR APPROVAL				RW	14.11.24
REV	DESCRIPTION					BY	DATE
SCALE AS SHOW WHEN PRINTED AT A4		DRAWN	RW	CHECKED	DCC	ALL DIMENSIONS IN METRES U.N.O	
		DATE	14.11.24	DATE	14.11.24		
LOCATION PLAN - Digital Mapping Solutions from Dotted Eyes.							
SITE BLOCK PLAN - Digital Mapping Solutions from Promap							


DRAWING TITLE
STREET HUB
BRY-114
EXISTING SITE ELEVATION

SITE ADDRESS
109 PARR LANE
UNSWORTH
BURY
BL9 8JN

REV	A
-----	---

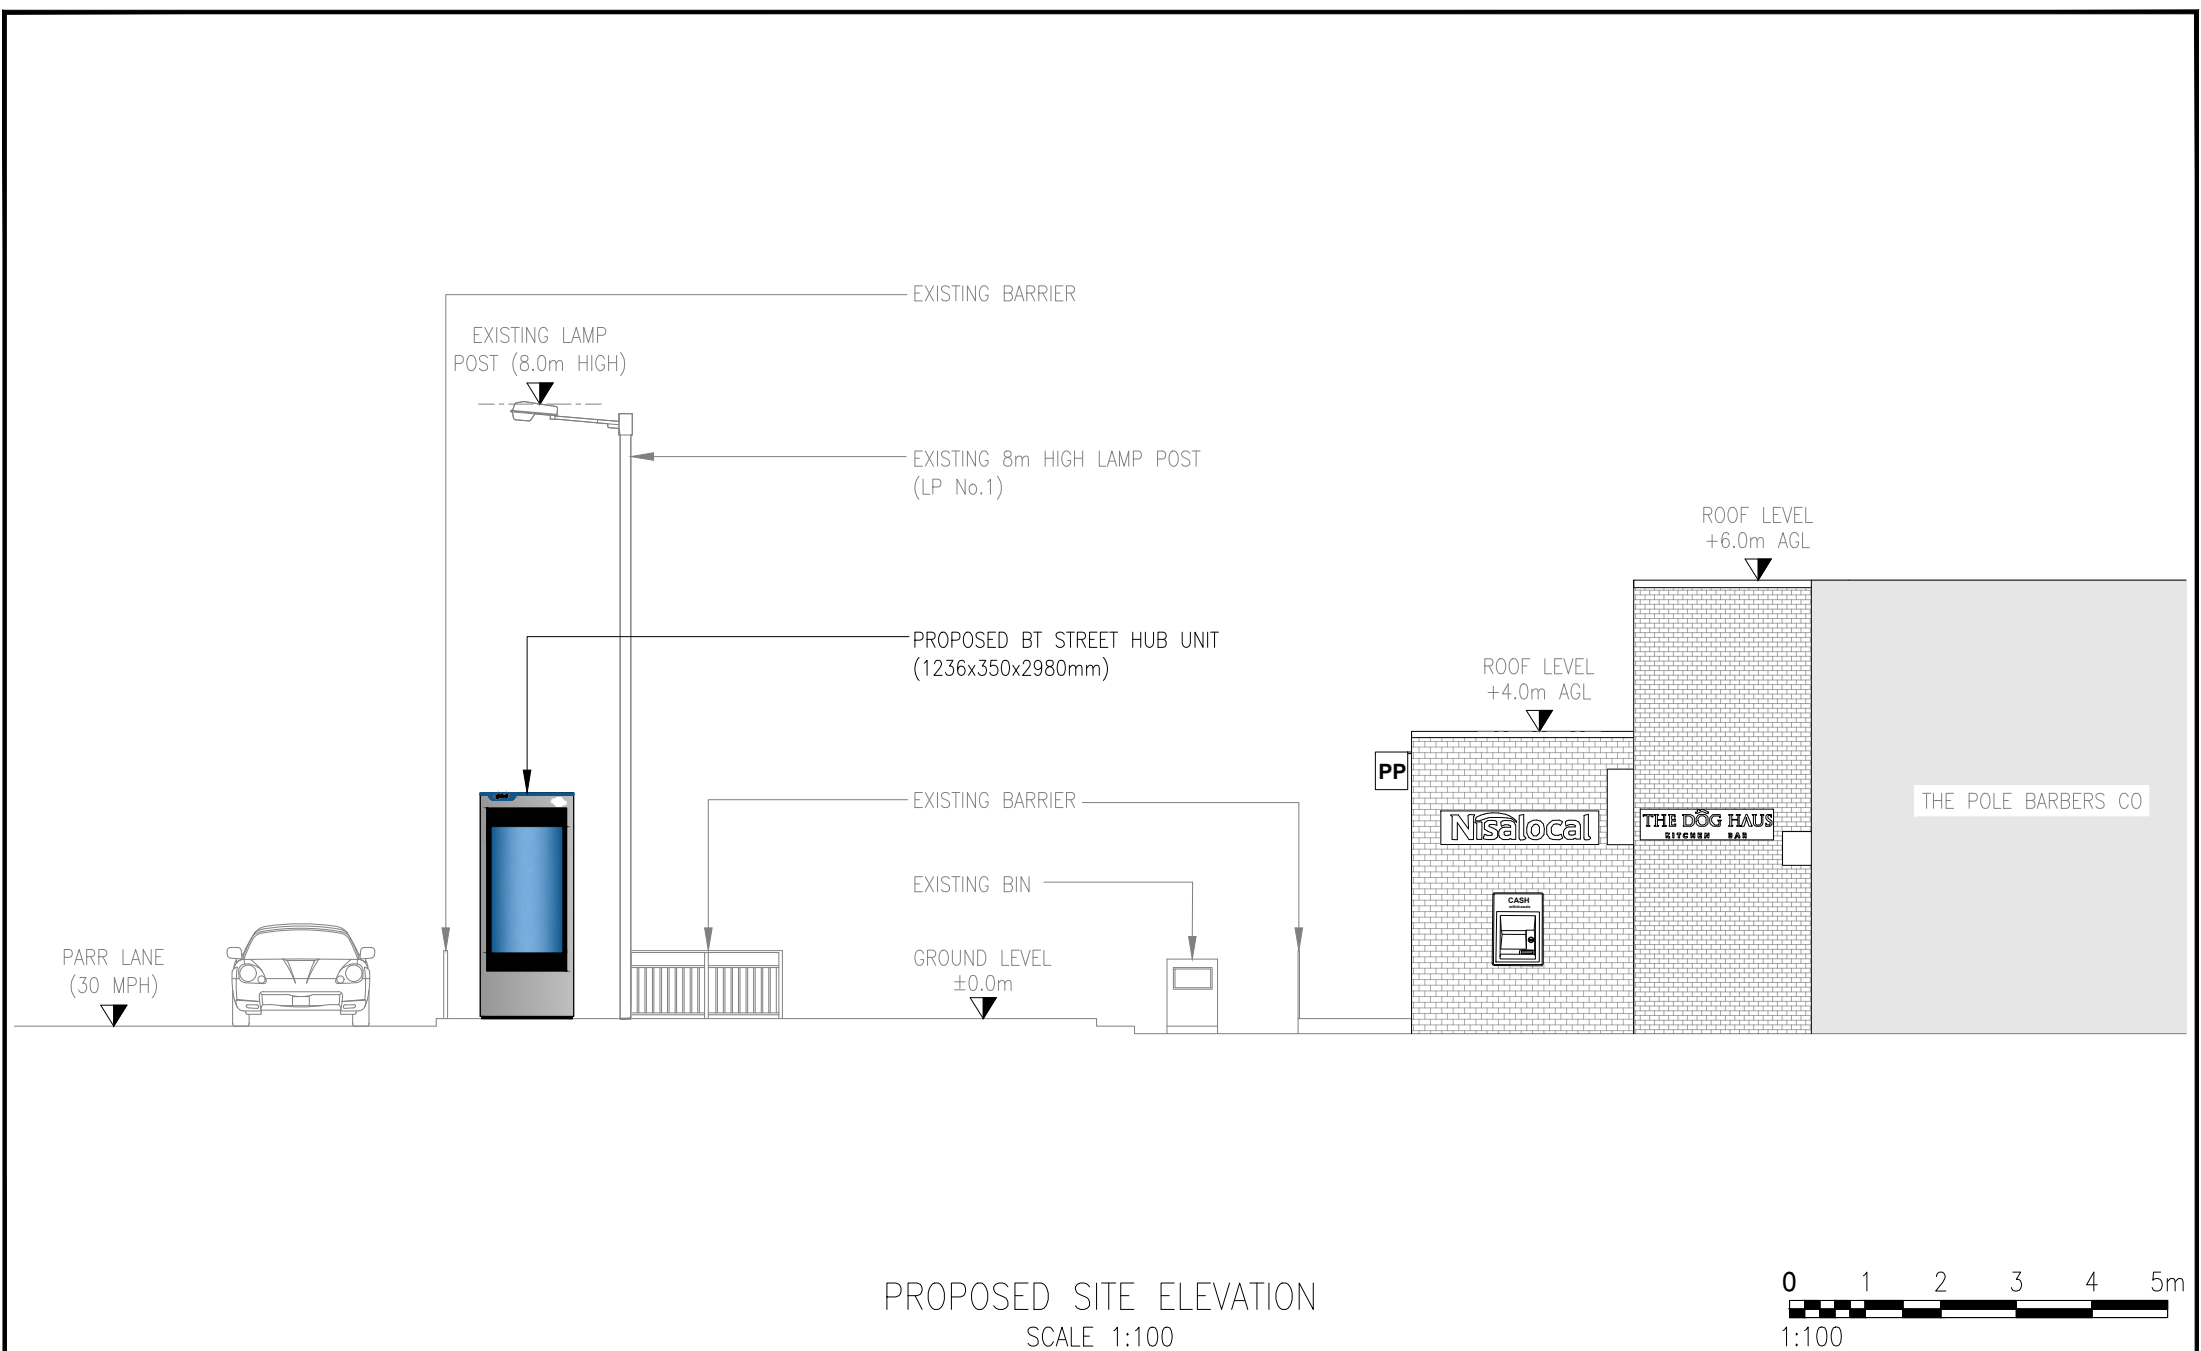

PROPOSED SITE ELEVATION
SCALE 1:100

 

A		ISSUED FOR APPROVAL				RW	14.11.24
REV	DESCRIPTION					BY	DATE
SCALE AS SHOW WHEN PRINTED AT A4		DRAWN	RW	CHECKED	DCC	ALL DIMENSIONS IN METRES U.N.O	
		DATE	14.11.24	DATE	14.11.24		
LOCATION PLAN - Digital Mapping Solutions from Dotted Eyes.							
SITE BLOCK PLAN - Digital Mapping Solutions from Promap							

DRAWING TITLE
STREET HUB
BRY-114
PROPOSED SITE ELEVATION

SITE ADDRESS
109 PARR LANE
UNSWORTH
BURY
BL9 8JN

REV	A
-----	---