

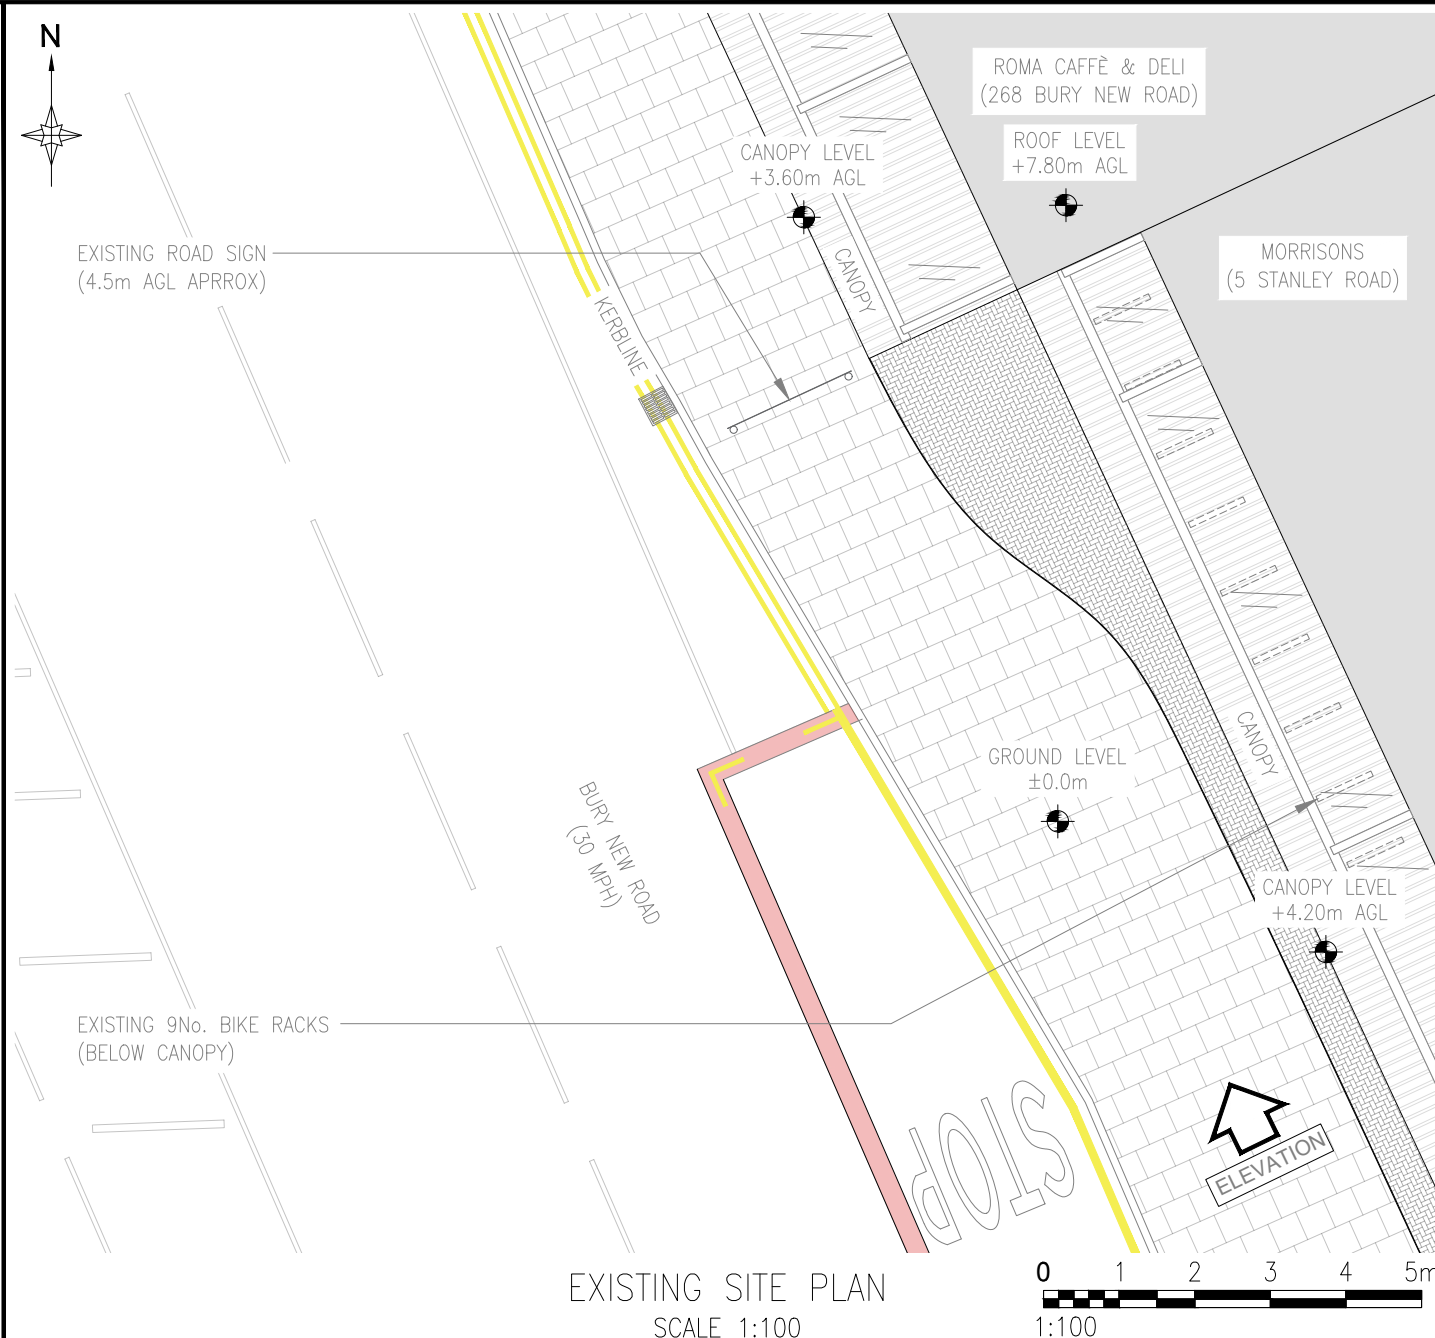
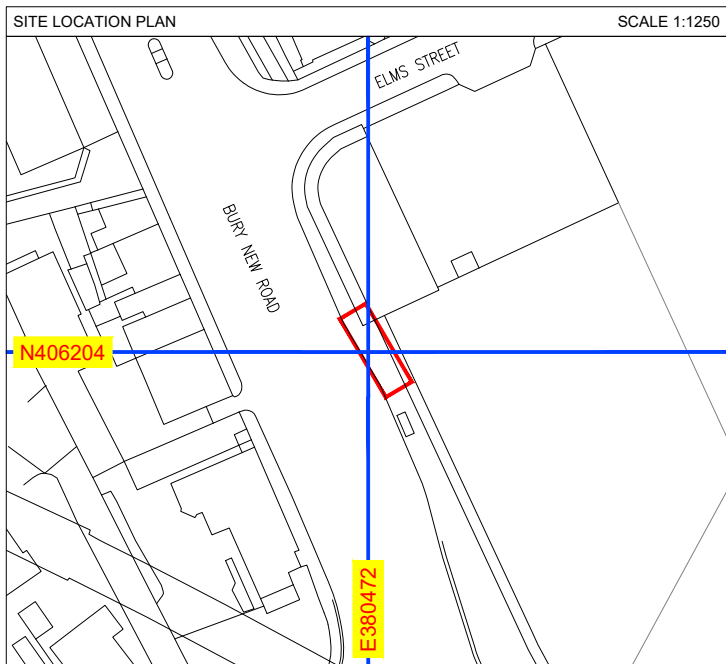
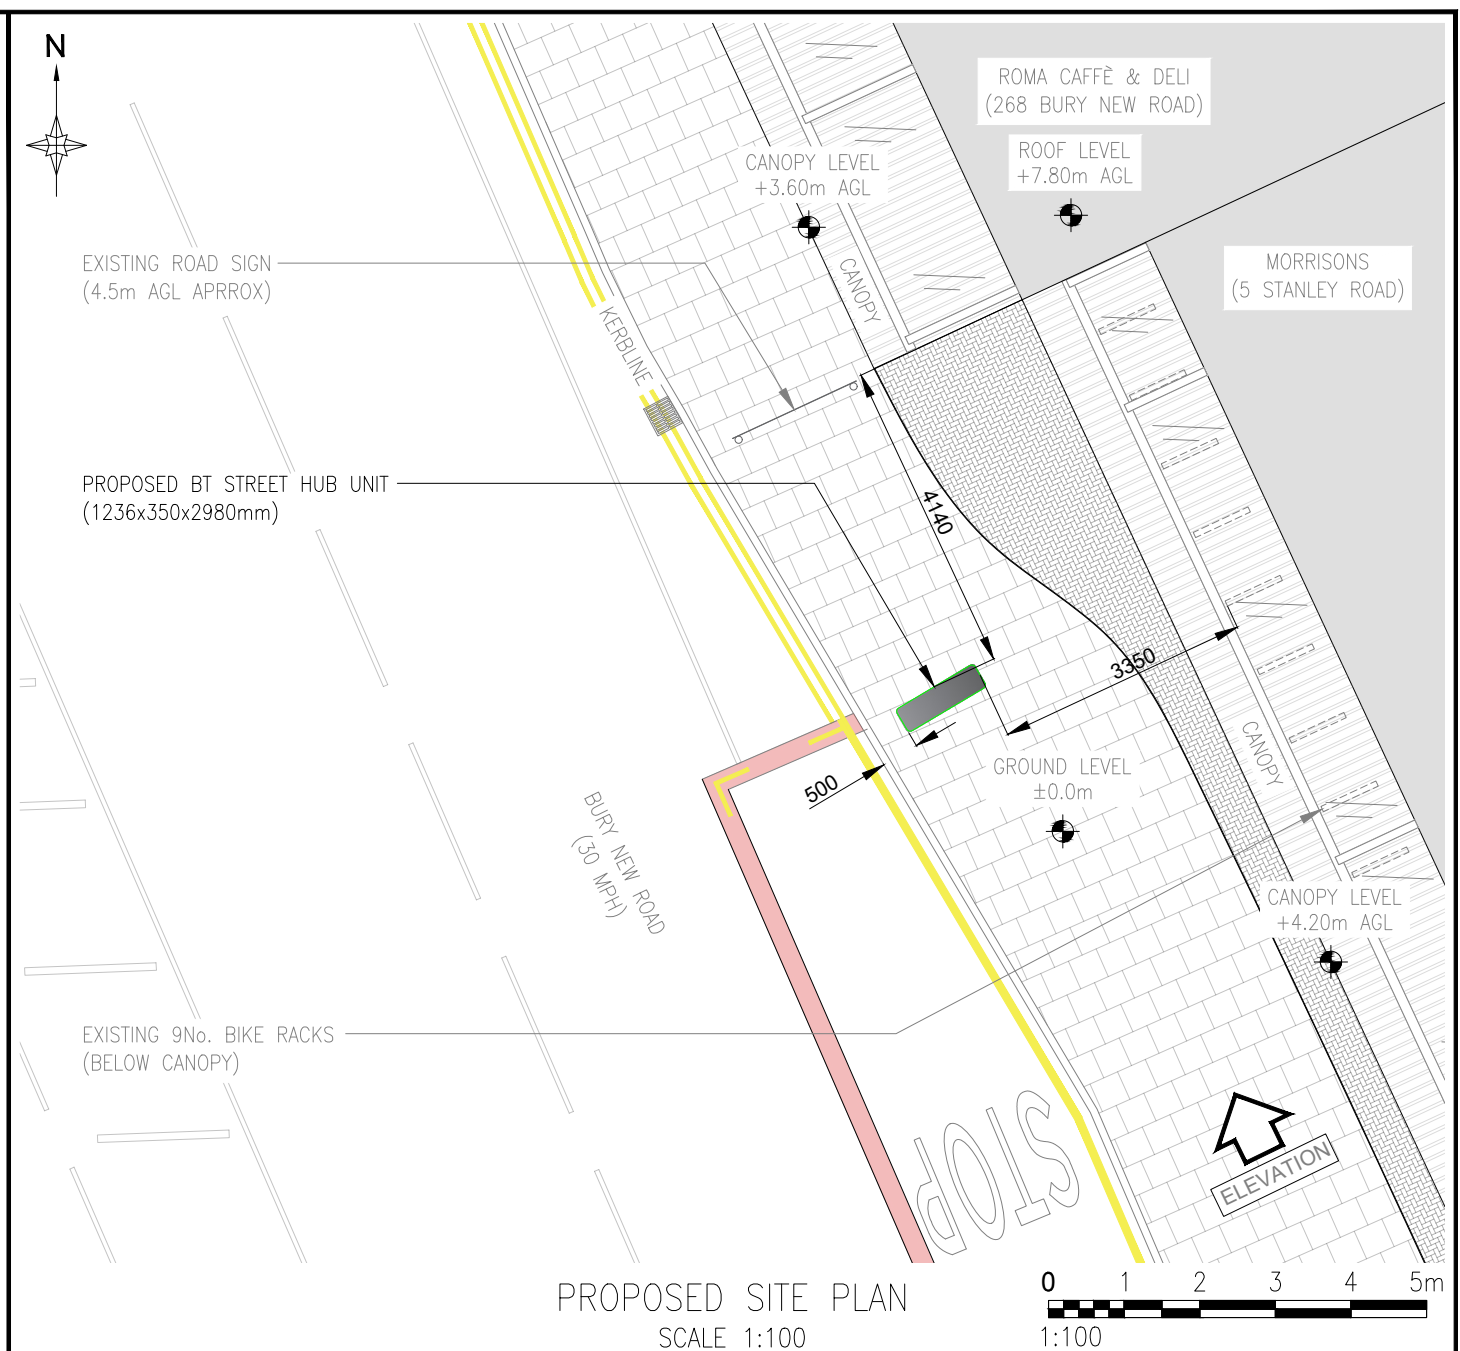


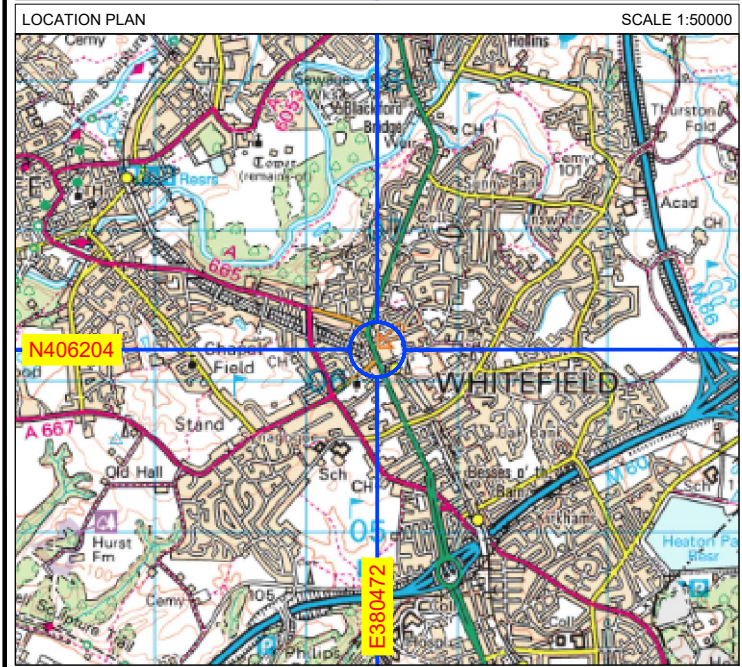

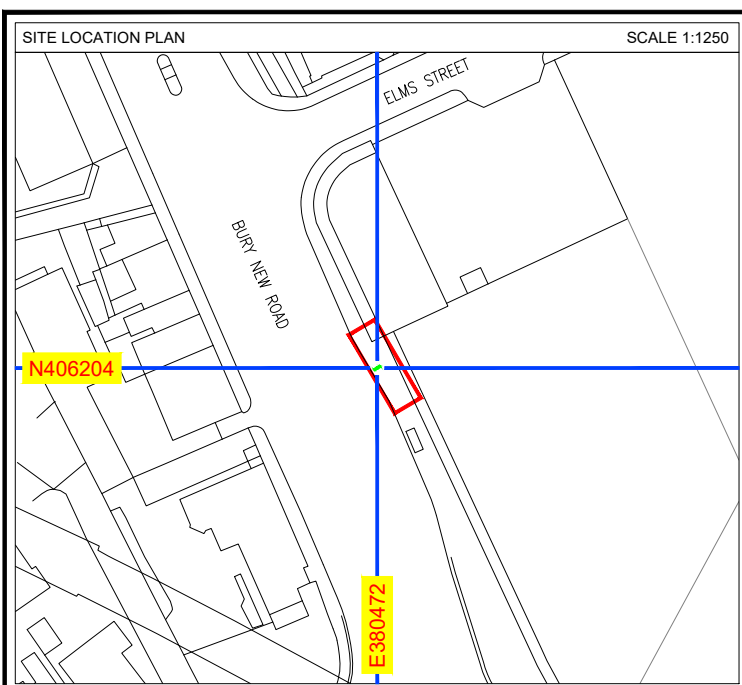


B	BIKE RACKS ADDED TO SITE PLAN TO PERTAIN ADDITIONAL DIM TO UNIT				GRH	06.12.24
A	ISSUED FOR APPROVAL				GRH	13.11.24
REV	DESCRIPTION				BY	DATE
SCALE AS SHOW WHEN PRINTED AT A4	DRAWN	GRH	CHECKED	DCC	ALL DIMENSIONS IN METRES U.N.O	
	DATE	06.12.24	DATE	06.12.24		
LOCATION PLAN - Digital Mapping Solutions from Dotted Eyes.						
SITE BLOCK PLAN - Digital Mapping Solutions from Promap						

DRAWING TITLE
STREET HUB
BRY-115
PROPOSED SITE PLAN

SITE ADDRESS
268 BURY NEW ROAD
UNSWORTH, WHITEFIELD
M45 8QS

REV	B
-----	---

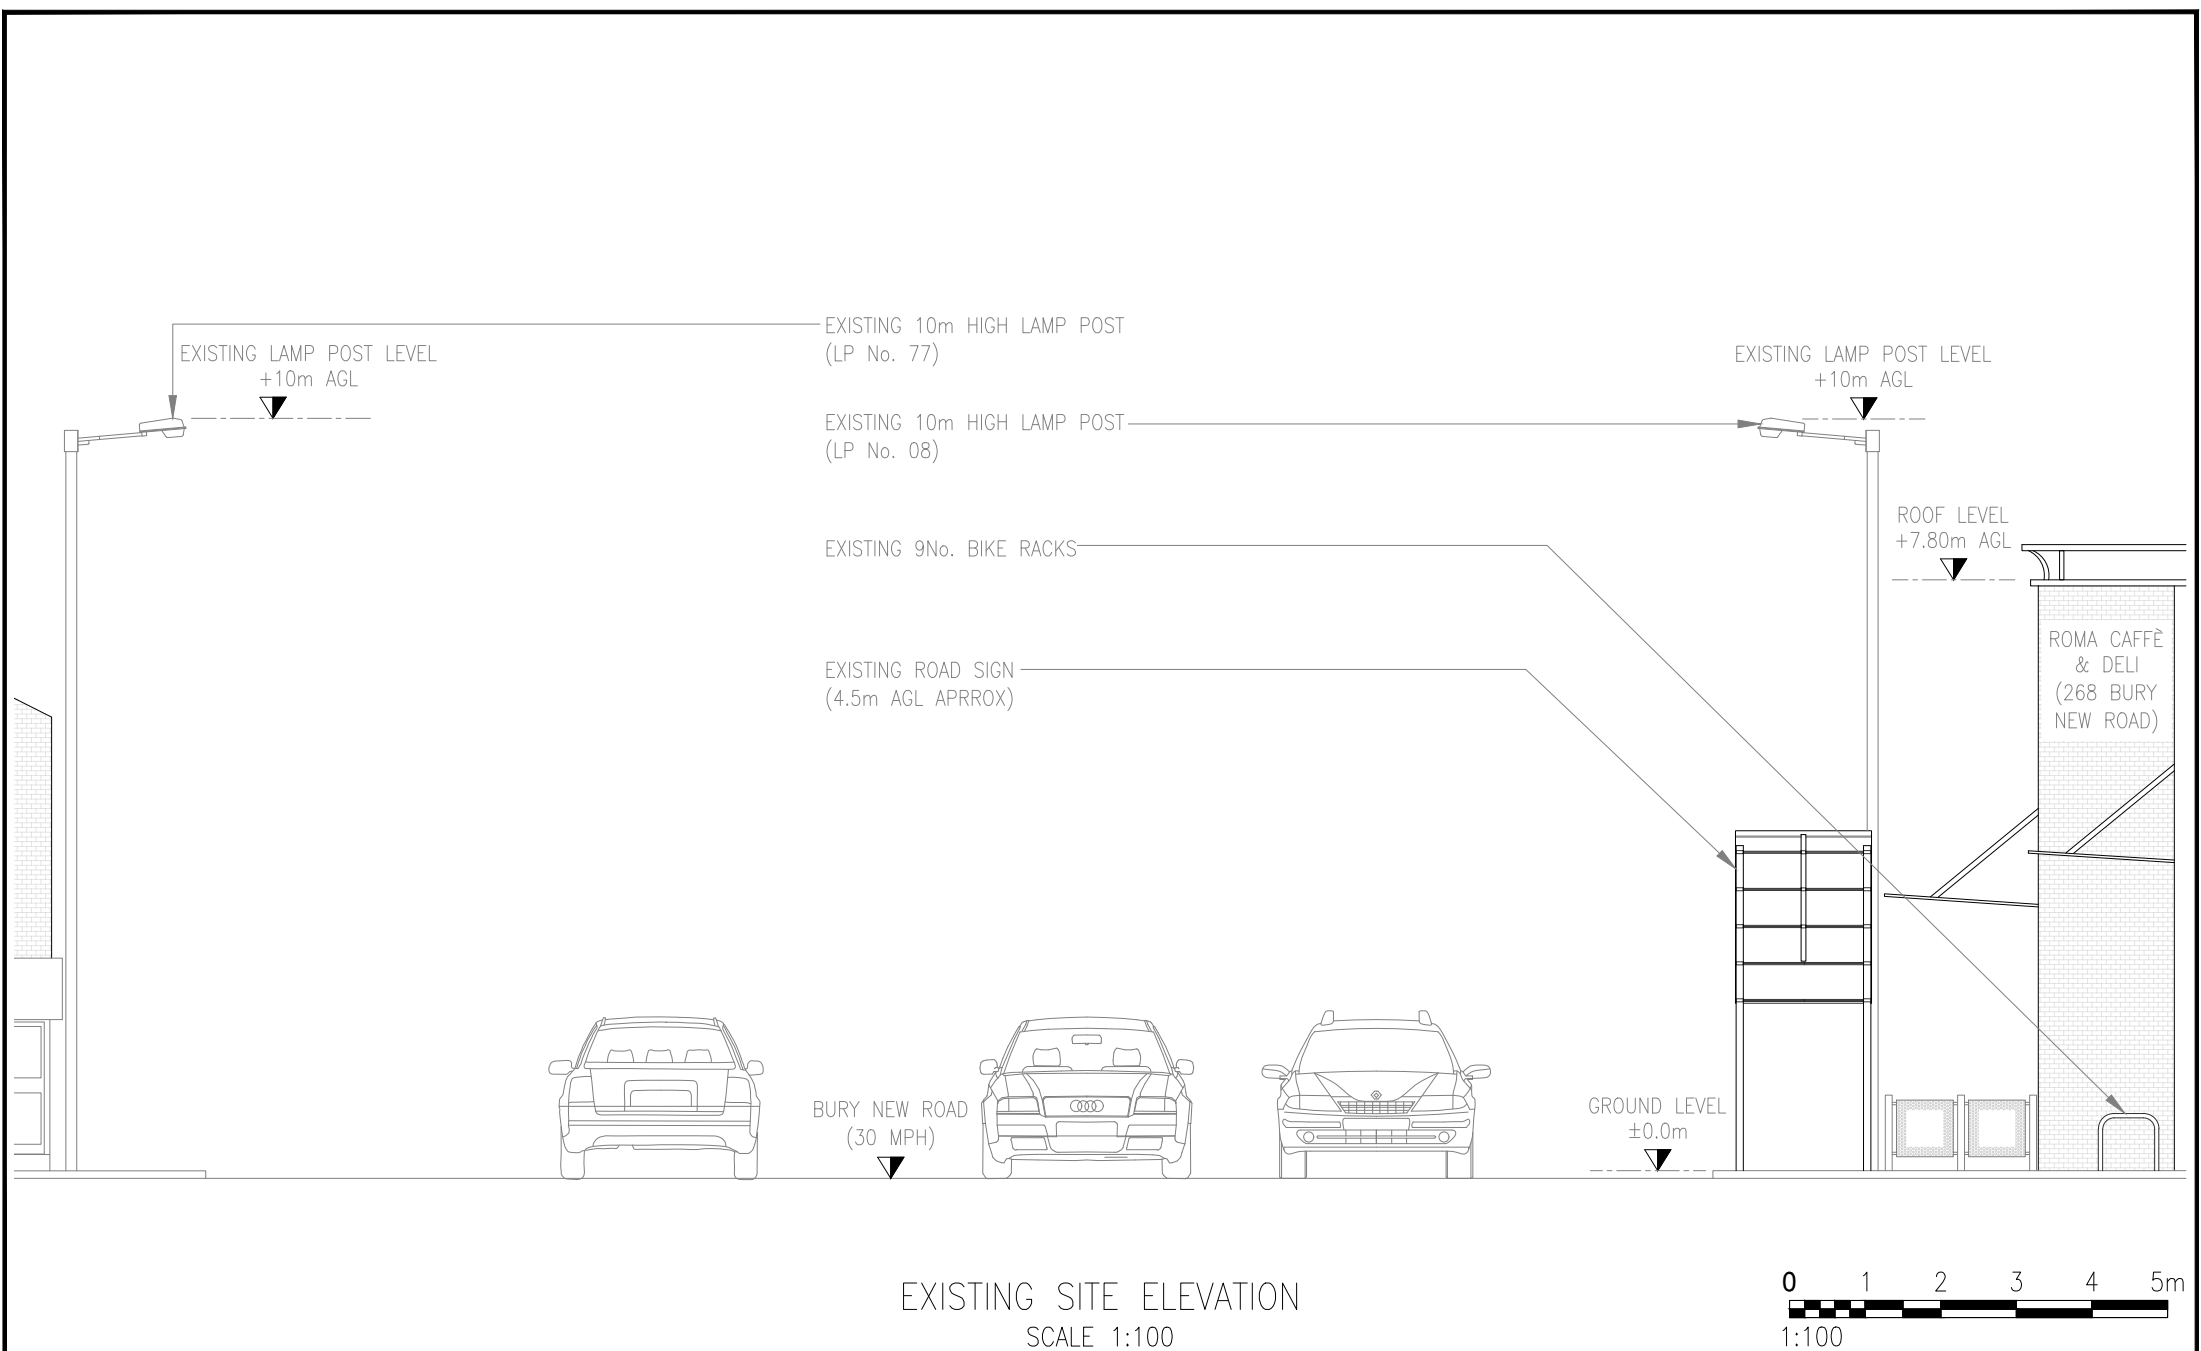


B	BIKE RACKS ADDED TO SITE PLAN TO PERTAIN ADDITIONAL DIM TO UNIT				GRH	06.12.24
A	ISSUED FOR APPROVAL				GRH	13.11.24
REV	DESCRIPTION				BY	DATE
SCALE AS SHOWN WHEN PRINTED AT A4		DRAWN DATE	GRH 06.12.24	CHECKED DATE	DCC 06.12.24	ALL DIMENSIONS IN METRES U.N.O
LOCATION PLAN - Digital Mapping Solutions from Dotted Eyes.						
SITE BLOCK PLAN - Digital Mapping Solutions from Promap						

DRAWING TITLE
STREET HUB
BRY-115
EXISTING SITE ELEVATION

SITE ADDRESS
268 BURY NEW ROAD
UNSWORTH, WHITEFIELD
MANCHESTER
M45 8QS

REV	B
-----	---

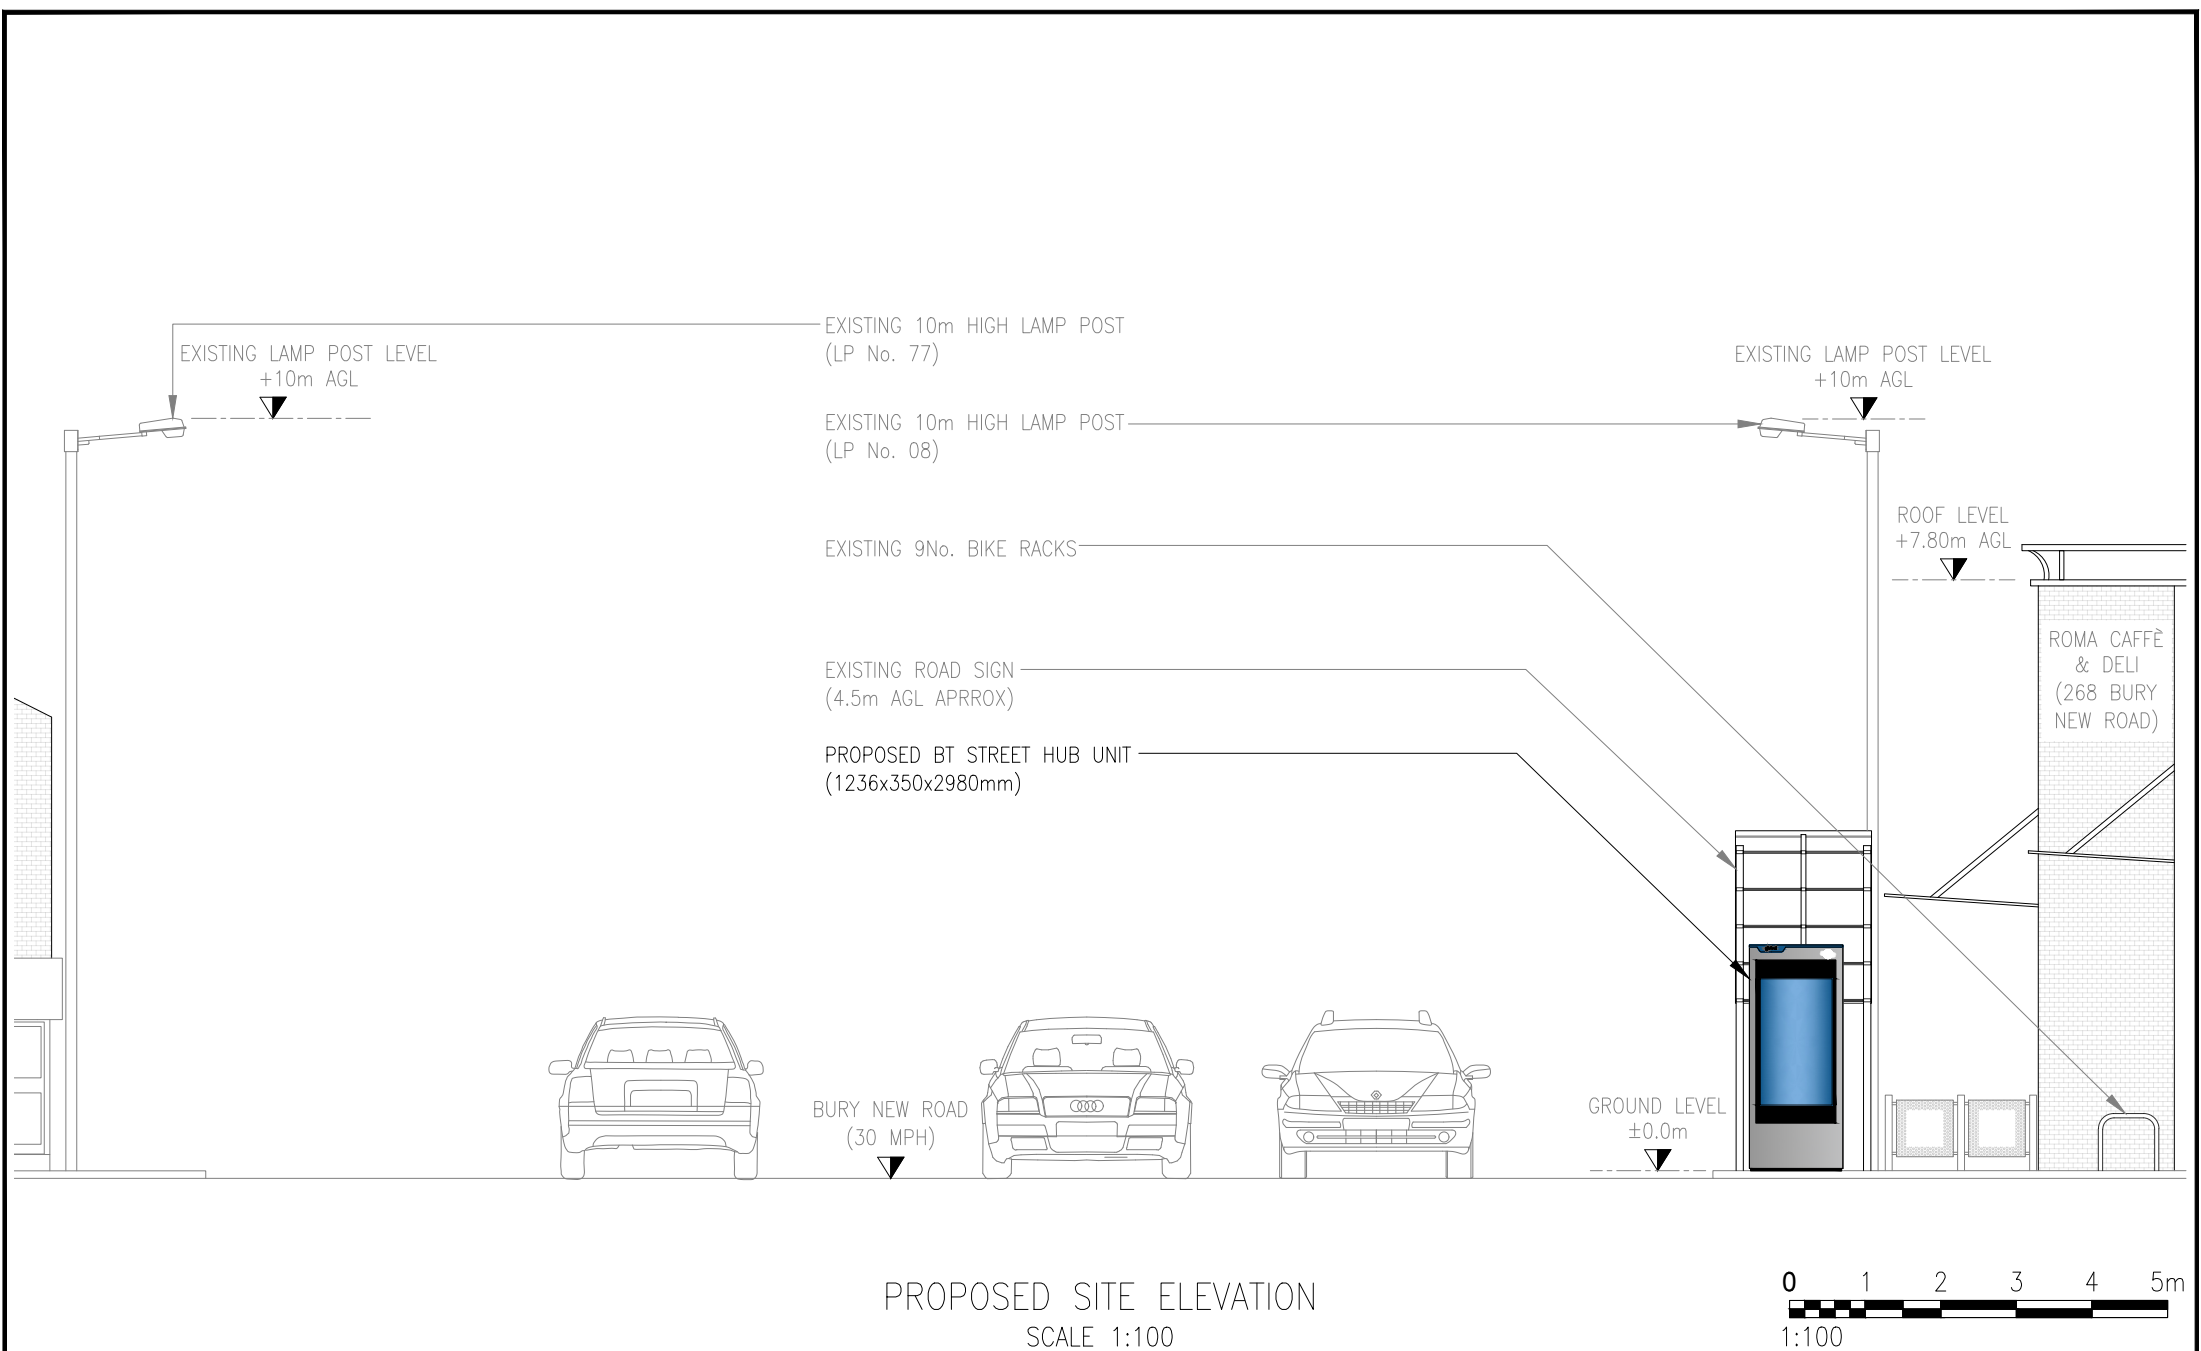

B	BIKE RACKS ADDED TO SITE PLAN TO PERTAIN ADDITIONAL DIM TO UNIT				GRH	06.12.24
A	ISSUED FOR APPROVAL				GRH	13.11.24
REV	DESCRIPTION				BY	DATE
SCALE AS SHOWN WHEN PRINTED AT A4		DRAWN DATE	GRH 06.12.24	CHECKED DATE	DCC 06.12.24	ALL DIMENSIONS IN METRES U.N.O
LOCATION PLAN - Digital Mapping Solutions from Dotted Eyes.						
SITE BLOCK PLAN - Digital Mapping Solutions from Promap						

DRAWING TITLE
STREET HUB
BRY-115
PROPOSED SITE ELEVATION

SITE ADDRESS
268 BURY NEW ROAD
UNSWORTH, WHITEFIELD
MANCHESTER
M45 8QS
REV
B