
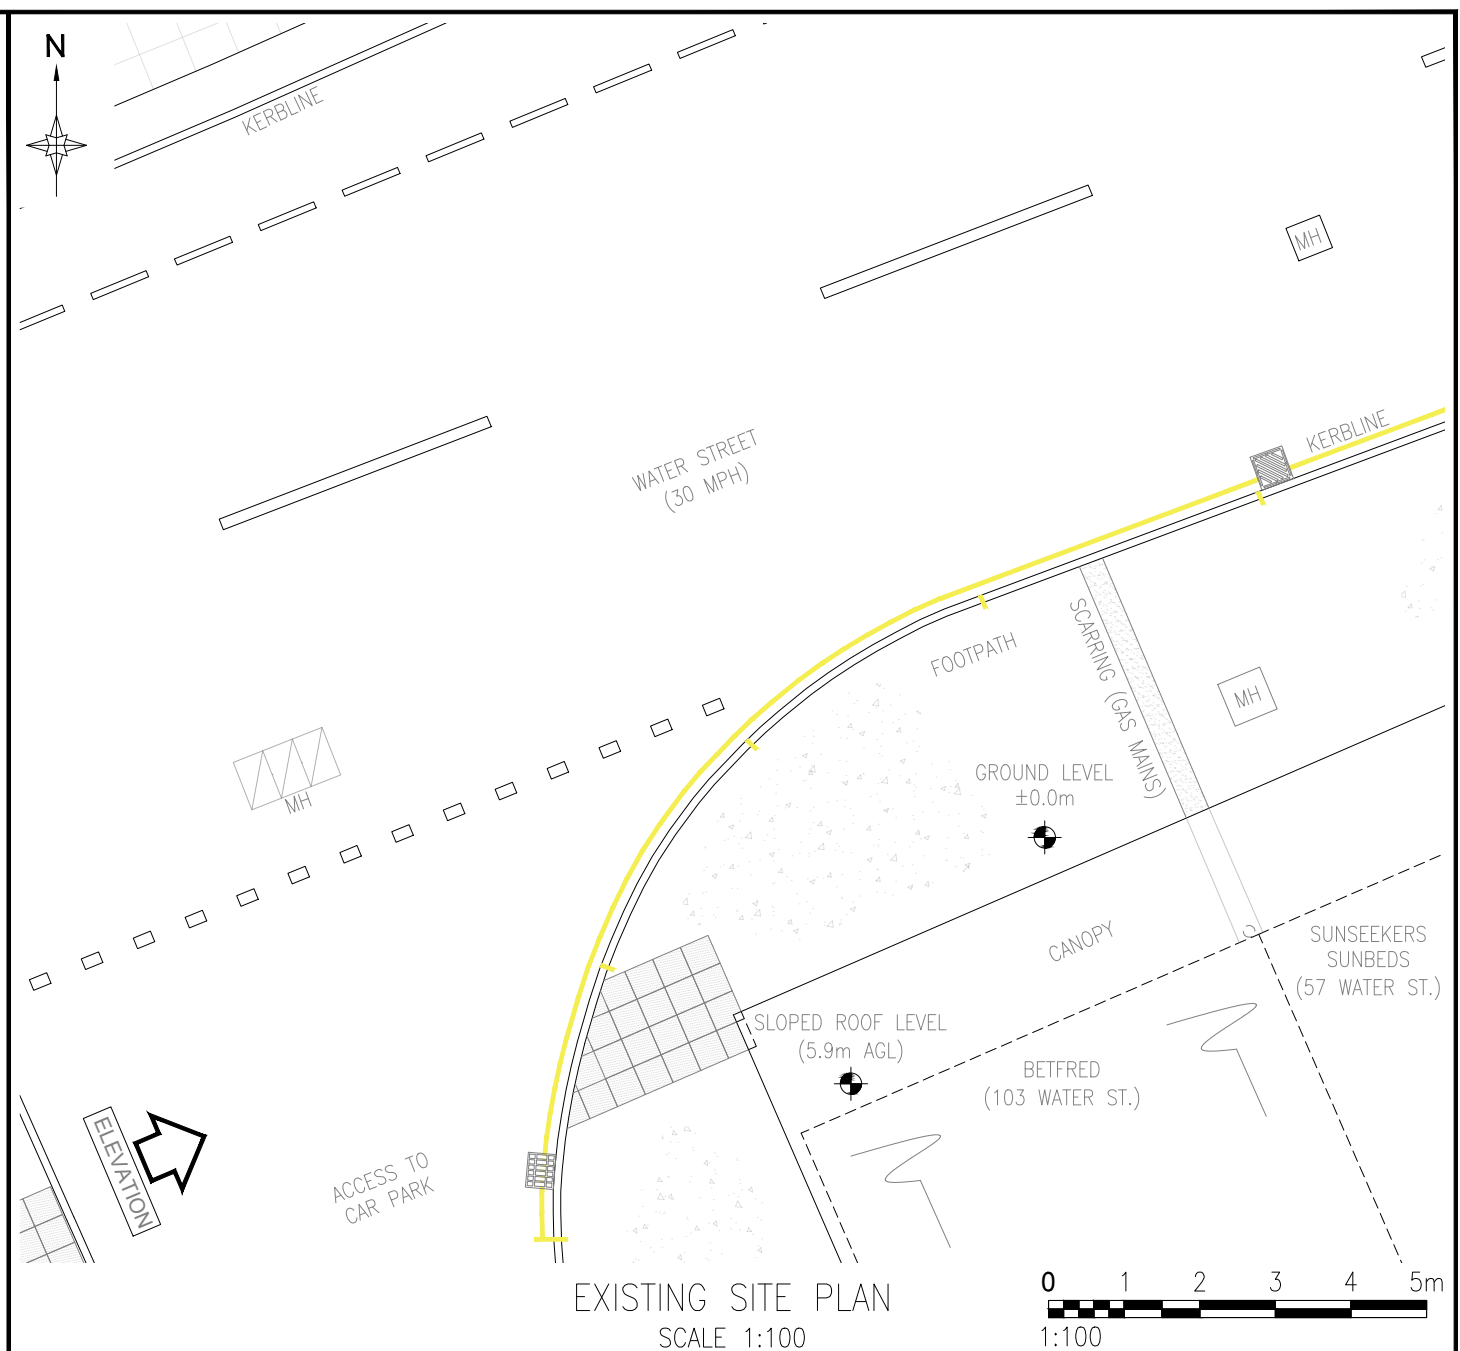
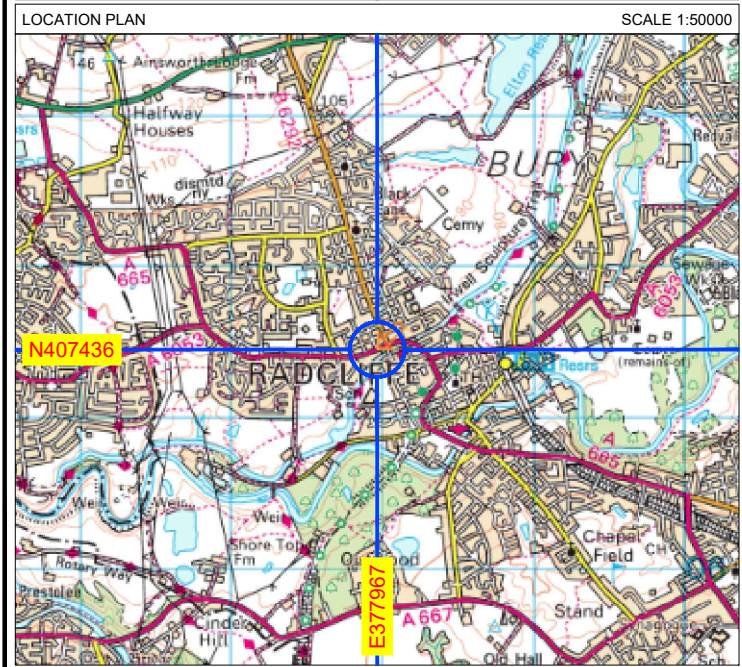


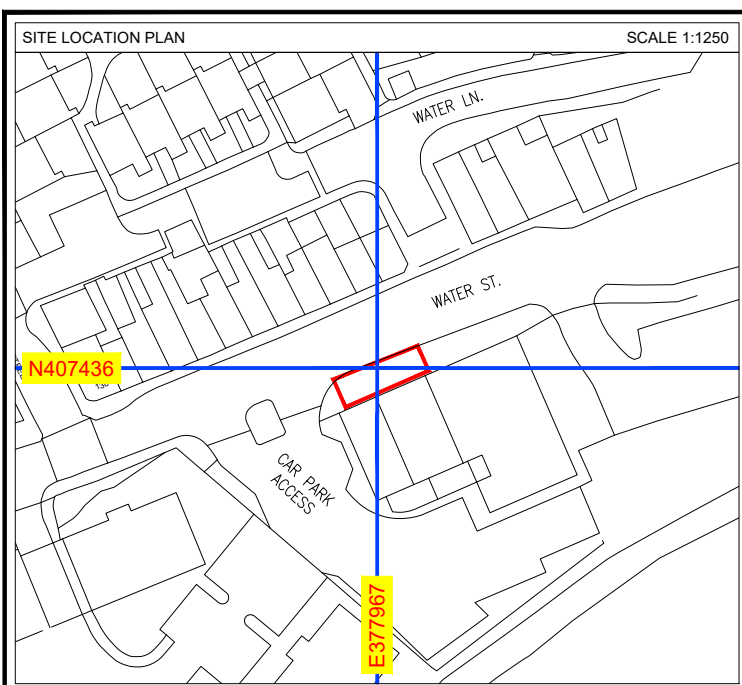


A		ISSUED FOR APPROVAL				GRH	12.11.24
REV		DESCRIPTION				BY	DATE
SCALE AS SHOW WHEN PRINTED AT A4		DRAWN	GRH	CHECKED	DCC	ALL DIMENSIONS IN METRES U.N.O	
		DATE	12.11.24	DATE	12.11.24		
LOCATION PLAN - Digital Mapping Solutions from Dotted Eyes.							
SITE BLOCK PLAN - Digital Mapping Solutions from Promap							


DRAWING TITLE
STREET HUB
BRY-107
EXISTING SITE PLAN

SITE ADDRESS
130 WATER STREET
RADCLIFFE
MANCHESTER
M26 4BE

REV	A
-----	---

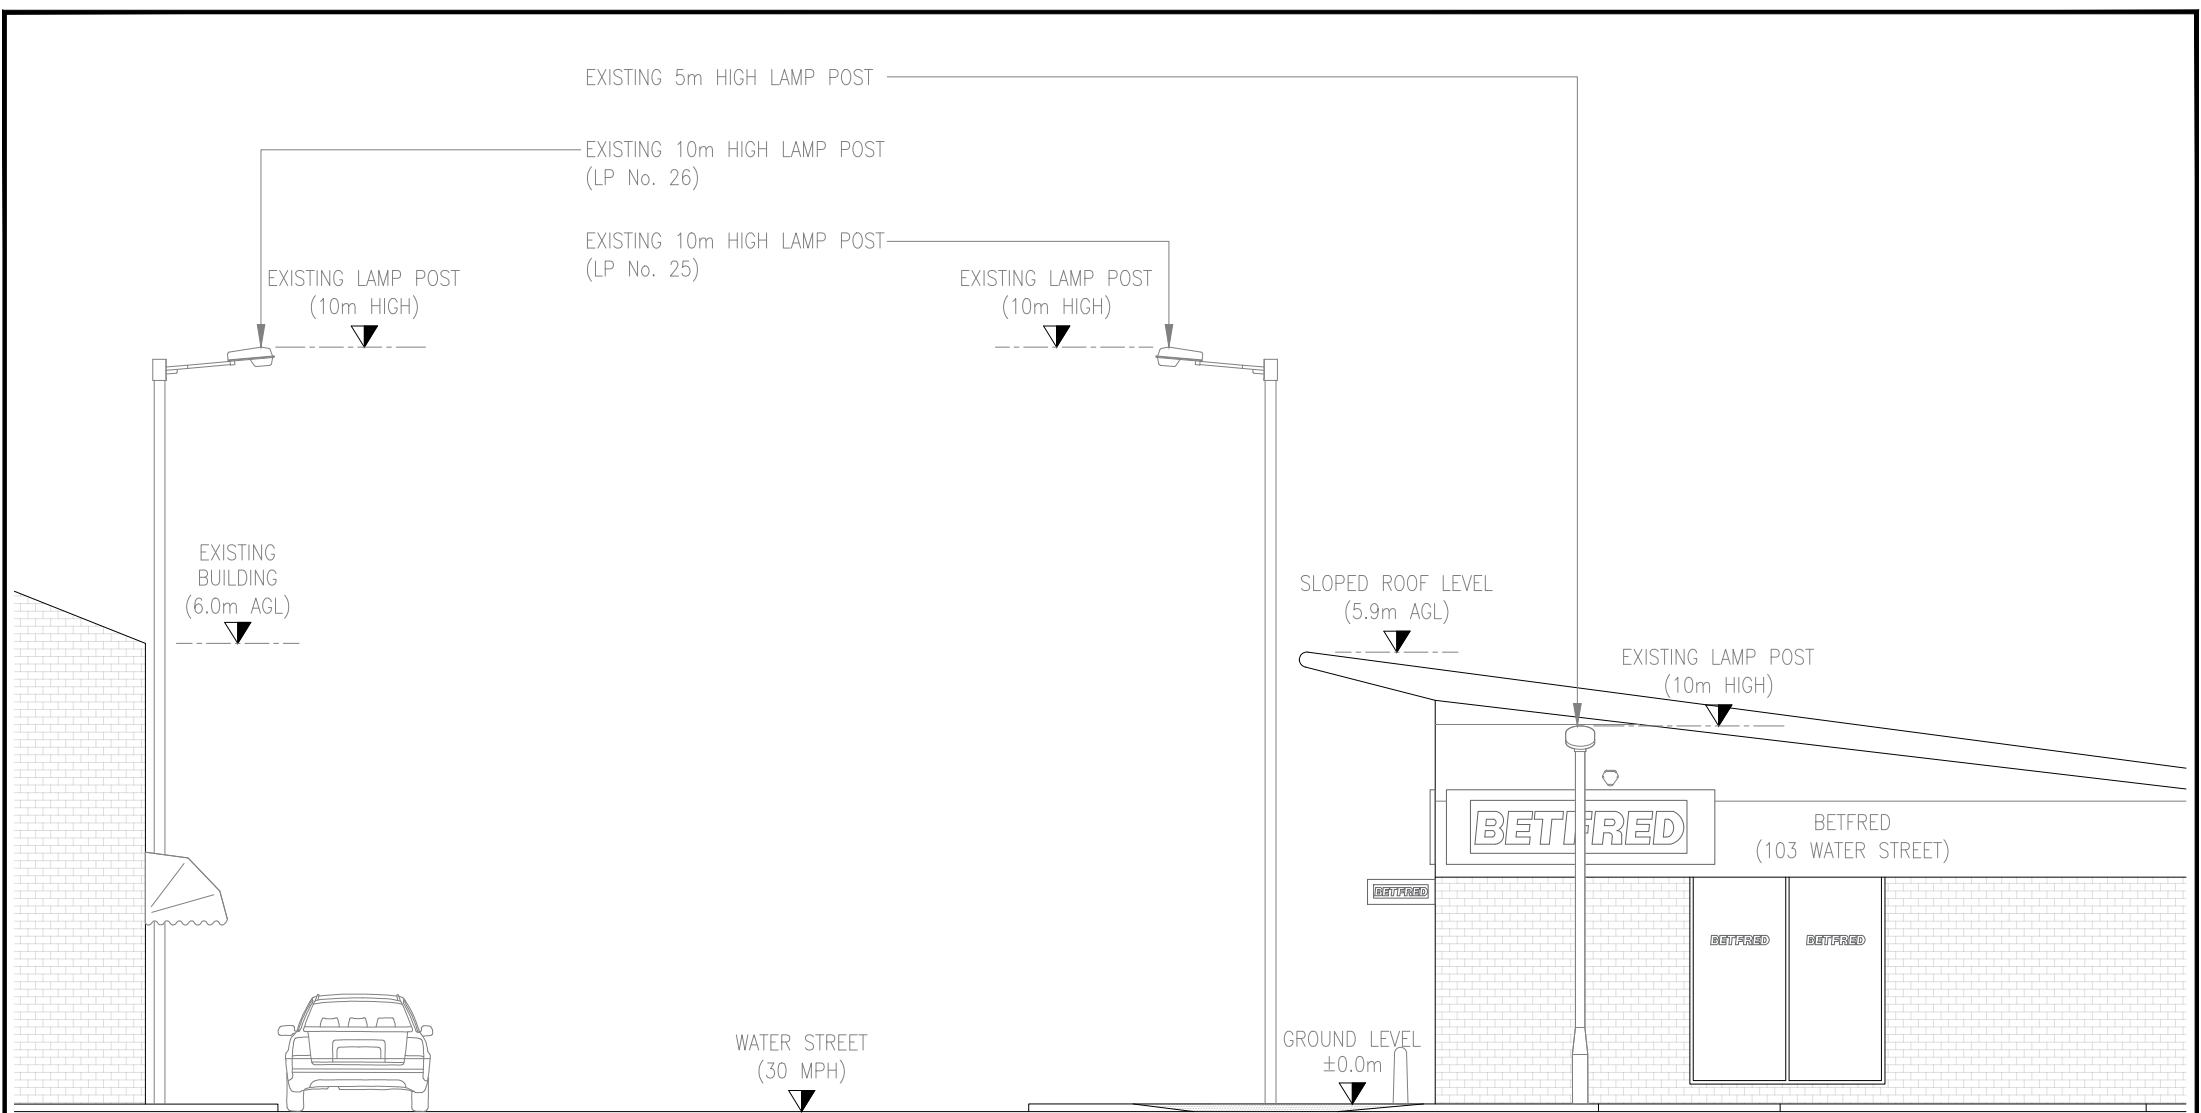


EXISTING SITE ELEVATION
SCALE 1:100

 


A	ISSUED FOR APPROVAL					GRH	12.11.24
REV	DESCRIPTION					BY	DATE
SCALE AS SHOW WHEN PRINTED AT A4		DRAWN	GRH	CHECKED	DCC	ALL DIMENSIONS IN METRES U.N.O	
		DATE	12.11.24	DATE	12.11.24		
LOCATION PLAN - Digital Mapping Solutions from Dotted Eyes.							
SITE BLOCK PLAN - Digital Mapping Solutions from Promap							

DRAWING TITLE
STREET HUB
BRY-107
EXISTING SITE ELEVATION

SITE ADDRESS
130 WATER STREET
RADCLIFFE
MANCHESTER
M26 4BE

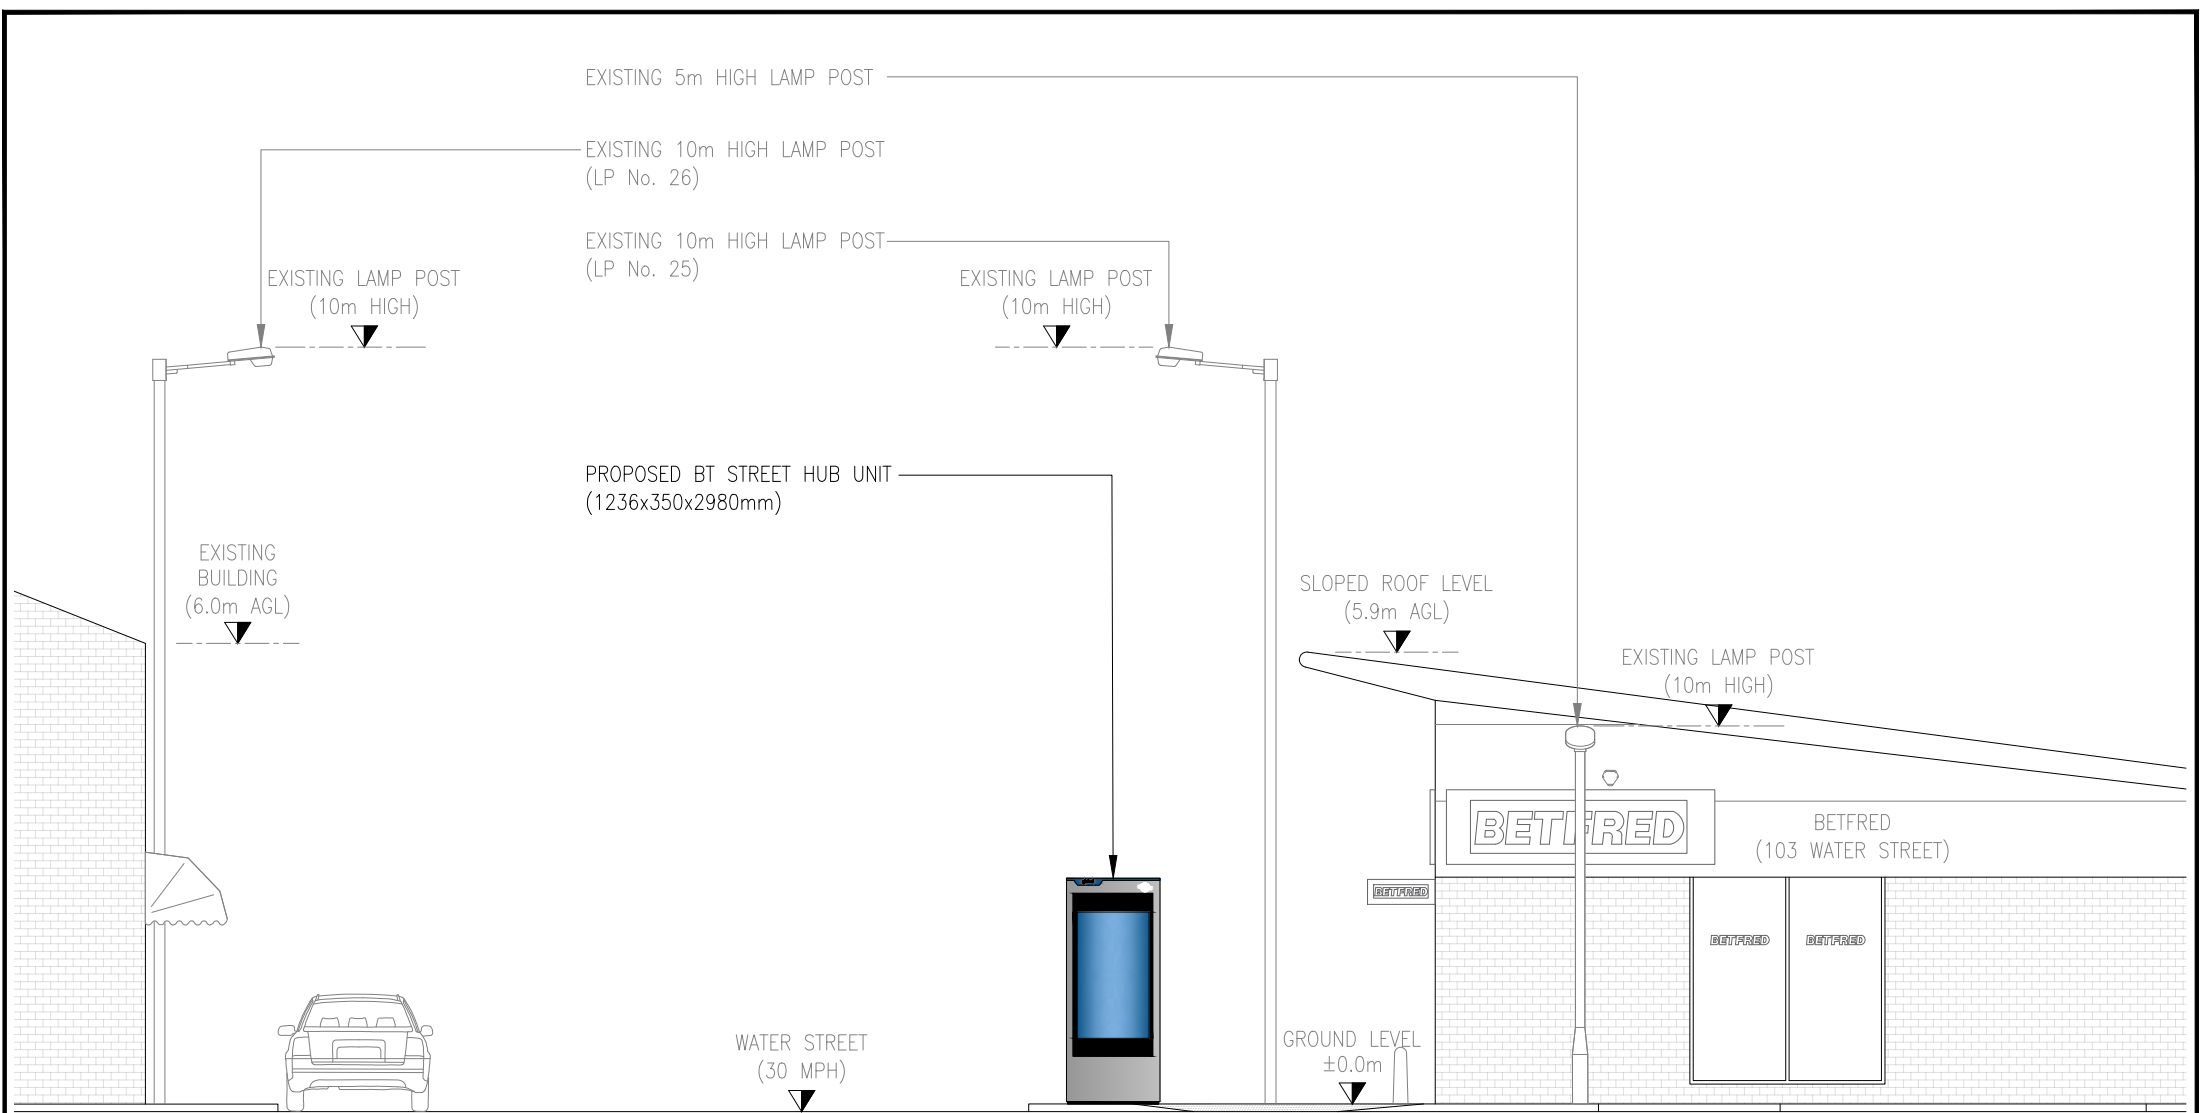

PROPOSED SITE ELEVATION
SCALE 1:100

 

A		ISSUED FOR APPROVAL				GRH	12.11.24
REV		DESCRIPTION				BY	DATE
SCALE AS SHOW WHEN PRINTED AT A4		DRAWN	GRH	CHECKED	DCC	ALL DIMENSIONS IN METRES U.N.O	
		DATE	12.11.24	DATE	12.11.24		
LOCATION PLAN - Digital Mapping Solutions from Dotted Eyes.							
SITE BLOCK PLAN - Digital Mapping Solutions from Promap							

DRAWING TITLE
STREET HUB
BRY-107
PROPOSED SITE ELEVATION

SITE ADDRESS
130 WATER STREET
RADCLIFFE
MANCHESTER
M26 4BE

REV	A
-----	---