


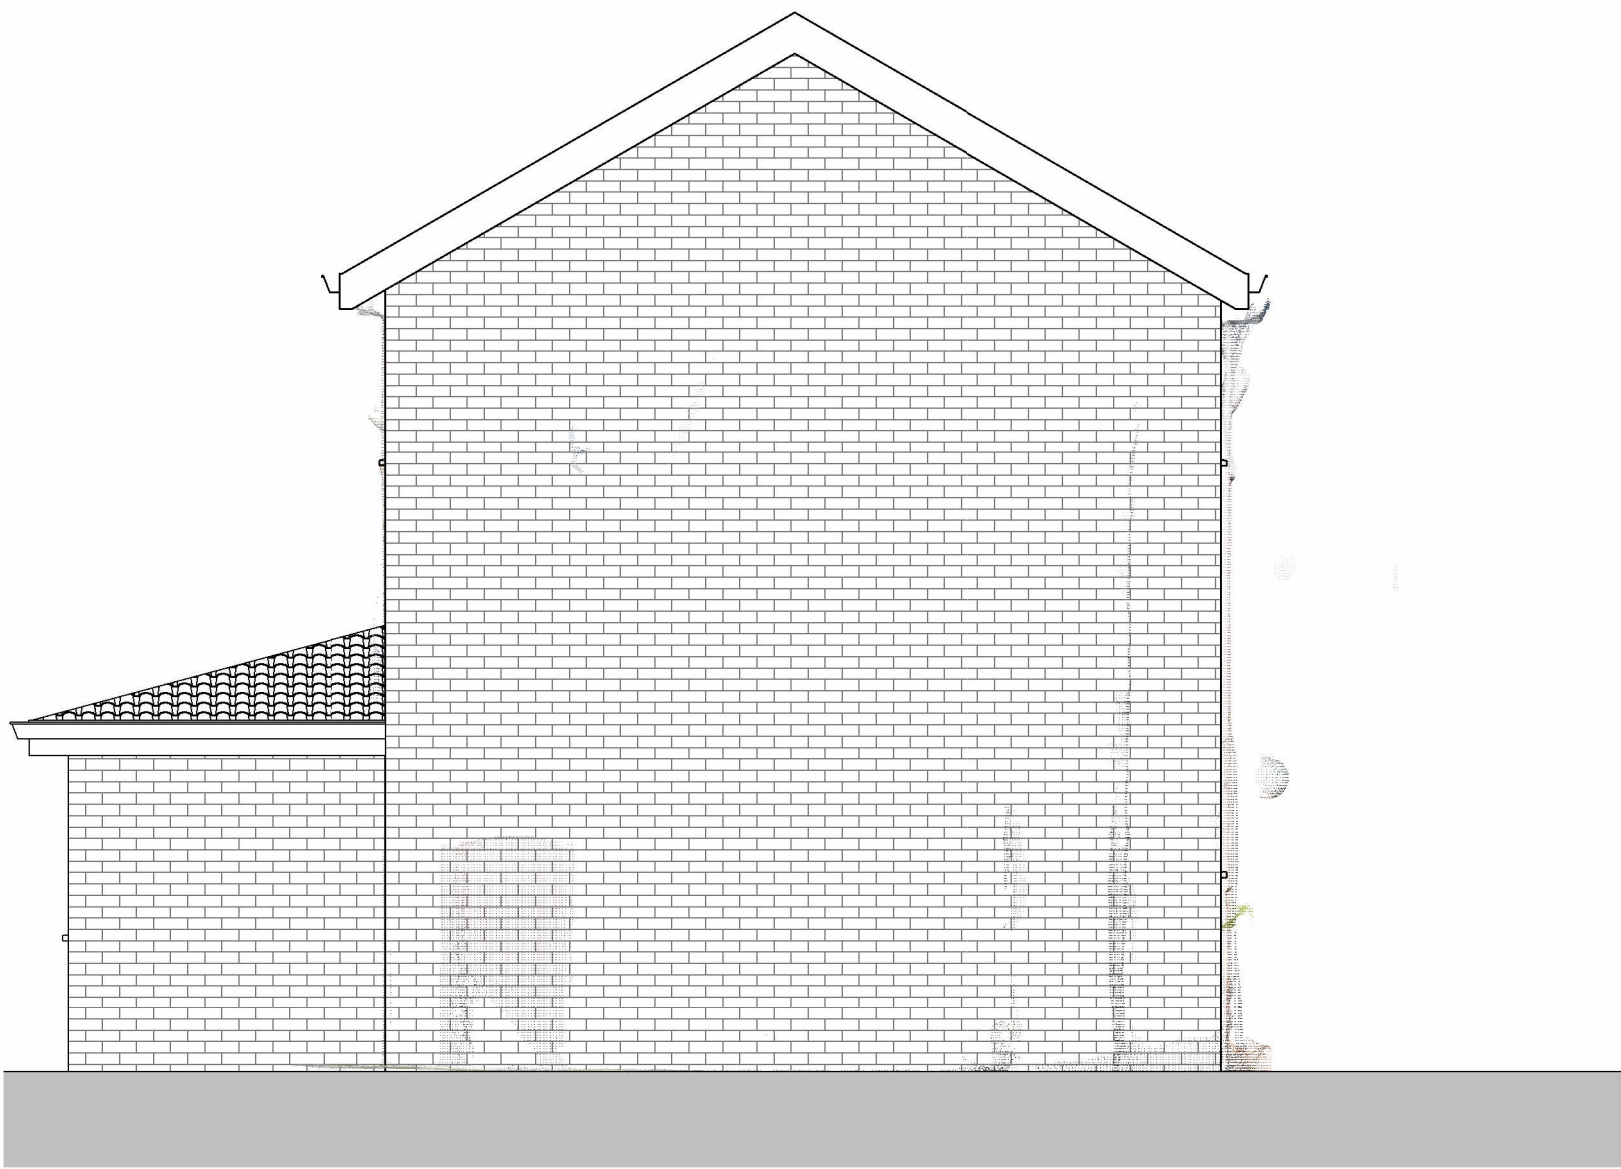


 



Front Elevation  
1 : 50

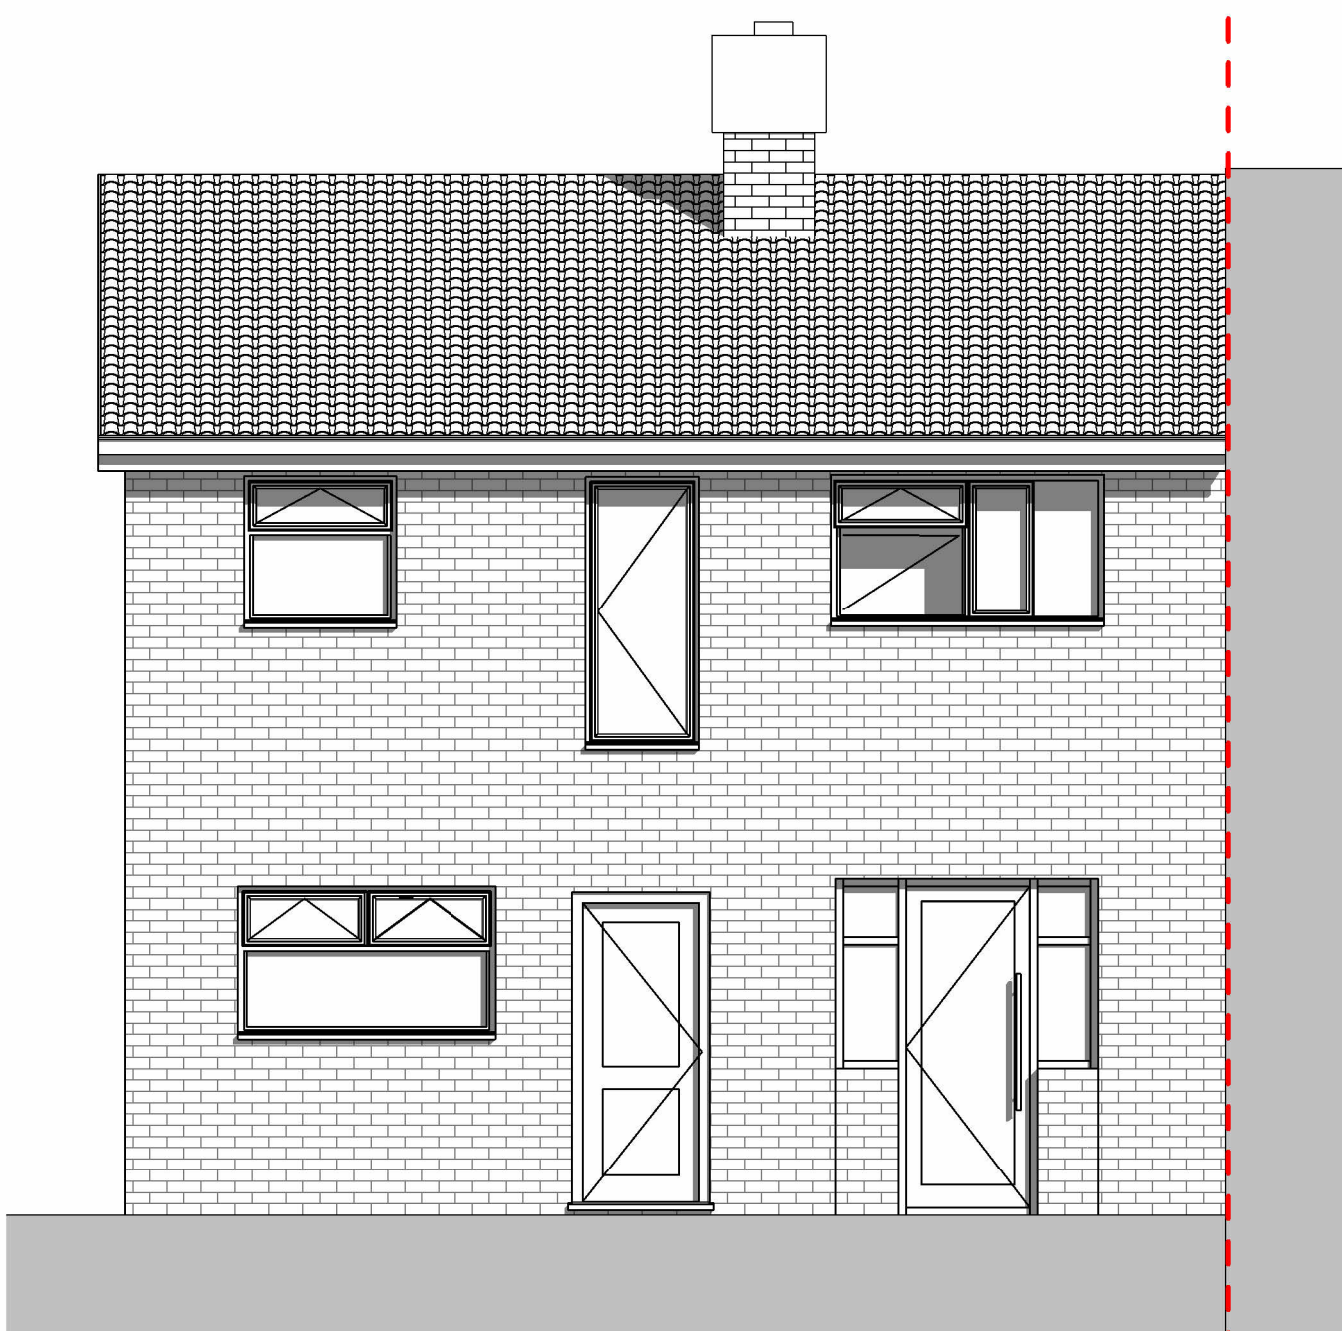



Side Elevation  
1 : 50

 



Rear Elevation  
1 : 50

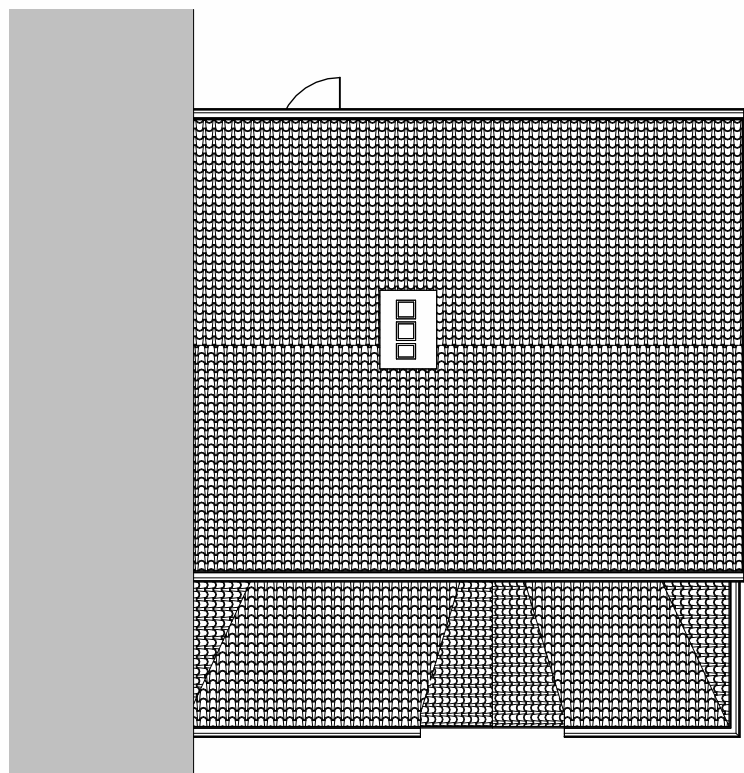 


Roof Plan  
1 : 100

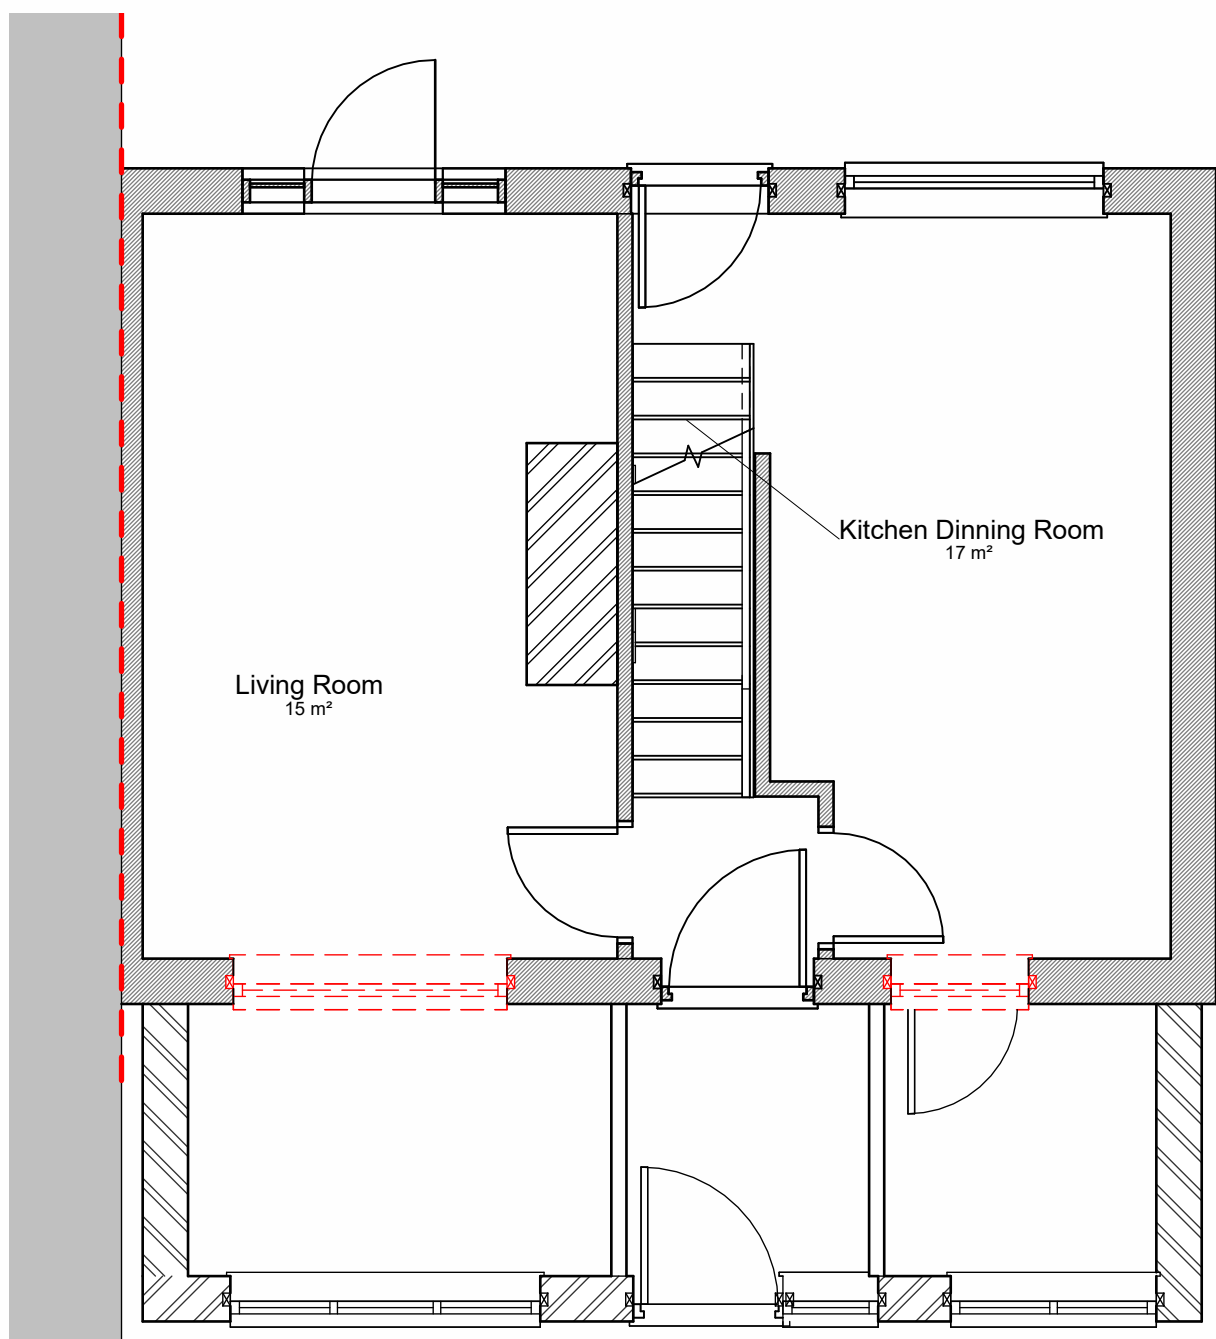 

Ground Floor Plan  
1 : 50

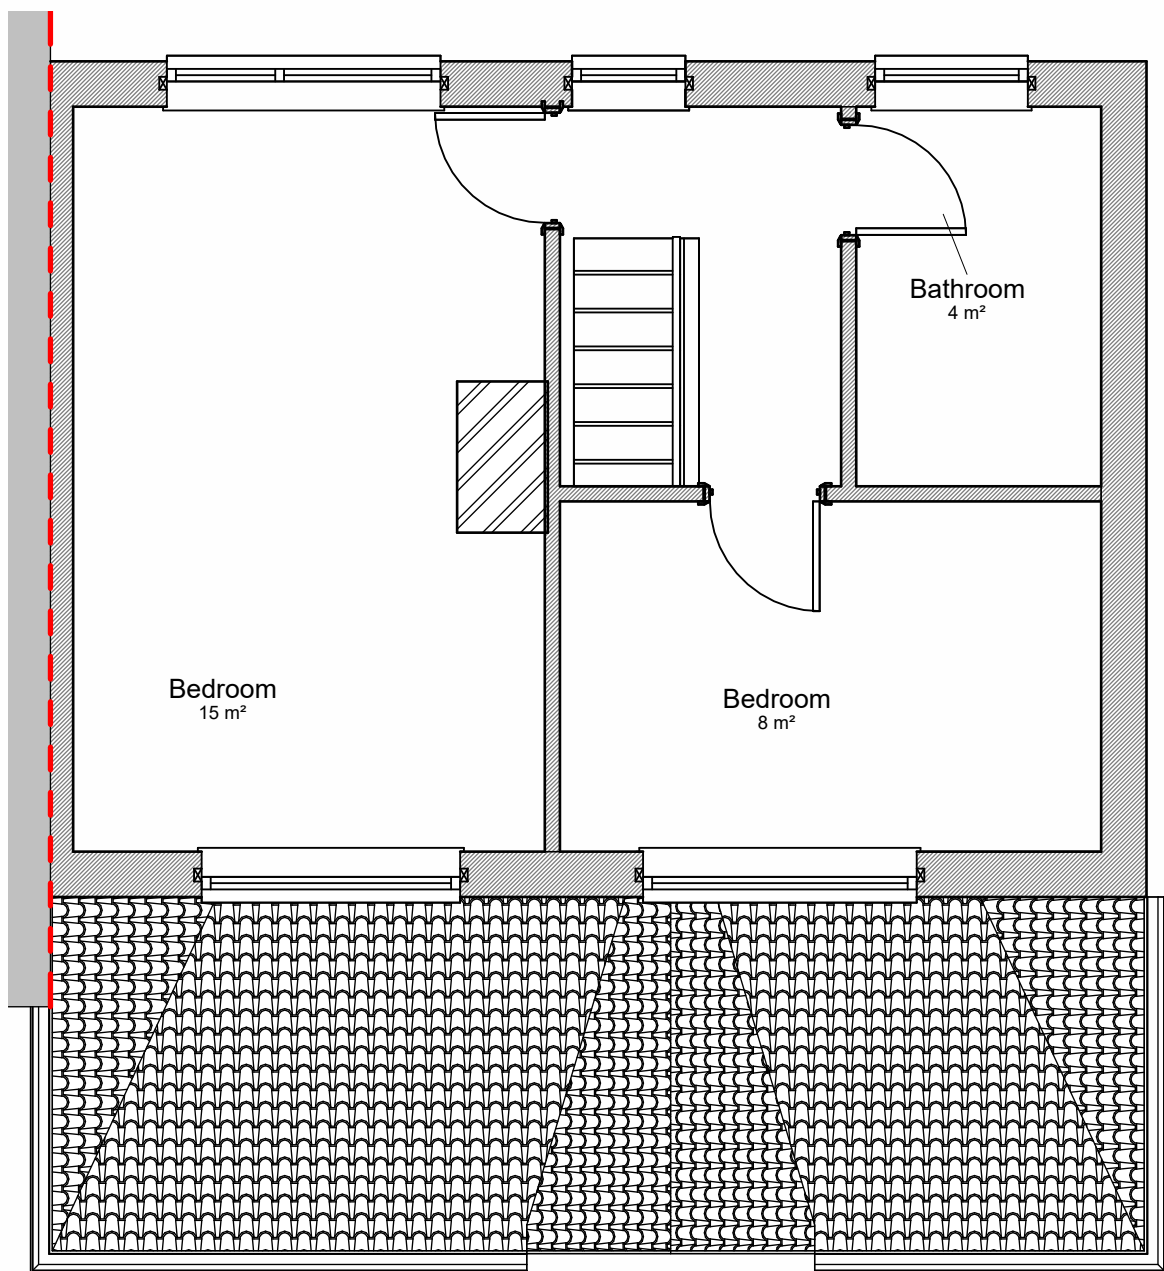 

First Floor Plan  
1 : 50

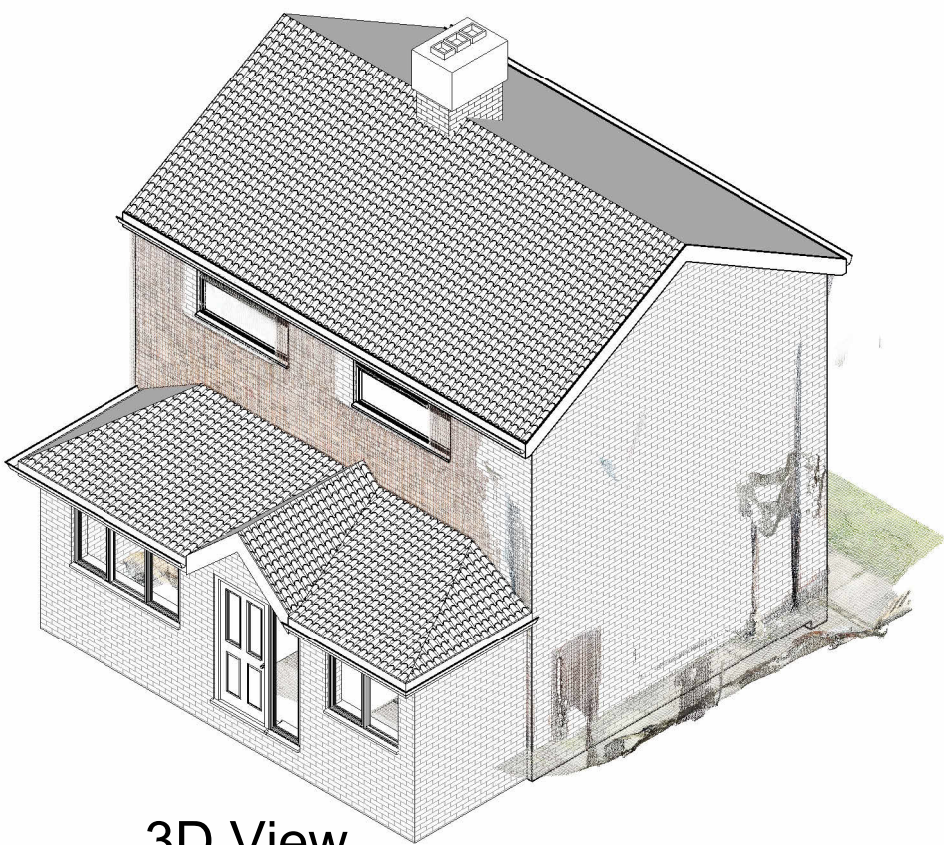

3D View

| Revision                                                                                             | Description              |
|---|--------------------------|
| Location<br><b>Mr&amp;Mrs Krajnikovics</b><br>52 Woodward Road<br>Prestwich<br>Manchester<br>M25 9TU |                          |
| Title<br>Proposed Plans and Elevations                                                               |                          |
| Scale<br>As indicated @A1                                                                            | Drawing No.<br>25001 P04 |
| Revision                                                                                             |                          |