



- do not scale dimensions from this drawing
- all dimensions to be checked on-site and
discrepancies to be reported to the architects

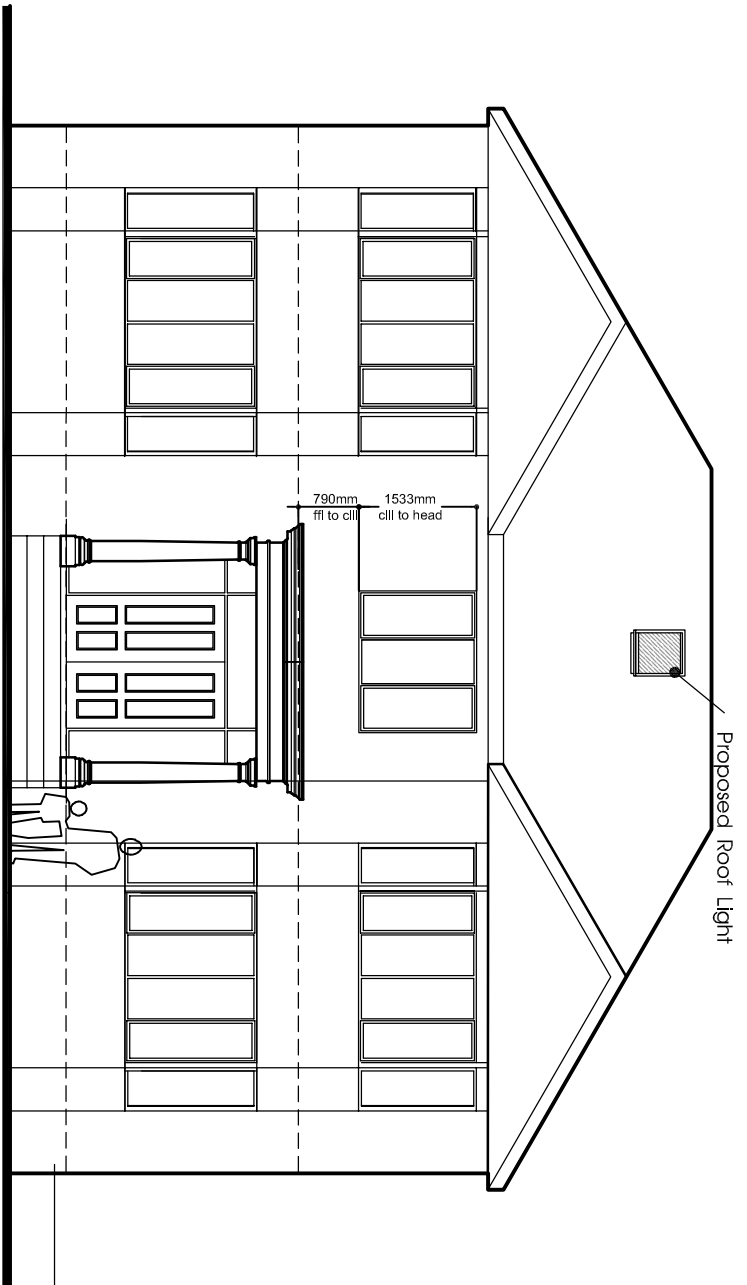


Elevation to Bury Old Road

scale 1:50


0 5 metres
SCALE

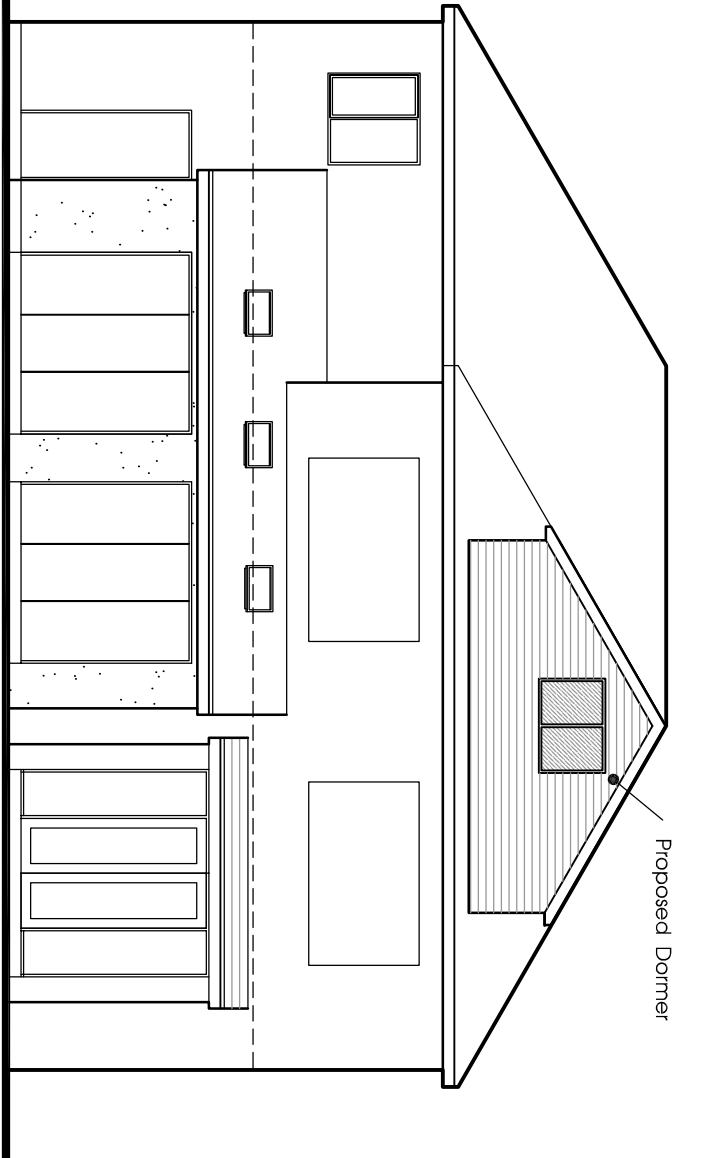


Rear Elevation

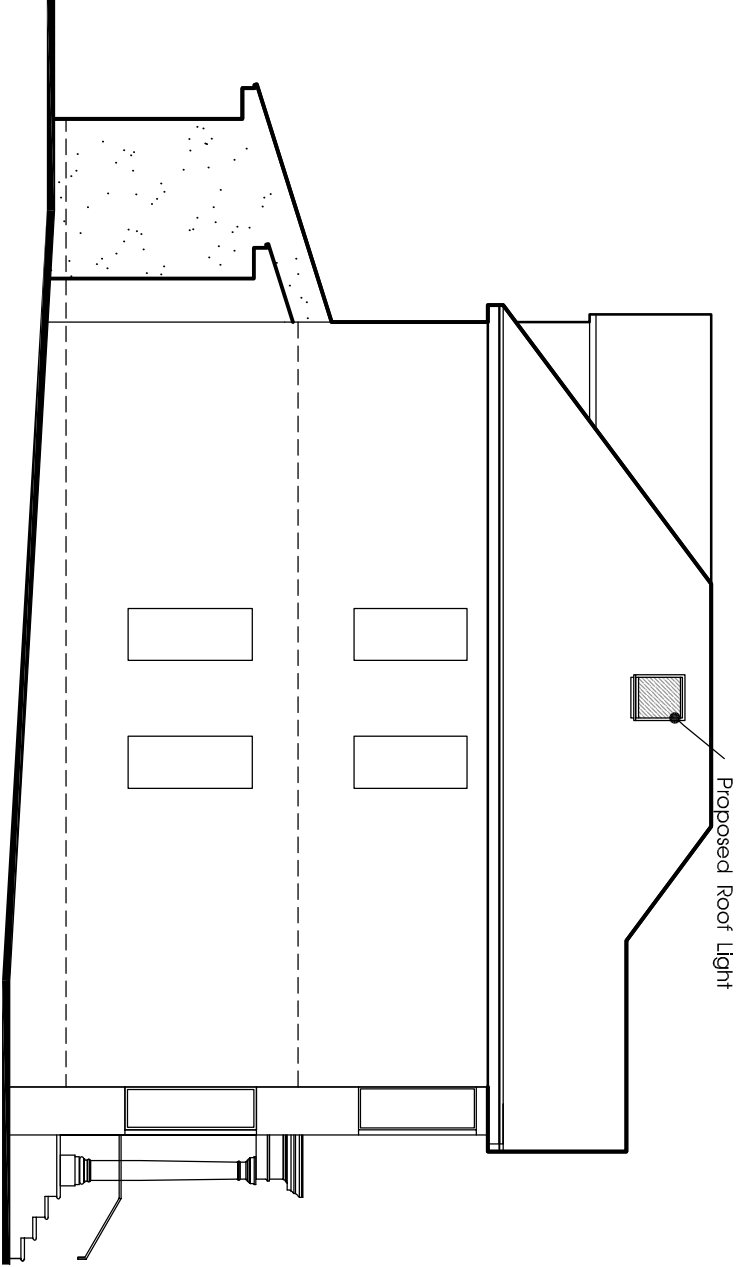

Gable Elevation

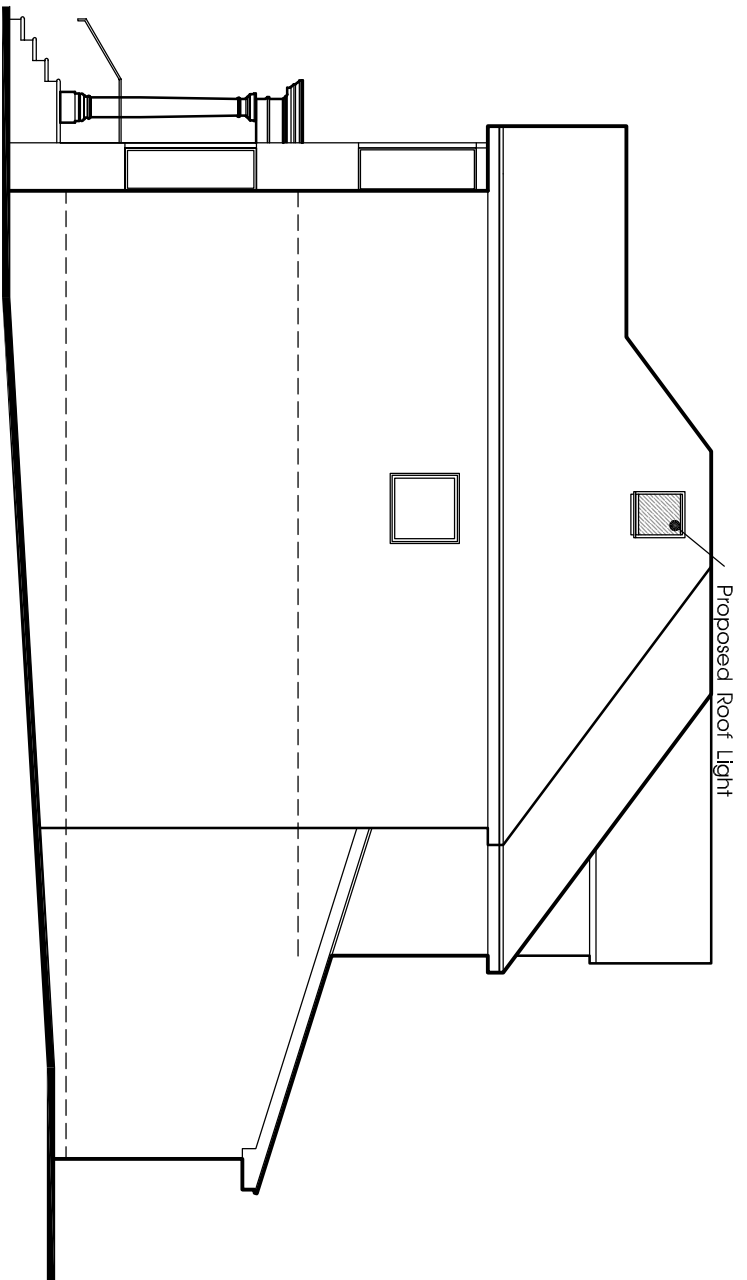


Gable Elevation

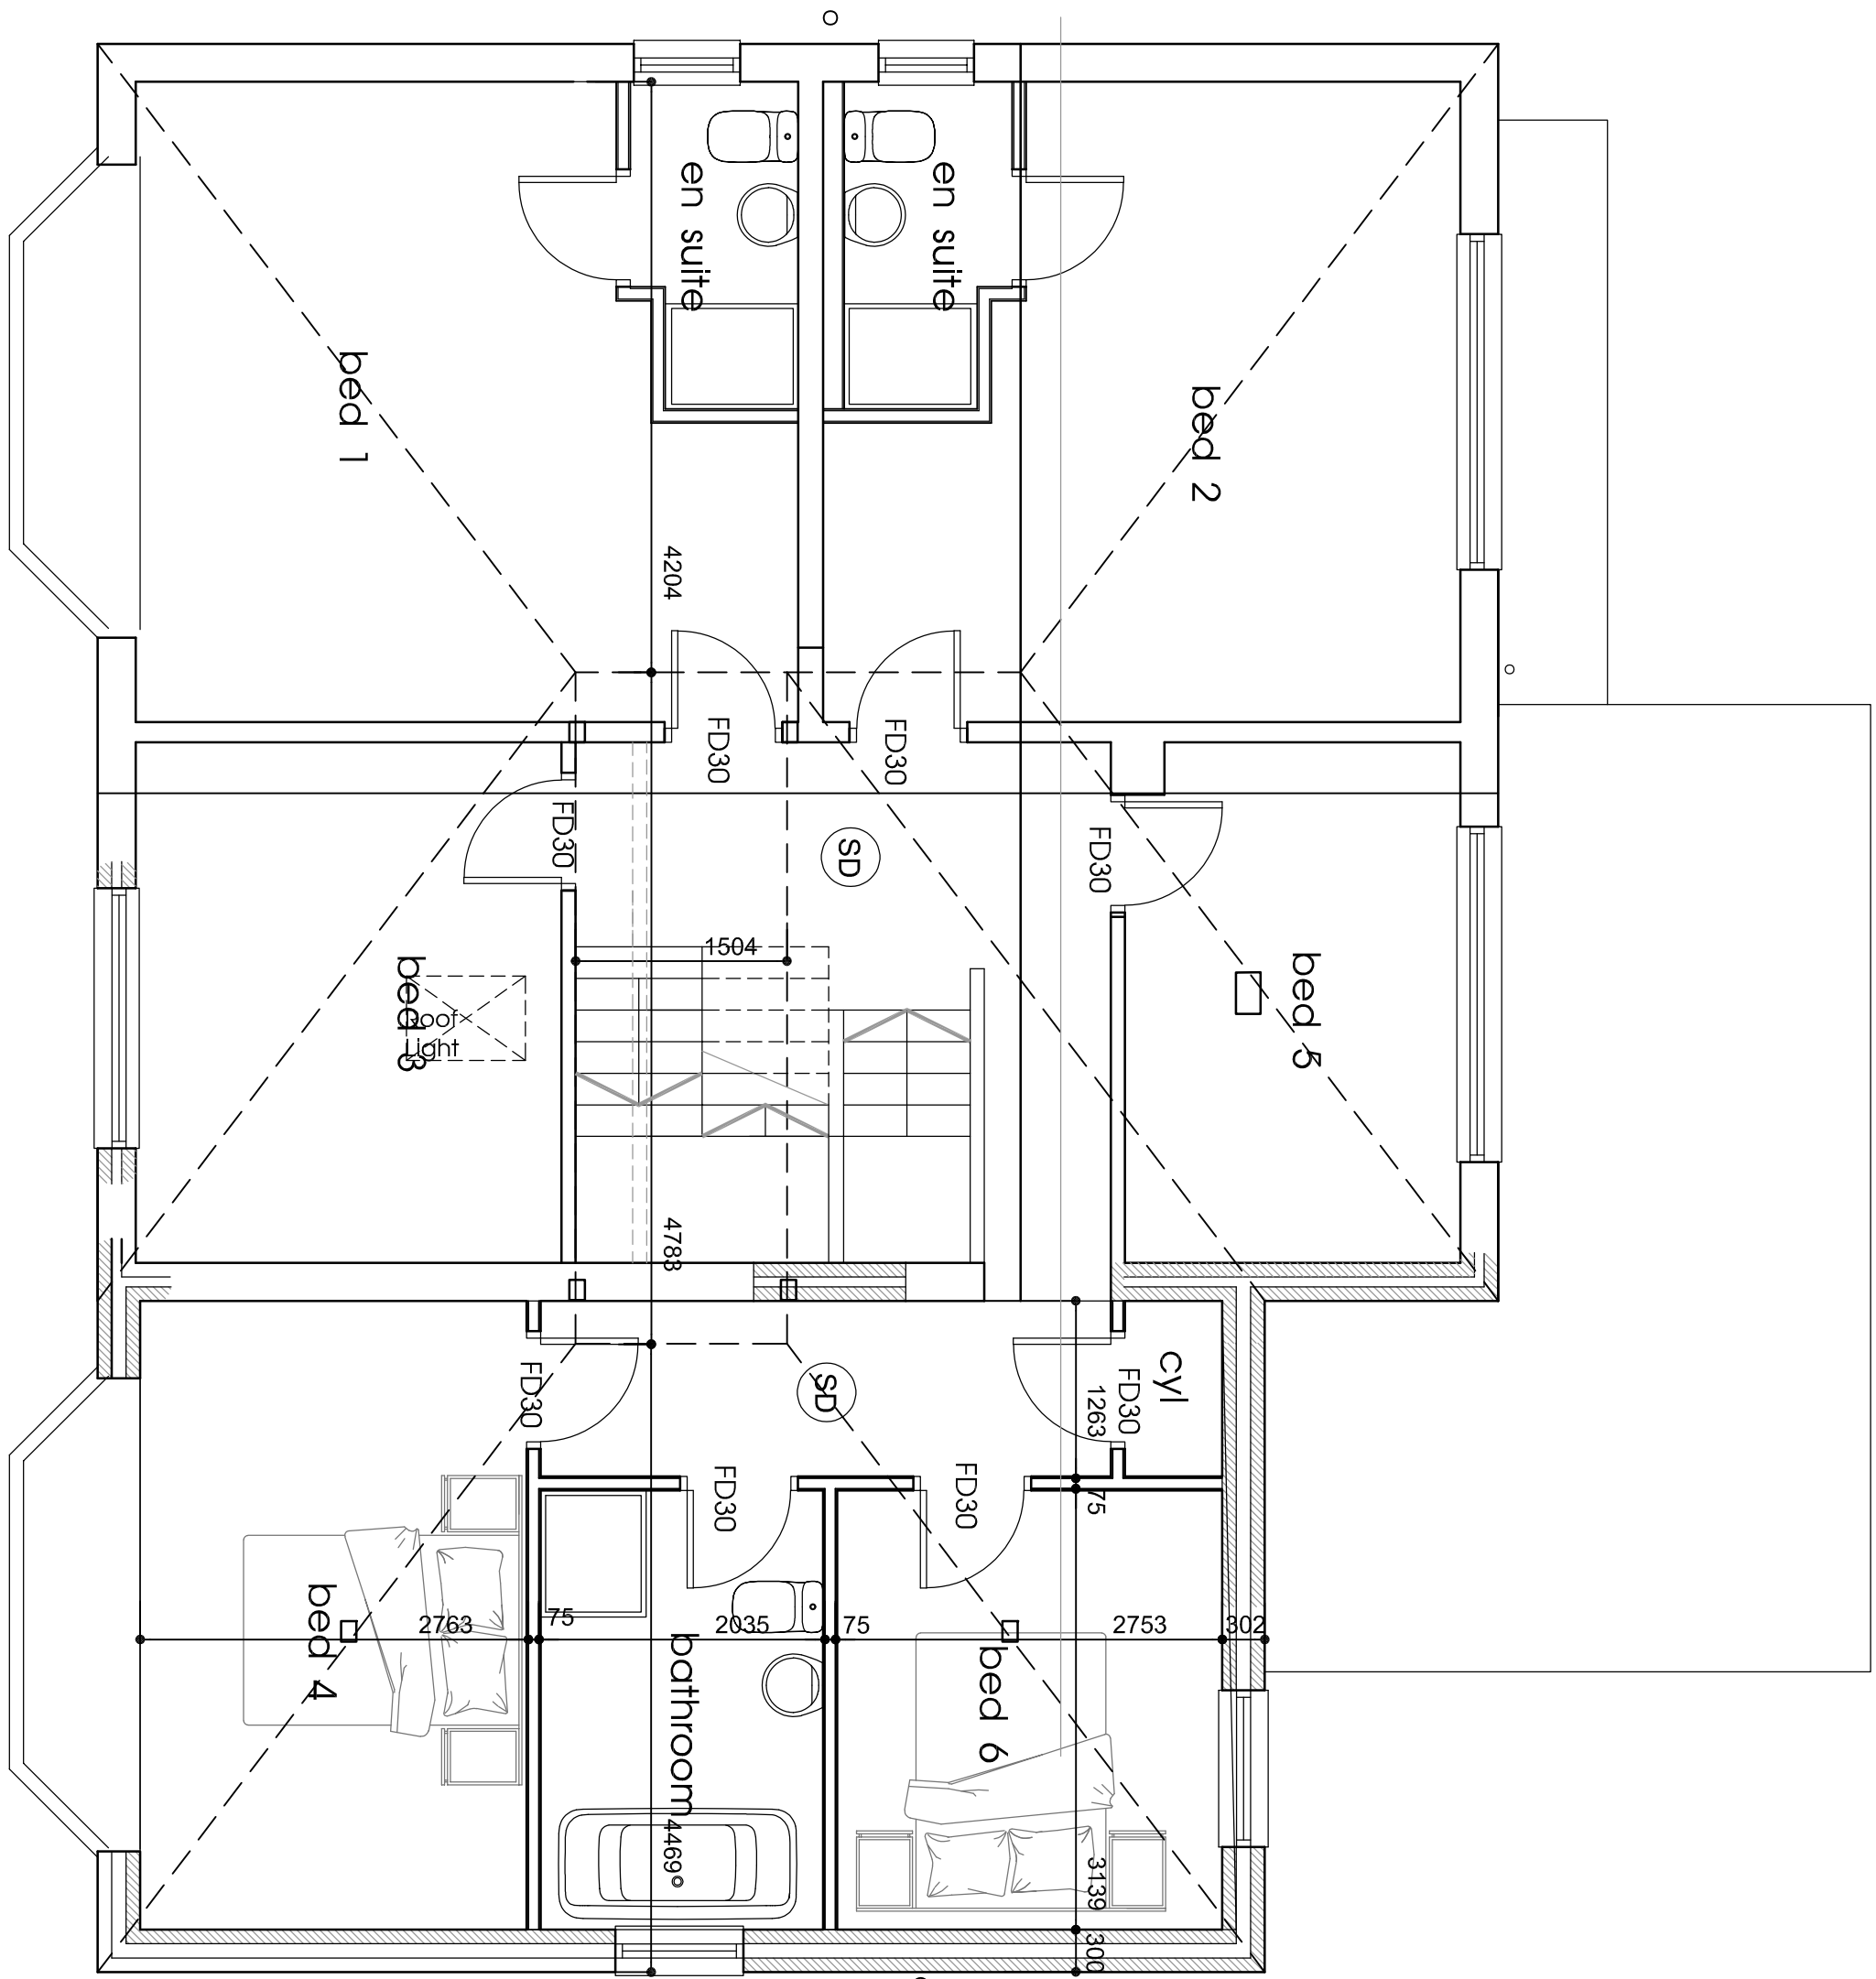

First Floor Plan scale 1:50

0 5 metres
SCALE

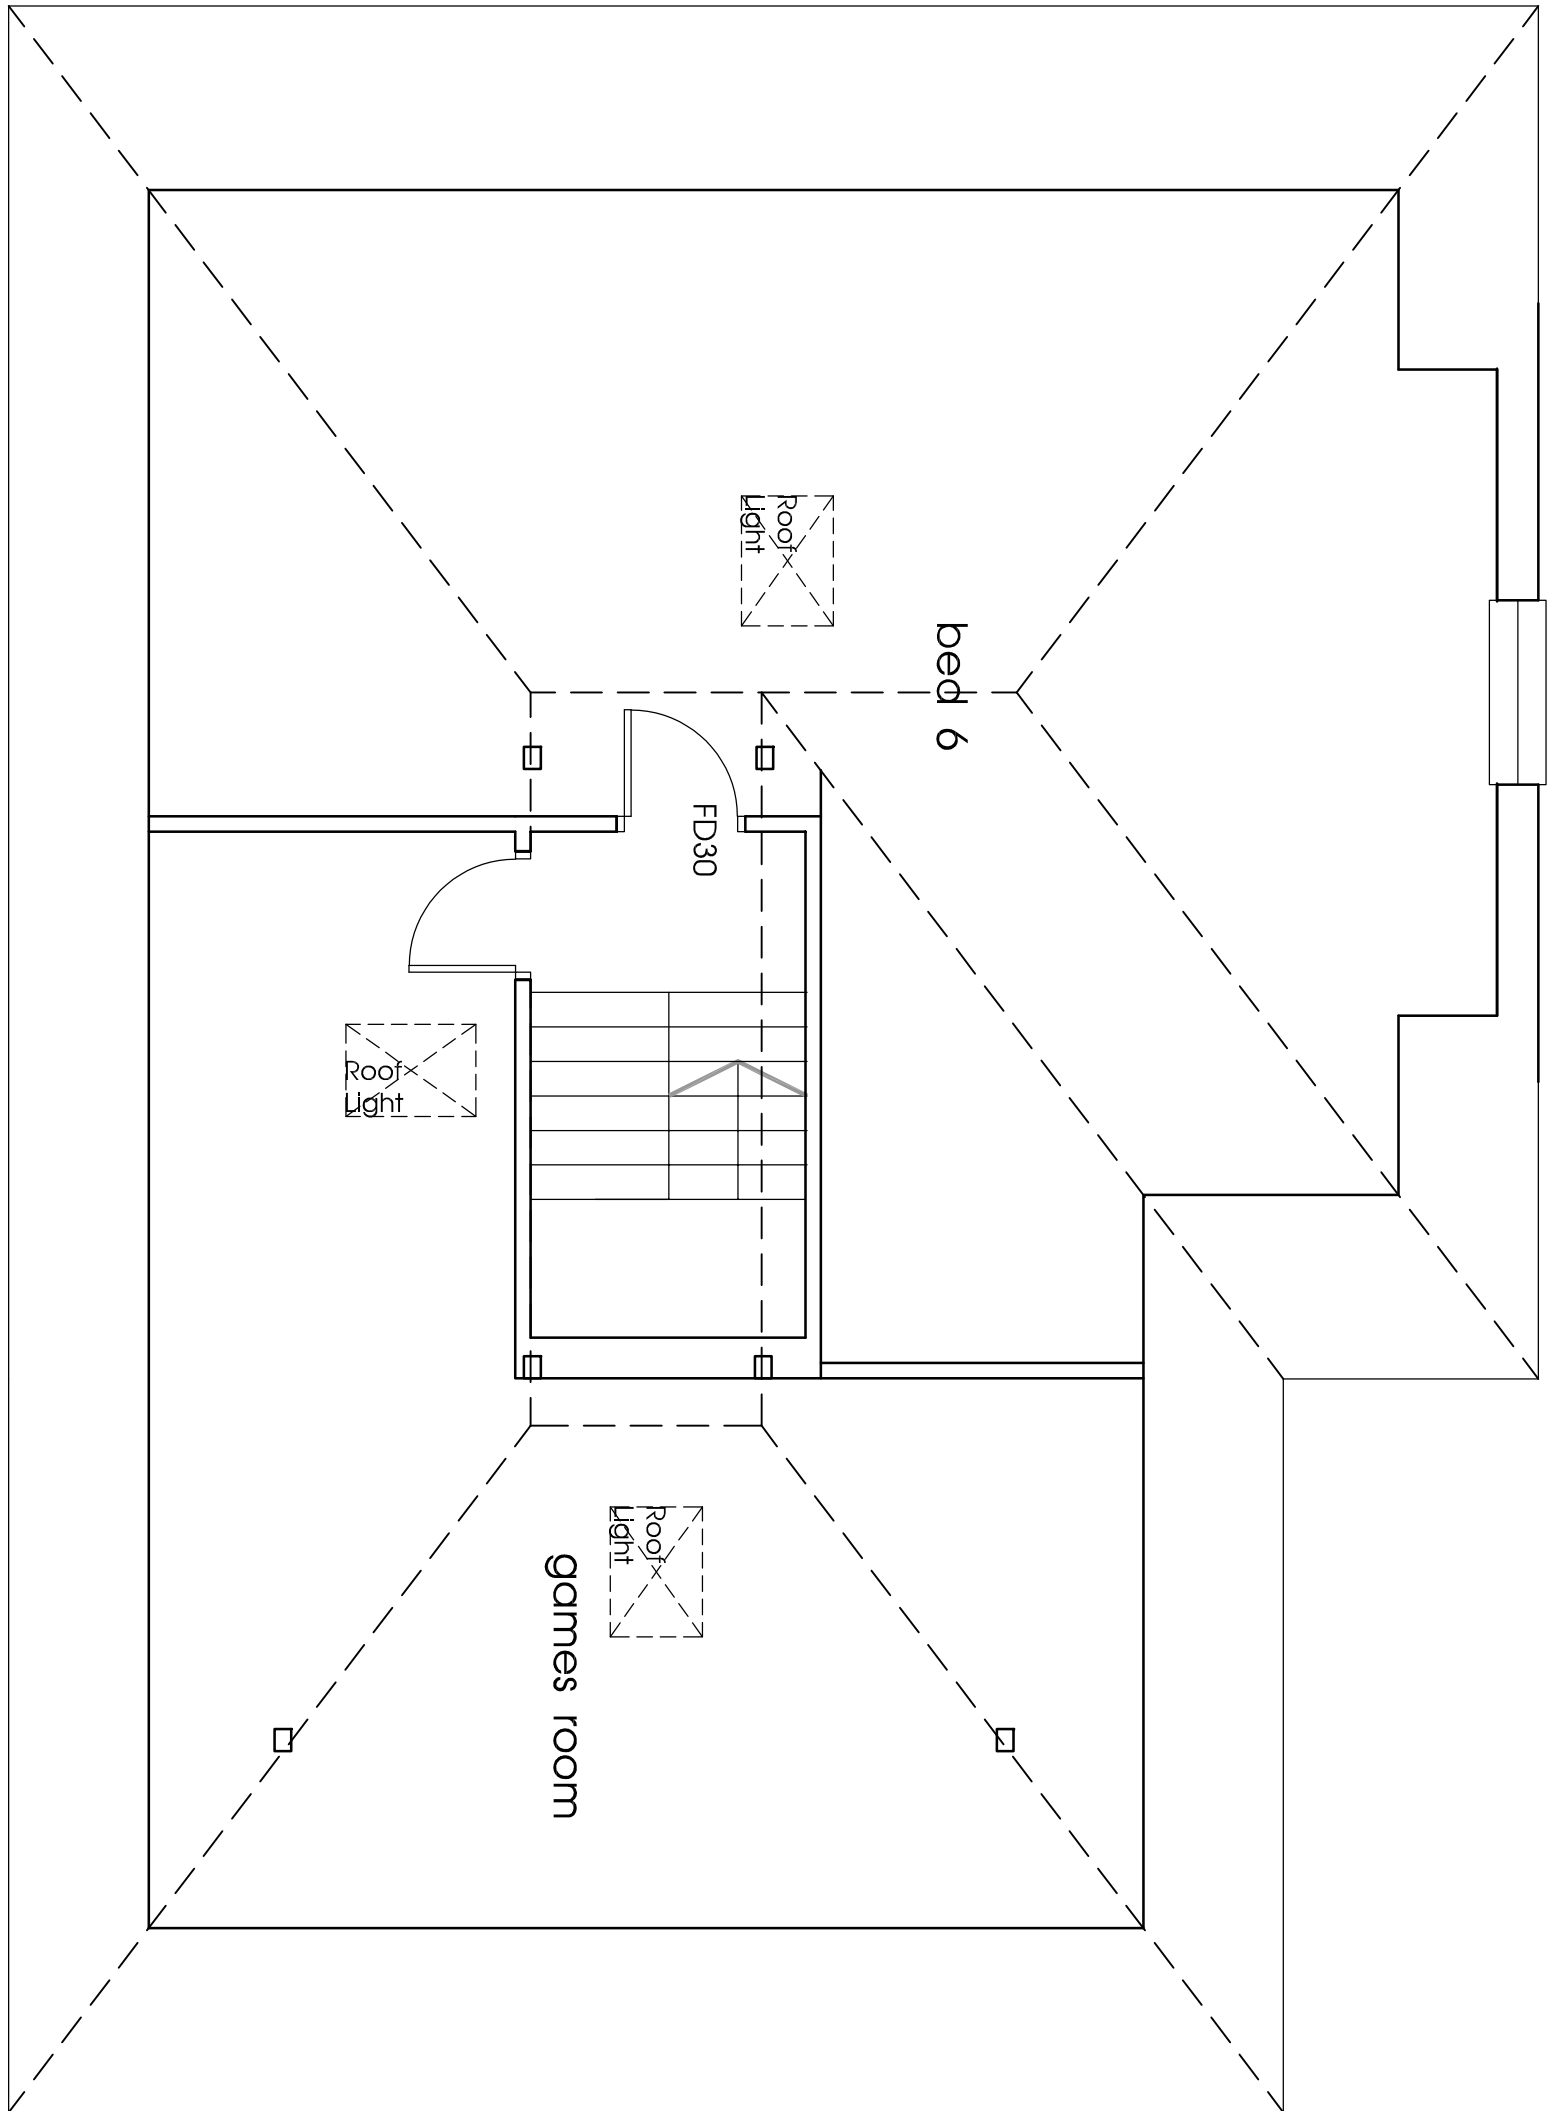

Second Floor Plan scale 1:50

0 5 metres
SCALE

fisk
& associates
architects

20 chorley road, swinton, manchester, m27 5d
t - 0161 793 5300 e - info@critsk.co.uk

f

Client	R Lawrence esq.
Project	Proposed Extension 50 Bury Old Road, Prestwich, M
Title	Dormer & Loft Conversion
Drawing Number	3436:08
Revision	B
Scale	1:50 1:100 A1
Drawn By	Feb 21
Stamps	