


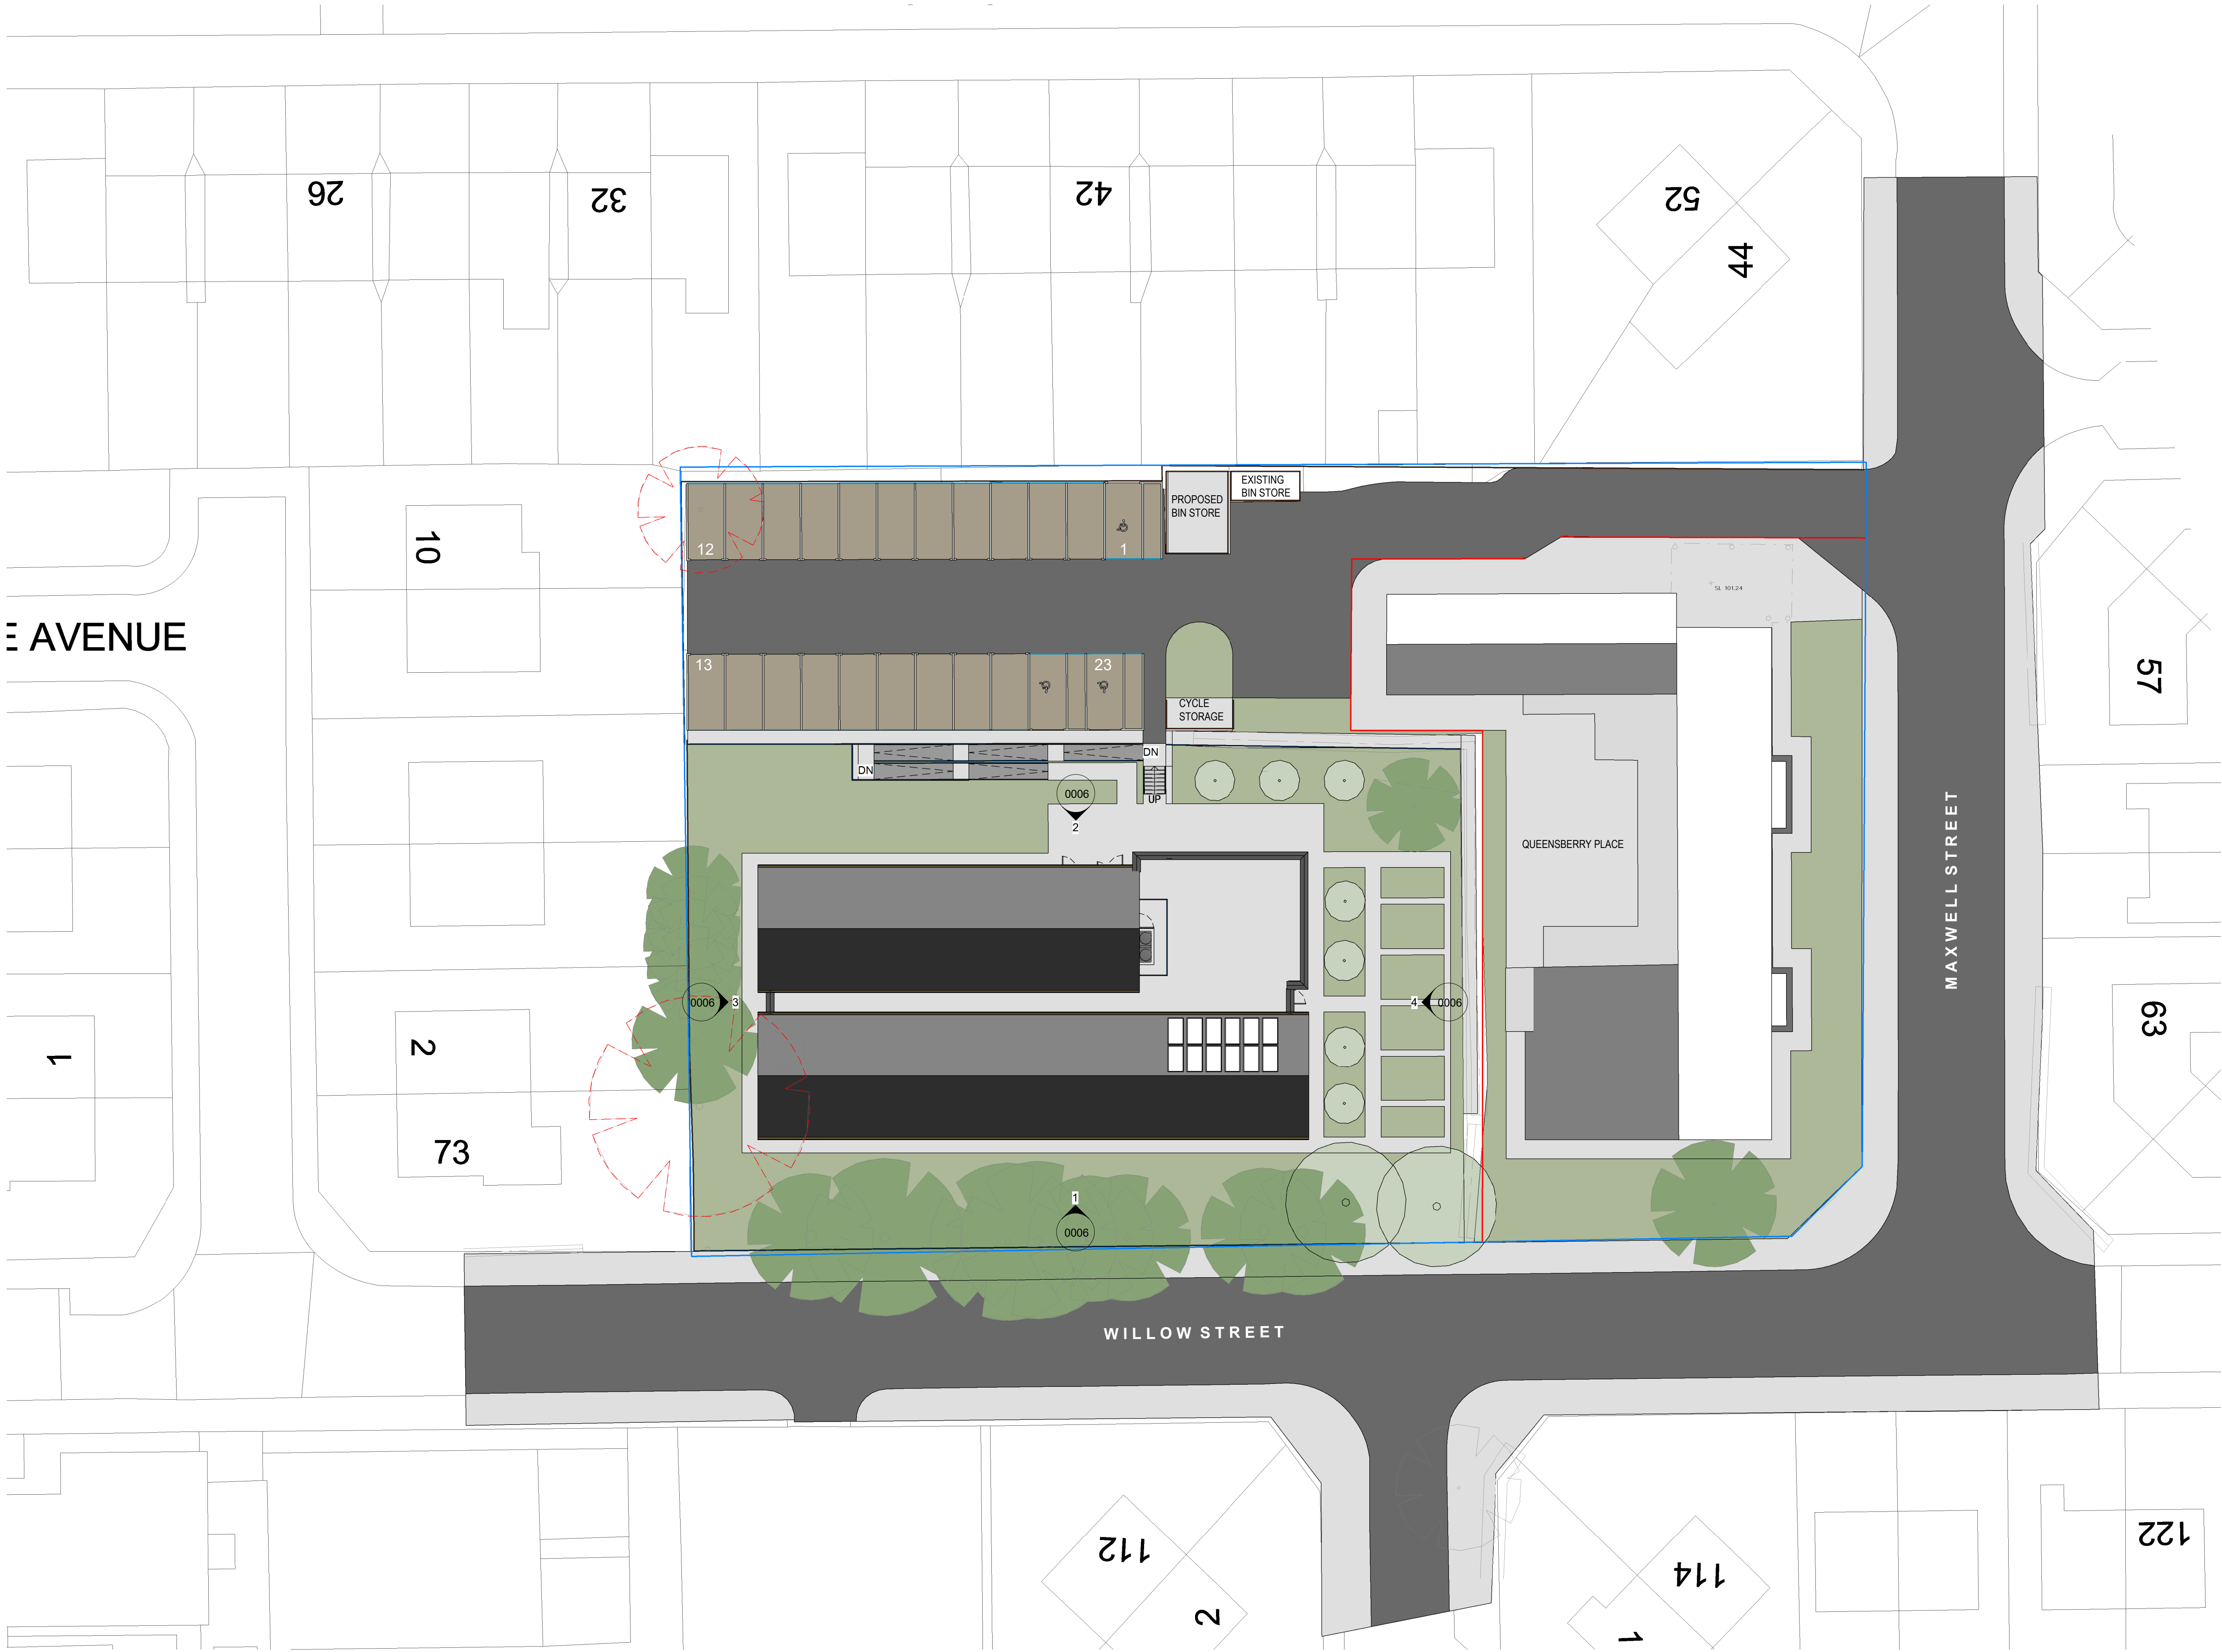

Notes

Jennings Design Associates take no responsibility for any dimensions obtained by scaling from this drawing. If no dimension is shown the recipient must ascertain the dimension specifically from the Architect or by site measurement. Supplying this drawing in digital form is solely for convenience and no reliance may be placed on digital data. All data must be checked against hard copy. Dimensions must be checked on site. Any discrepancies must be reported to the Architect immediately. This drawing is copyright of Jennings Design Associates


Proposed Tree Amendments

-  Tree to be retained
-  Tree planted as part of the proposal
-  Tree to be removed

Note: See landscaping proposal for full details

Proposed Boundary Treatment Details

-  1500mm Metal Railing
-  1800mm Timber Fence

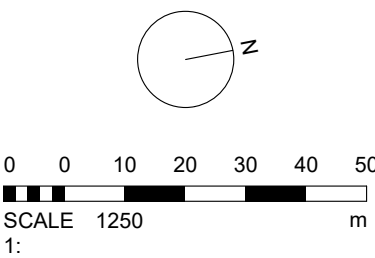

Rev	Description	Date	SD	By
P1	Prepared for planning submission	01/02/2023	SD	

Revision Schedule



info@jda-architects.com
www.jda-architects.com

manchester: 0161 336 5011
liverpool: 0151 685 0112

Project Details:		1264 - Willow Street, Bury	
Client:		Irwell Valley	
RIBA Workstage:		Preliminary	
Scale:		1:200	
Date:		14/09/22	
Drawn by:		SD	
Checked By:		KOR	
Project Code:		1264-JDA-Z1-00-DR-A-0004	
Description:		Proposed Site Plan	
		Rev	
		P1	

Z:\1264 - Willow Street, Bury\Drawings\Level\BIM\1264_Z1_00_00_0001.rvt