



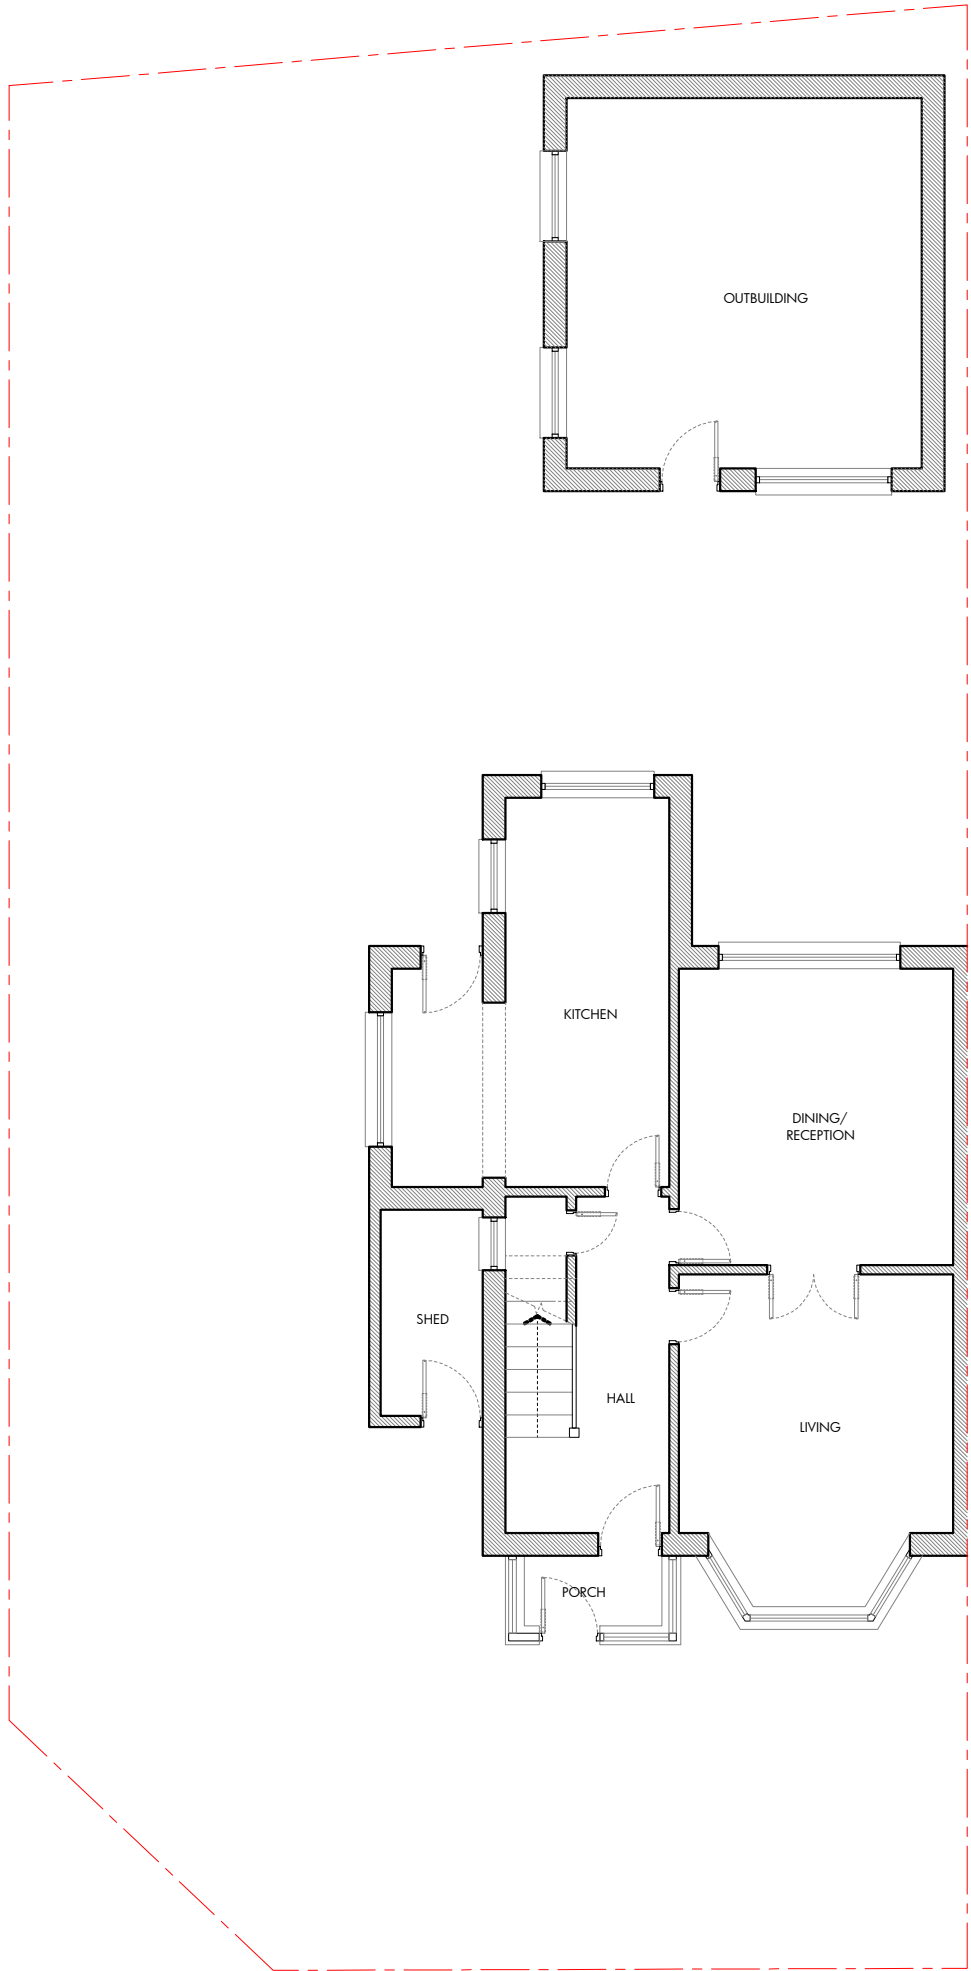

EXISTING GROUND FLOOR PLAN
1:100 @ A3

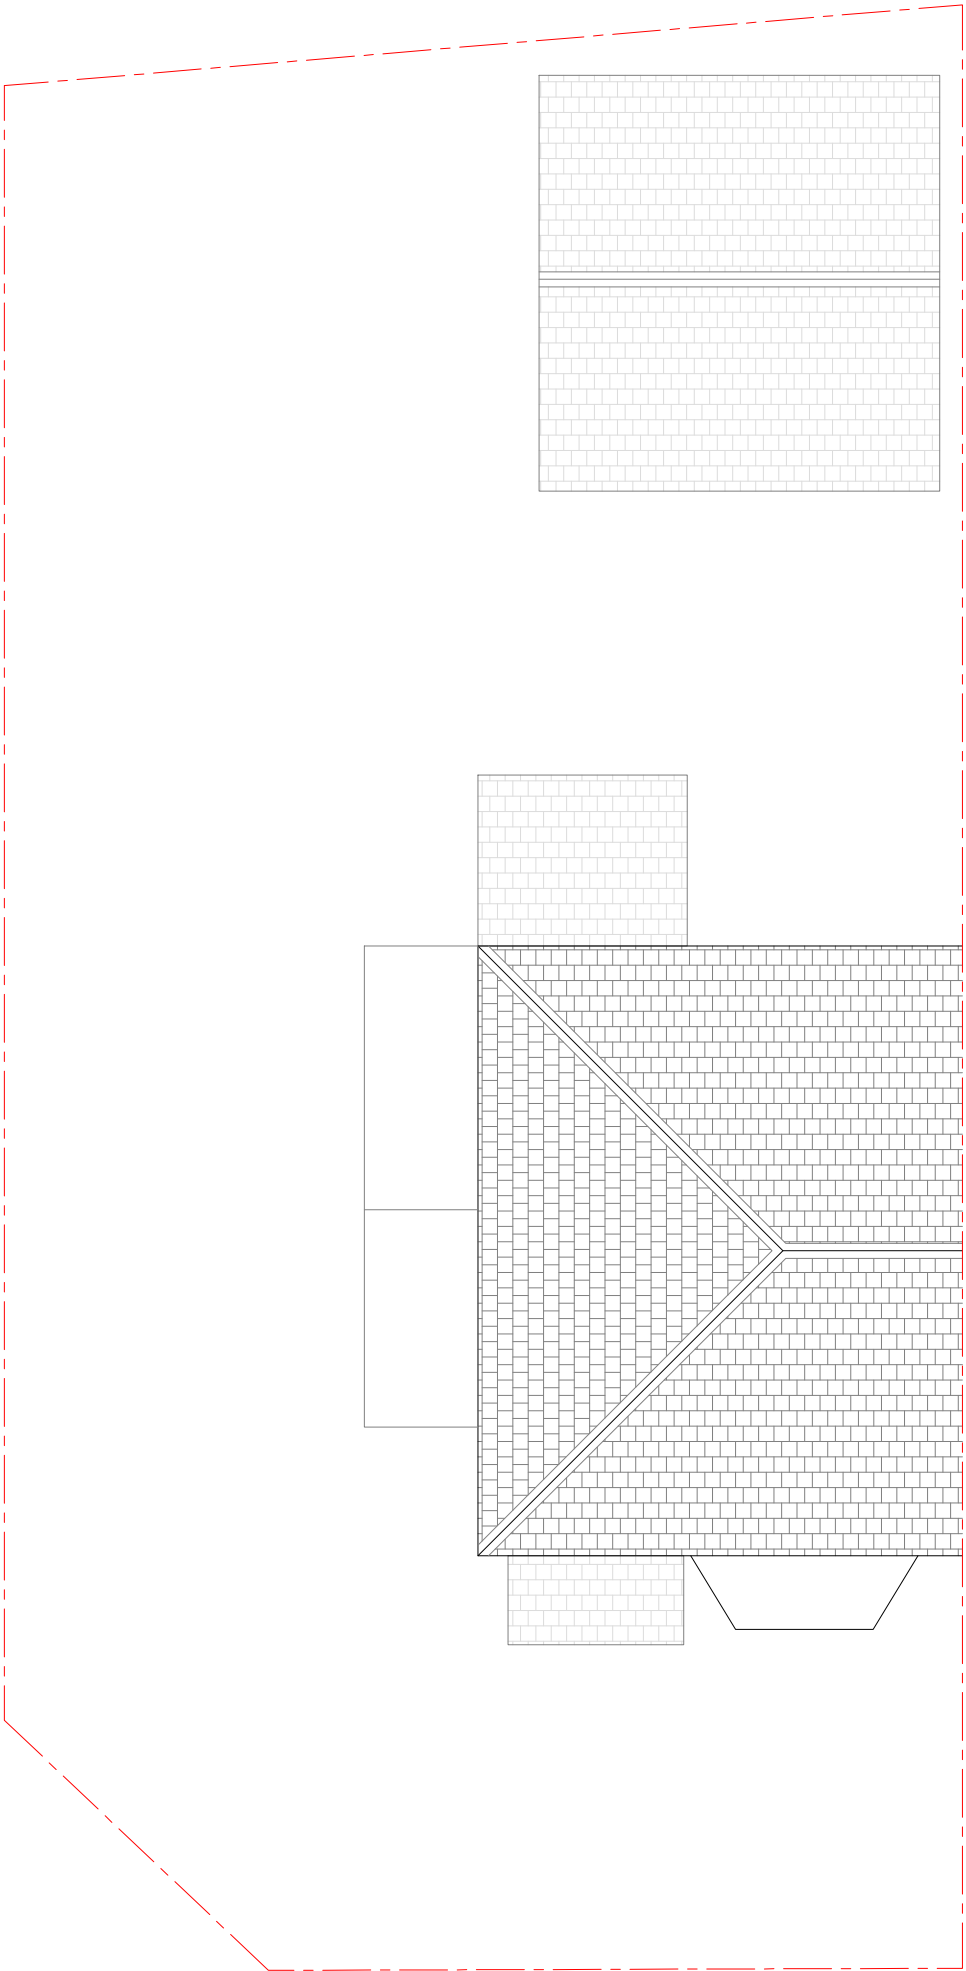

EXISTING ROOF PLAN
1:100 @ A3

Dimensioning

Figured dimensions only to be taken from these designs and drawings. Work to annotated dimensions only. All dimensions to be checked on site. Architectural designers to be informed immediately of any discrepancies before work proceeds. Drawings are to be read in conjunction with relevant specifications, structural engineers and service engineers' drawings.

Rev	Date	Description
-	22/07/24	Issued to client for comments



SALEEM
ARCHITECTS

Architecture | Masterplanning | Graphics

CLIENT:
Homeowner

PROJECT:
31 Bury Old Rd
Prestwich
M25 0EY

TITLE:
Existing Plans

SCALE:
1:100 @ A3

DRAWING NO.
Sheet 2


REV:

DATE:
July 2024


Dimensioning
Figured dimensions only to be taken from these designs and drawings. Work to annotated dimensions only. All dimensions to be checked on site. Architectural designers to be informed immediately of any discrepancies before work proceeds. Drawings are to be read in conjunction with relevant specifications, structural engineers and service engineers' drawings.




EXISTING FRONT ELEVATION
1:100 @ A3
0m 1m 3m 5m

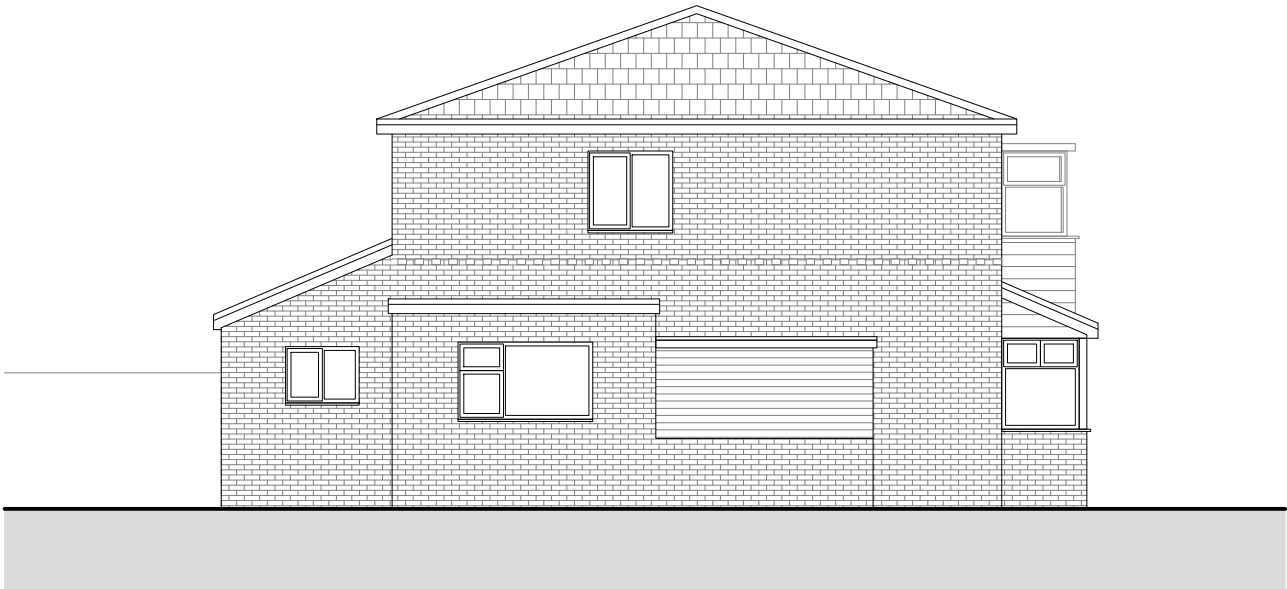

EXISTING SIDE ELEVATION
1:100 @ A3

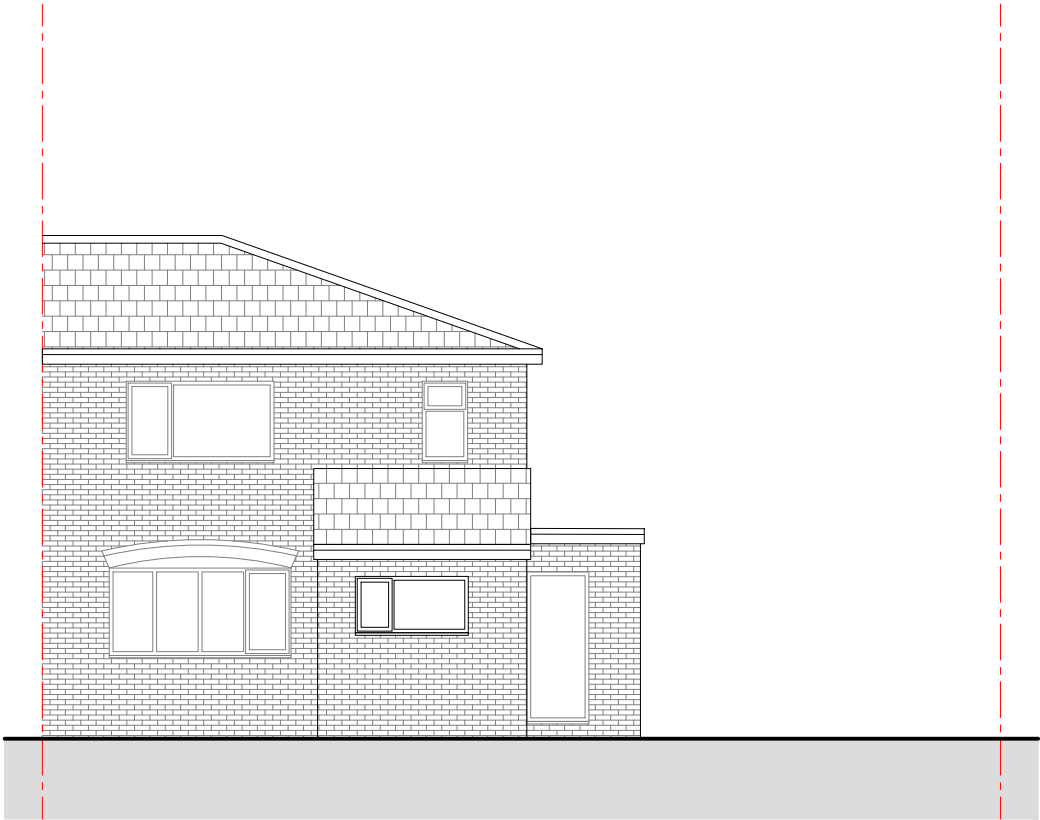

EXISTING REAR ELEVATION
1:100 @ A3

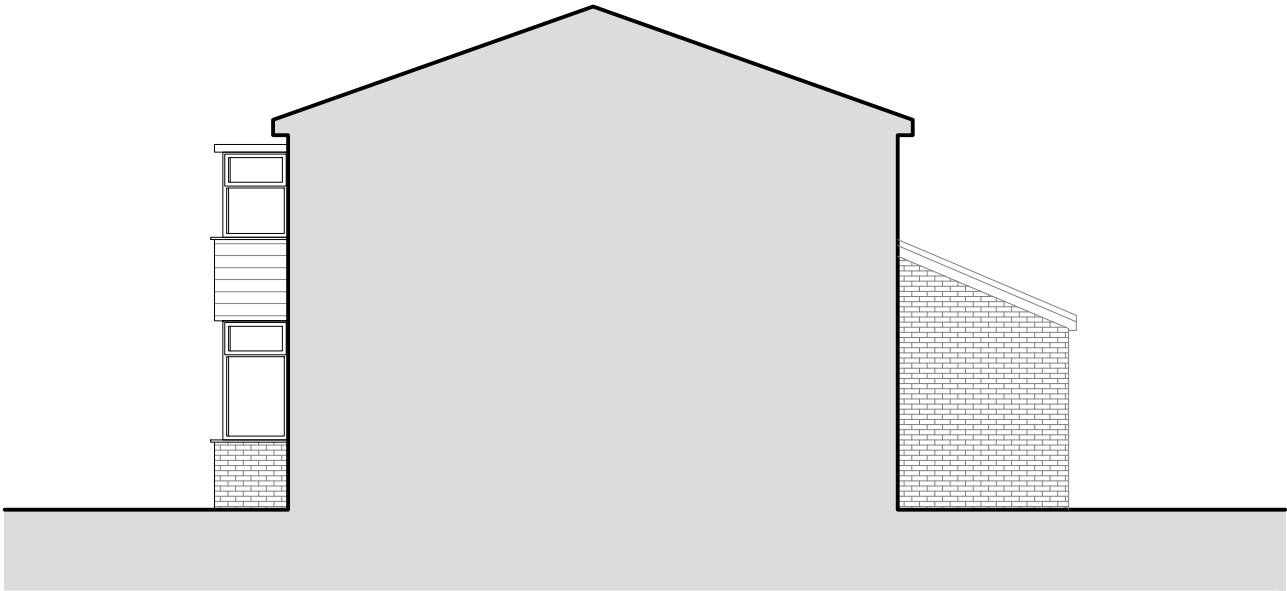

EXISTING SIDE ELEVATION
1:100 @ A3

Rev	Date	Description
-	22/07/24	Issued to client for comments



S A L E E M
ARCHITECTS
Architecture | Masterplanning | Graphics

CLIENT:	Homeowner	REV:	
PROJECT:	31 Bury Old Rd Prestwich M25 0EY	DATE:	July 2024
TITLE:	Existing Elevations	DRAWING NO.	Sheet 3
SCALE:	1:100 A3		