



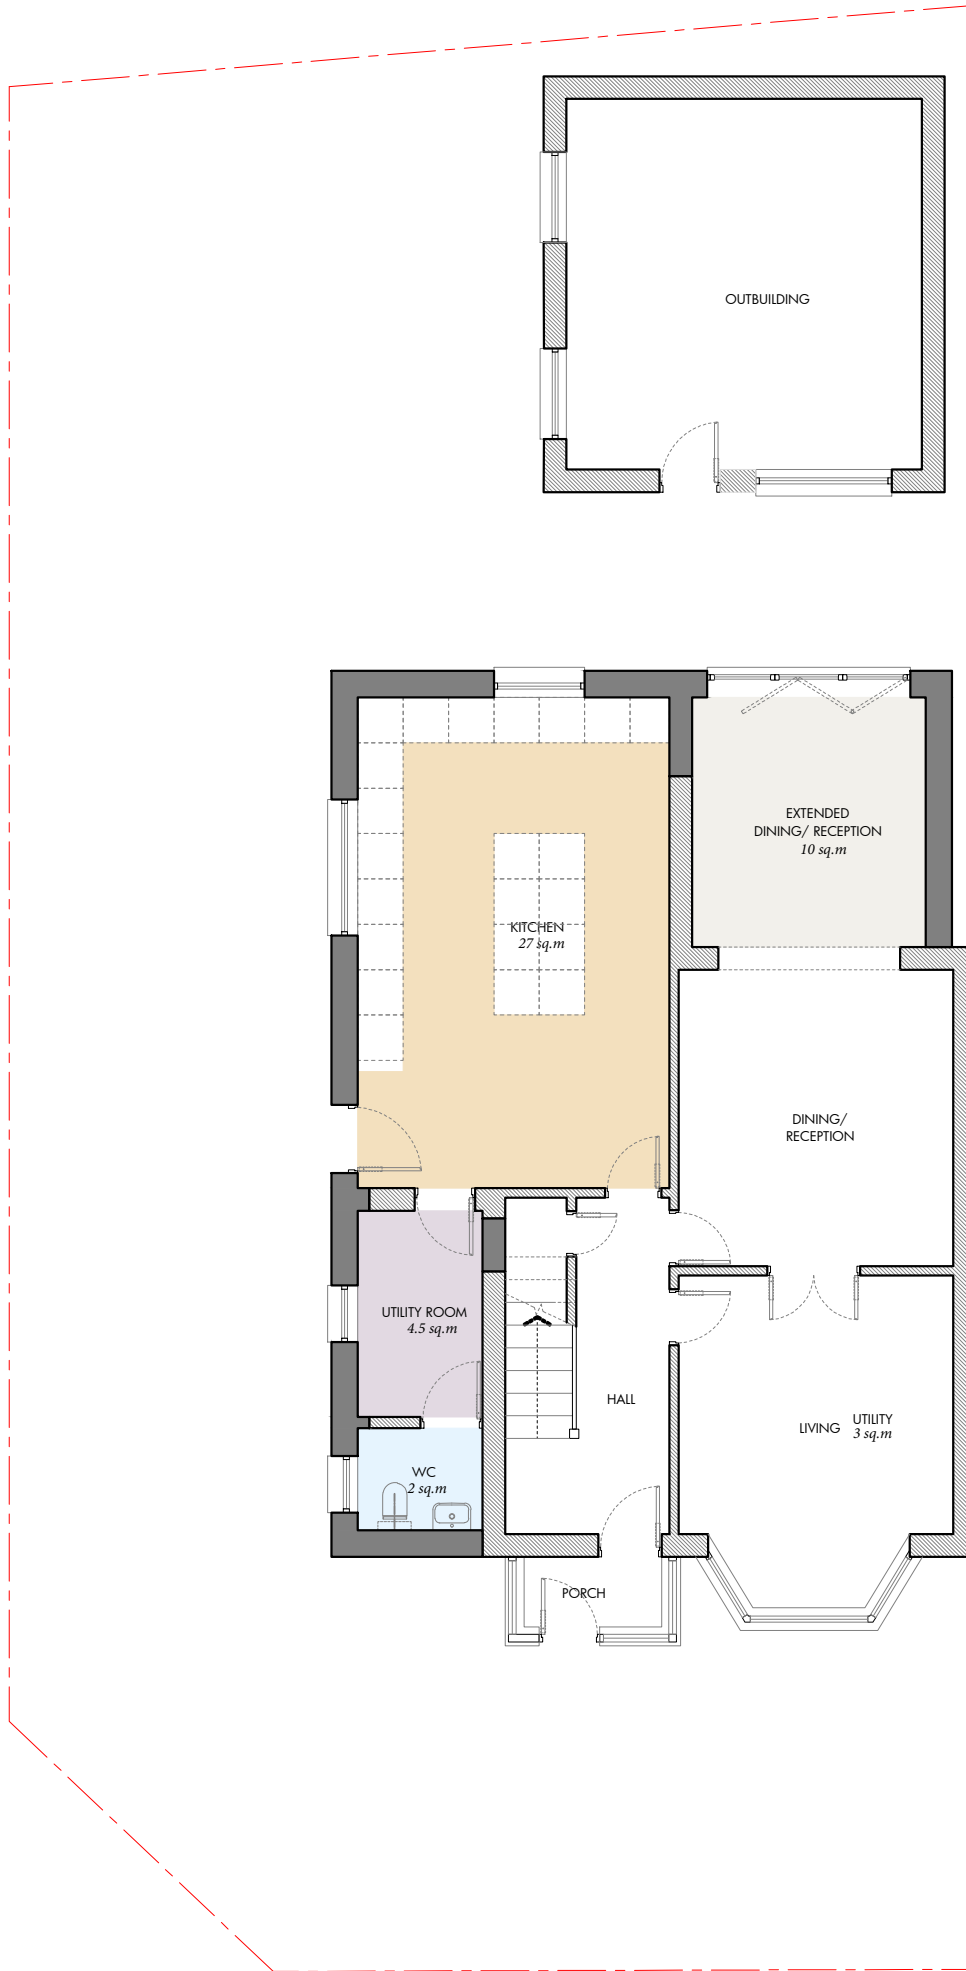

PROPOSED GROUND FLOOR PLAN  
1:100 @ A3

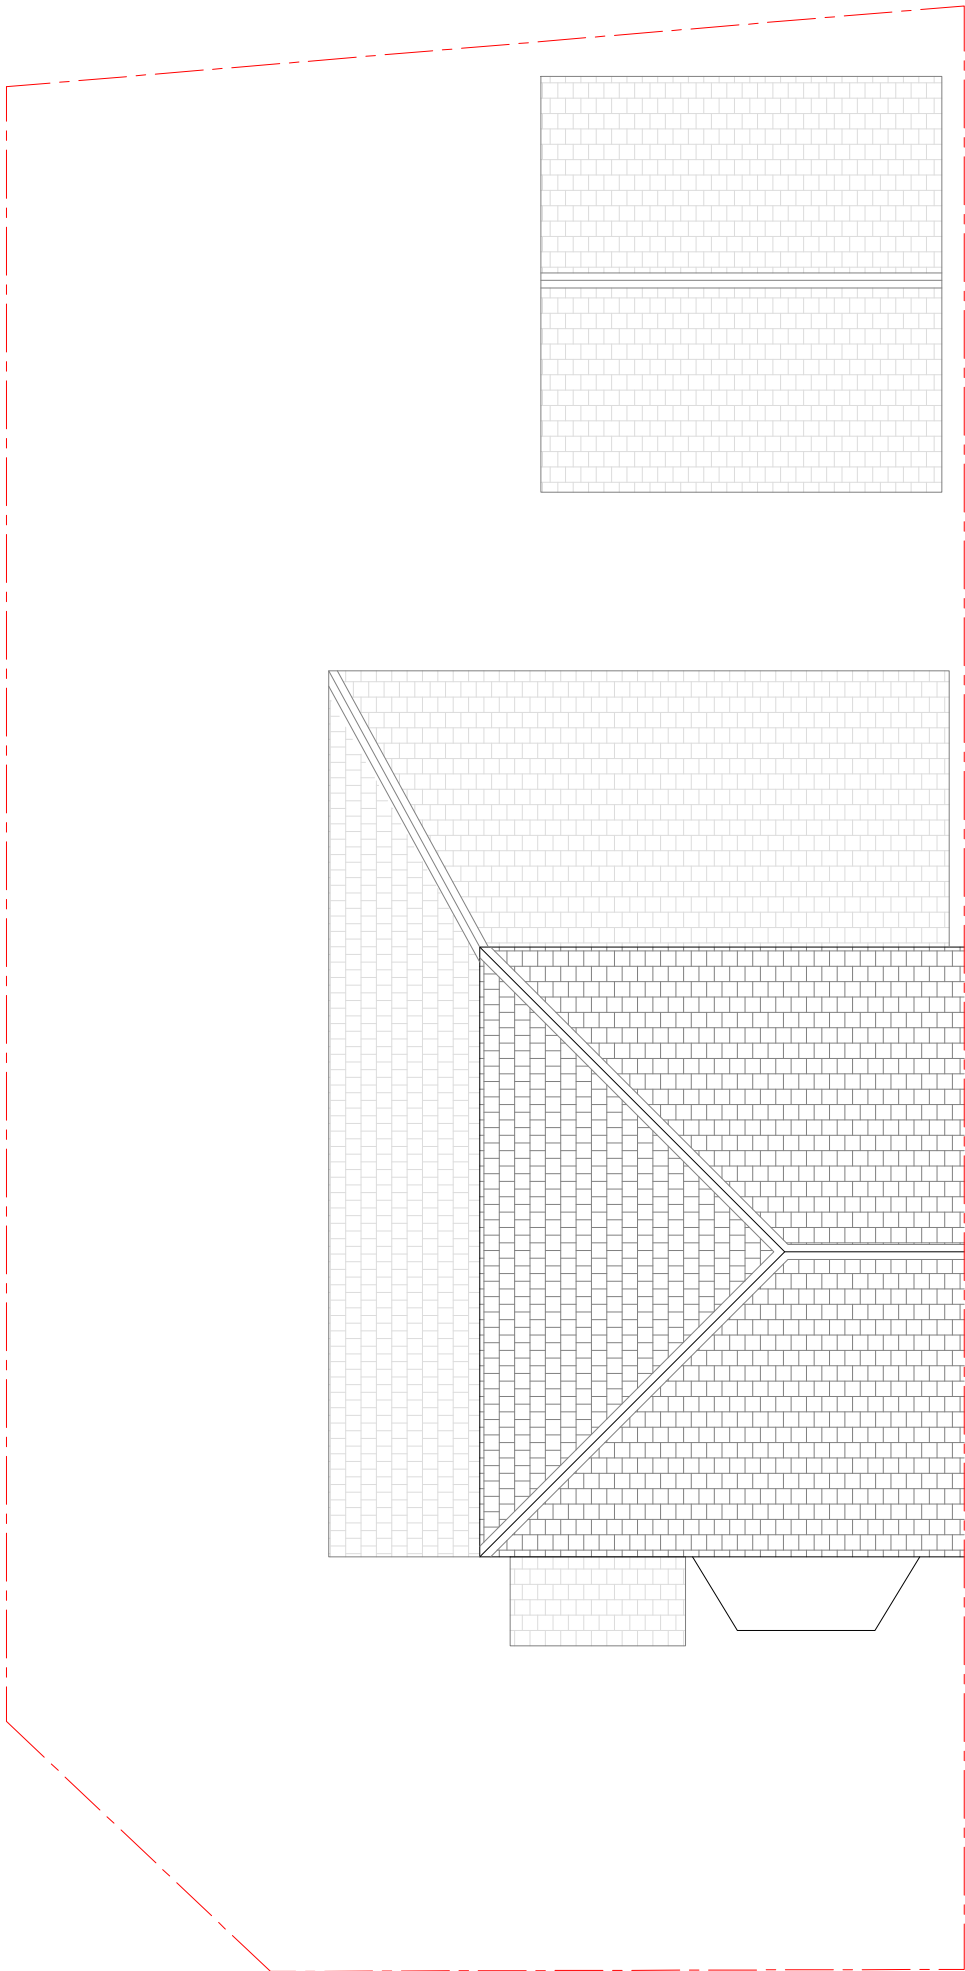

PROPOSED ROOF PLAN  
1:100 @ A3



**Dimensioning**  
Figured dimensions only to be taken from these designs and drawings. Work to annotated dimensions only. All dimensions to be checked on site. Architectural designers to be informed immediately of any discrepancies before work proceeds. Drawings are to be read in conjunction with relevant specifications, structural engineers and service engineers' drawings.

| Rev | Date     | Description                   |
|-----|----------|-------------------------------|
| -   | 22/07/24 | Issued to client for comments |



S A L E E M  
ARCHITECTS

Architecture | Masterplanning | Graphics

|          |                                        |             |
|----------|----------------------------------------|-------------|
| CLIENT:  | Homeowner                              | REV:        |
| PROJECT: | 31 Bury Old Rd<br>Prestwich<br>M25 0EY | DATE:       |
| TITLE:   | Proposed Plans                         | July 2024   |
| SCALE:   | 1:100 @ A3                             | DRAWING NO. |
|          |                                        | Sheet 4     |

Dimensioning

Figured dimensions only to be taken from these designs and drawings. Work to annotated dimensions only. All dimensions to be checked on site. Architectural designers to be informed immediately of any discrepancies before work proceeds. Drawings are to be read in conjunction with relevant specifications, structural engineers and service engineers' drawings.




PROPOSED FRONT ELEVATION

1:100 @ A3


0m 1m 3m 5m

- Key
- 1 Brickwork to match existing
  - 2 Roof tiles to match existing
  - 3 PVC Window to match existing
  - 4 PVC Window to match existing (Obscure Glazing)
  - 5 Glazed Bifold Door

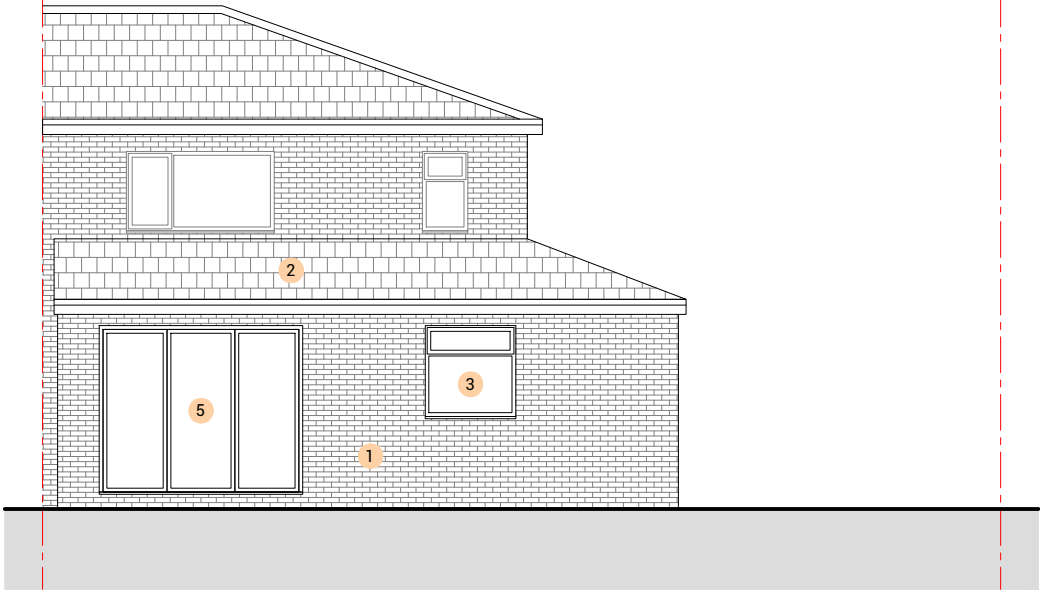


PROPOSED REAR ELEVATION

1:100 @ A3

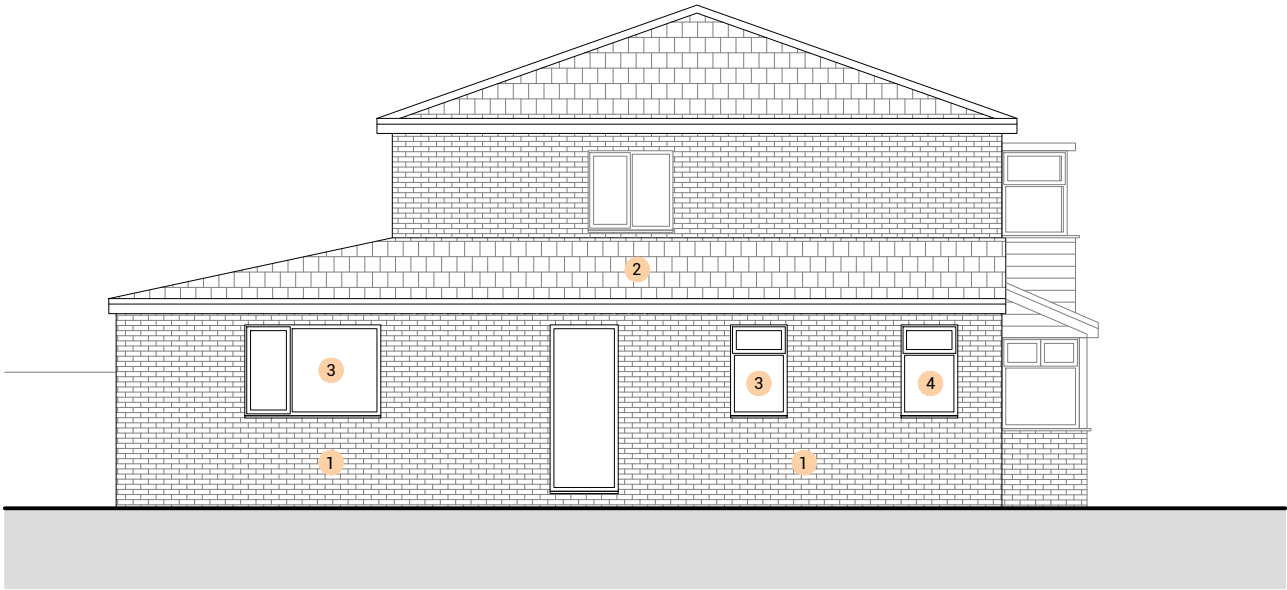

PROPOSED SIDE ELEVATION

1:100 @ A3

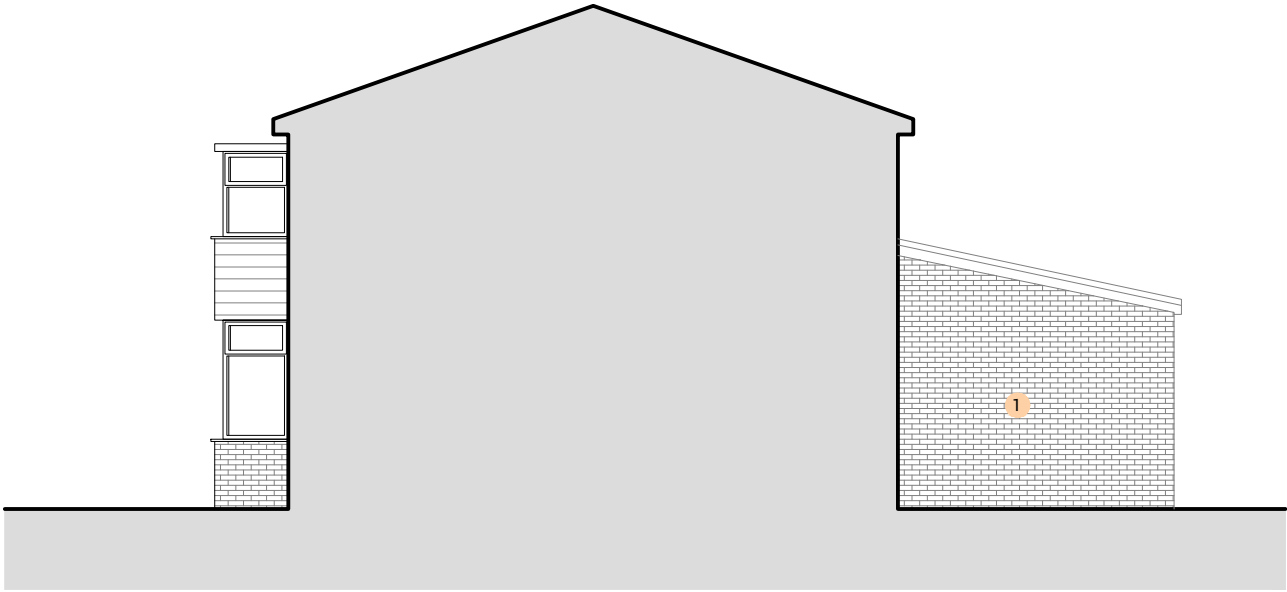

PROPOSED SIDE ELEVATION

1:100 @ A3

| Rev | Date     | Description                   |
|-----|----------|-------------------------------|
| -   | 22/07/24 | Issued to client for comments |



S A L E E M  
ARCHITECTS

Architecture | Masterplanning | Graphics

CLIENT:  
Homeowner

PROJECT:  
31 Bury Old Rd  
Prestwich  
M25 0EY

TITLE:  
Proposed Elevations

SCALE:  
1:100 @ A3

DRAWING NO.  
Sheet 5

REV:

DATE:  
July 2024